


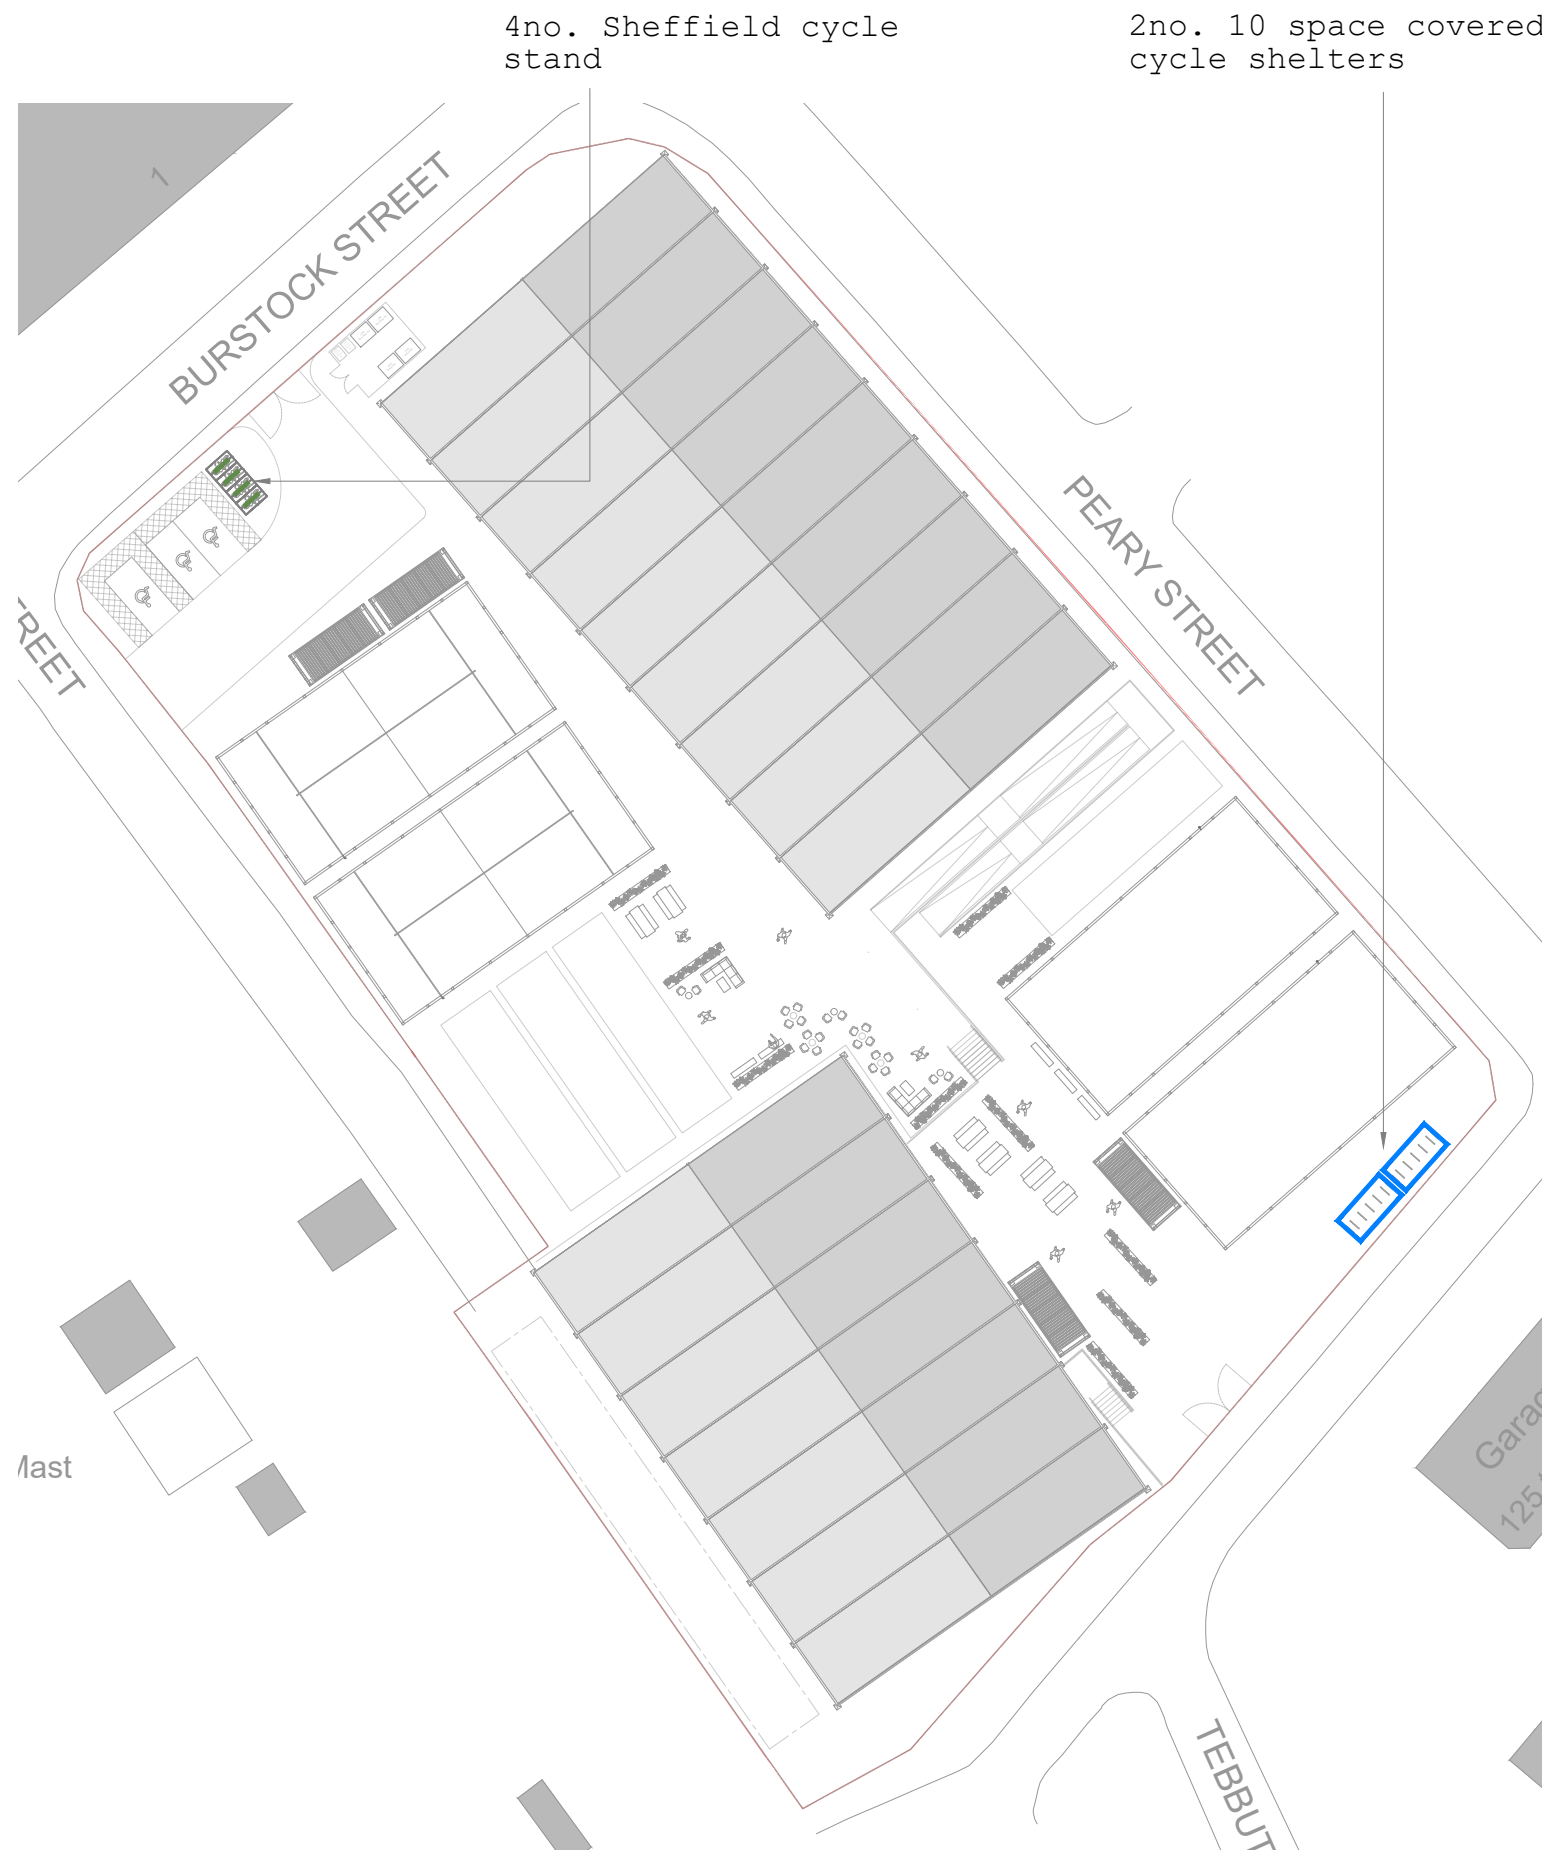
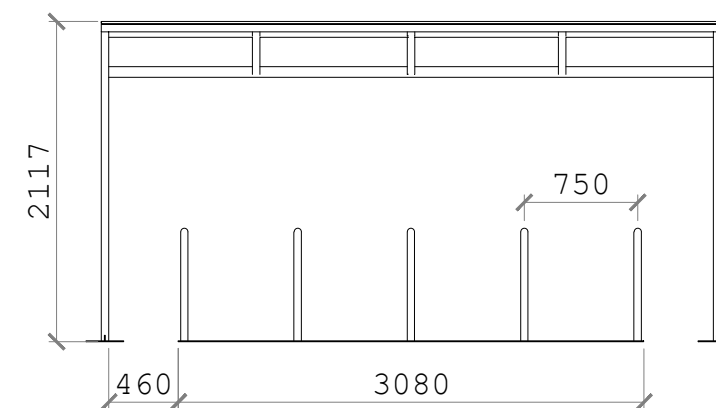
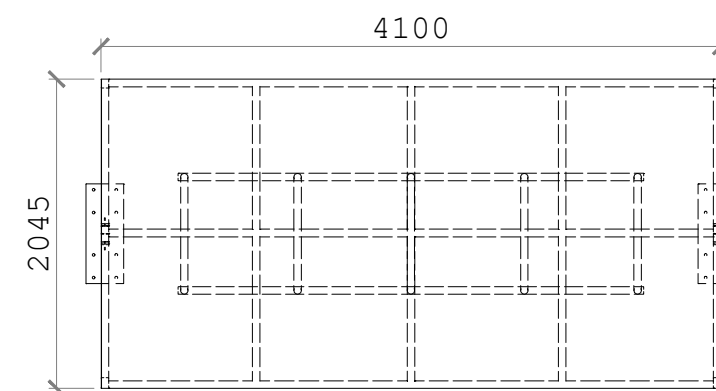


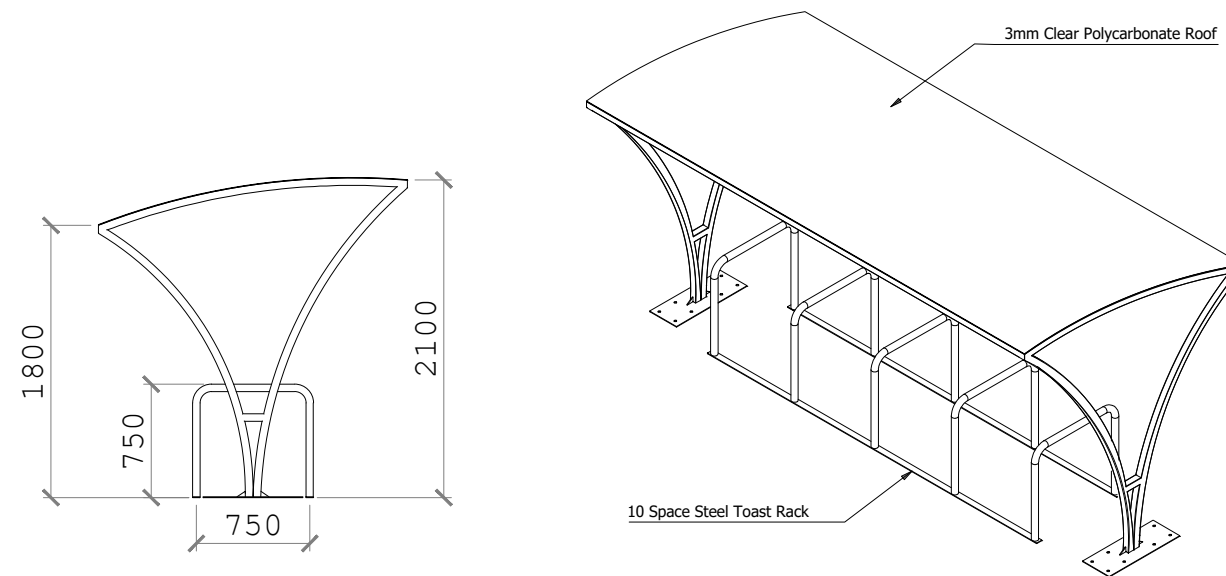

Site Key Plan
Scale 1:500

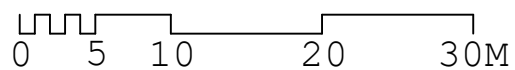

Typical covered cycle storage details
Scale 1:50

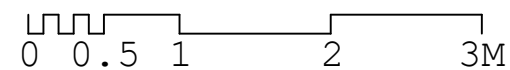

Hollaway

London | The Acton Street | London | WC1X 8NG
T +44 (0) 20 7555 5432 | E london@hollawaystudio.co.uk | W www.hollawaystudio.co.uk

Perth | The Tramway Studios | Rampart Road | Perth | Perth | KT21 5BG
T +44 (0) 1302 260 515 | E perth@hollawaystudio.co.uk | W www.hollawaystudio.co.uk

Project | PEARY STREET
MANCHESTER, M4 4HZ
Client | SOCIAL SPORT SOCIETY
Title | TYPICAL CYCLE STORAGE

Status | PLANNING

Scale @ A3 | 1:50 Date | 22/02/24 Drawn | JHH Chk'd | SS

Project Number | 23.0050 Drawing Number | 300.13 Revision | P1