

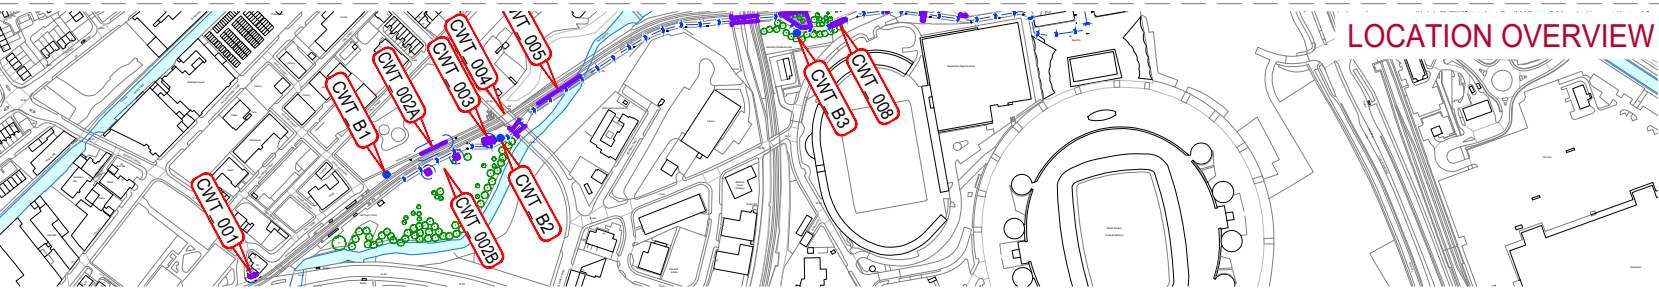
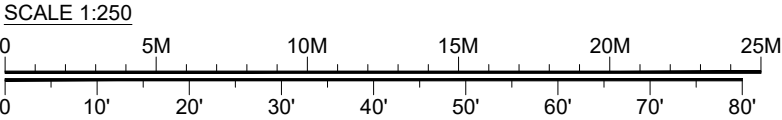
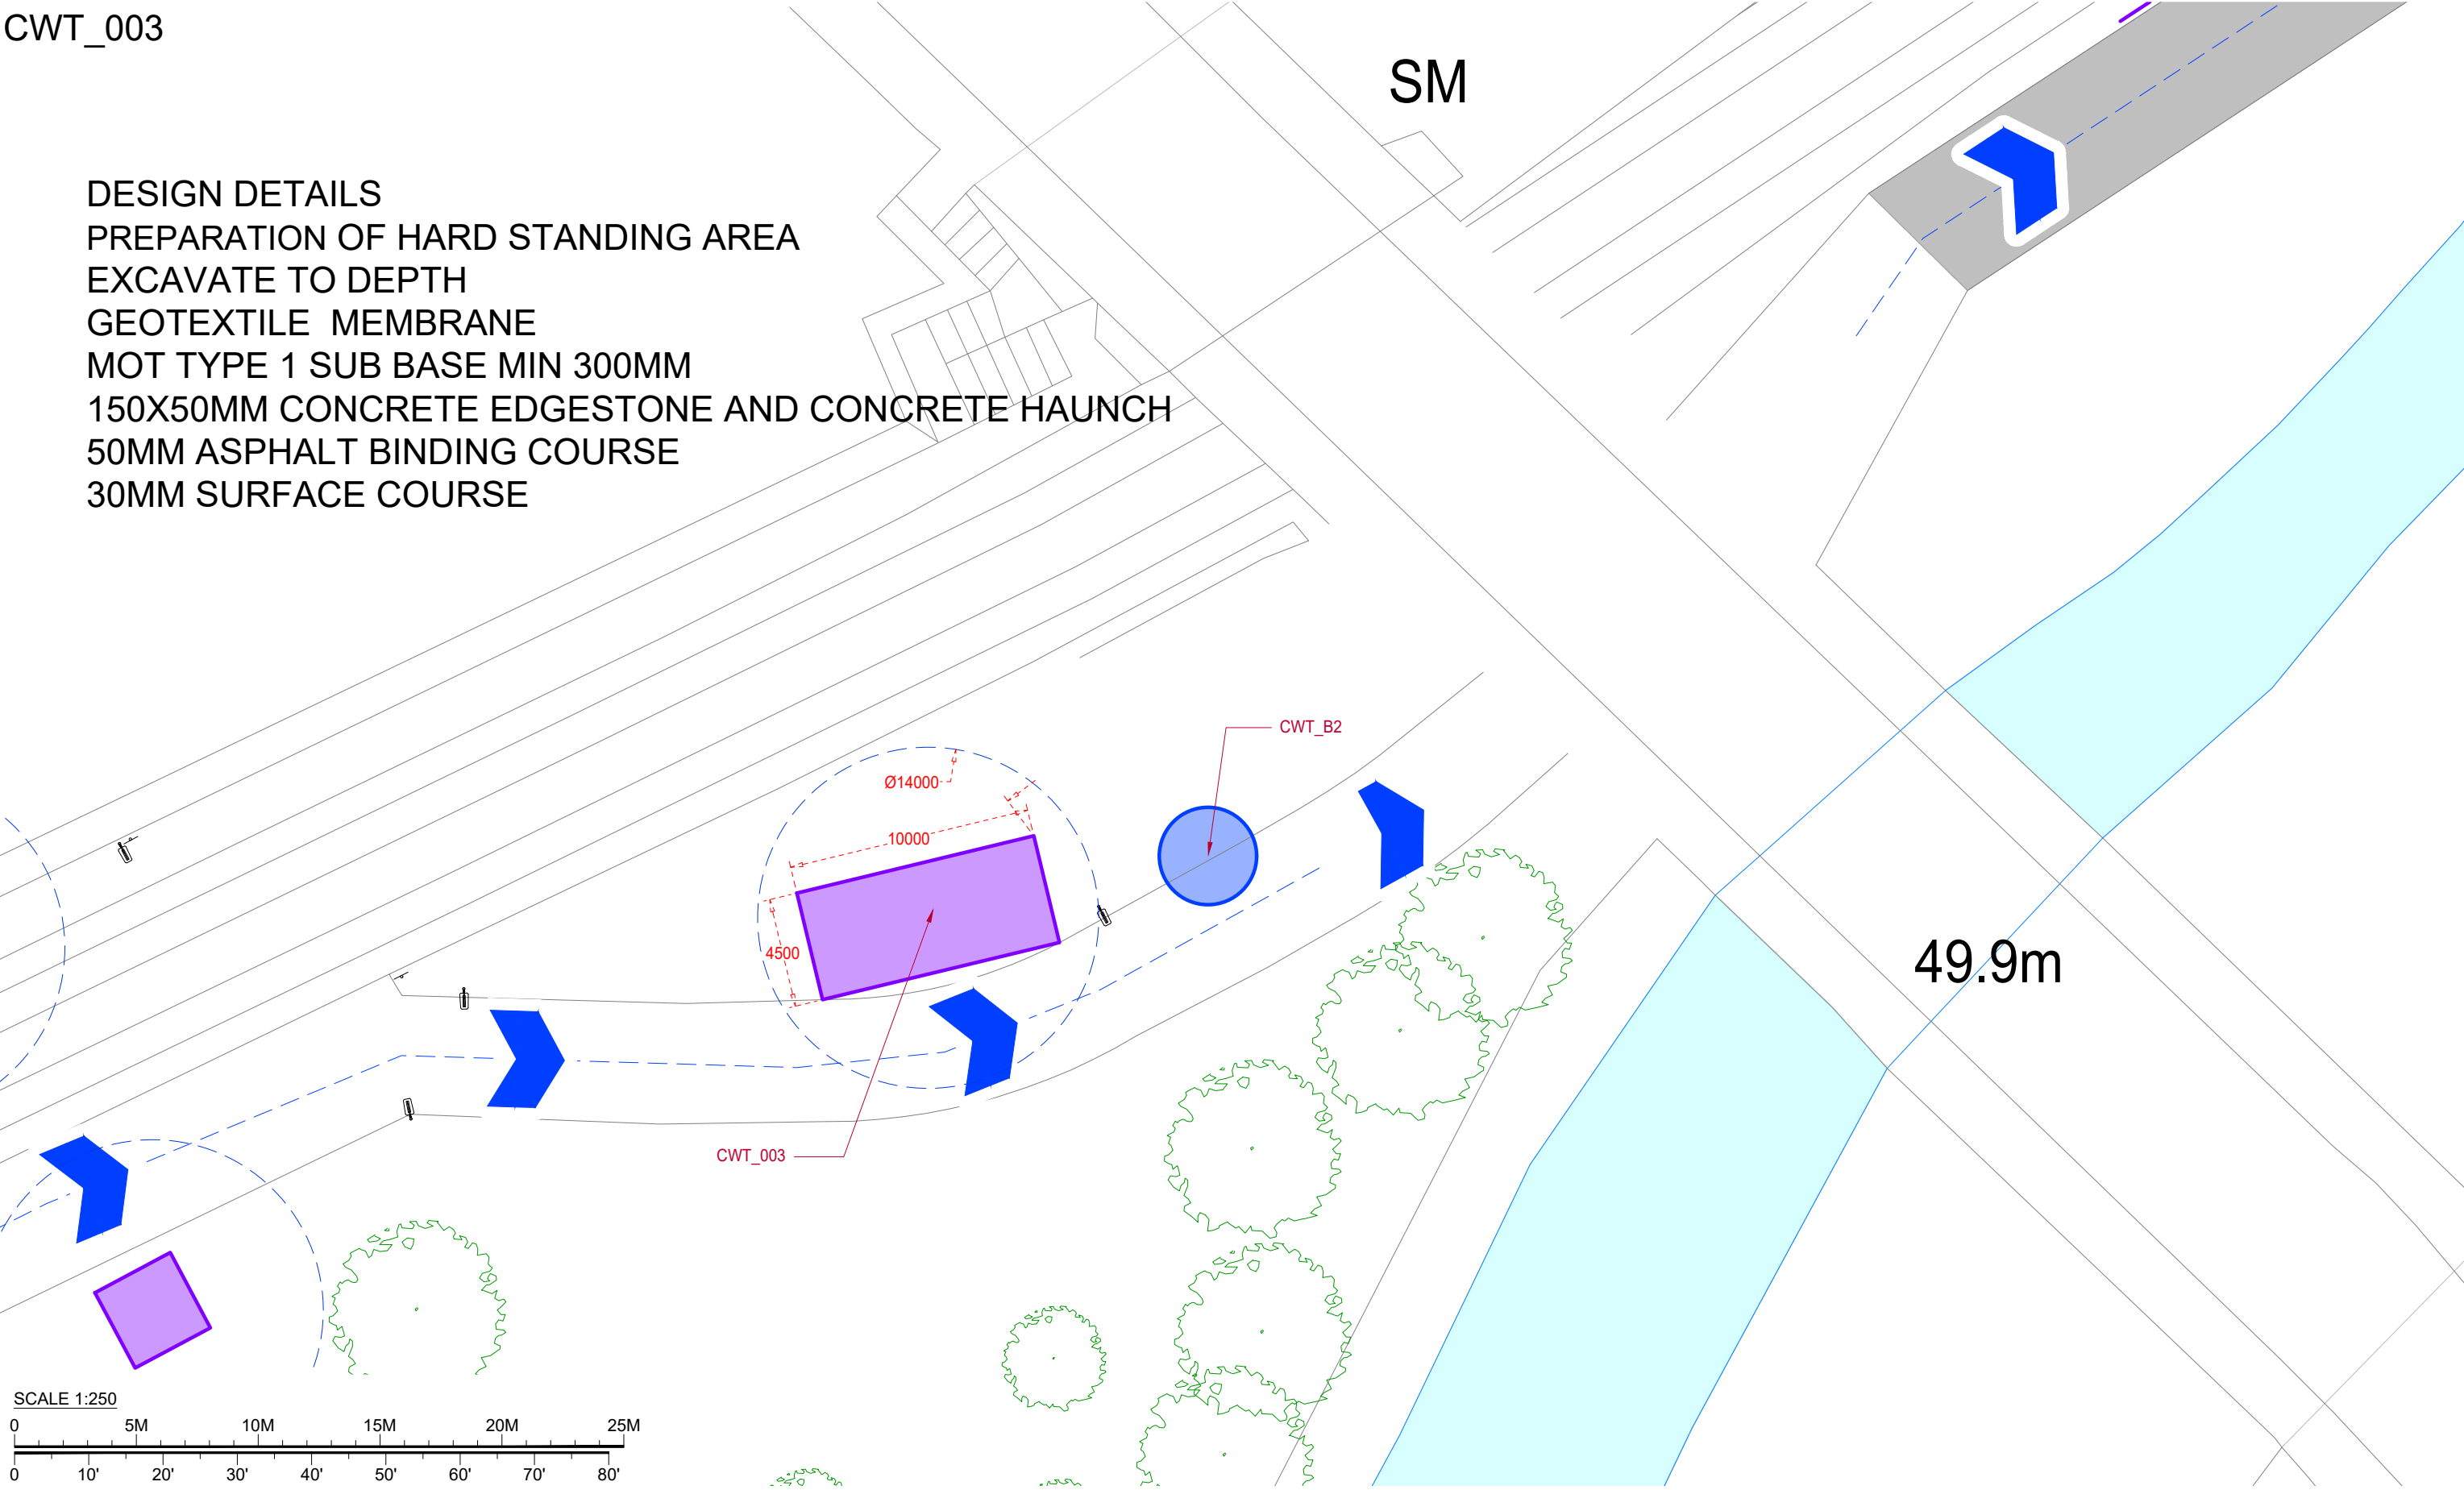


SM

DESIGN DETAILS
PREPARATION OF HARD STANDING AREA
EXCAVATE TO DEPTH
GEOTEXTILE MEMBRANE
MOT TYPE 1 SUB BASE MIN 300MM
150X50MM CONCRETE EDGESTONE AND CONCRETE HAUNCH
50MM ASPHALT BINDING COURSE
30MM SURFACE COURSE

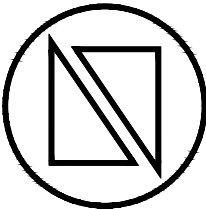

LOCATION OVERVIEW KEY

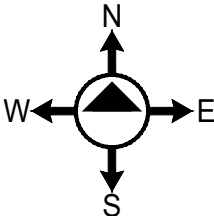

DO NOT SCALE FROM THIS DRAWING.
All dimensions must be checked on site prior to the commencement of installation. Any errors or omissions must be brought to the attention of the designer.
IF IN DOUBT ASK.

PROJECT: CO-OP WALKING TRAIL				
CLIENT: NEWSUBSTANCE				
VENUE: HOLT TOWN, MANCHESTER, M40 7FQ				
TITLE: CWT_003 & CWT_004 & CWT_B2 - LOCATION				
SCALE: 1:250		ORIGINAL SIZE: A3	DRAWN: TOM WHITE	REV: C
DRG DATE: 22/01/2024		DWG No: CWT-013		
NEWSUBSTANCE LTD, GREENSAND FOUNDRY, 99 WATER LANE, LEEDS LS11 5QN WWW.NEWSUBSTANCE.CO.UK				