




Artist impression of proposed landscape installation

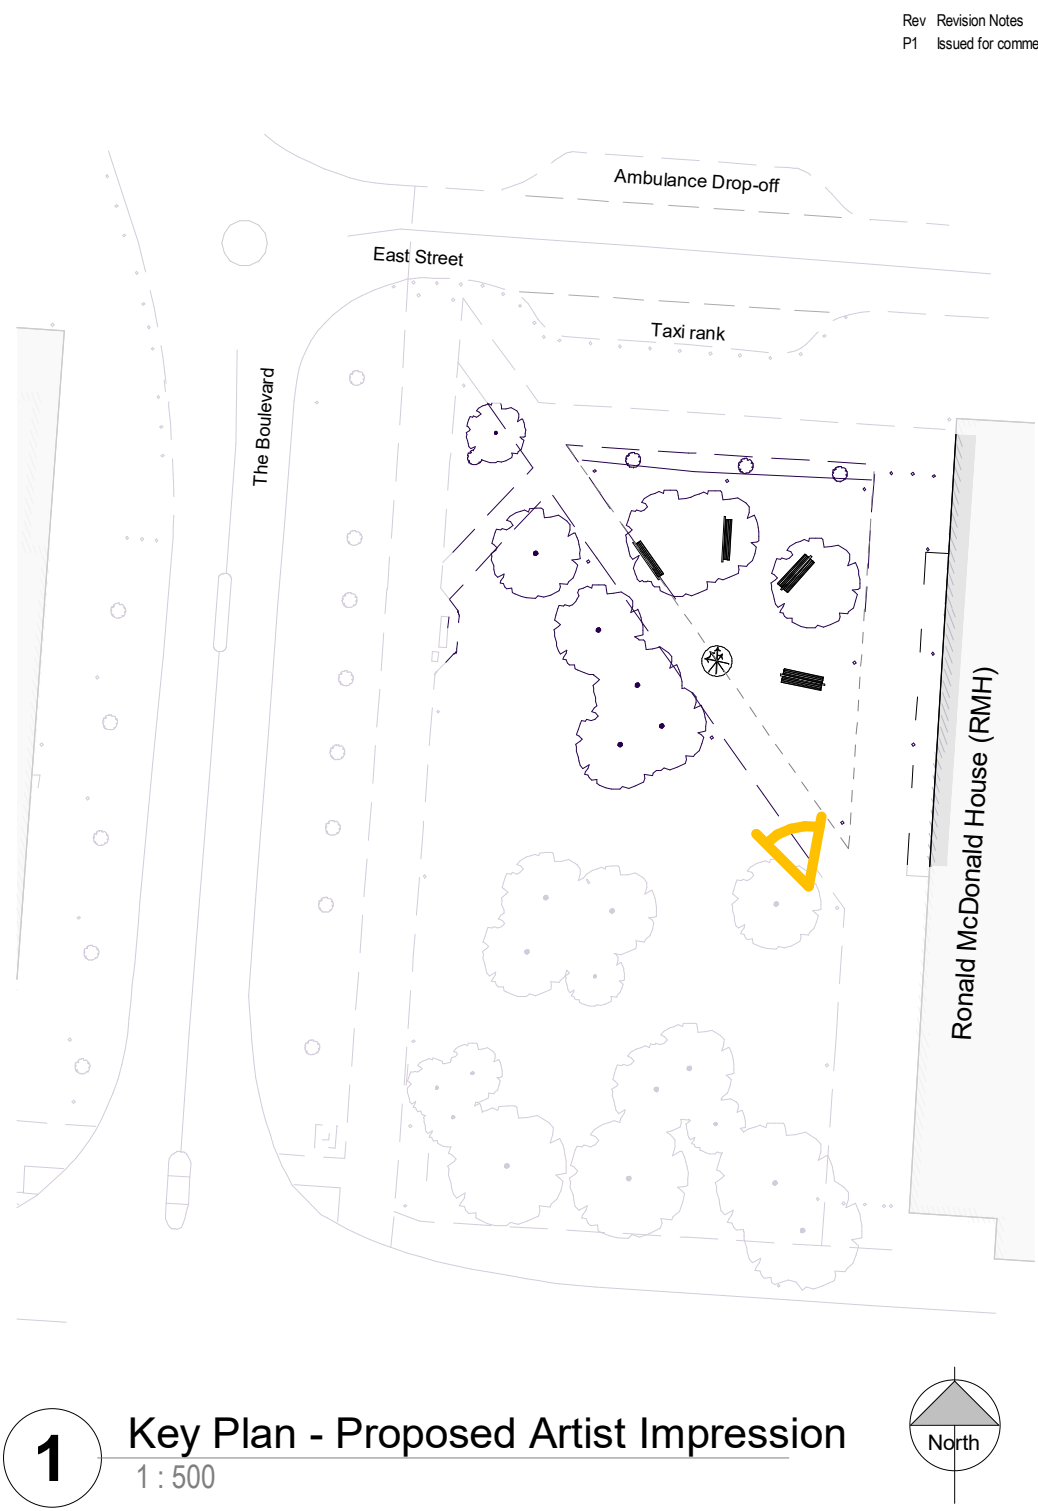

1 Key Plan - Proposed Artist Impression
1:500