

City Labs 4.0. Manchester

RIBA Stage 5
Image Specification
June 2023 (P02)




Contents

1. General Arrangement	3
2. Hardworks	4
3. Edging	6
4. Lighting	8
5. Furniture	10


1. General Arrangement

L025-LYR-97-EX.00-D-L-001001

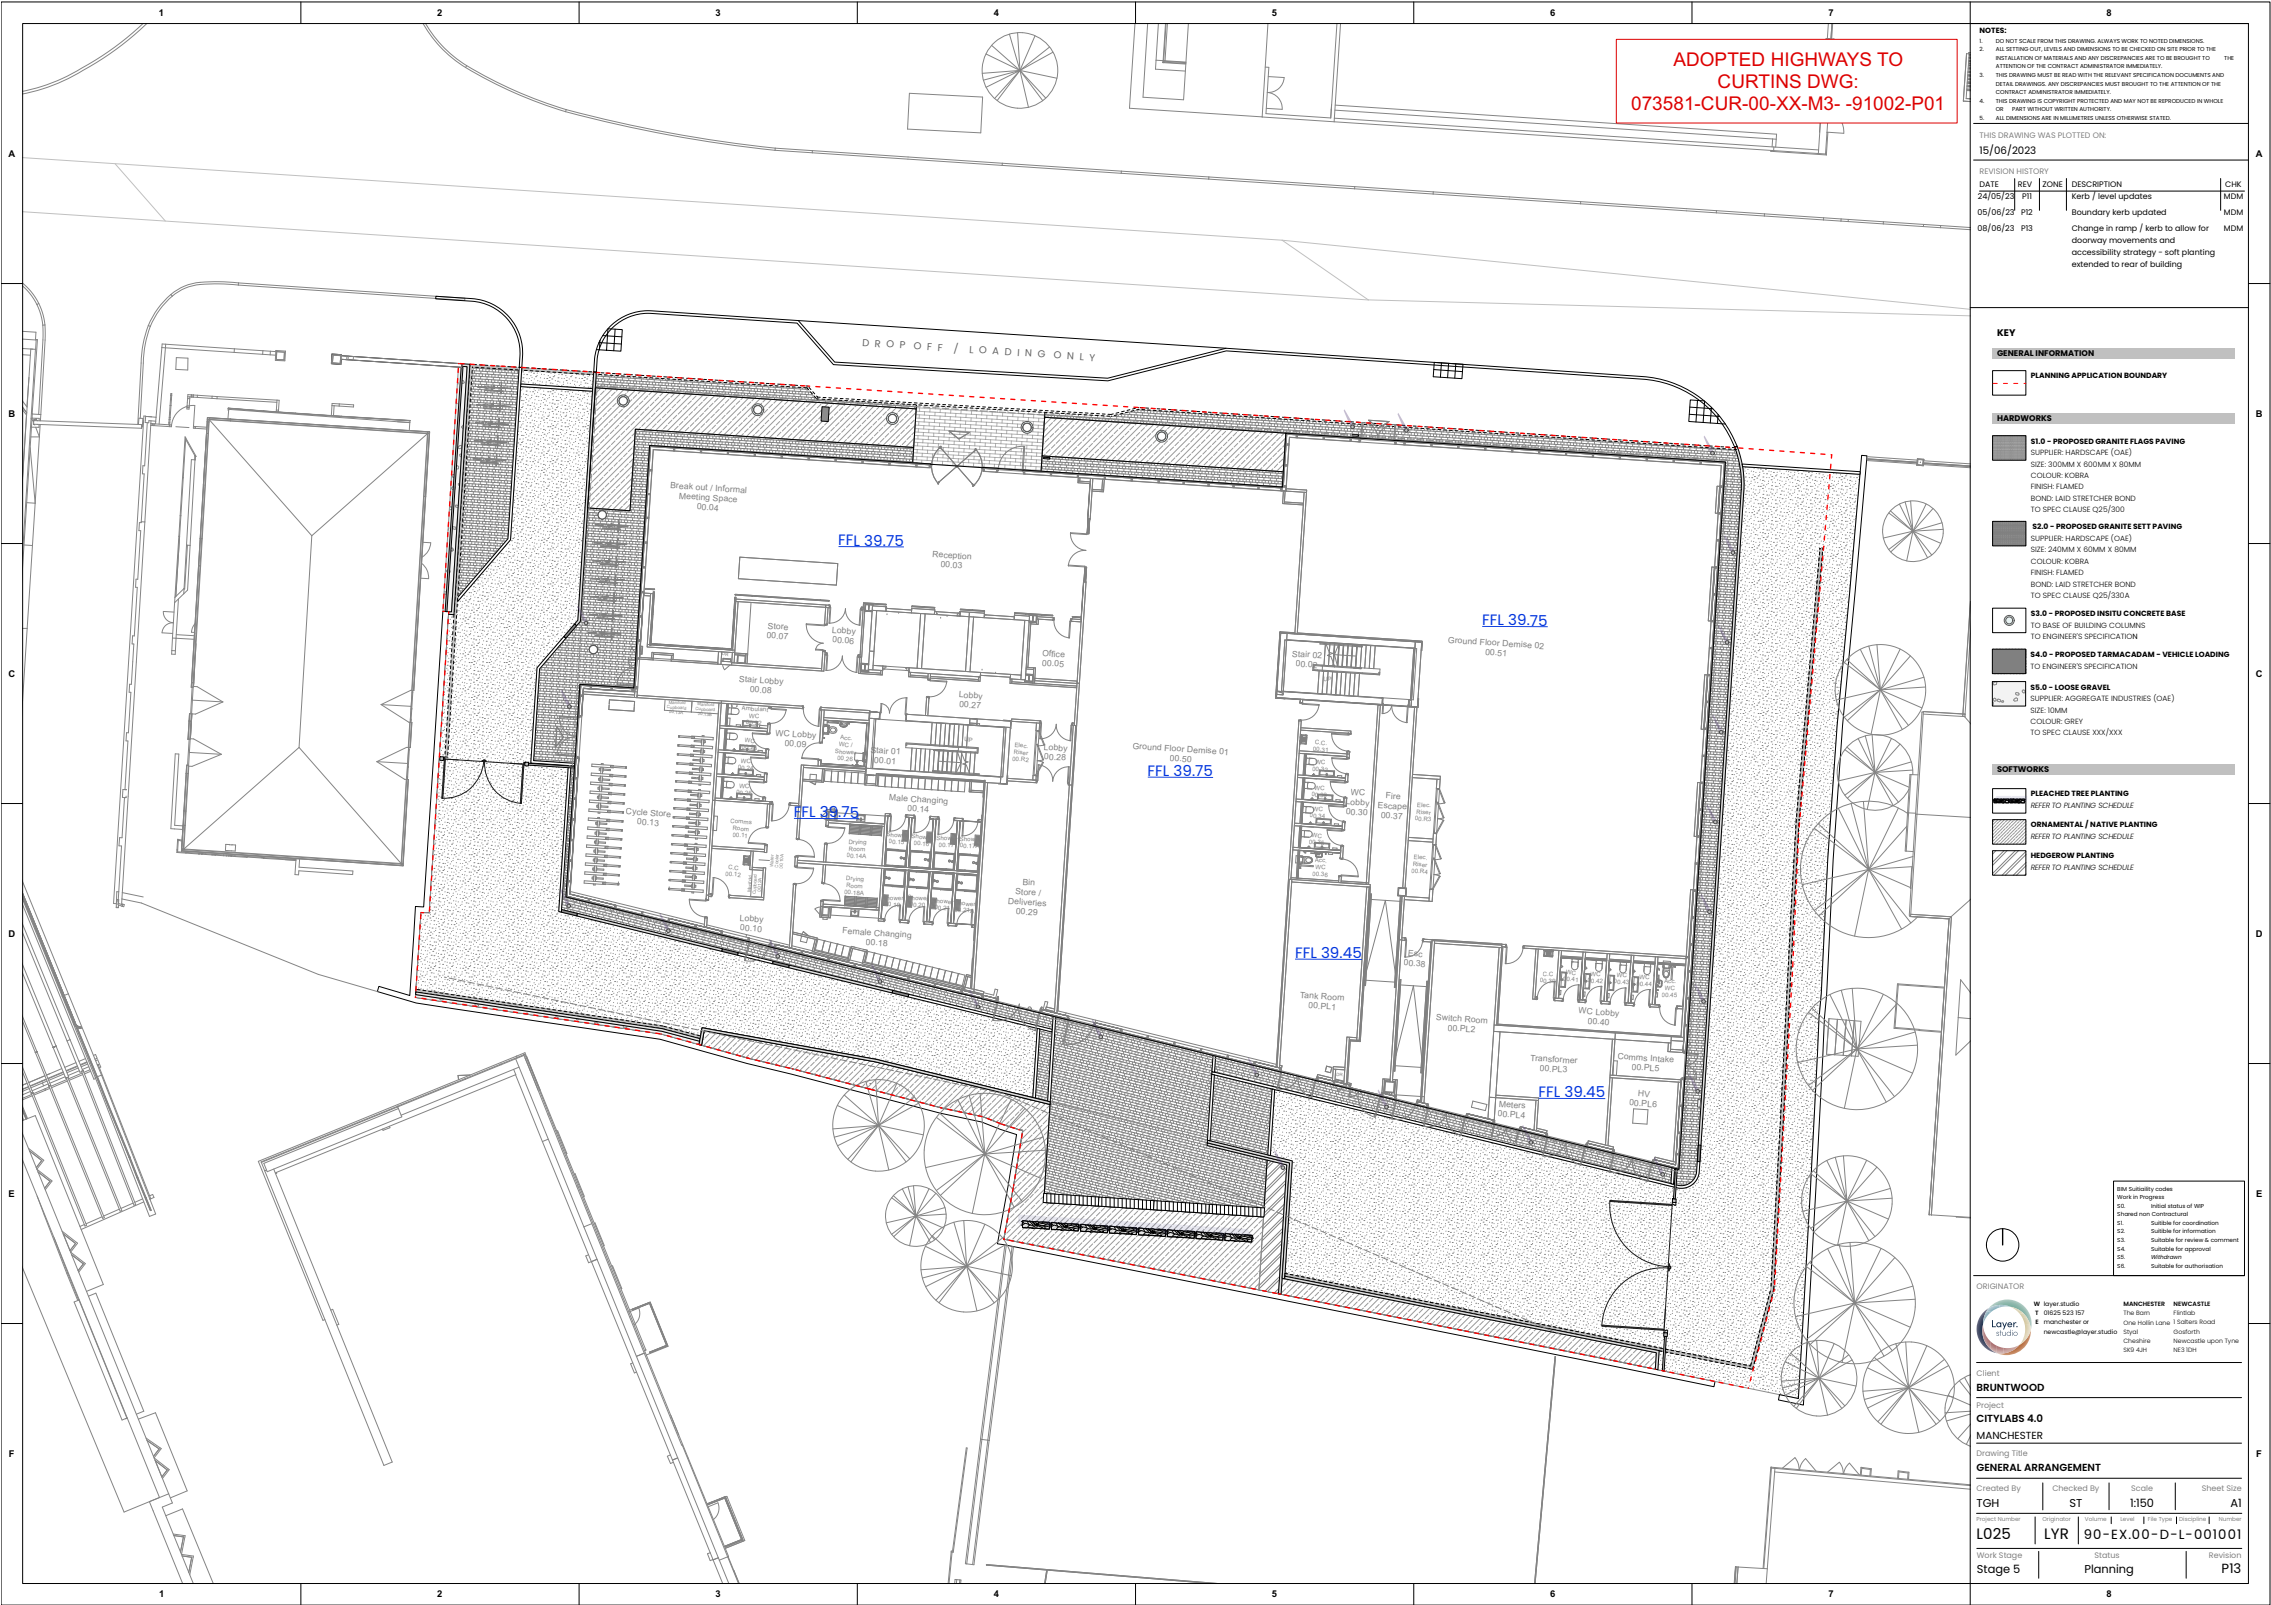

2. Hardworks

L025-LYR-97-EX.00-D-L-002001

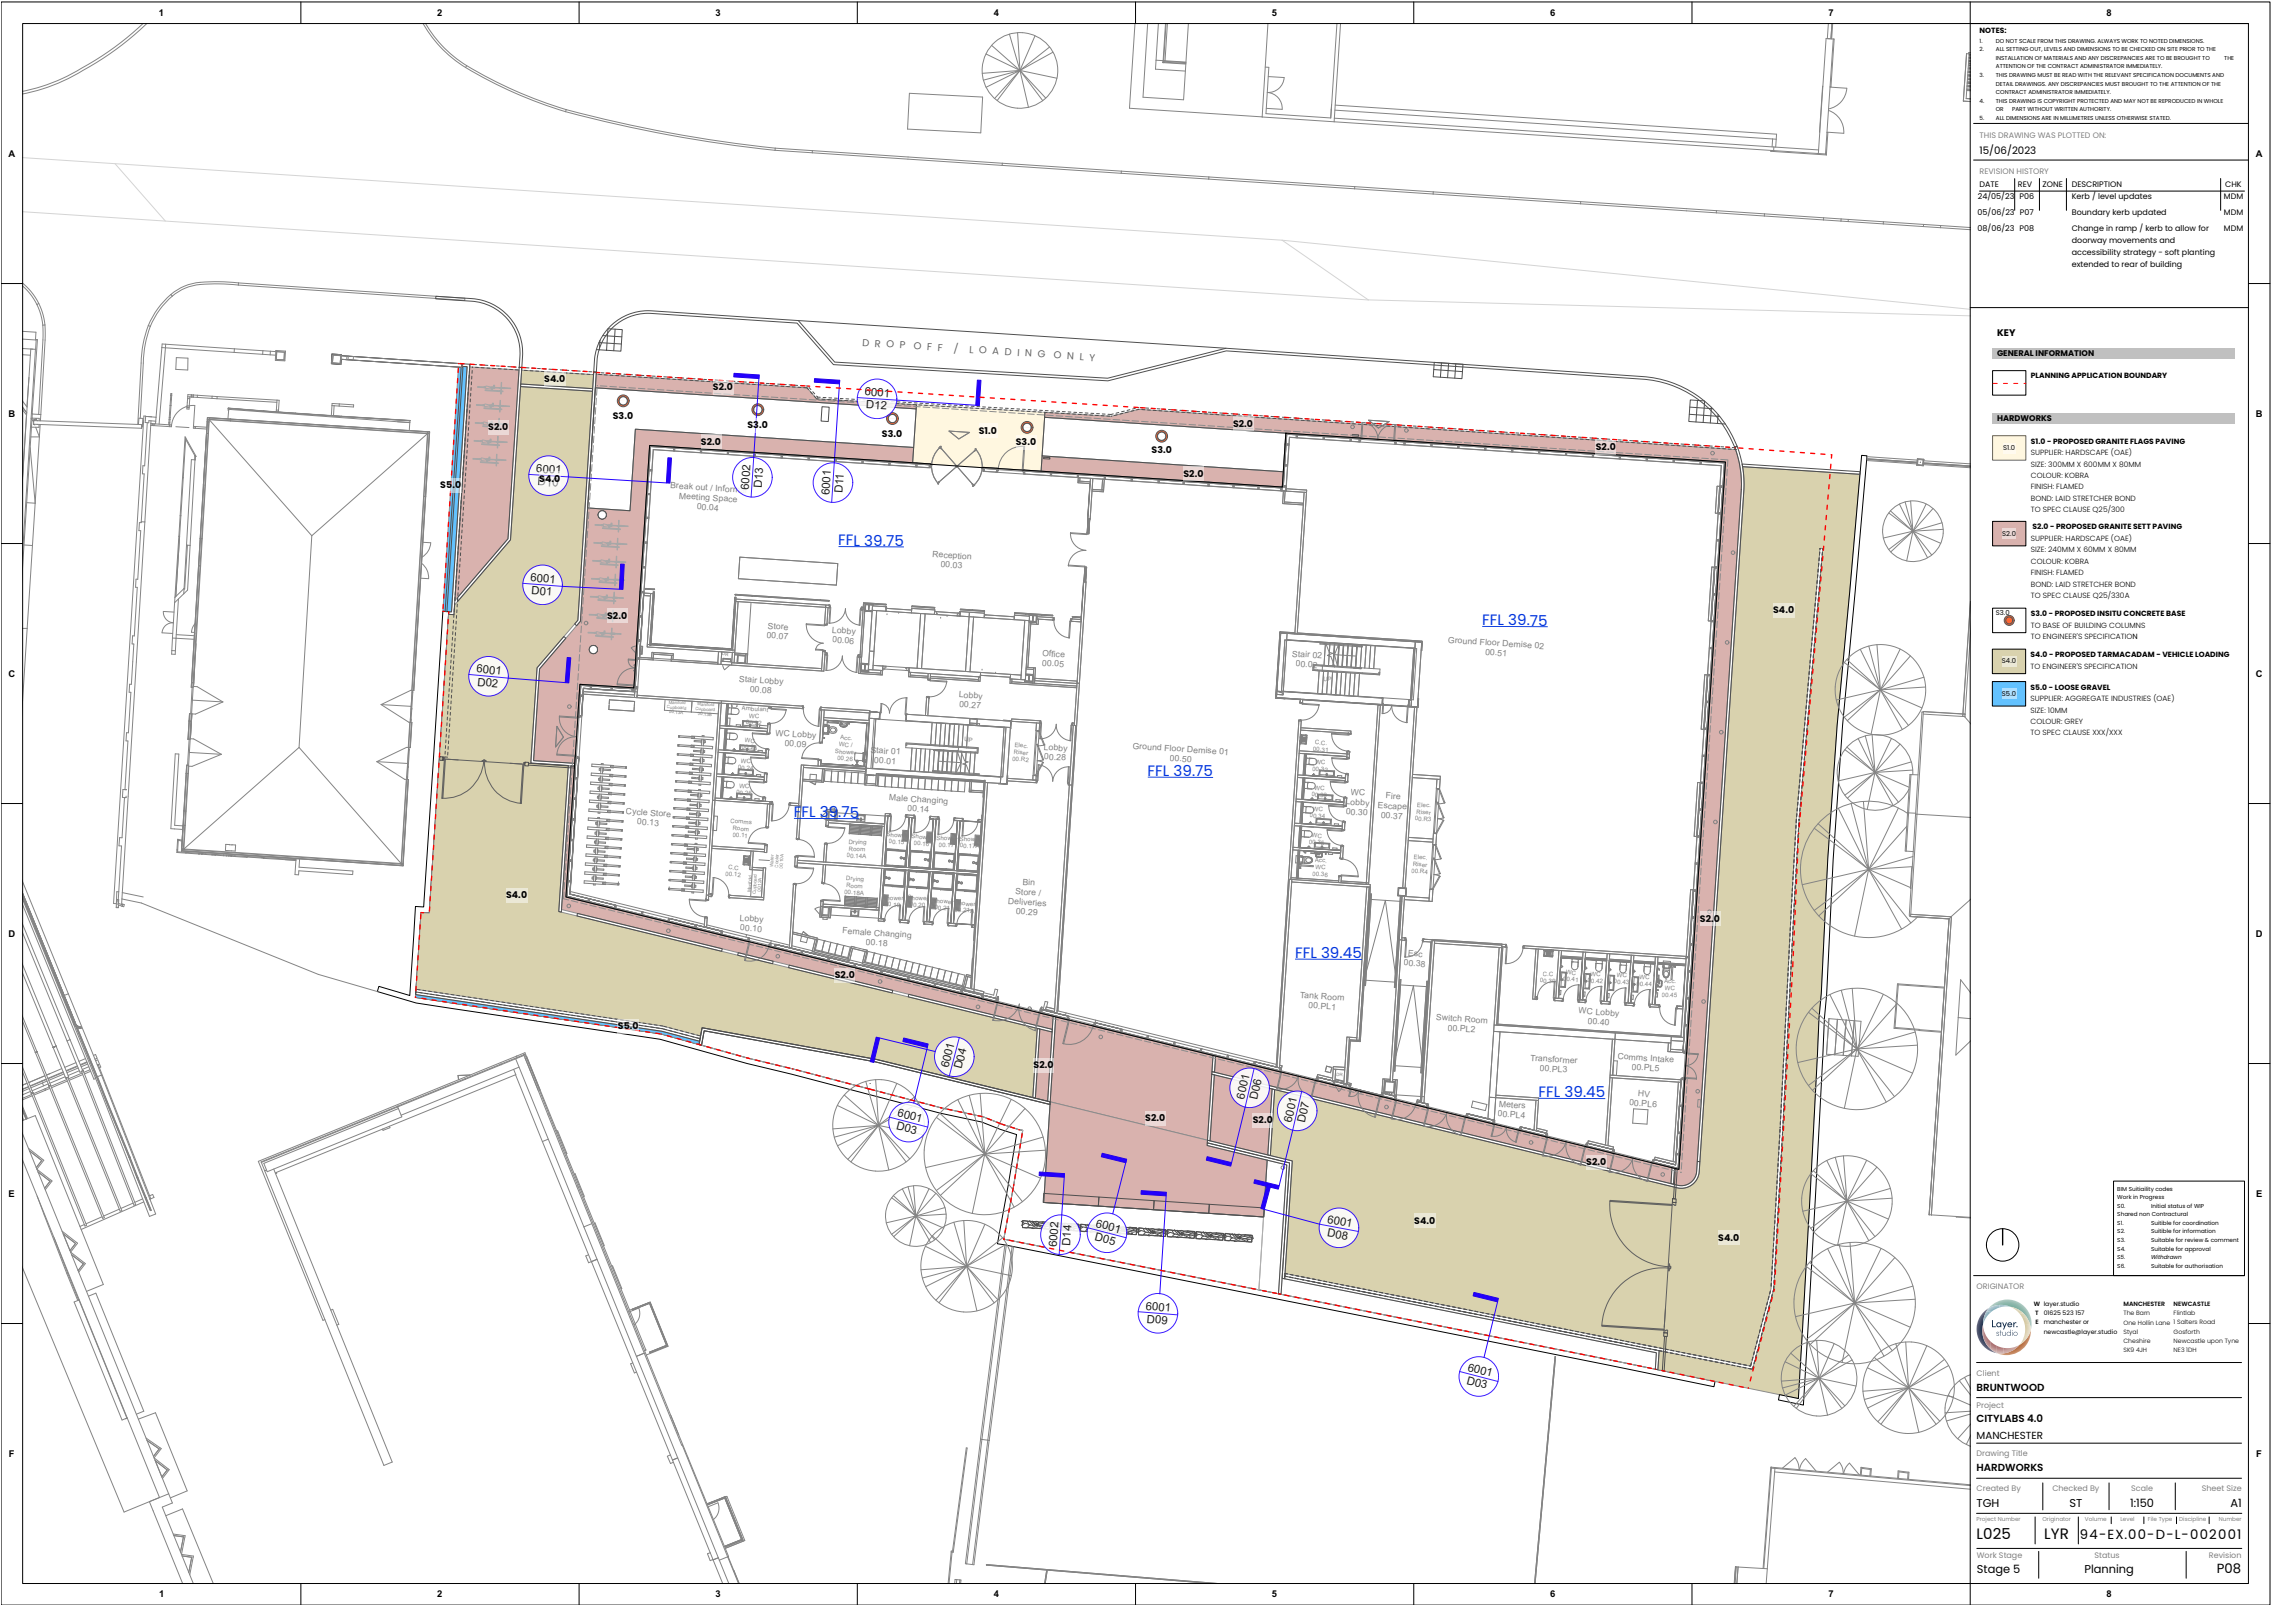

2. Hardworks

Hardworks Swatch



Surface Type S1.0 – Granite Flag

Size / Bond: 300 x 600 x 80mm / Stretcher

Colour: Kobra

Supplier: Hardscape (OAE)



Surface Type S2.0 – Granite Setts

Size / Bond: 240 x 60 x 80mm / Stretcher

Colour: Kobra

Supplier: Hardscape (OAE)



Surface Type S4.0 – Macadam

To engineer's detail and spec



Surface Type S5.0 – Loose Gravel


Size: 10mm

Colour: Grey

Supplier: Aggregate Industries (OAE)

3. Edgings

L025-LYR-97-EX.00-D-L-002002

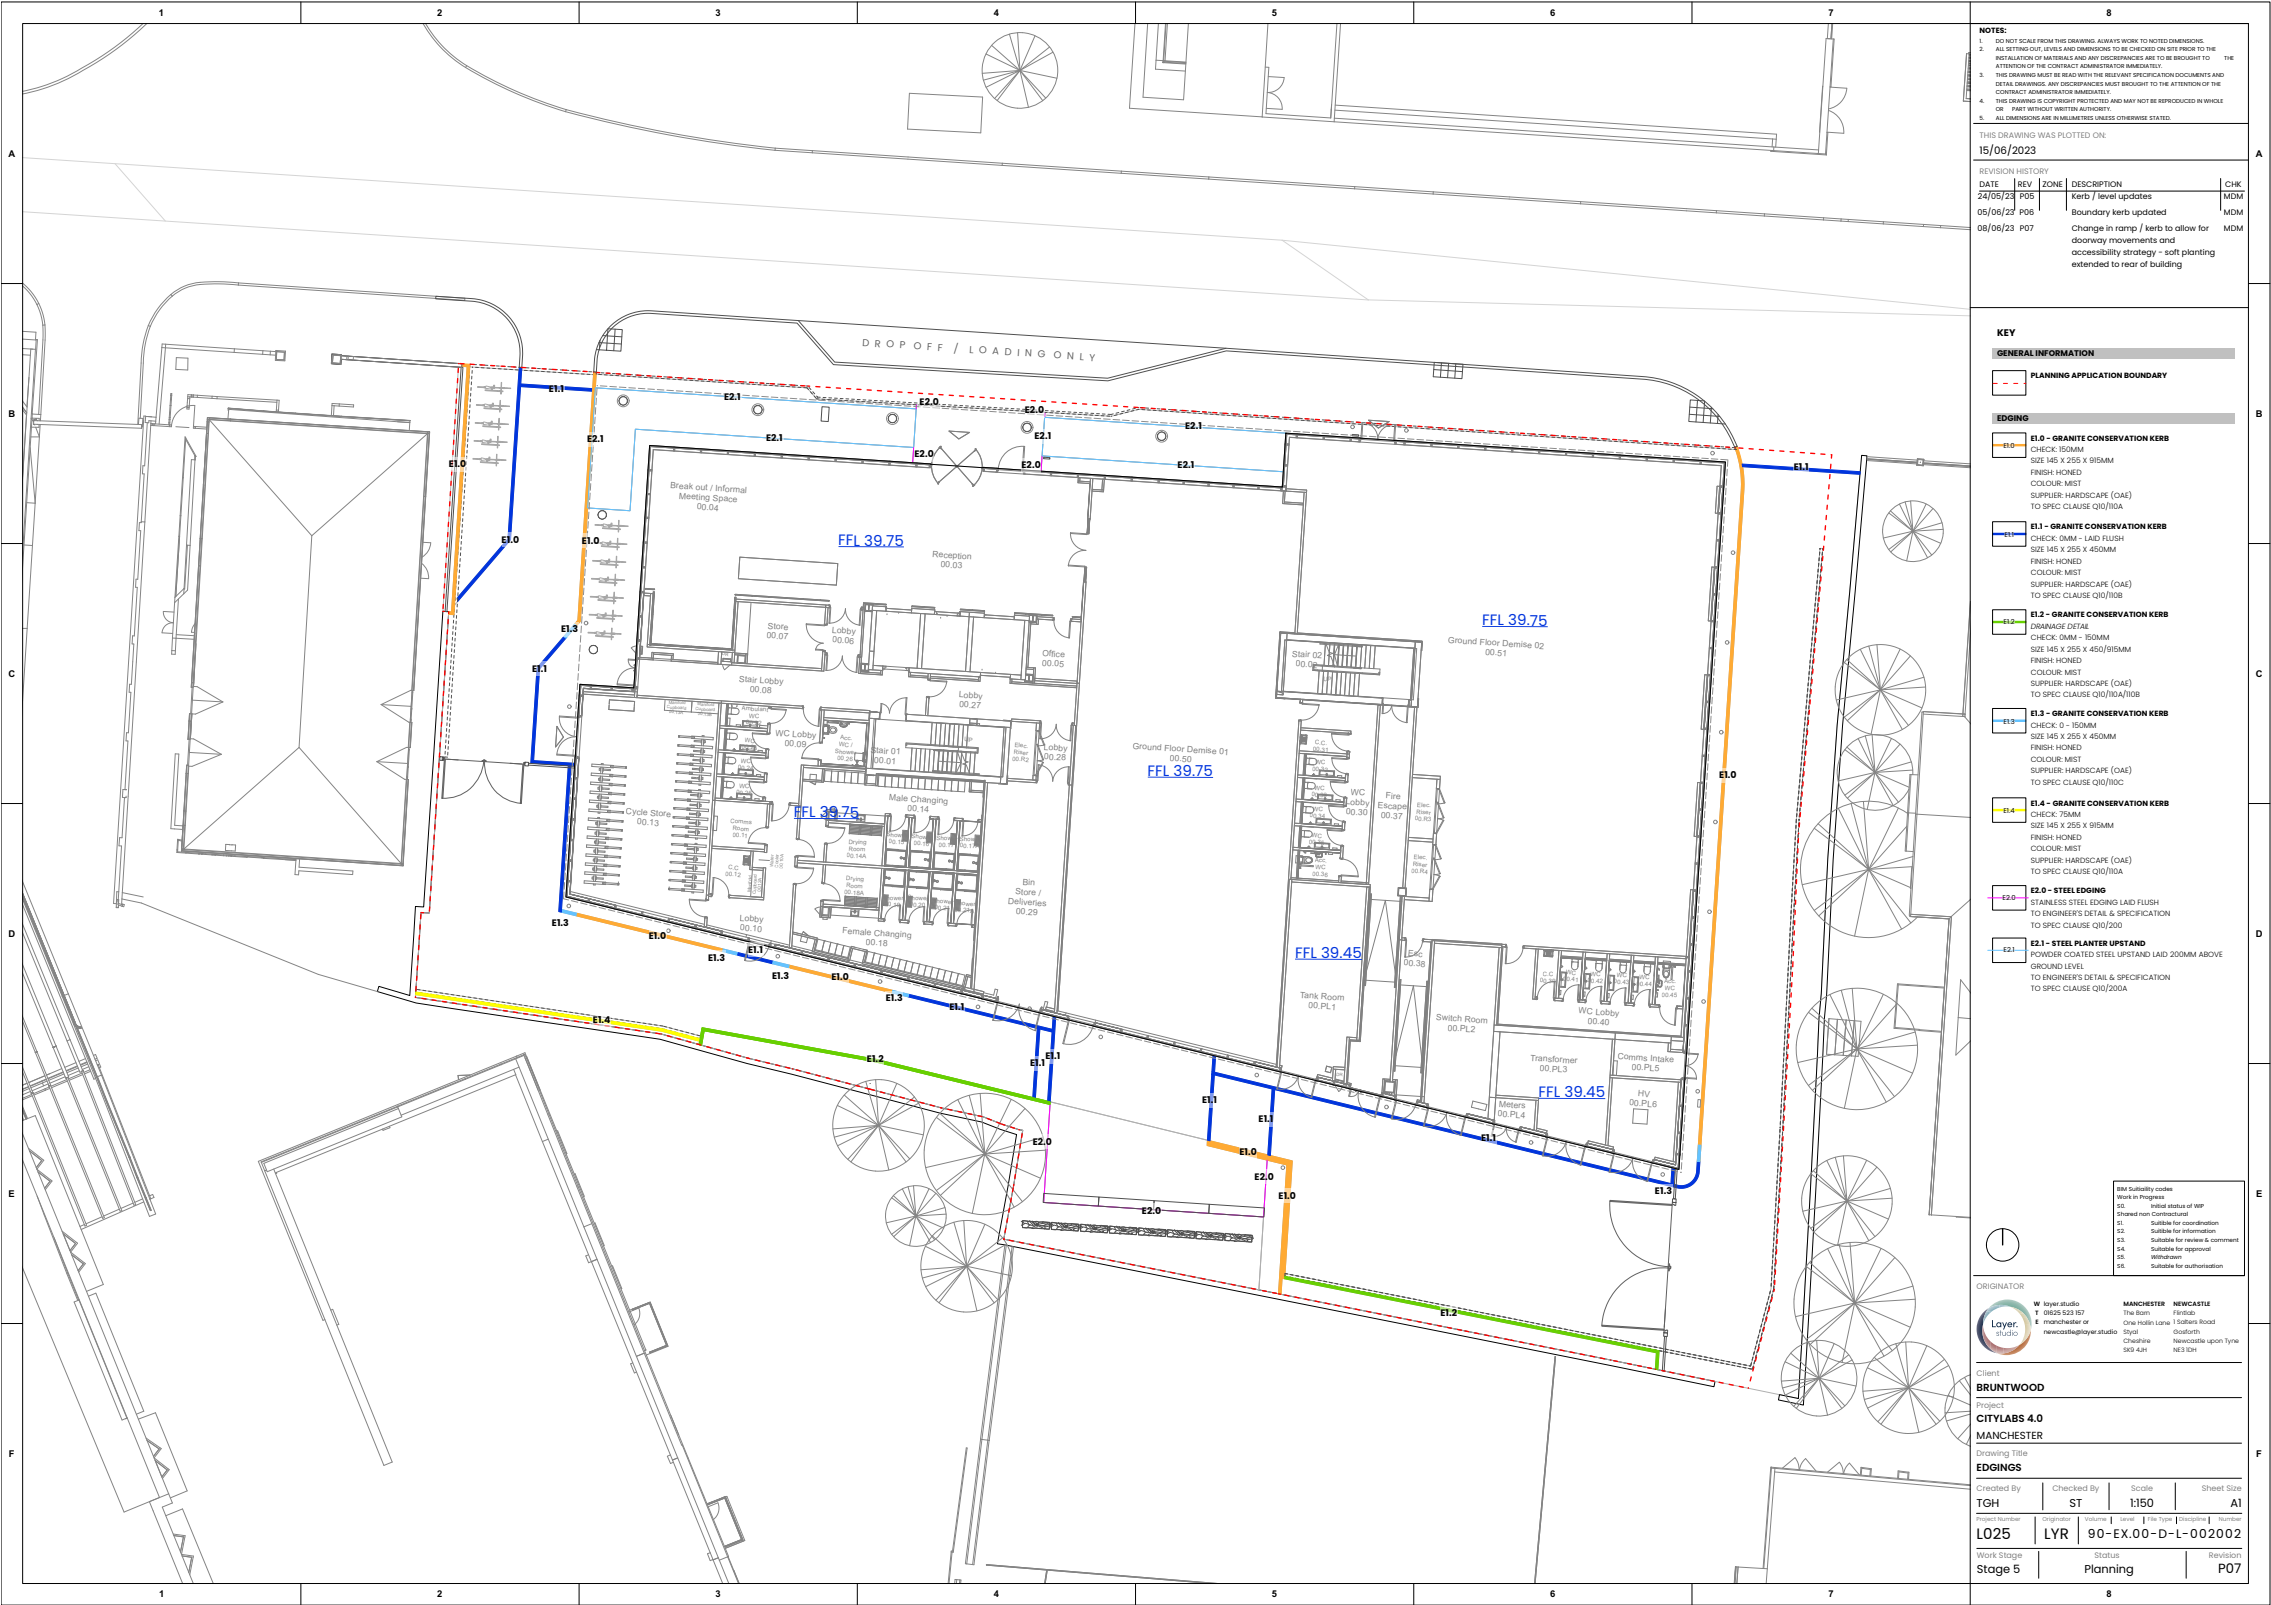

3. Kerbs, Edges & Walls

Kerbs, Edges & Walls Swatch



Edge E1.0 – Granite Conservation Kerb

Size / Laid: 145 x 255 x 915mm / 150mm Upstand

Colour: Mist

Supplier: Harscape (OAE)



Edge E1.1 – Granite Conservation Kerb

Size / Laid: 145 x 255 x 450mm / Flush

Colour: Mist

Supplier: Harscape (OAE)



Edge E1.2 – Granite Conservation Kerb

Size / Laid: 145 x 255 x 450mm / Flush – 150mm

Colour: Mist

Supplier: Harscape (OAE)




Edge E1.3 – Granite Conservation Kerb

Size / Laid: 145 x 255 x 450mm / Flush – 150mm

Colour: Mist

Supplier: Harscape (OAE)

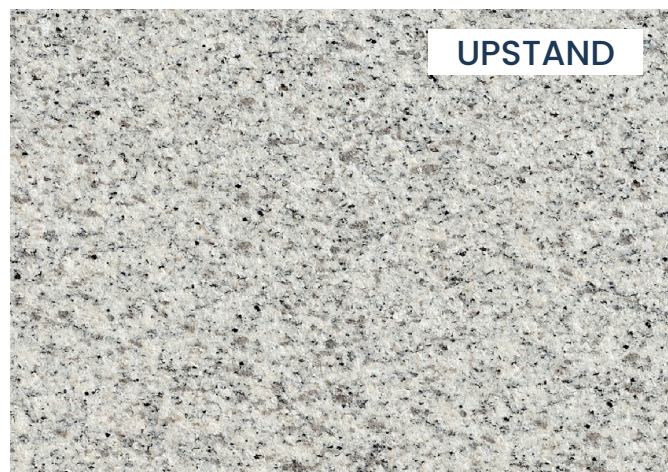

Edge E1.3 – Granite Conservation Kerb

Size / Laid: 145 x 255 x 450mm / 75mm

Colour: Mist

Supplier: Harscape (OAE)



Edging E2.0 – Steel Edging

Size: Flush

Colour: Stainless

Supplier: Kinley (OAE)



Edging E2.1 – Steel Planter Edging


Size: 200mm above GL

Colour: Powder Coated – Colour TBC

Supplier: Kinley (OAE)

4. Lighting Strategy

L025-LYR-97-EX.00-D-L-007001

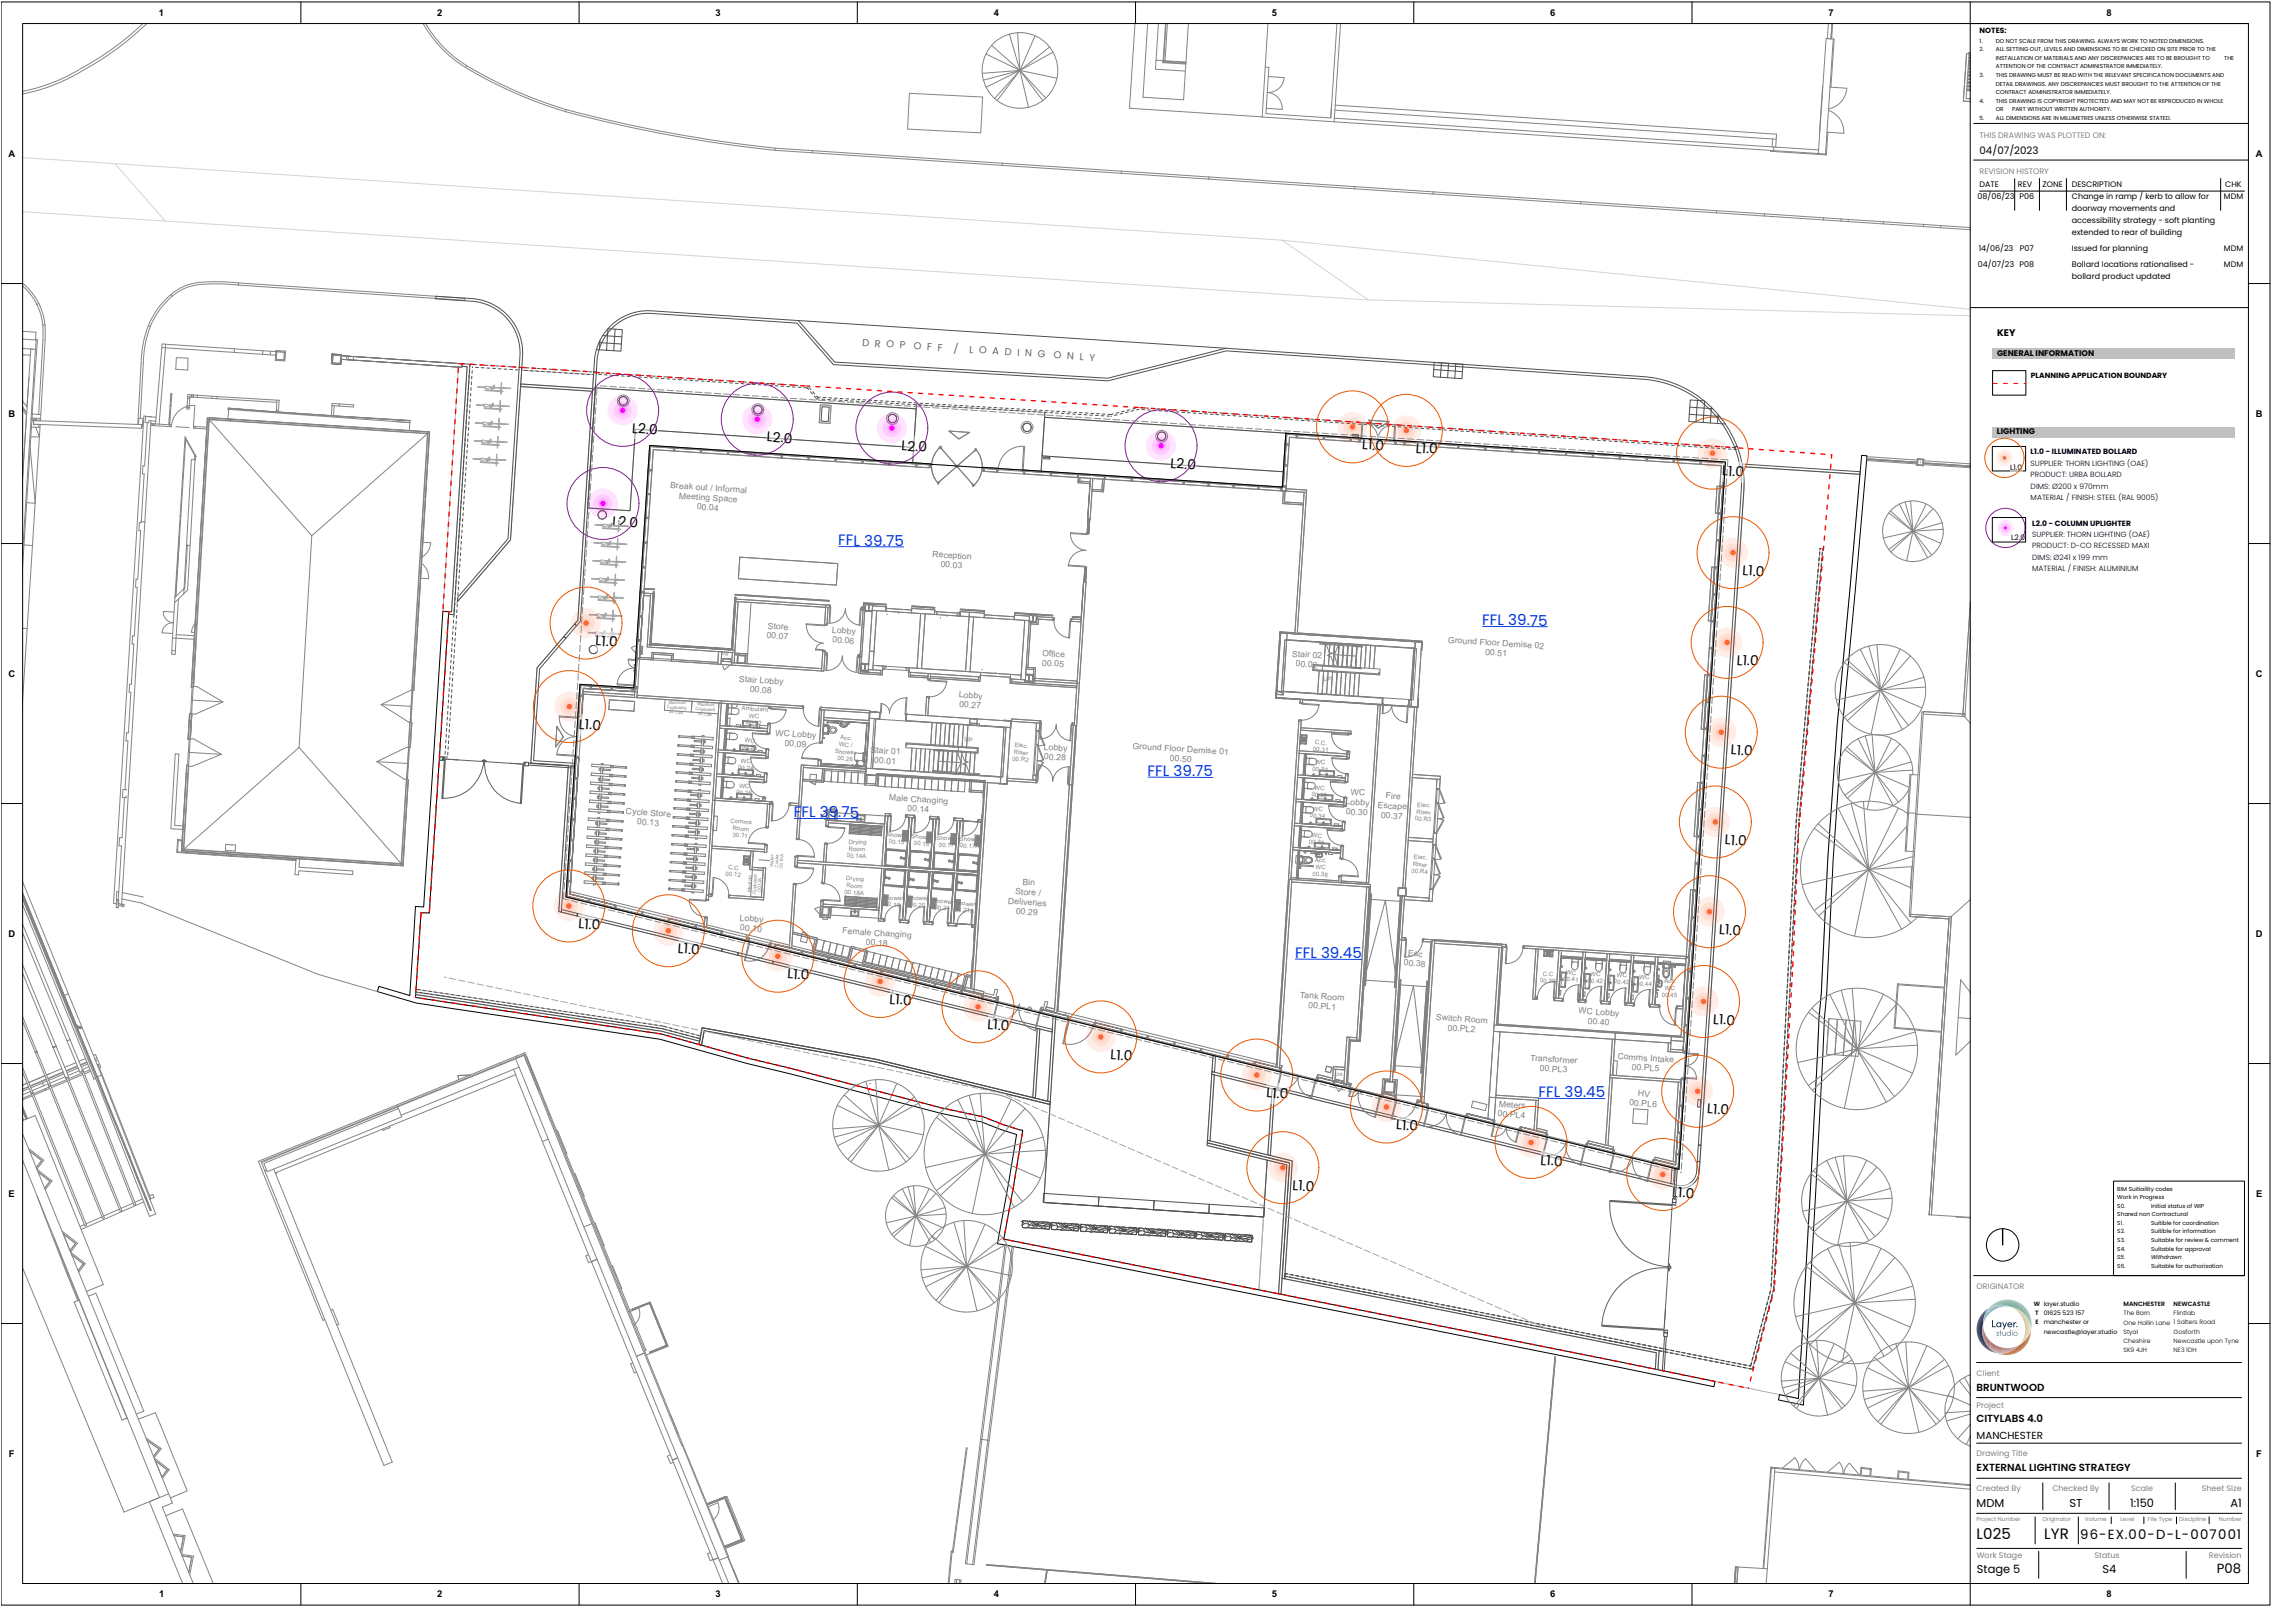

NOTES:

1. DO NOT SCALE FROM THIS DRAWING. ALWAYS WORK TO NOTED DIMENSIONS.
2. ALL SETTING OUT, LEVELS AND DIMENSIONS TO BE CHECKED ON SITE PRIOR TO THE INSTALLATION OF MATERIALS AND ANY DISCREPANCIES ARE TO BE BROUGHT TO THE ATTENTION OF THE CONTRACT ADMINISTRATOR IMMEDIATELY.
3. THE DRAWINGS MUST BE READ WITH THE RELEVANT SPECIFICATION DOCUMENTS AND DETAIL DRAWINGS. ANY DISCREPANCIES MUST BE BROUGHT TO THE ATTENTION OF THE CONTRACT ADMINISTRATOR IMMEDIATELY.
4. THE DRAWING IS COPYRIGHT PROTECTED AND MAY NOT BE REPRODUCED IN WHOLE OR PART WITHOUT WRITTEN AUTHORITY.
5. ALL DIMENSIONS ARE IN MILLIMETRES UNLESS OTHERWISE STATED.

THIS DRAWING WAS PLOTTED ON:

04/07/2023

REVISION HISTORY

DATE	REV	ZONE	DESCRIPTION	CHK
08/08/23	P08		Change in ramp / kerb to allow for doorway movements and accessibility strategy - soft planting extended to rear of building	MDM
14/06/23	P07		Issued for planning	MDM
04/07/23	P08		Ballard locations rationalised - bollard product updated	MDM

KEY

GENERAL INFORMATION

PLANNING APPLICATION BOUNDARY

LIGHTING

L1.0 - ILLUMINATED BOLLARD
SUPPLIER: THORN LIGHTING (CAE)
PRODUCT: URBIA BOLLARD
DIM: 1000 x 100mm
MATERIAL / FINISH: STEEL (RAL 9005)

L2.0 - COLUMN UPLIGHTER
SUPPLIER: THORN LIGHTING (CAE)
PRODUCT: D-CO RECESSED MAIN
DIM: 1000 x 100mm
MATERIAL / FINISH: ALUMINIUM

WKS Submittal codes

Code	Description
S0	Not in Progress
S1	Initial status of W/P
S2	Shared non-Constructive
S3	Suitable for coordination
S4	Suitable for information
S5	Suitable for review & comment
S6	Suitable for approval
S7	Withdrawn
S8	Suitable for authorisation

ORIGINATOR

W Layer studio
T 01625 523 167
E Manchester or Newcastle@layerstudio

MANCHESTER Newcastle
The Room
One Hope Lane
Chester
S83 4AH

NEWCASTLE Newcastle
The Room
One Hope Lane
Chester
S83 4AH

Client
BRUNTWOOD

Project
CITYLABS 4.0

Drawing Title
MANCHESTER

EXTERNAL LIGHTING STRATEGY

Created By	Checked By	Scale	Sheet Size
MDM	ST	1:150	A1

Project Number	Originator	Volume	Issue	Title Type	Discipline	Number
L025	LYR	96-EX.00-D-L-007001				

Work Stage	Status	Revision
Stage 5	S4	P08

4. Lighting Strategy

Lighting Strategy Swatch



Lighting L1.0 – Illuminated Bollard

Product: Urba Bollard

Material / Finish: Steel (RAL 9005)

Supplier: Thorn Lighting (OAE)



Lighting L2.0 – Column Uplighter


Product: D-CO Recessed Maxi

Material / Finish: Aluminium

Supplier: Thorn Lighting (OAE)

5. Furniture

L025-LYR-97-EX.00-D-L-008001

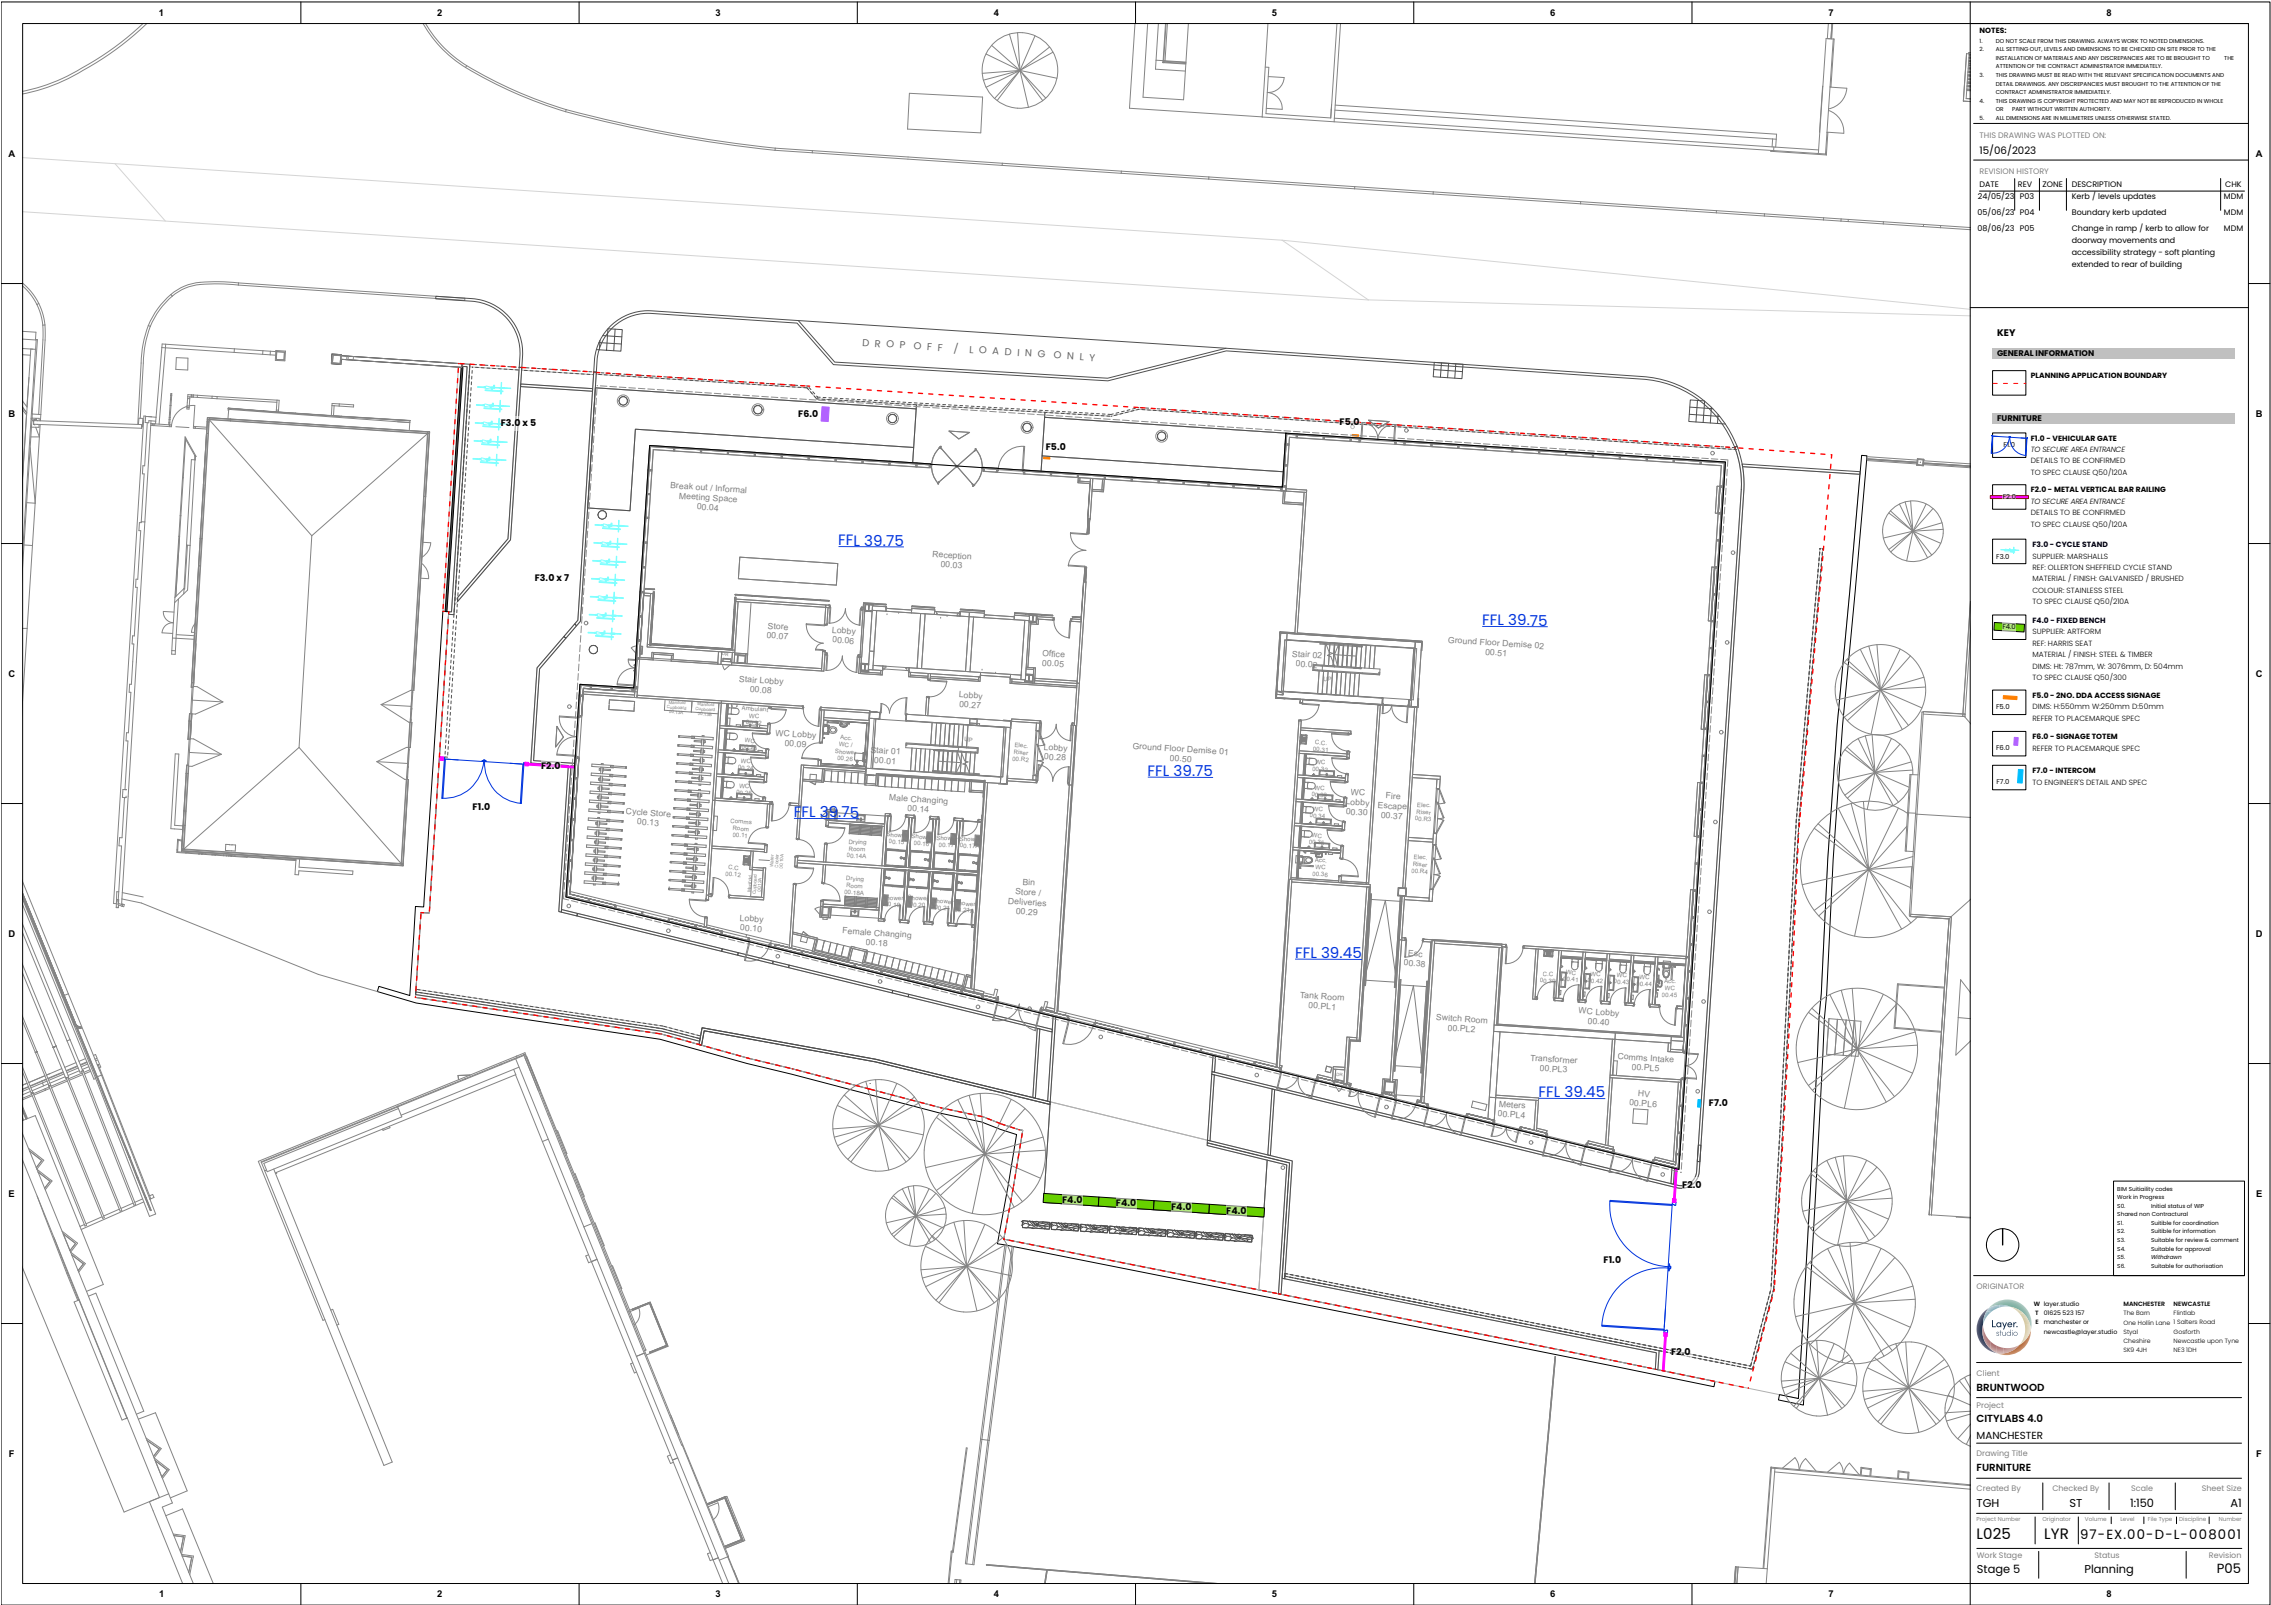

5. Furniture

Furniture Swatch



Furniture F3.0 – Cycle Stand

Product: Ollerton Sheffield Cycle Stand

Material / Finish: Galvanised / Brushed

Supplier: Marshalls (OAE)



Furniture 4.0 – Fixed Bench

Product: Harris Seat

Material / Finish: Steel & Timber

Supplier: Artform (OAE)



Manchester

The Barn, One Hollin Lane,
Styal, SK9 4JH

01625 523 157

Newcastle

Low Shilford House,
Stocksfield, NE43 7HW

www.layer.studio