

Scale Bars		TO BE USED ONLY AS GUIDANCE	
1:100	mm	0 1000 2000 3000 4000 5000	
1:200	mm	0 500 1000 1500 2000 2500 3000	
1:500	M	0 5 10 15 20 25	
1:1250	M	0 10 20 30 40 50 60 70	


NOTES

- All dimensions and levels are to be checked on site.
 - Any discrepancies are to be reported to the architect before any work commences.
 - This drawing shall not be scaled to ascertain any dimensions. Work to figured dimensions only.
 - This drawing shall not be reproduced without express written permission from AEW.
 - Title overlay drawings and ownership boundaries are produced using all reasonable endeavors. AEW cannot be responsible for the accuracy or scale discrepancy of base plans supplied to them.
 - All works are to be undertaken in accordance with Building Regulations and the latest British Standards.
 - All proprietary materials and products are to be used strictly in accordance with the manufacturers recommendations.
- This drawing contains the following model files: -
- 12732-AEW-XX-XX-M3-A-0005

CDM 2015

Client notified of duties: **TBC**
Principal Designer: **TBC**

Unless noted below, all known hazards have been highlighted on the drawing.

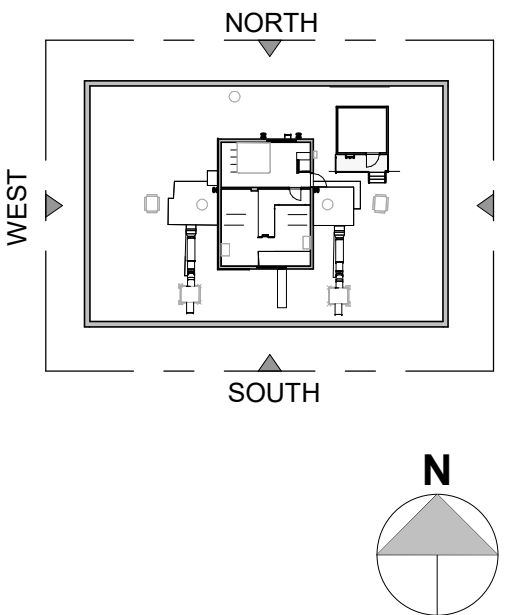

- Existing Wall
- Flat Entrance
- Party Wall

Note:
Access was not possible for some flats and therefore the internal layout is assumed to be the same as the other tower blocks.

P03	14/12/23	Issued for Planning	SF	DJ
P02	27/10/23	Revised Drawings for Stage 3 information	MH	DAL
P01	09/10/23	Initial Issue	BA	DJ
Rev	Date	Description	Drawn by	Checked By
Status	Purpose of Issue			
S2	For Information			

drawing stage **Stage 3**

client




The Casey Group Ltd

project

Newton Heath, Croydon Drive
Shackleton Court

drawing title
Shackleton Court - Existing_08-11_GA Plans

date 09/10/23 drawn BA
scale @ A1 As indicated checked DJ

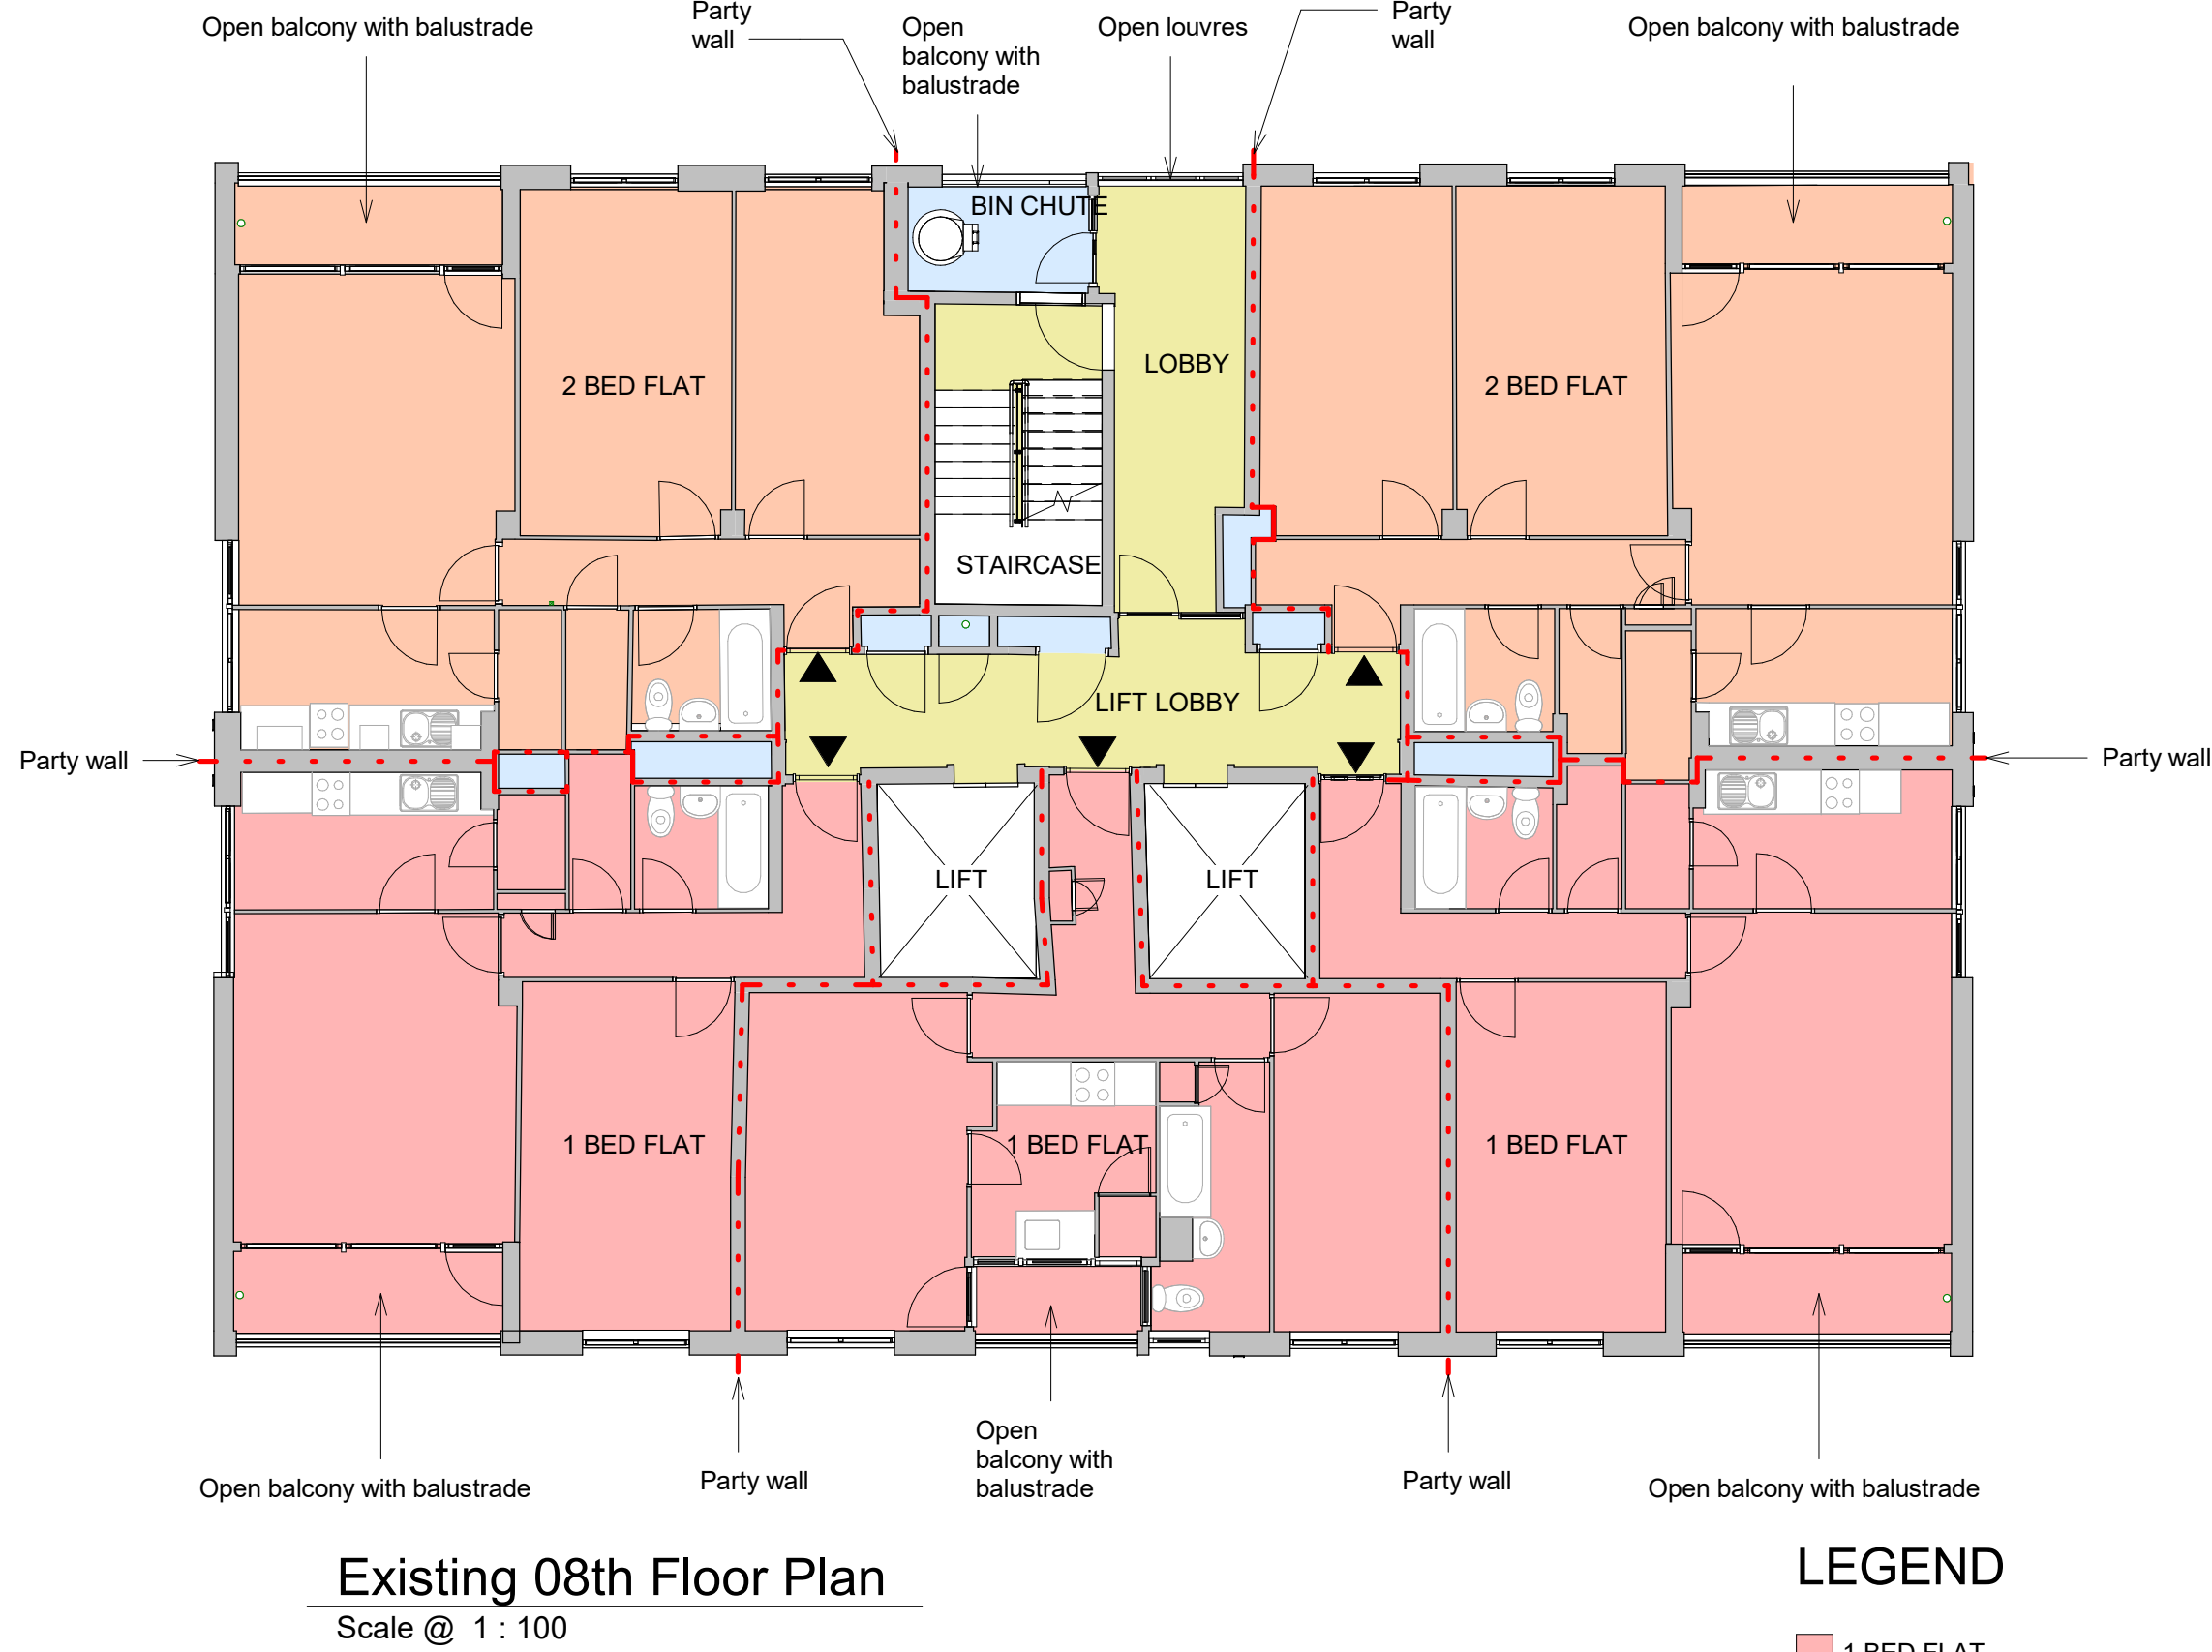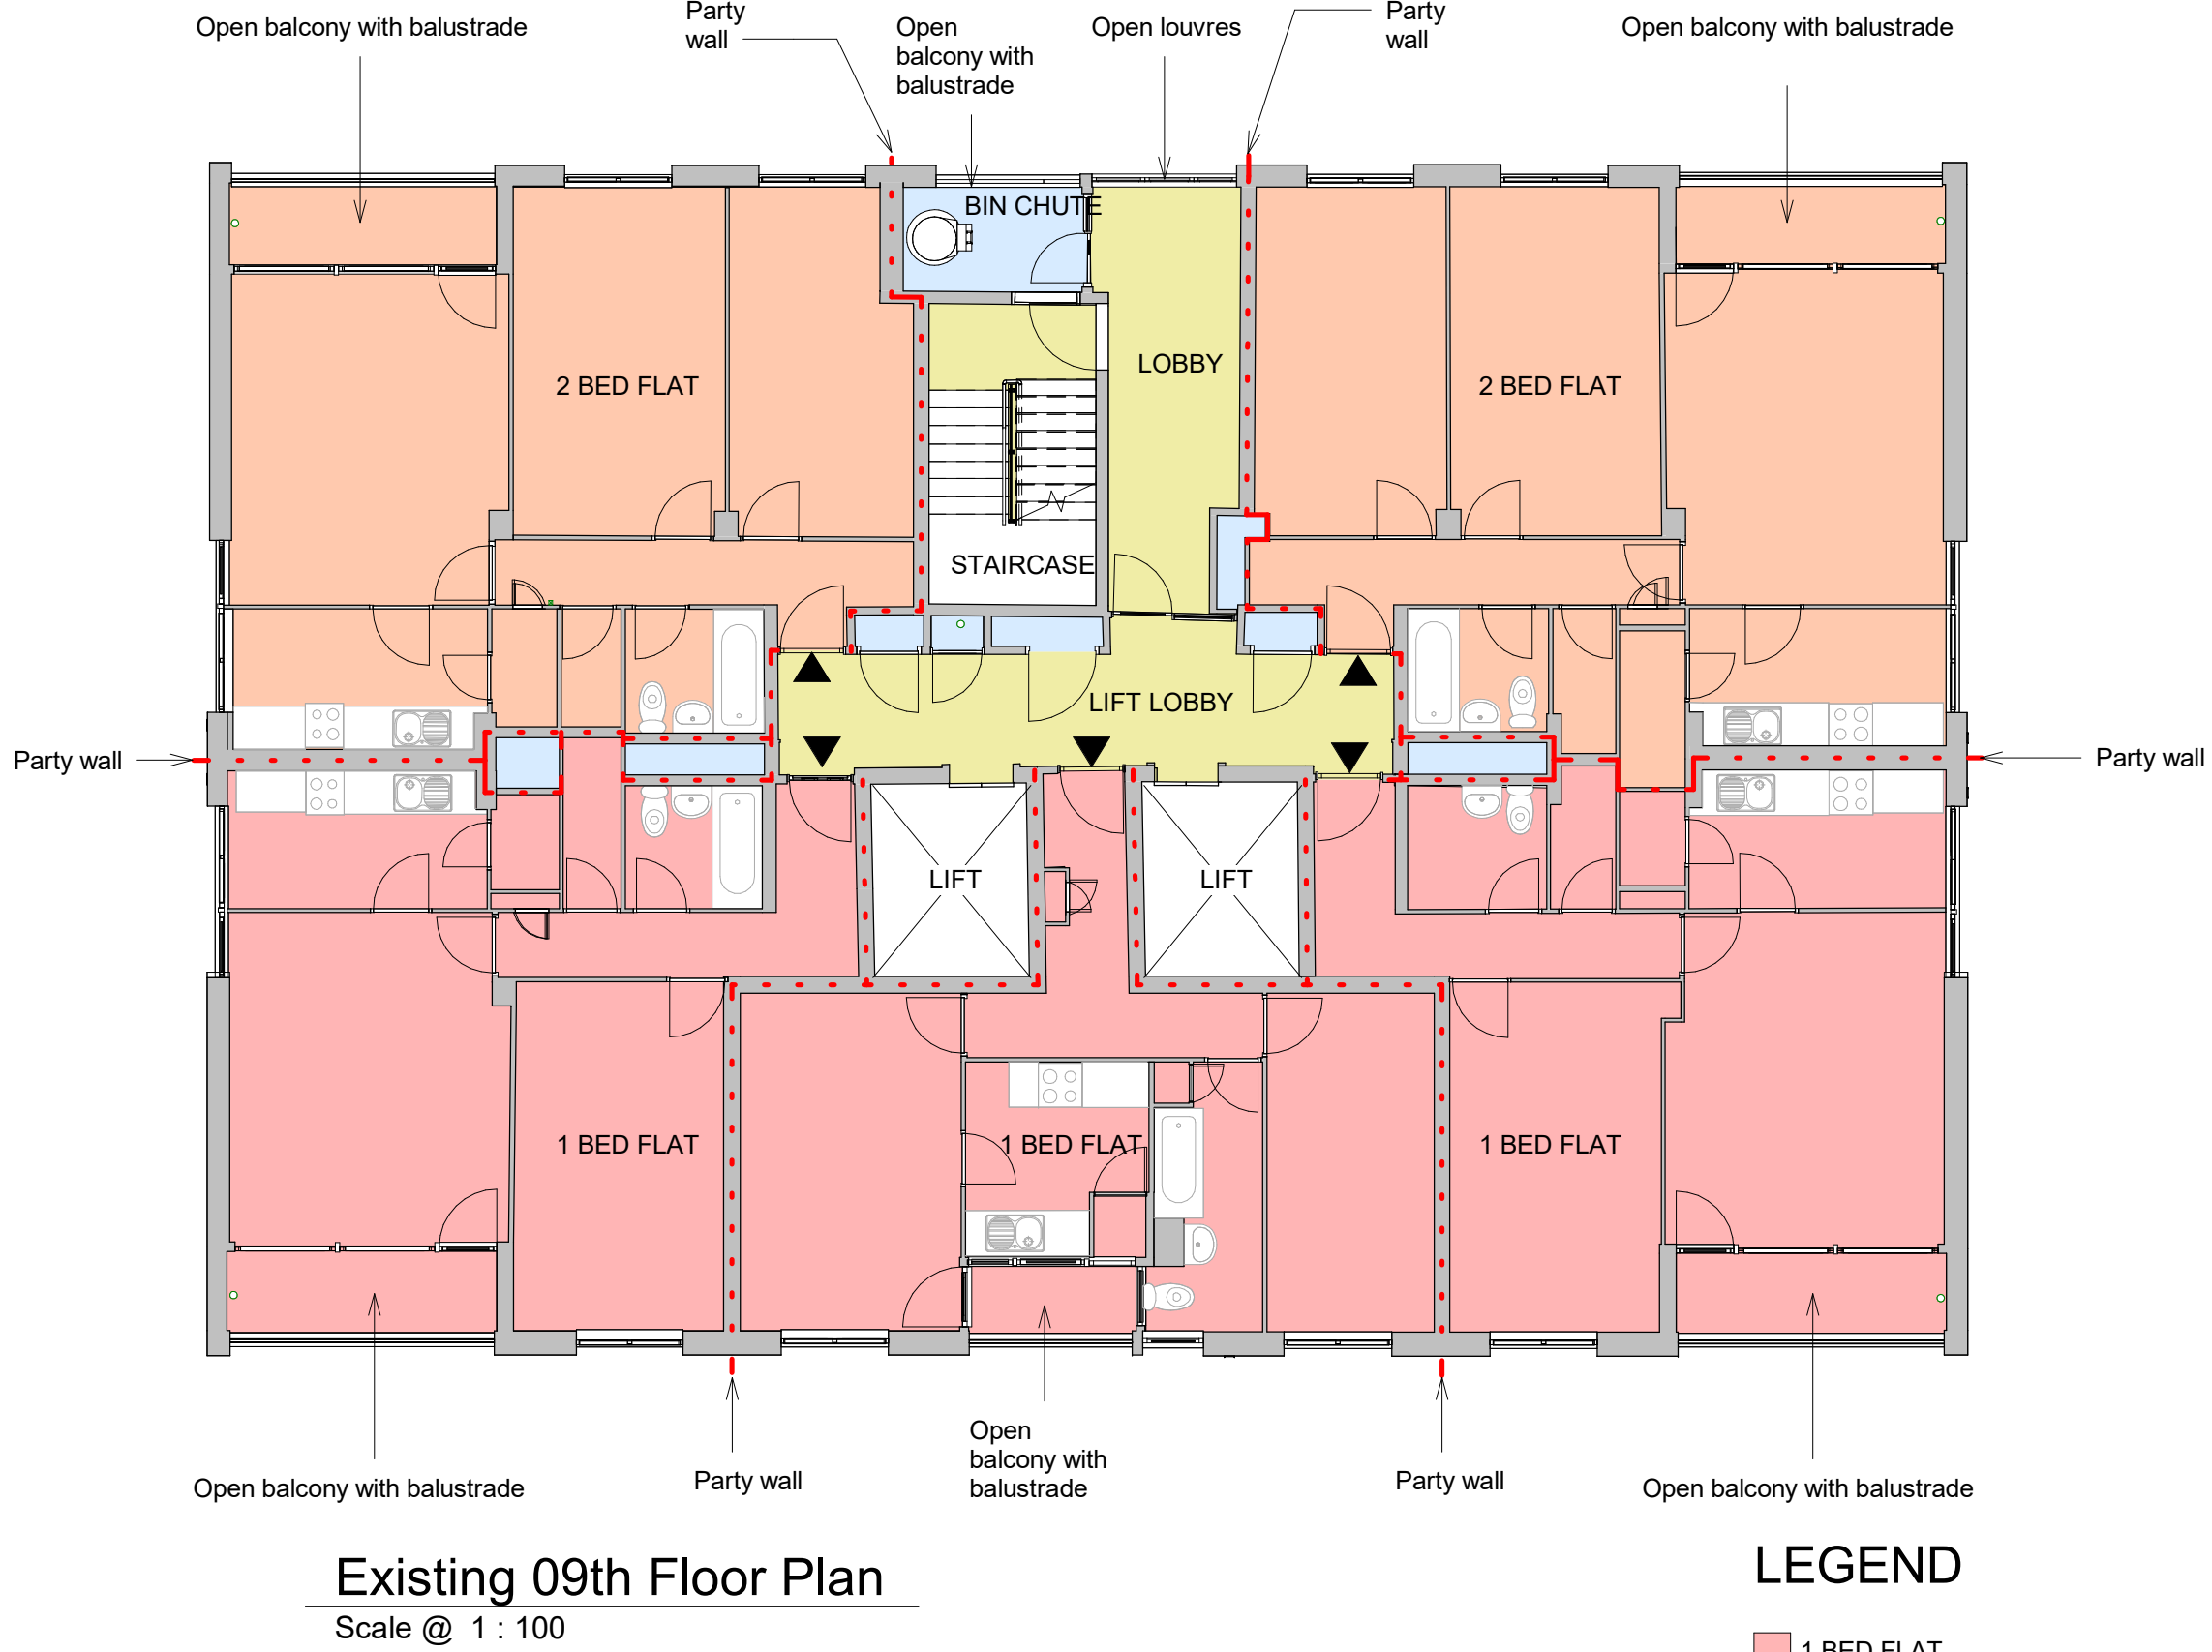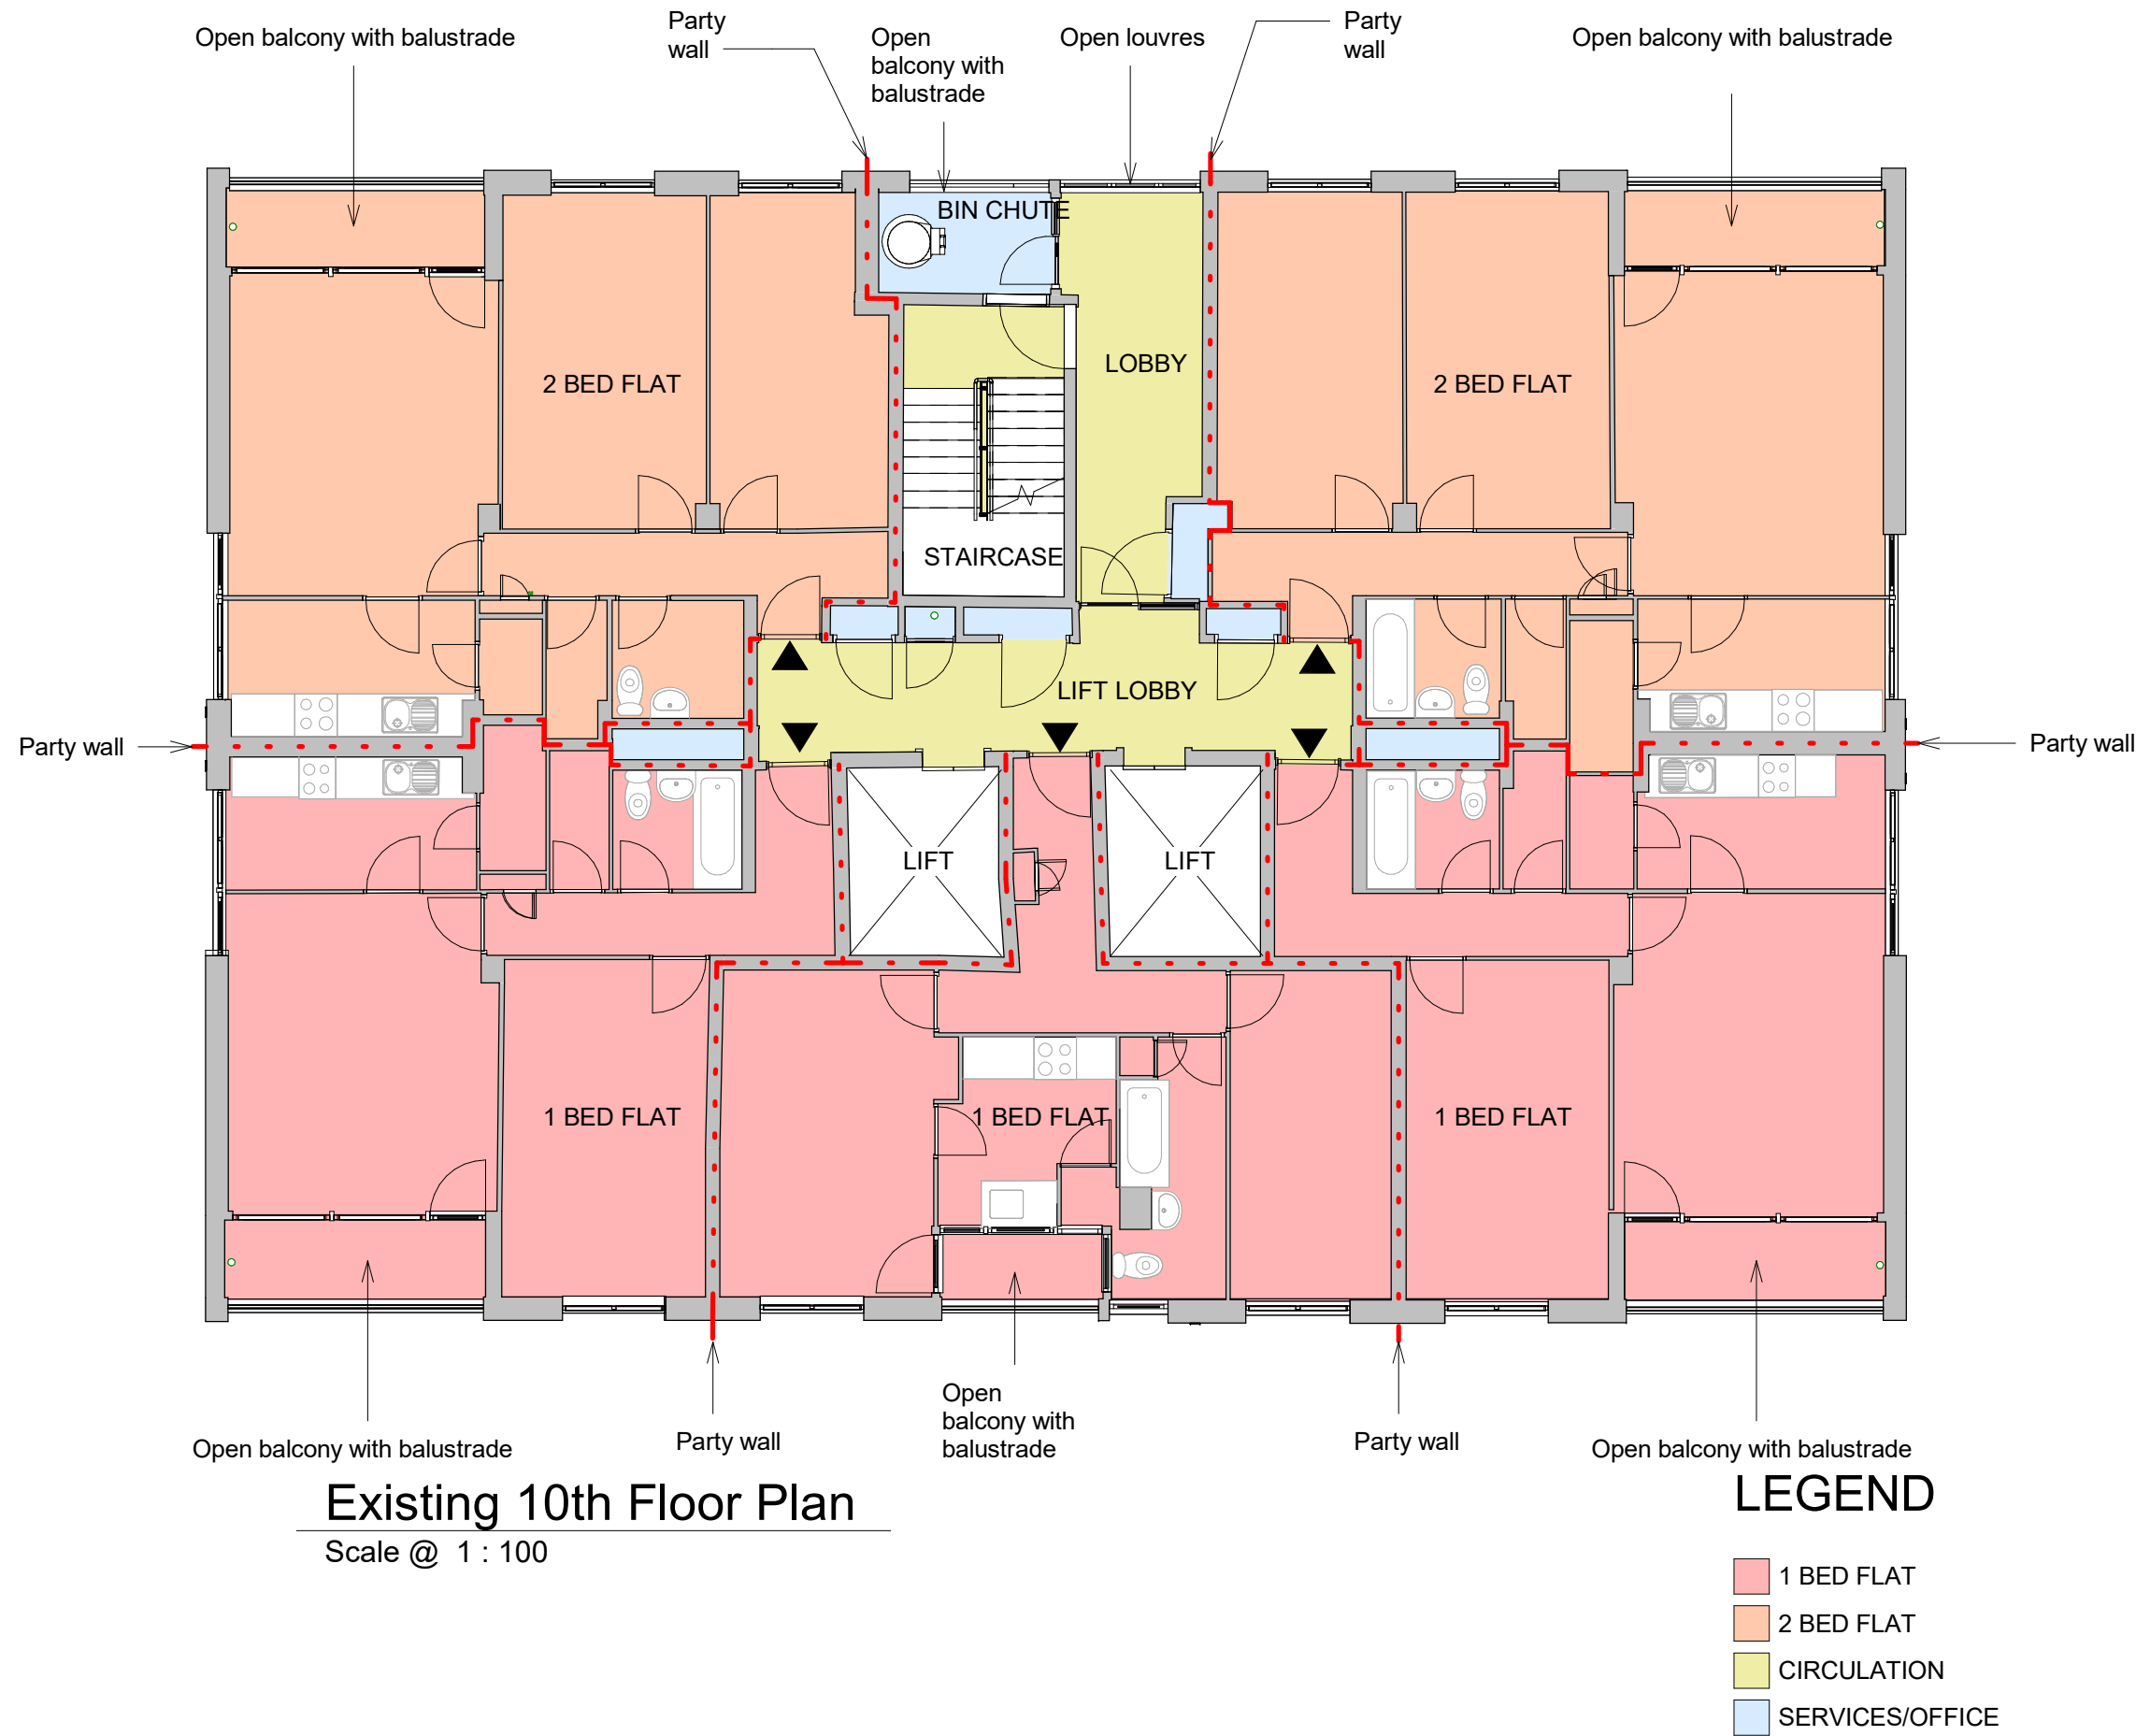

Rev P03

12732-AEW-B3-ZZ-DR-A-0602

aew architects
0161 214 4370
www.aewarchitects.com

aeuw