



Foundation and Wall Detail -
600mm Foundation - Concrete Slab.

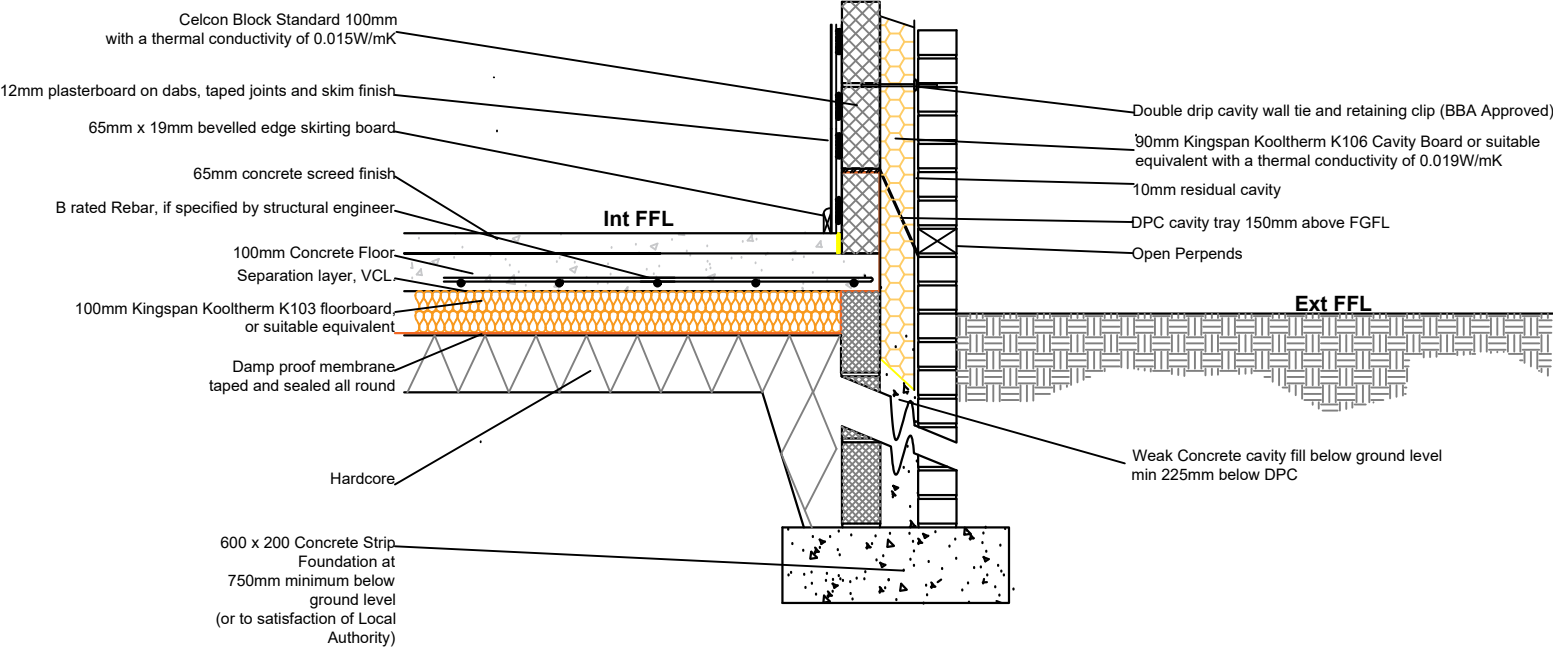

Warm Roof Detail

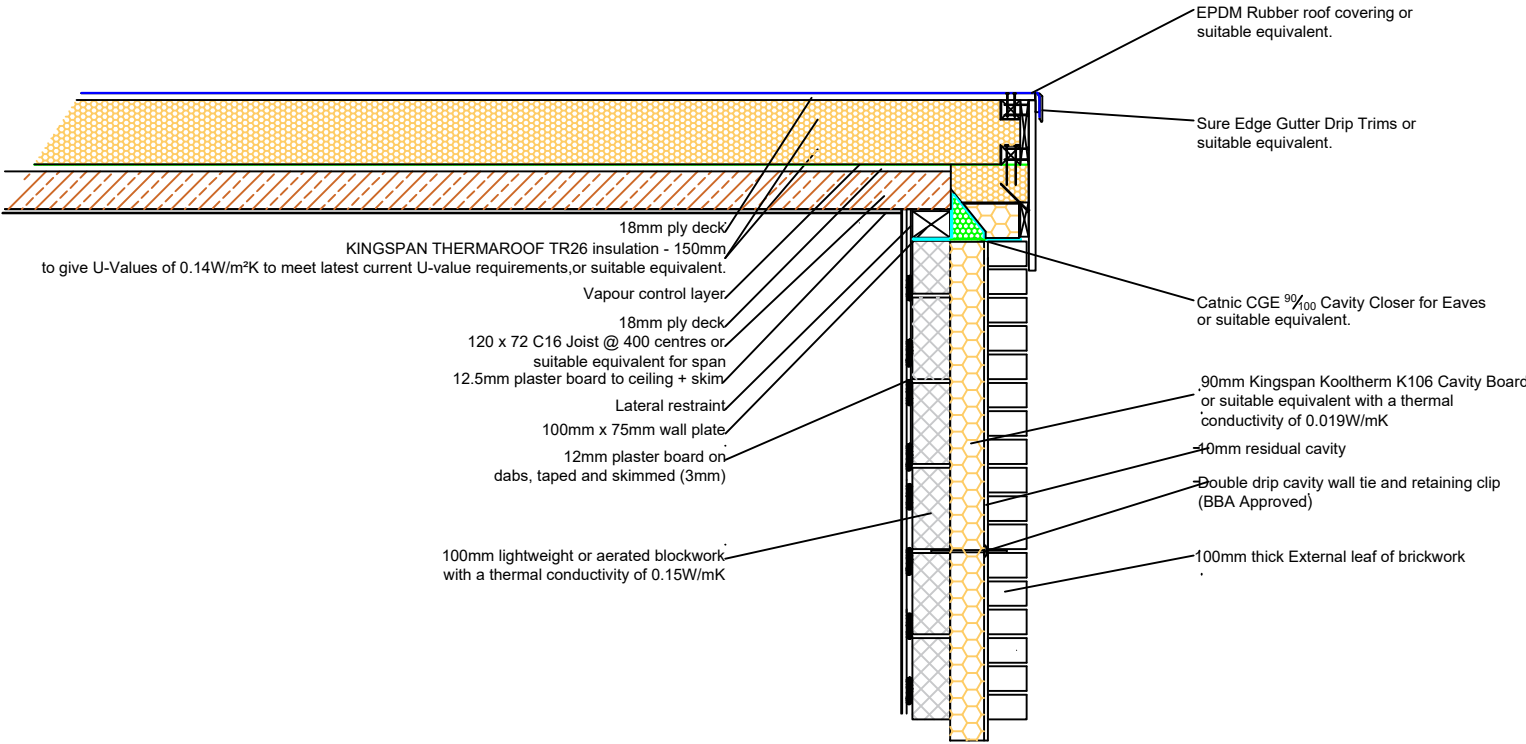

Richard Harris - Technical Officer
Manchester Equipment & Adaptation Partnership
Directorate for Children and Families
Manchester Local Care Organisation
Unit 1, 29 Poland St
Ancoats
Manchester
M4 6AZ

Office No : 0161 277 1704
Mobile No : 07944 483 766

Project : Full Plans

Joseph Brannan
40 Spinney Rd
Baguley
Wythenshawe
Manchester
M23 1AB

Drawn By :
R.H.

Date :
05/11/2023

Scale :
1:20

Paper Size :
A3



Manchester
Equipment &
Adaptations
Partnership