

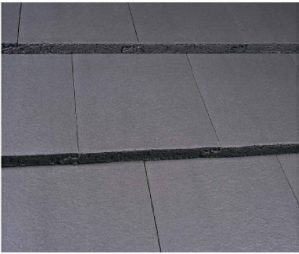


ALL PROPOSED MATERIALS TO MATCH EXISTING COLOUR AND STYLE OF
SURROUNDING PROPERTIES

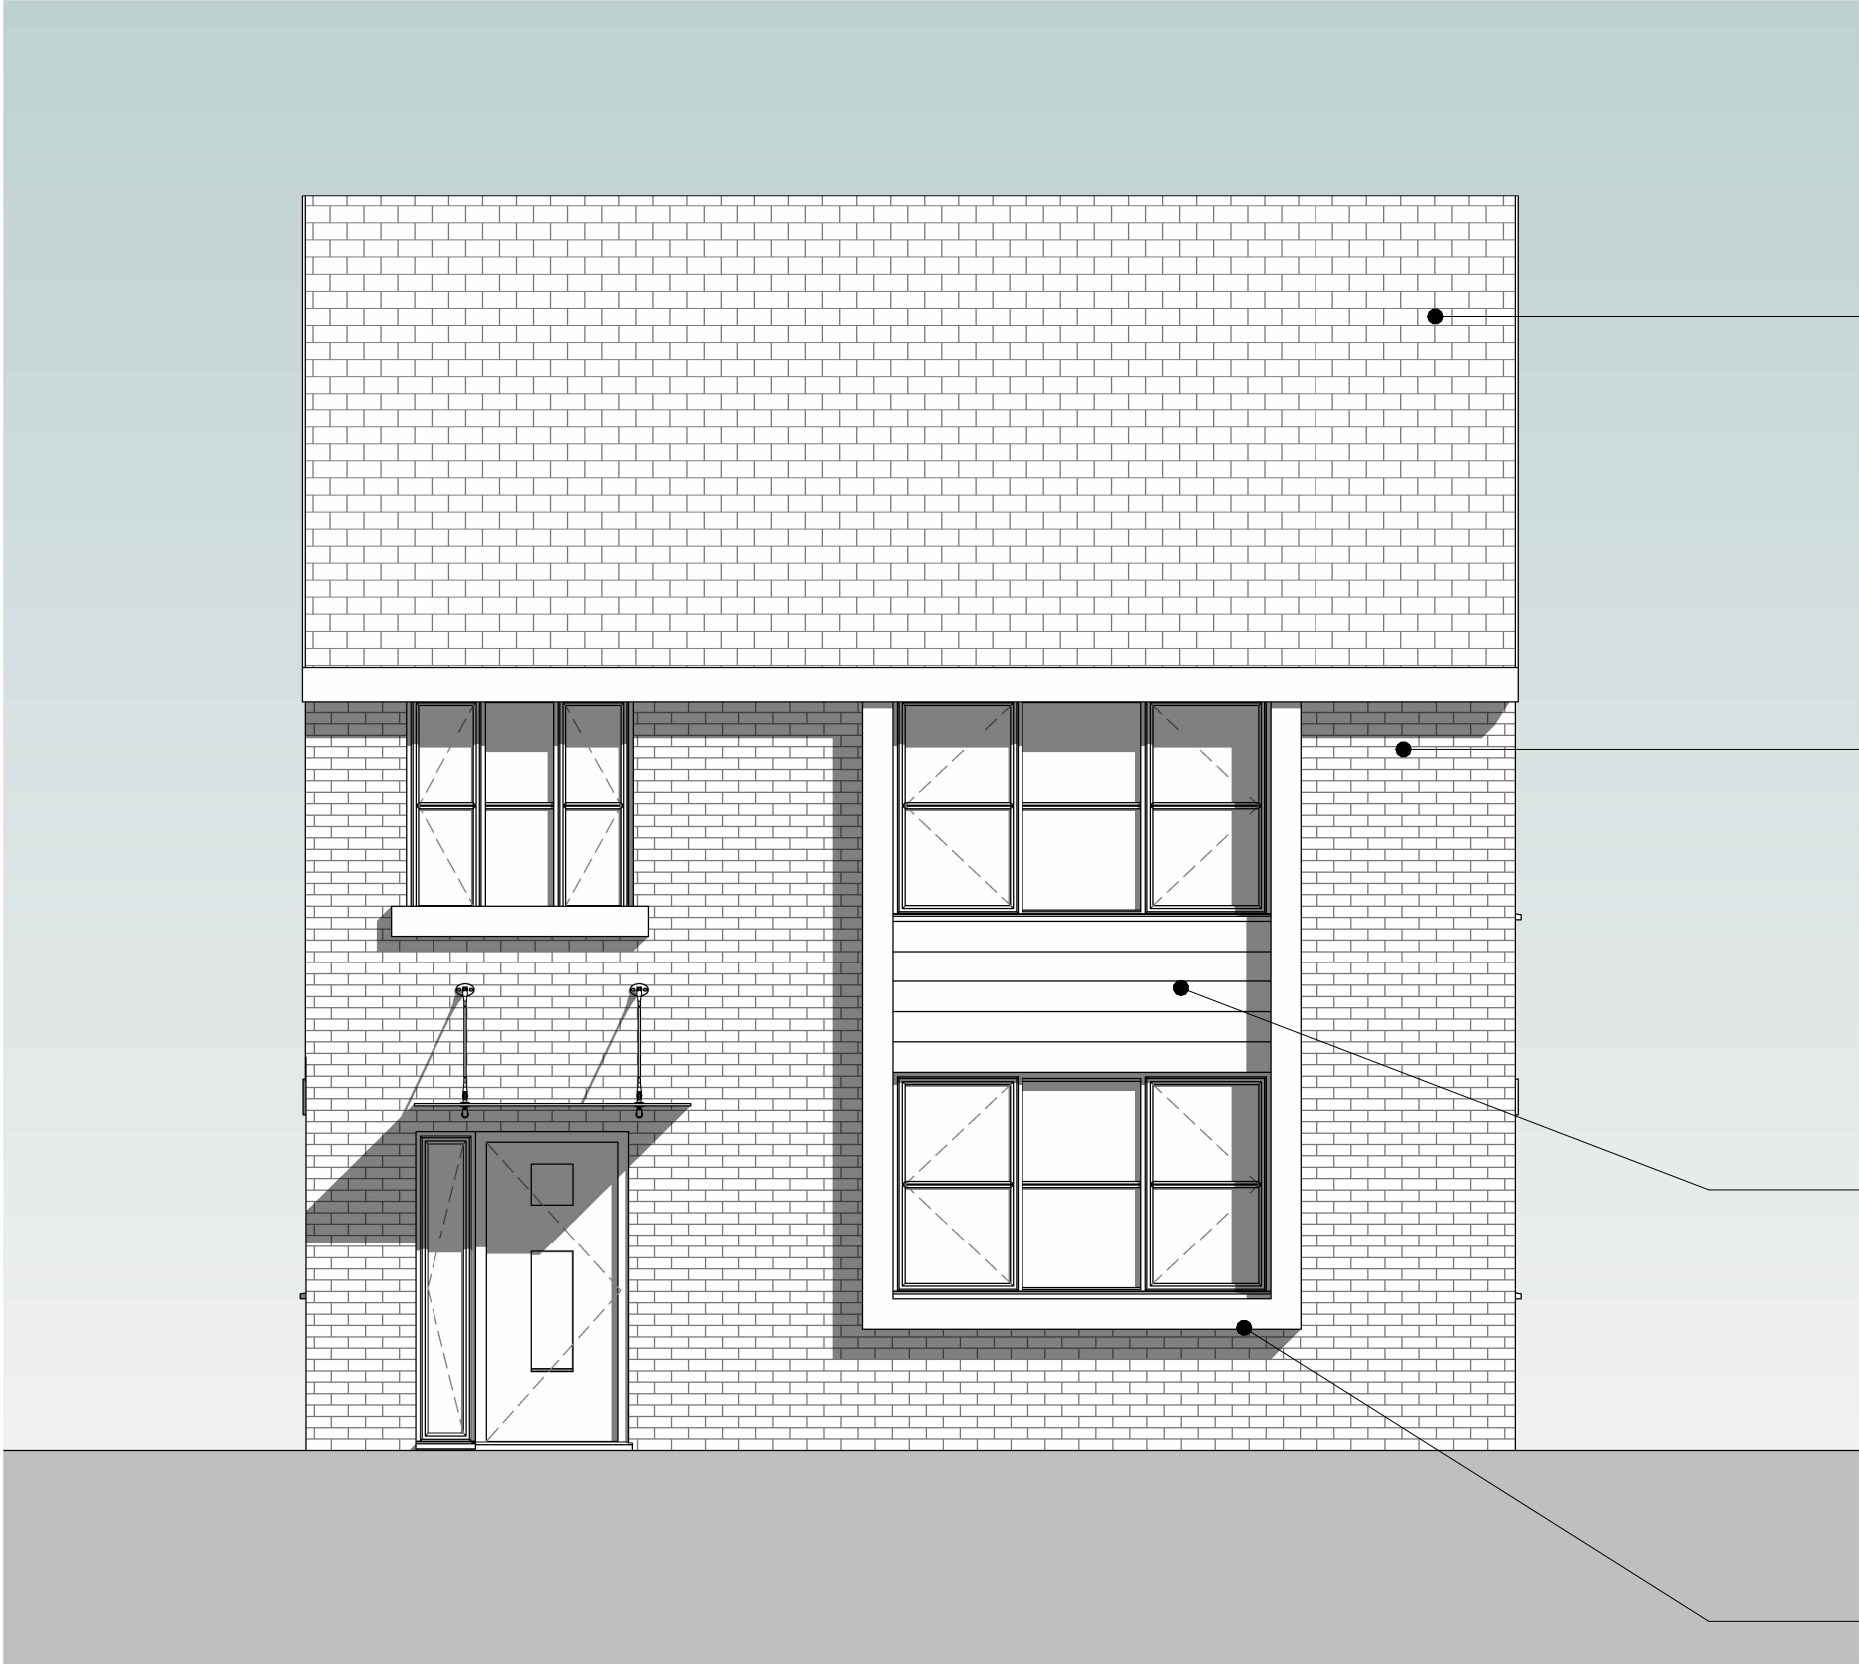

Dark Grey Roof Tiles

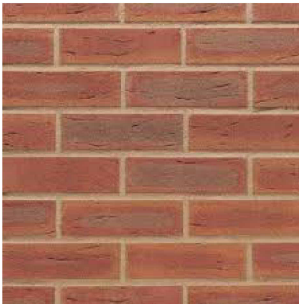

Red Facing Brick



Grey Cladding Board



Grey Steel Window Surround

THIS DRAWING IS THE COPYRIGHT OF MD DESIGN CONSULTANCY. DO NOT SCALE FROM THESE DRAWINGS. ALL LEVELS/DIMENSIONS TO BE CHECKED ON SITE PRIOR TO WORKS COMMENCING. REPORT ALL DISCREPANCIES TO CLIENT/DESIGNER.