


All dimensions are in millimetres unless stated otherwise. No dimensions to be scaled from drawings. All dimensions to be checked on site prior to construction.

Any discrepancies between drawings and site conditions are to be reported to the contract manager.

This drawing is to be used in conjunction with all relevant Structural Specification and Mechanical & Electrical Engineers drawings and specifications.


© COPYRIGHT
No part of this drawing is to be used in any form without the prior written permission of Obi Property Ltd and no licence or assignment of any kind has been, or is, granted to any third party whether by provision of copies or originals of the drawings or otherwise unless otherwise agreed in writing.

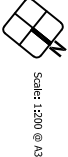

Scale: 1:200 @ A3



1. Office split = 6,835 SQFT

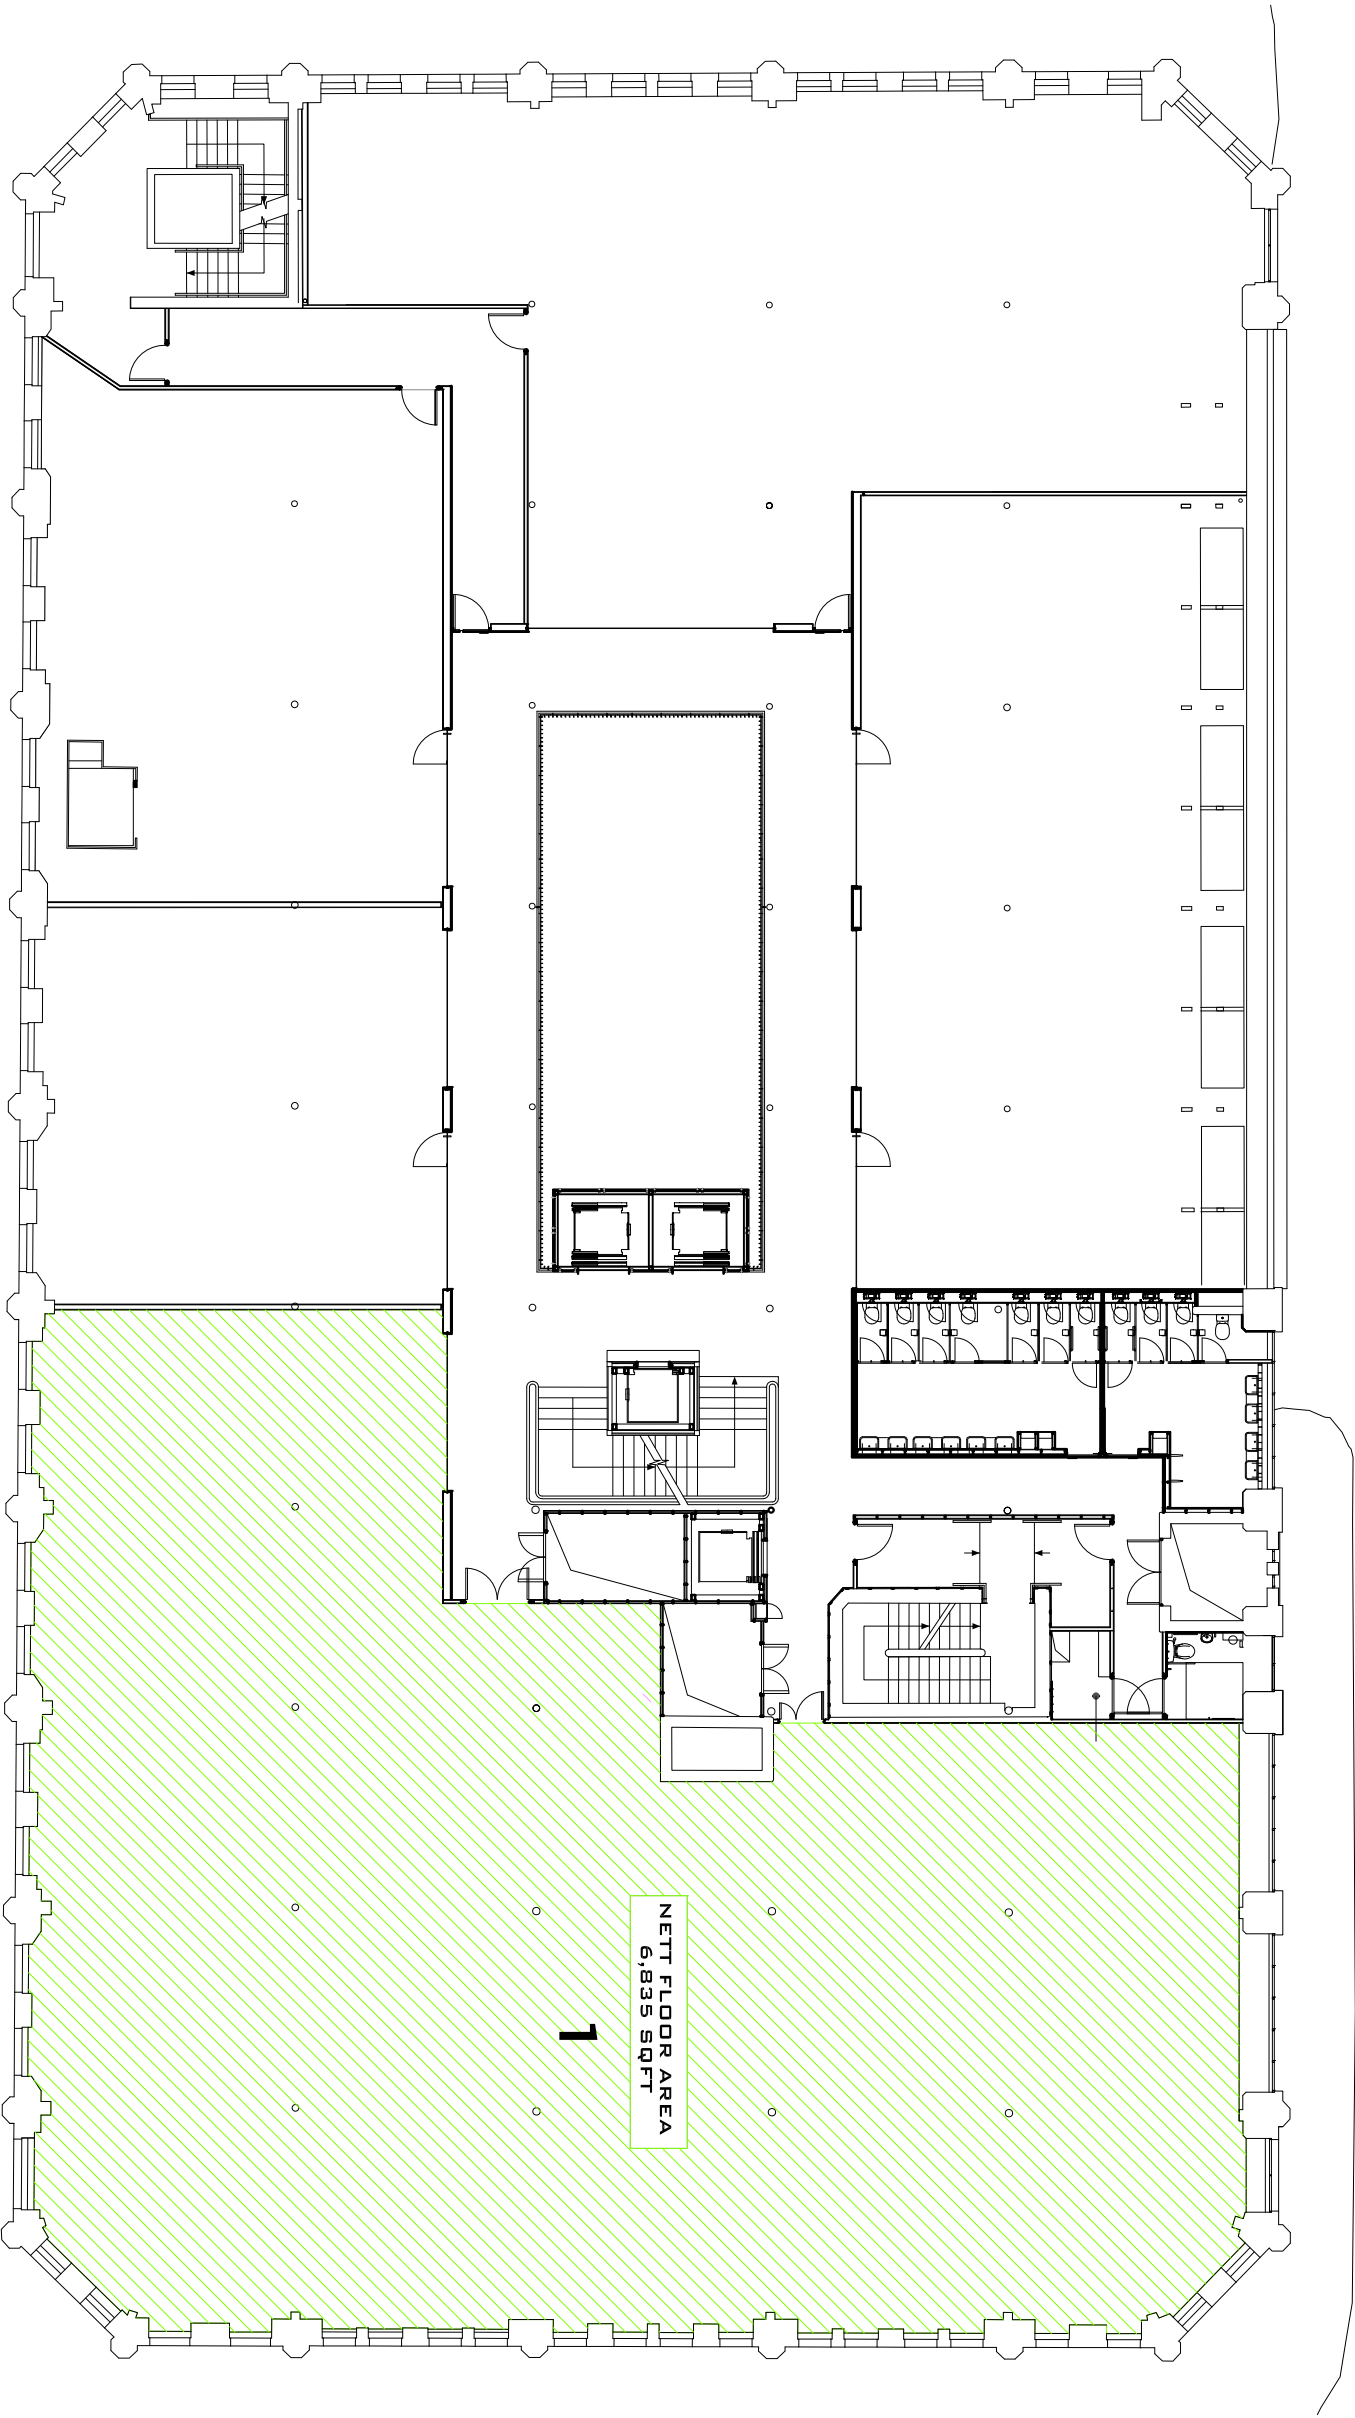

REV	DESCRIPTION	DATE	BY	CHK
B	First Issue	26/04/23	RG	
-	First Issue	26/04/23	RG	

CLIENT NAME

Philip J Davies Holdings plc

PROJECT NAME

Sevendale House

DWG TITLE

Third Floor - Sub - Division

DWG NO: 03_300

REVISION: -

SCALE 1 : 200 @A3

DRAWN: RG

DWG STATUS:

TENDER