
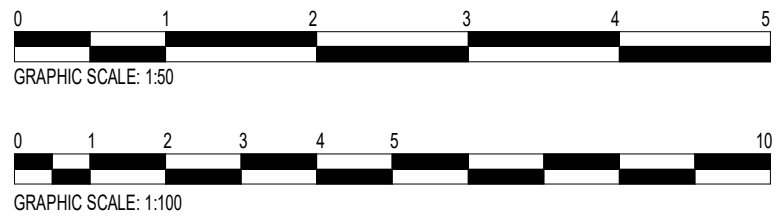
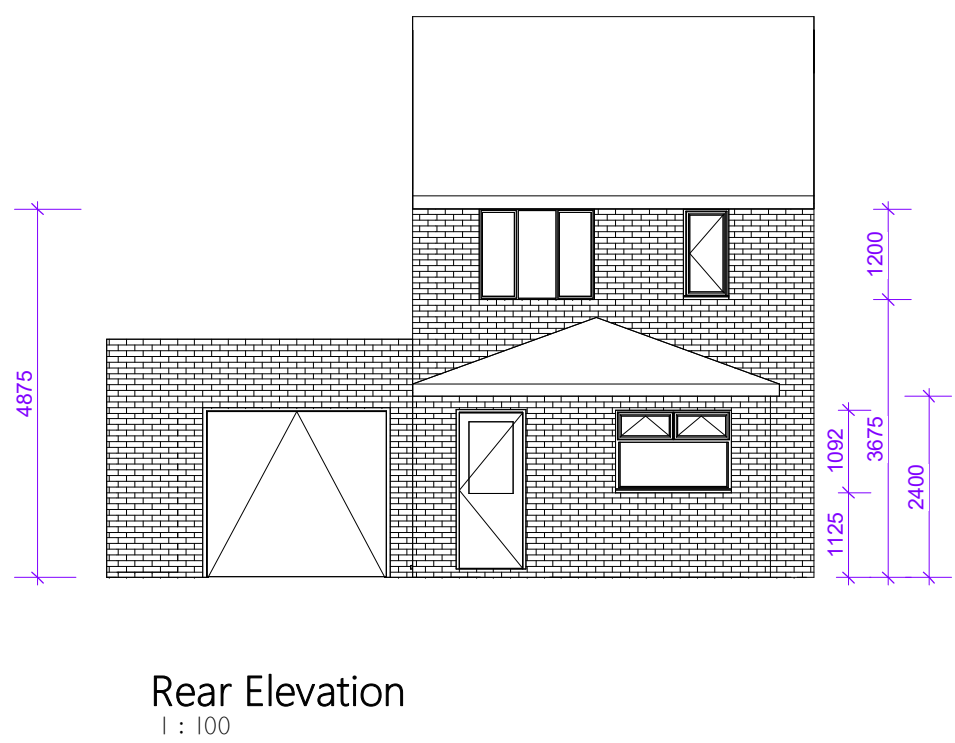
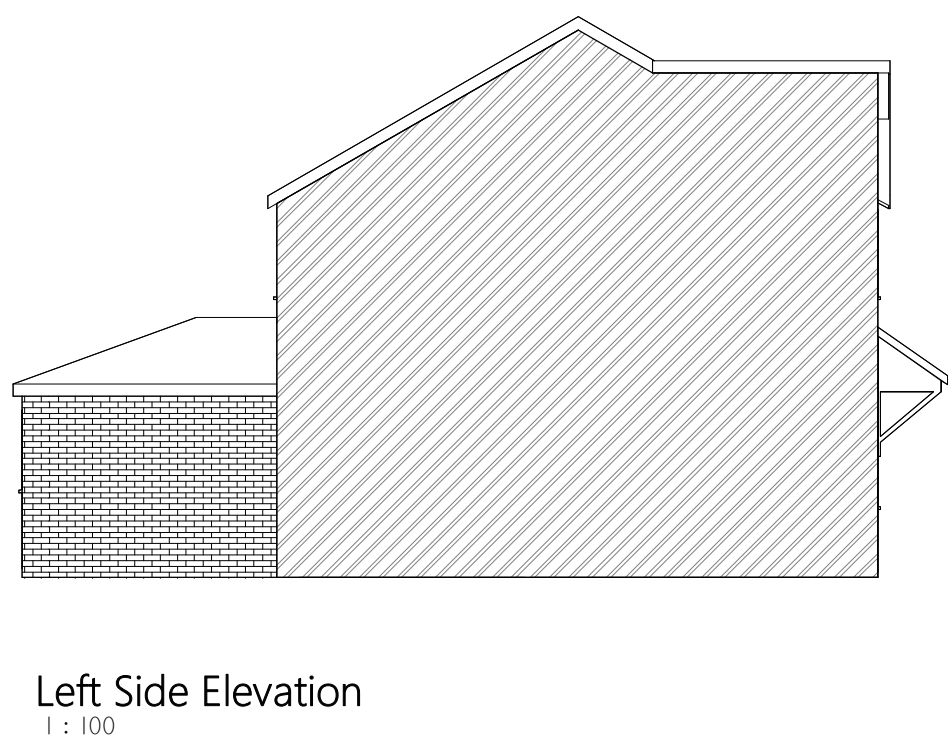
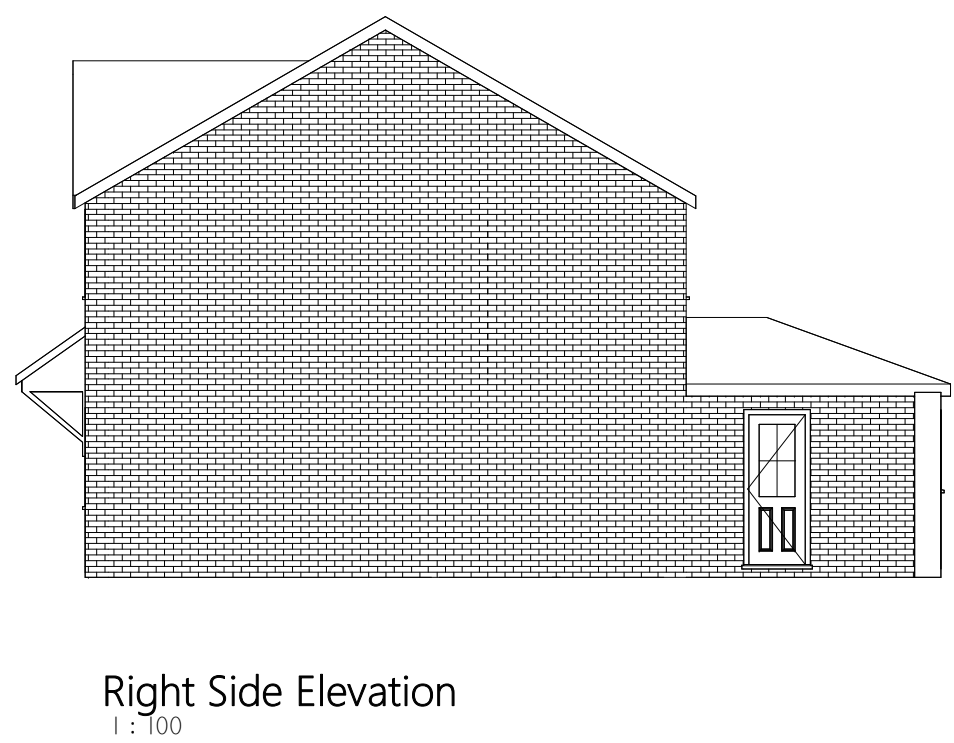
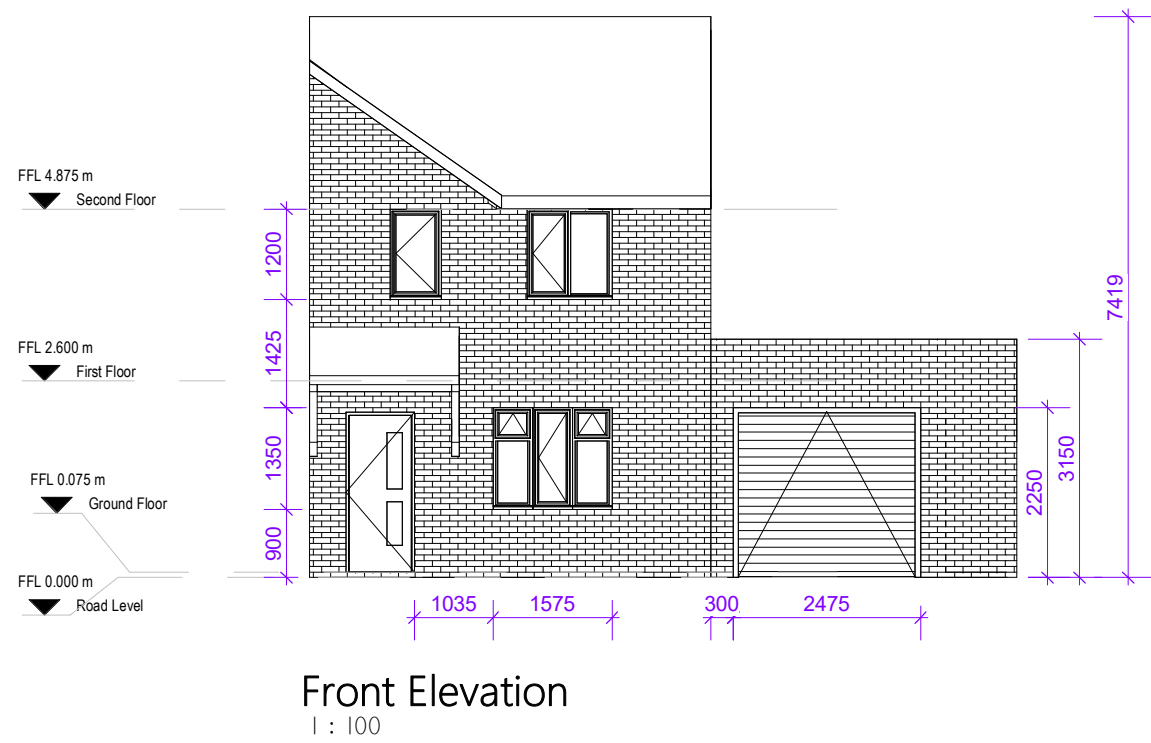
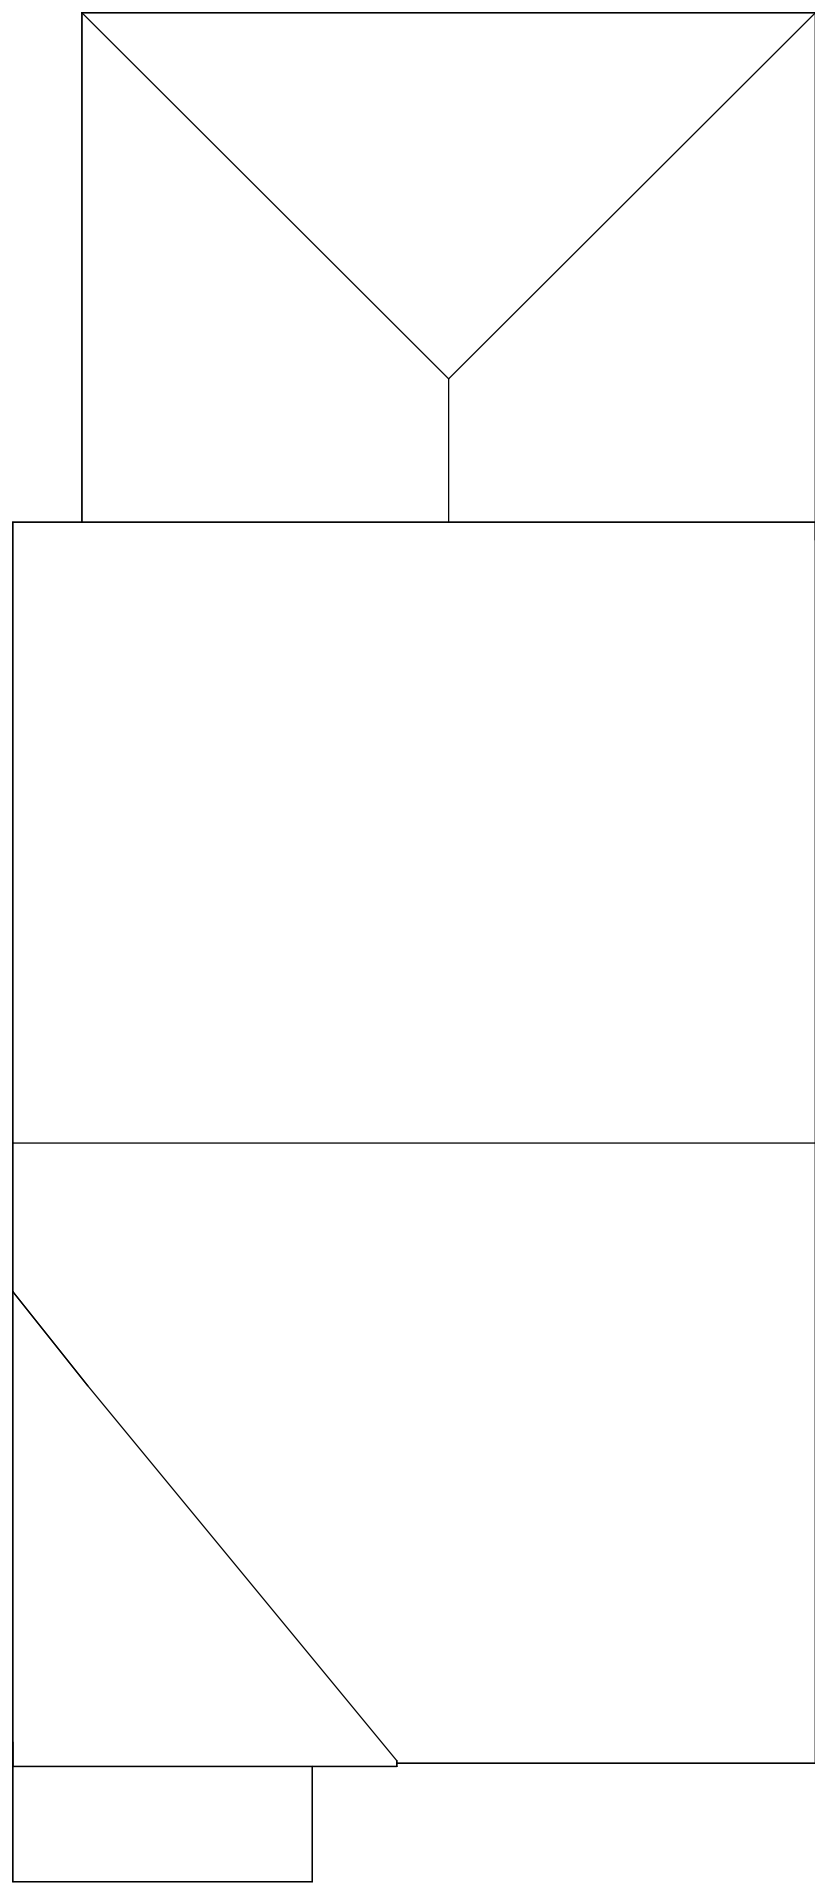
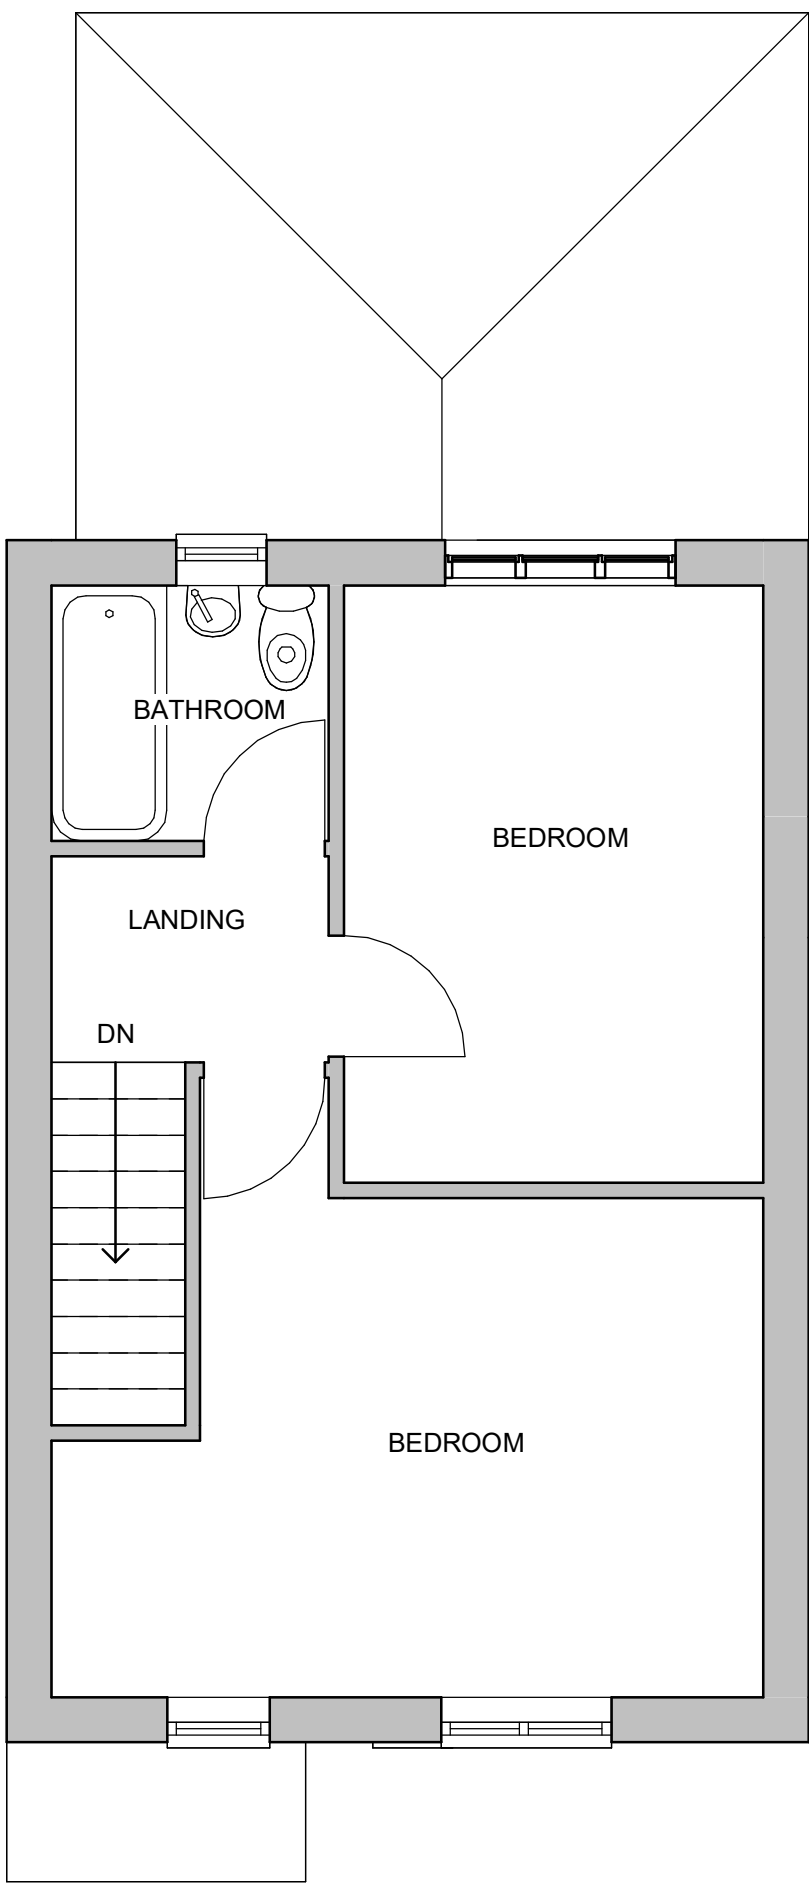


This drawing is the copyright of LDM Design.
All dimensions to be checked on site.
Do not scale.
All levels to be checked on site and refer to Ordnance Survey Datum Newlyn unless
alternative datum given.
All errors and omissions to be reported to the Architect prior to commencement.
This drawing must be read in conjunction with the relevant specification clauses.
This drawing must not be used on site unless issued for construction.

Survey Measurements Key

- BLACK: Within 100mm of survey dimension
- RED: Between 100-200mm difference
- GREEN: Over 200mm difference between survey dimensions
- PURPLE: Measurements using brick count

North

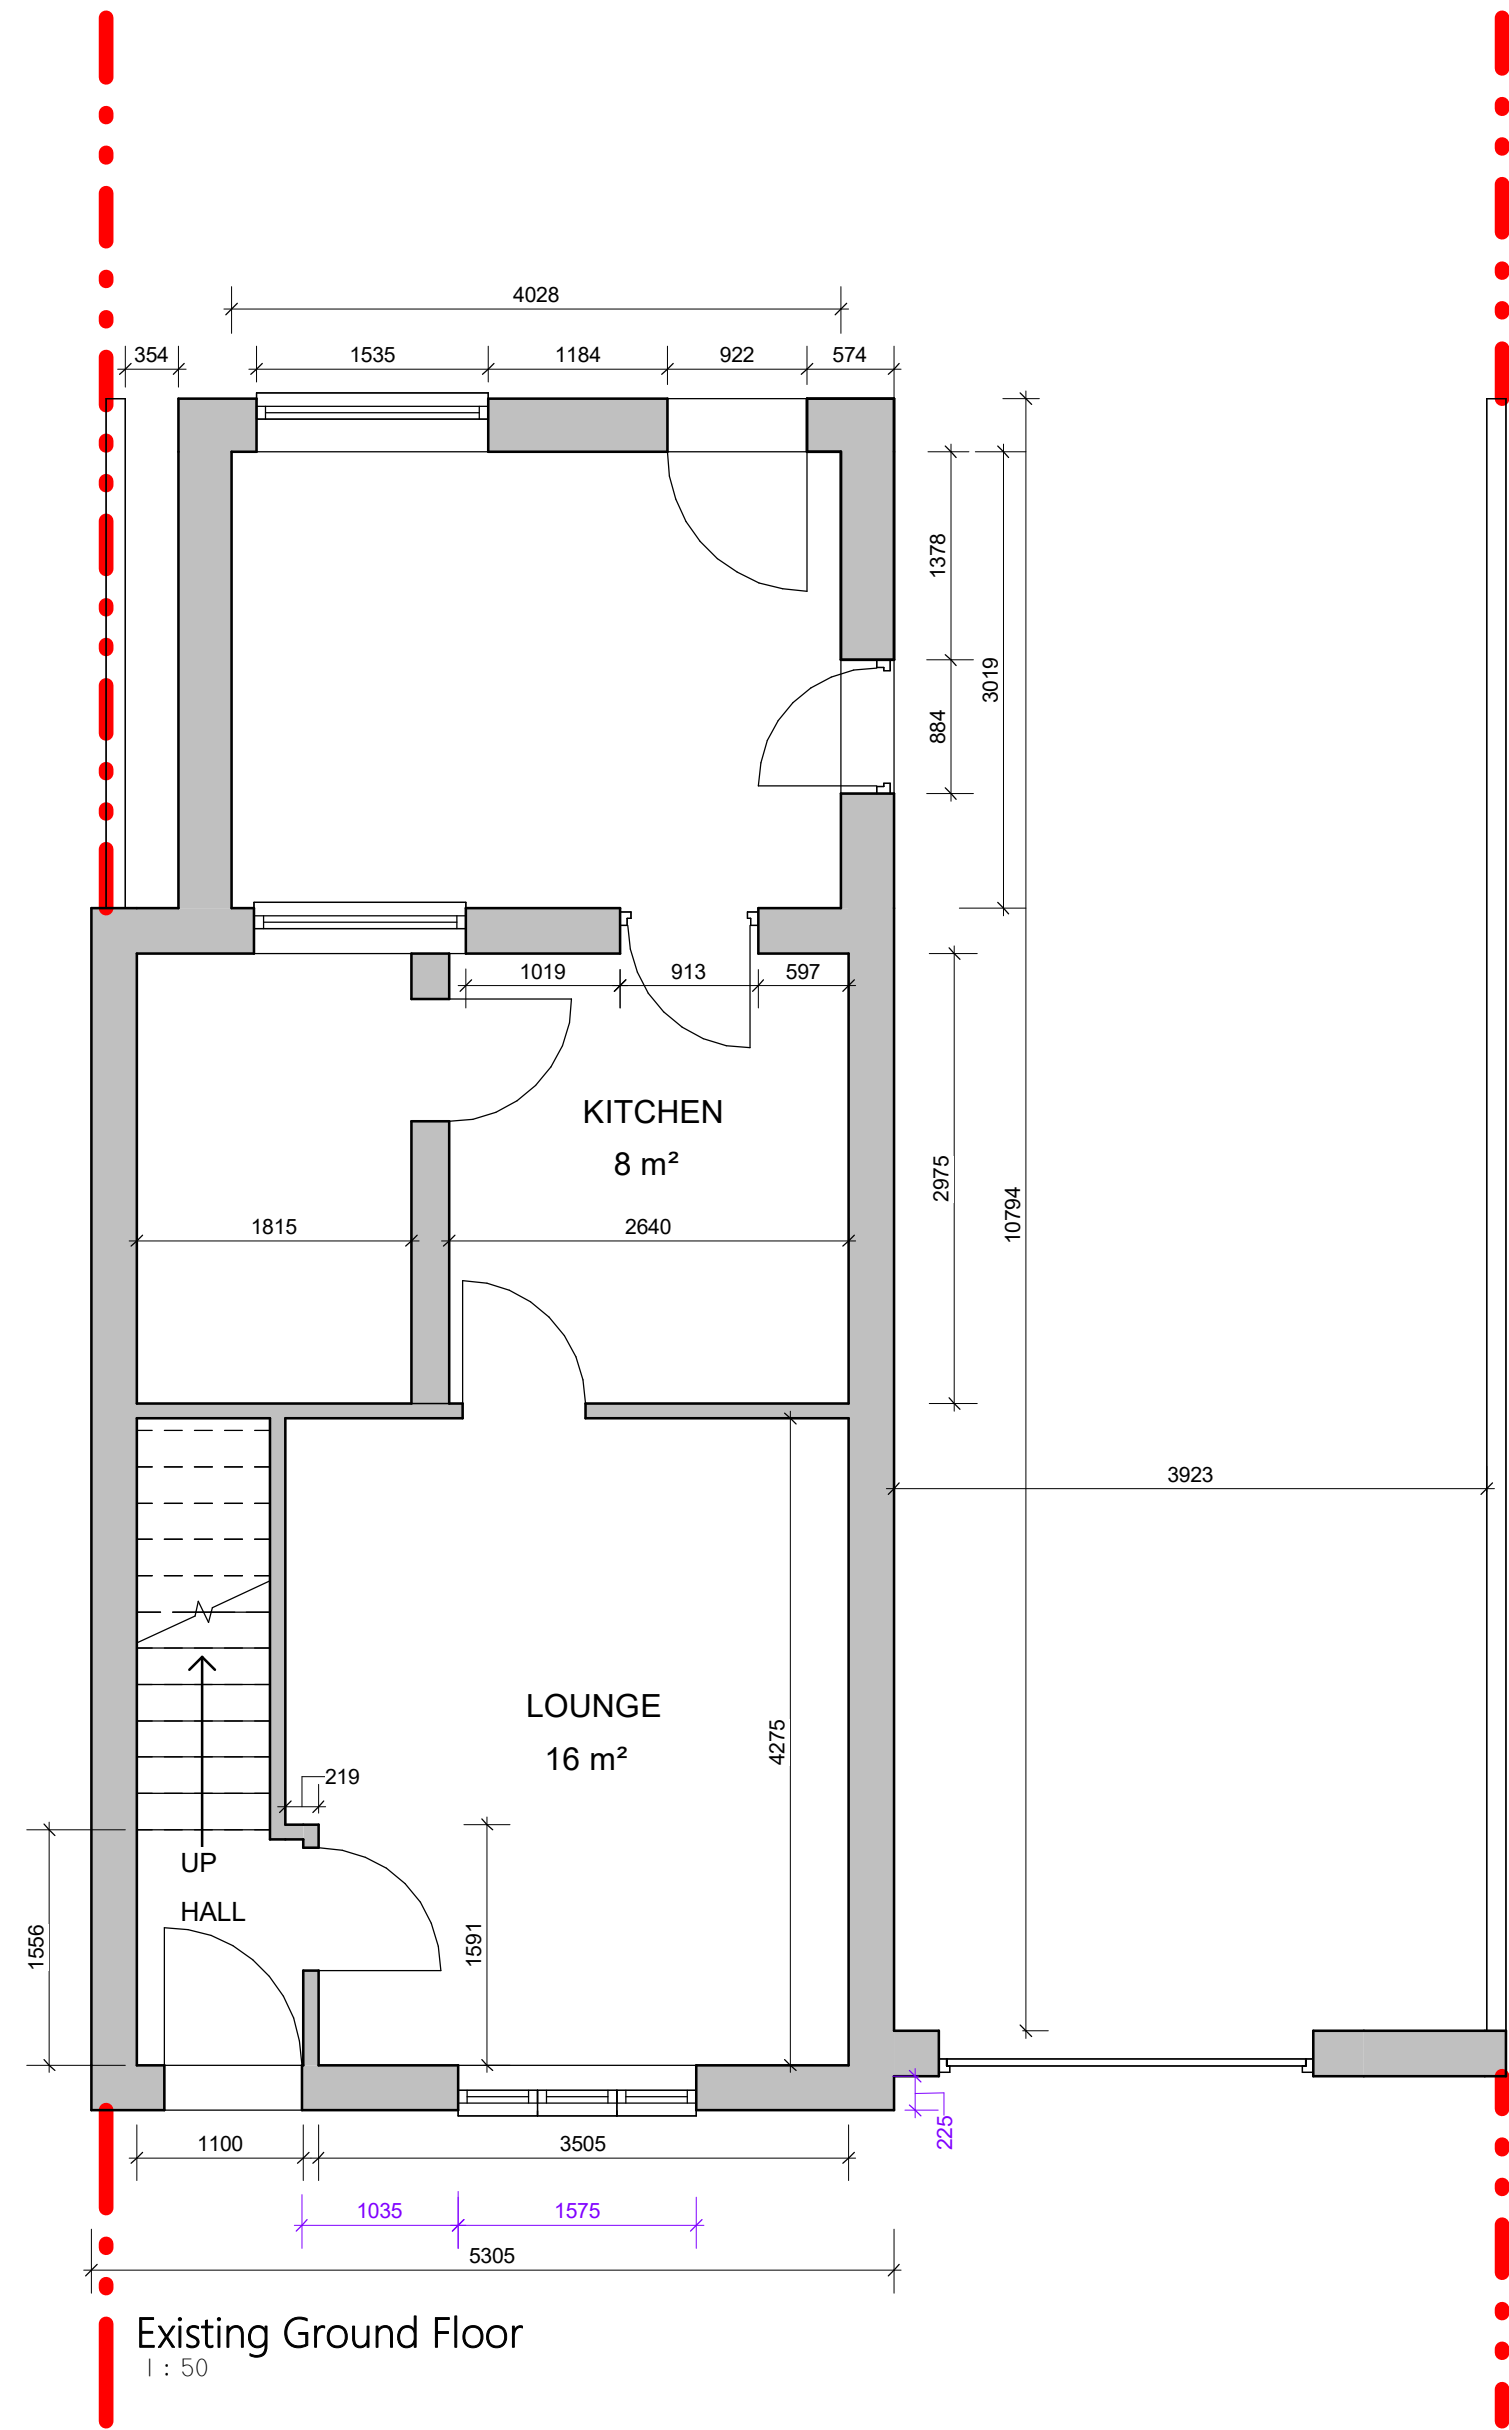

LDM Design

PROJECT 31 Wheler Street Openshaw, Manchester M11 1DH

SHEET Existing Setout Drawings

CLIENT Mr. Yaojan Zhen

Scale (B A3)	As indicated	
Drawn by	RI	DRAWING NUMBER
Checked by	BA	A1-001a
		REV
		A