



00-103 Print Area - ADB Activities Schedule										
ADB Code	ADB Room Name	ADB MEN Area	Area	ADB Activities	ADB Personnel	ADB Dating (sqft)	ADB Planning Relationship	ADB Notes	ADB Doorsets	ADB Finishes Notes
M0410	Photocopying /Printing	16 m²	2 m²	1) Carrying out printing activities. 2) Carrying out photocopying activities. 3) Storing documents. 4) Stationery/paper is stored.	1 x staff, intermittent use	2400		One photocopy/printing room, with multifunction printer/cooper and storage for via paper/printing supplies, for every 32 workstations. Separate data and voice outlets may be used where structure cabling solutions are not available.		Finishes to comply with Performance Requirements for Building Elements Used in


00-103 Print Area - Component Schedule		
ADB Code	Equipment Schedule	Count
1		
Respoke Joinery	Refer to Joinery Drawing 760101 for details.	2
J06	Printing Hub - Refer to Joinery Drawing 760101 for details.	1
3		
PR010	PRINTER multifunction, network, floor standing	1

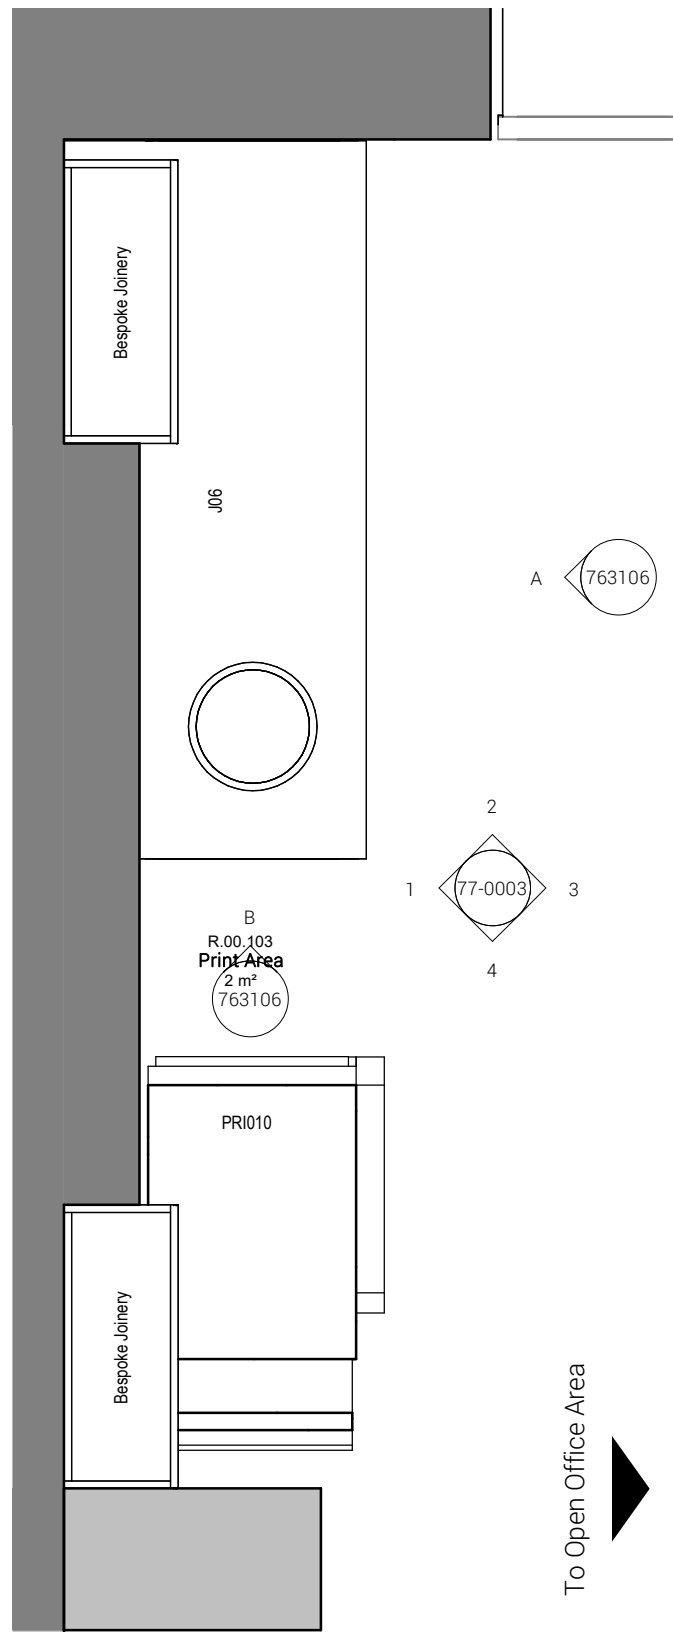


Print Area - GA Plan
1 : 20

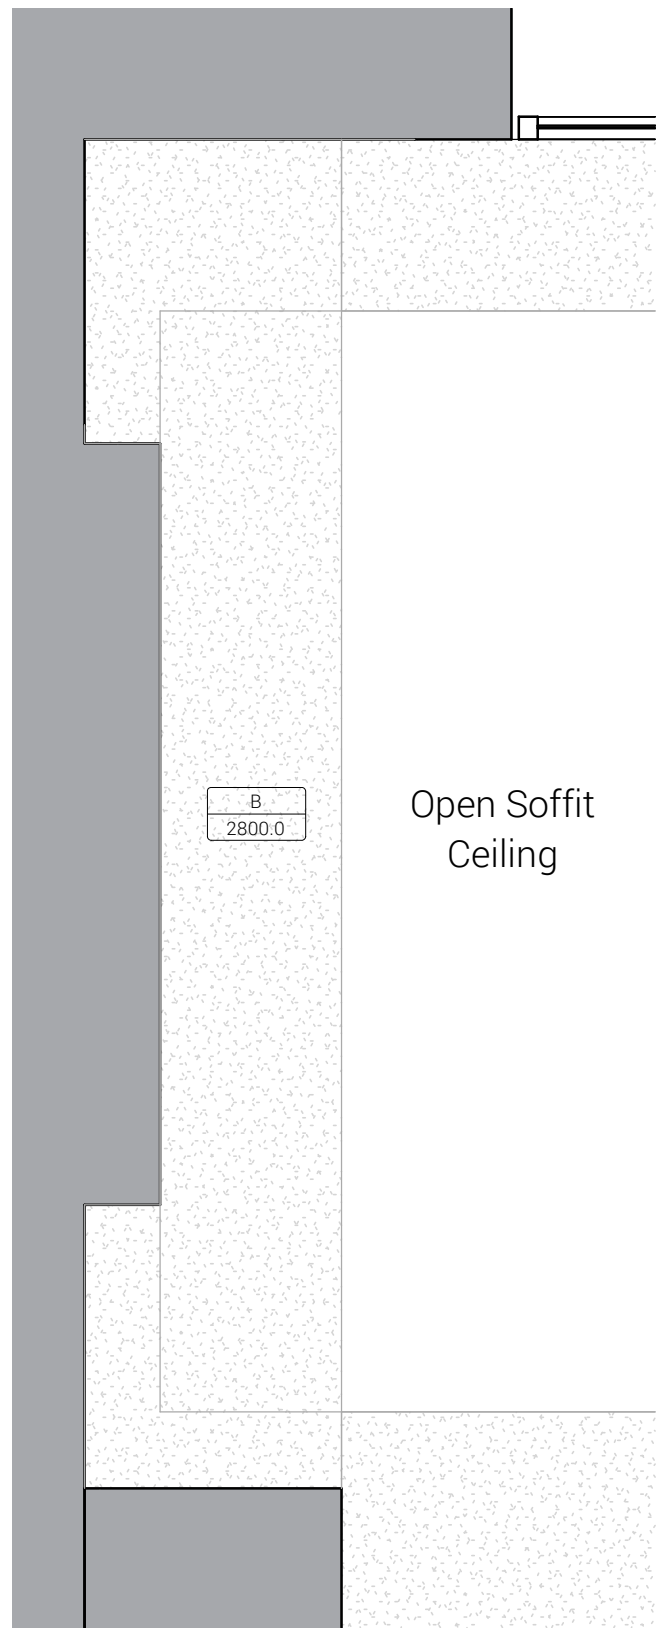


Print Area - Ceiling Plan
1 : 20

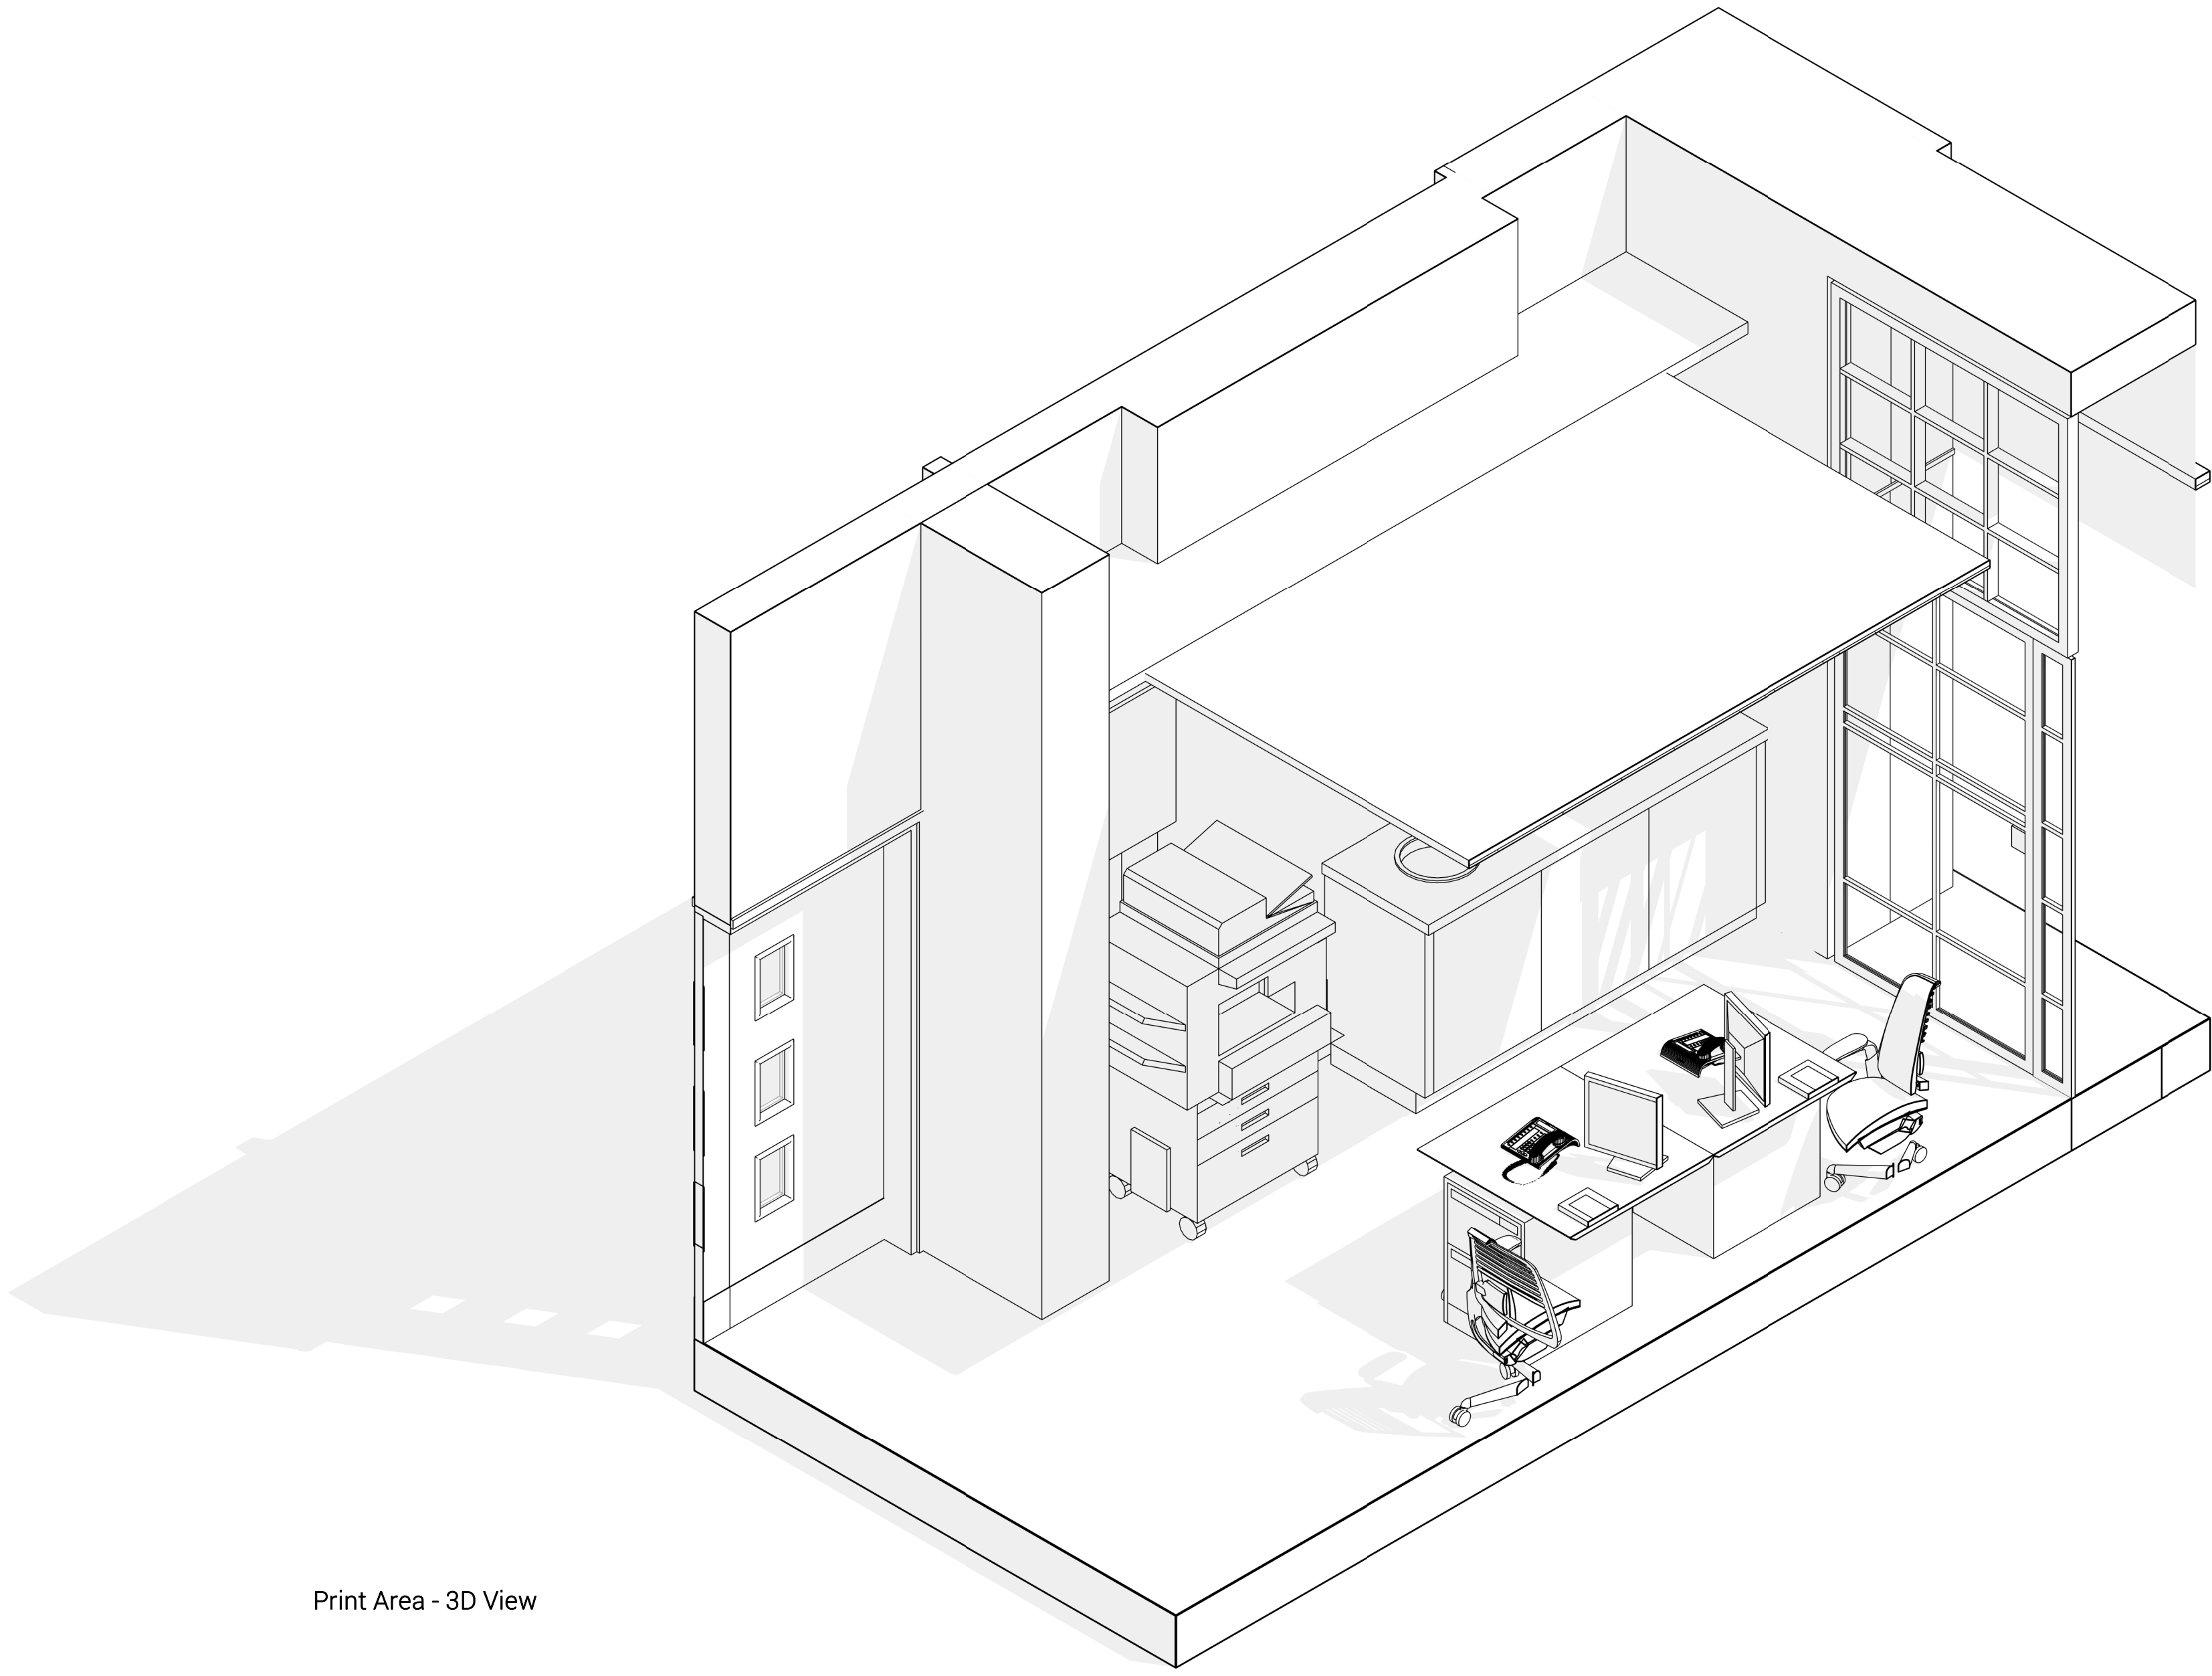


Print Area - 3D View

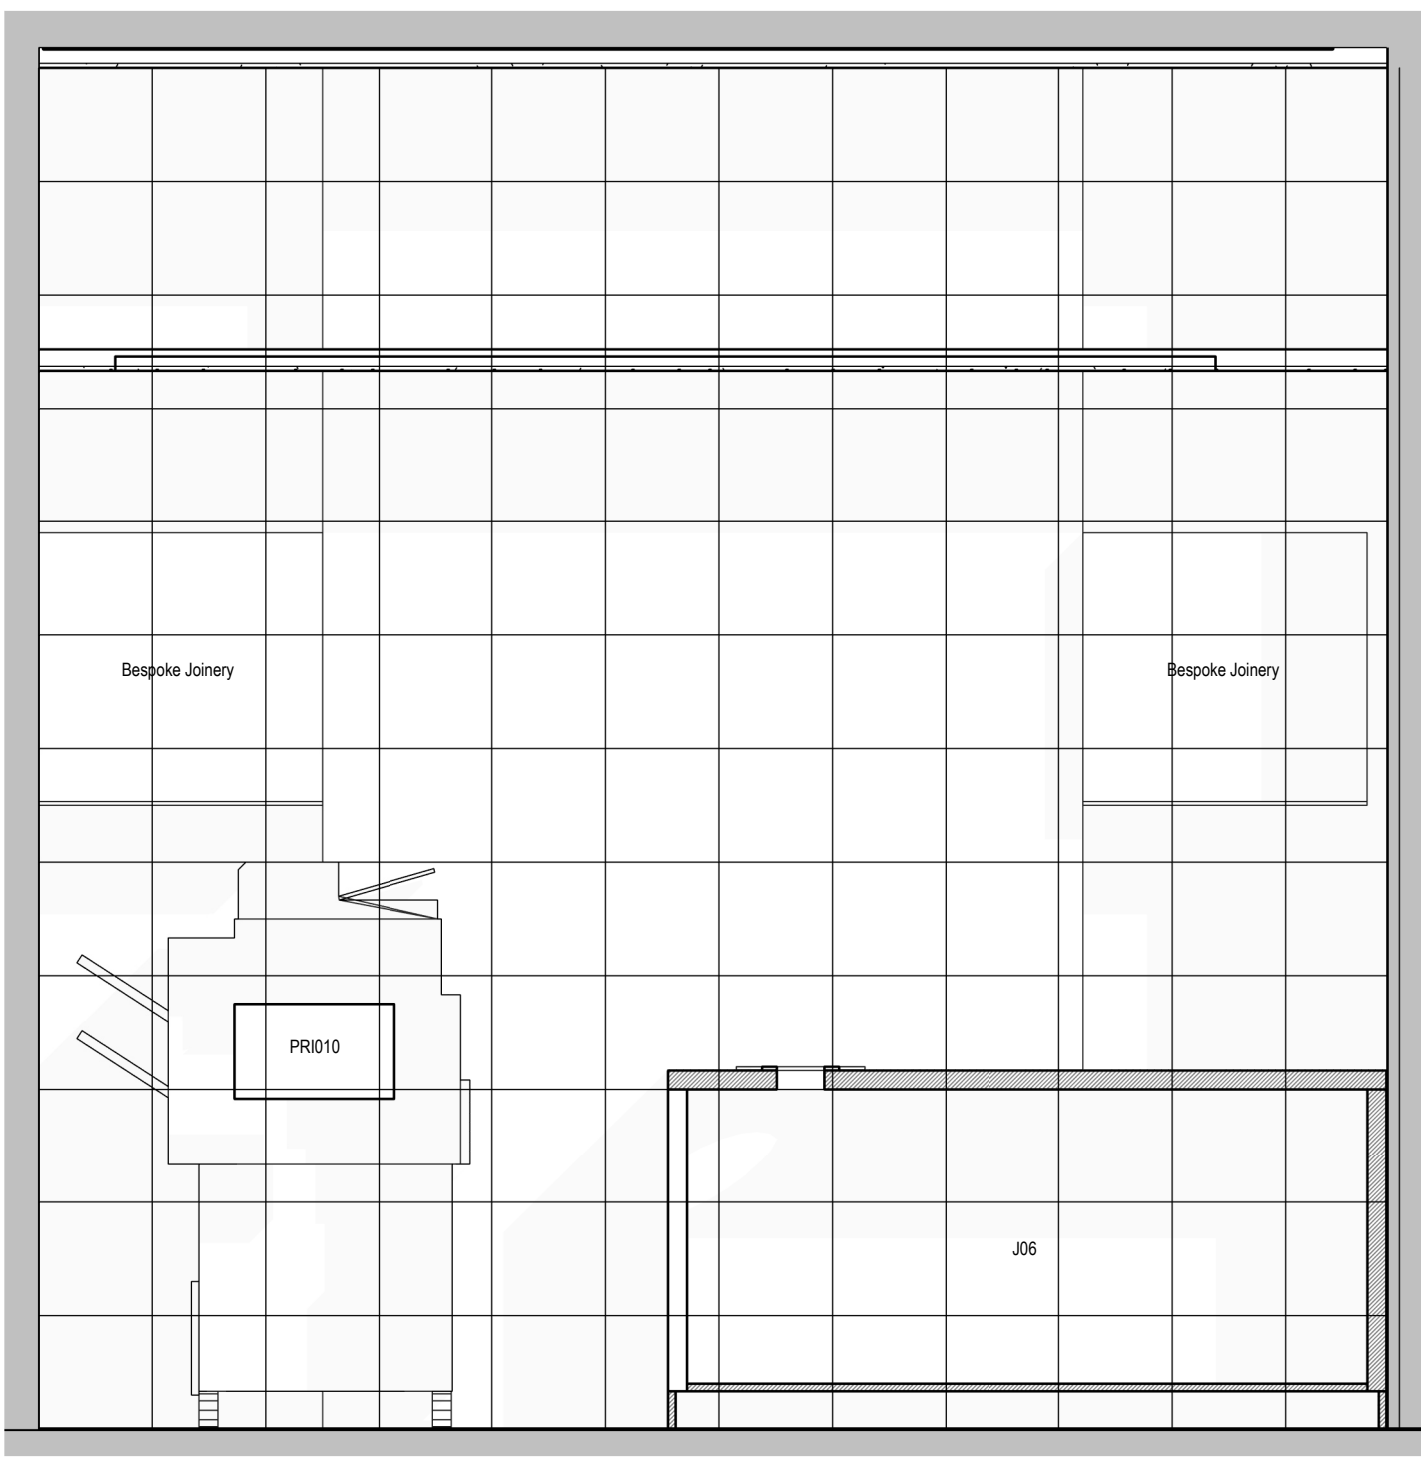


Print Area - Elevation 1
1 : 20

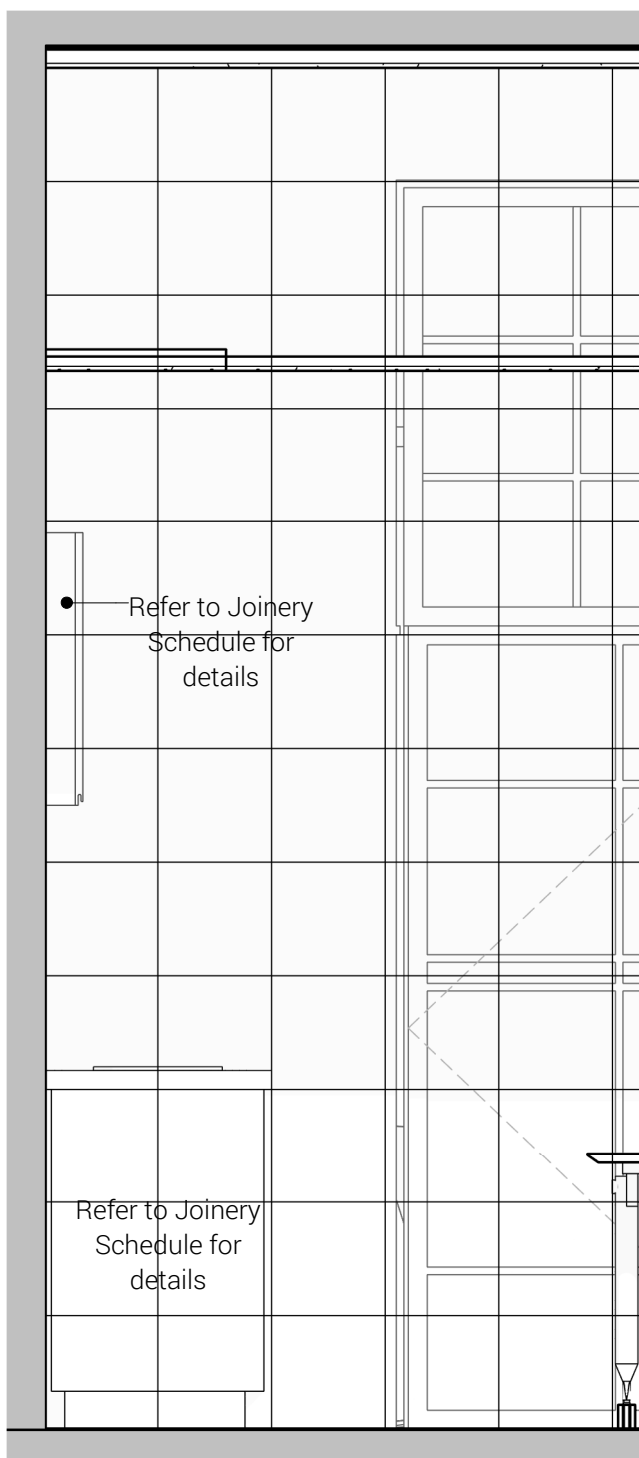

Print Area - Elevation 2
1 : 20

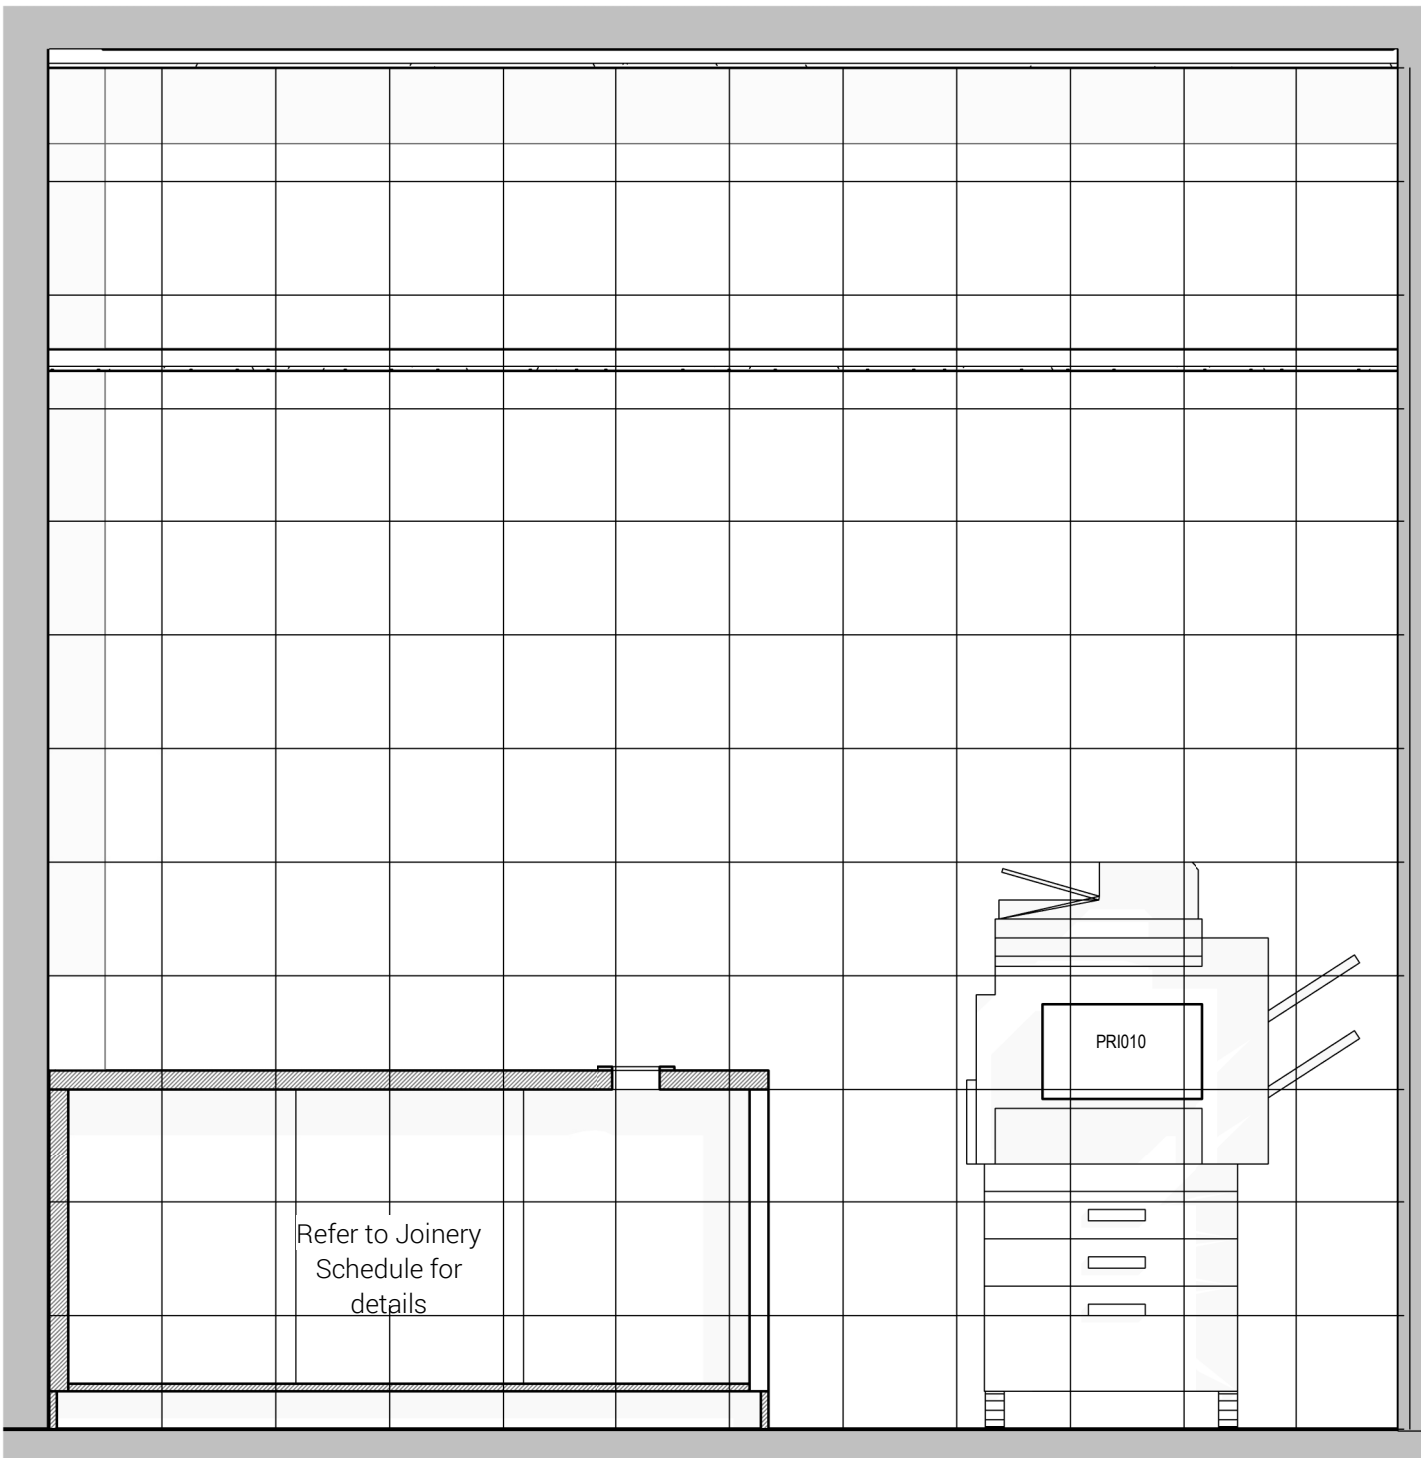

Print Area - Elevation 3
1 : 20

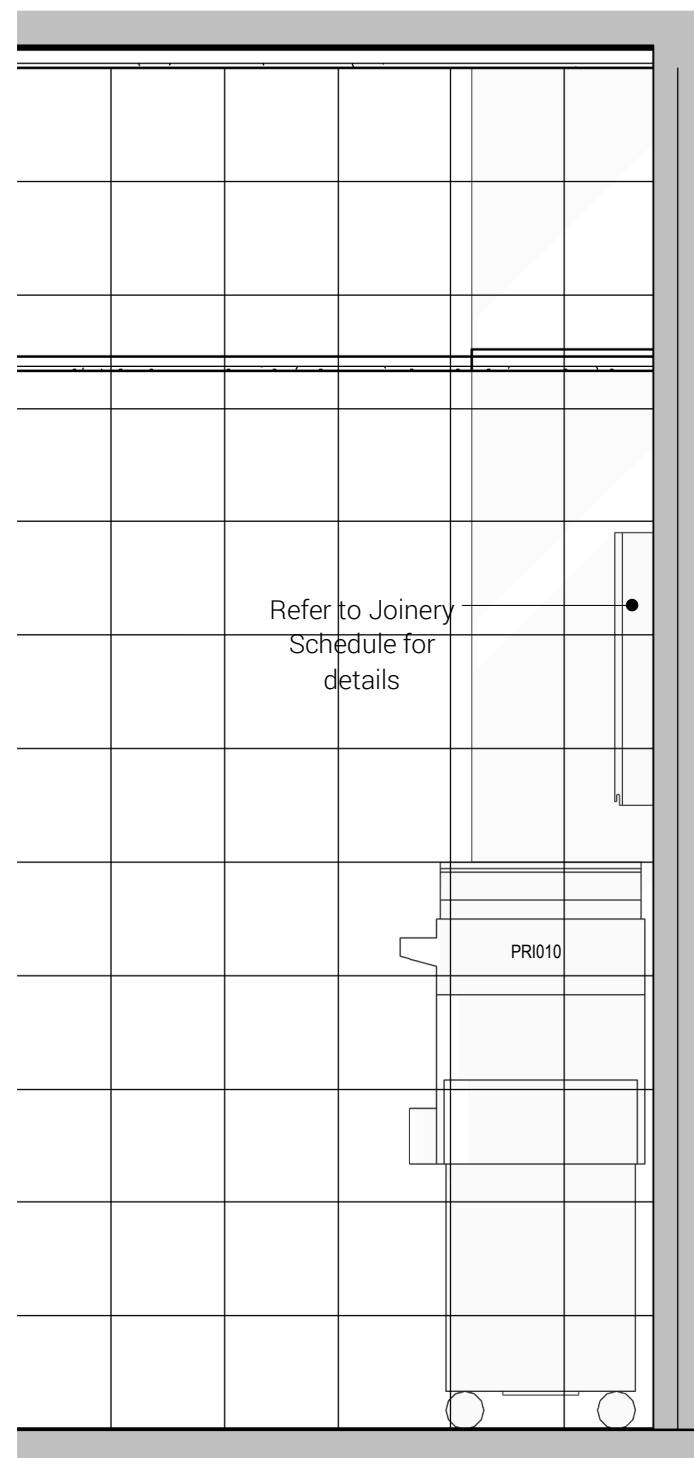

Print Area - Elevation 4
1 : 20