



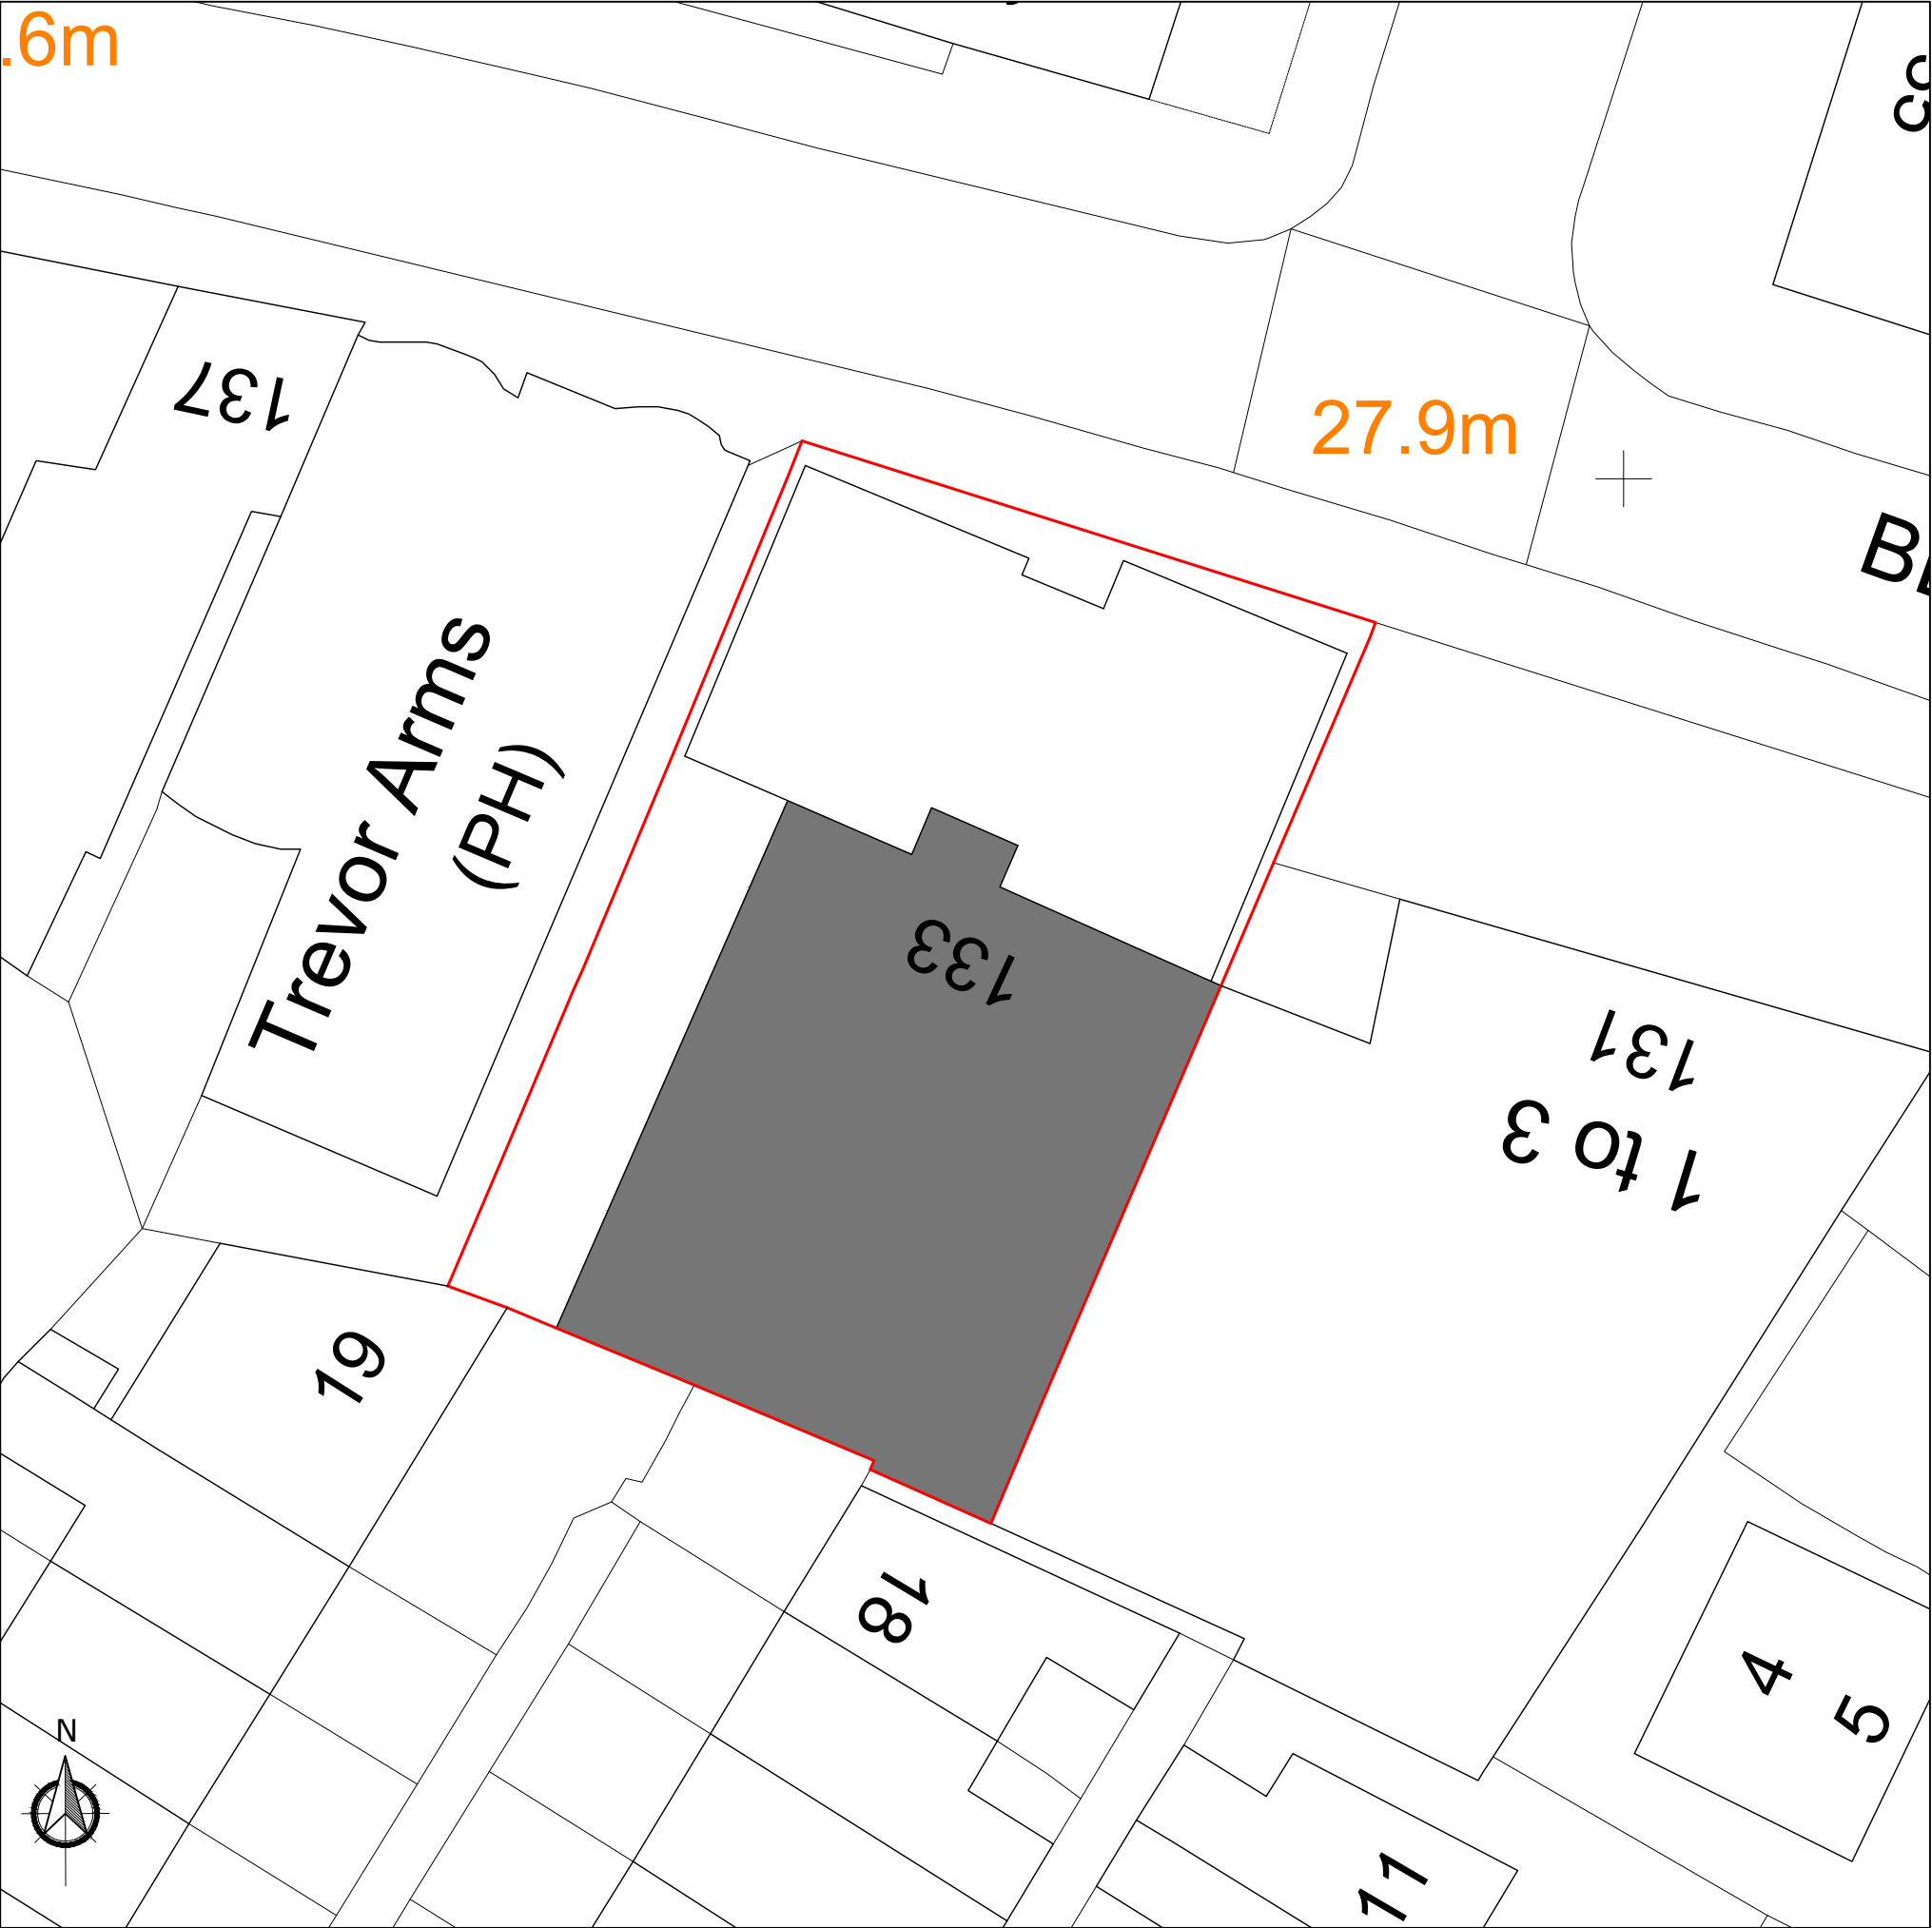

Block Plan 1:200

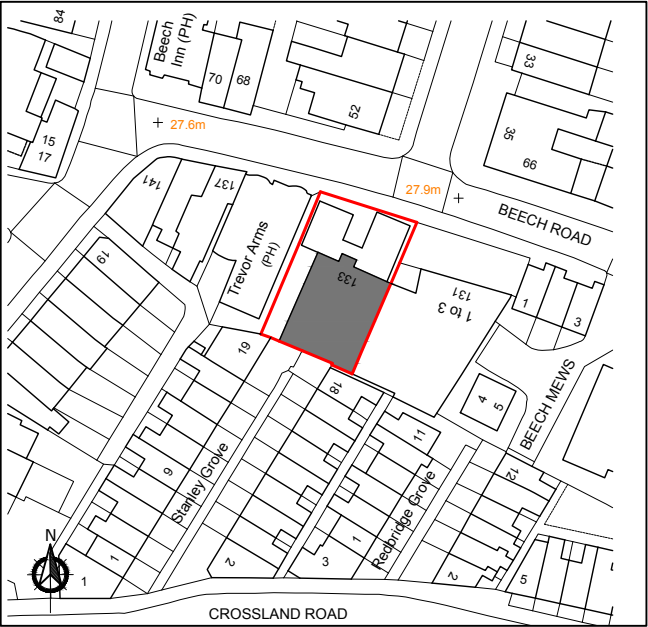

Location Plan 1:1250

LHG PROJECTS LTD Architectural Design & Surveying M: 07941 889 509 E: lhgprojects@gmail.com			
PROJECT 133 Beech Road, Chorlton			
DRAWING TITLE Location & Block Plan			
DATE 13/03/24	SCALE As indicated at A3		
DRAWING NUMBER 1130.000	REVISION NO.		