

All dimensions are in millimetres unless stated otherwise. No dimensions to be rounded up.

Any discrepancies between drawings and the conditions are to be reported to the contract manager.

This drawing is to be used in conjunction with all relevant Structural specifications.

© COPYRIGHT  
To be used in this drawing is used in Obi Property Ltd and no licence or assignment of any kind has been, or is, granted to any third party without the agreement of Obi Property Ltd.

Existing ceiling to remain

Ceiling Finishes

CP01 Dulux Paint Colour Tbc 847 m2

CP02 Dulux Paint Colour 598B 81062 119 m2

CP03 Dulux Paint Colour Tbc 77 m2


Ceiling Batts

CP04 SAS Mesh ceiling tiles 0

CP05 SAS Mesh ceiling tiles 0

CP06 Mesh ceiling tiles 0

note: before we decide on the raft colour can we paint no.1 raft the same colour as the walls and ceiling for approval.

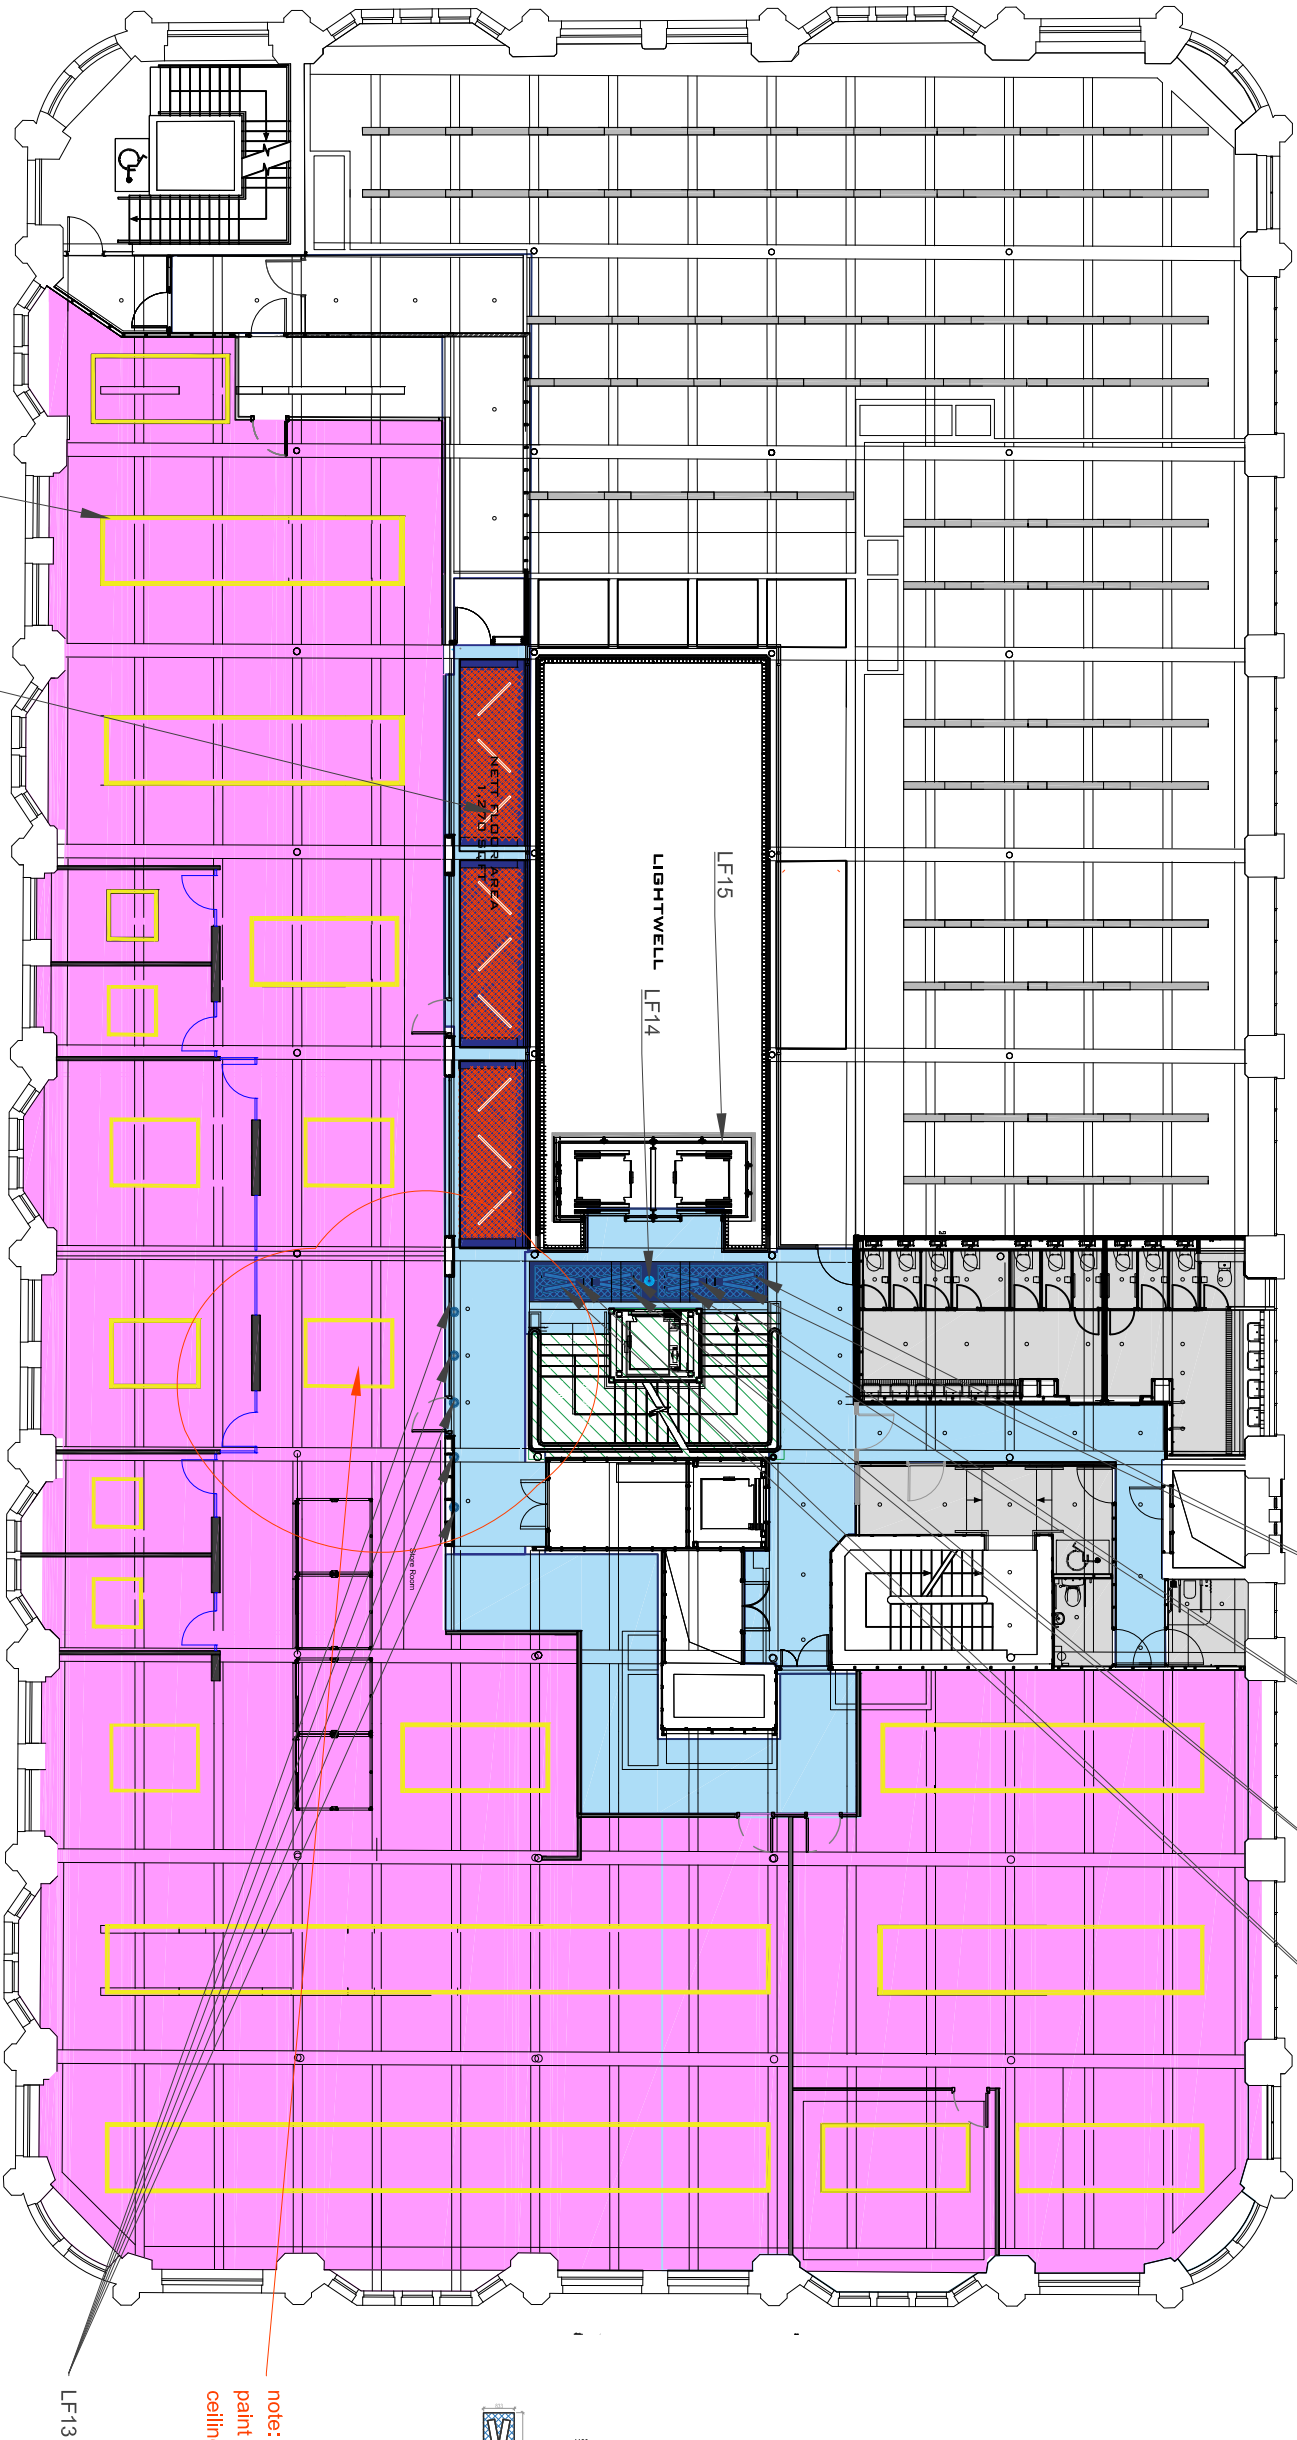

Lighting

|      |                                      |        |
|------|--------------------------------------|--------|
| LF01 | TBC - 1200L Black Lights             | QTY 9  |
| LF02 | TBC - 800L Black Lights              | QTY 8  |
| LF03 | Black linear light continuous length | QTY 18 |
| LF04 | Black linear light 1200L             | QTY 0  |
| LF05 | Blue Coloured light TBC              | QTY 0  |
| LF06 | White Coloured light TBC             | QTY 0  |

Feature Pendants

|       |                                                                         |       |
|-------|-------------------------------------------------------------------------|-------|
| LF07  | Buster and Punch Heavy Metal Cross Steel with crystal TUBE bulbs        | QTY 0 |
| LF07A | Buster and Punch Heavy Metal Linear Burnt Steel with crystal TUBE bulbs | QTY 0 |
| LF07B | Buster and Punch Heavy Metal Cross Black with crystal TUBE bulbs        | QTY 0 |
| LF08  | Buster and Punch caged with extension kit                               | QTY 0 |
| LF08A | Buster and Punch caged                                                  | QTY 0 |
| LF09  | Buster and Punch exhaust pendant graphite                               | QTY 0 |
| LF10  | Buster and Punch exhaust surface Graphite burnt steel                   | QTY 0 |

Wall Lights

|           |                                                                                 |         |
|-----------|---------------------------------------------------------------------------------|---------|
| LF11      | Buster and Punch Hooked wall bulbs / nude graphite brass crystal                | QTY 0   |
| LF11A     | Buster and Punch Hooked wall / nude graphite / smoked bronze with crystal bulbs | QTY 0   |
| LF12      | up down wall lights                                                             | QTY 5   |
| LF13      | Project collection products - mayfair OCHANY-G up down wall lights              | QTY TBC |
| Projector |                                                                                 |         |
| LF14      | Projected number 3                                                              | QTY 1   |

Other Lights

|      |   |       |
|------|---|-------|
| LF15 | Linear strip light - to illuminate the lifts                                                                                      | QTY 1 |
| LF16 | BLACK aluminum extrusion u profile for glass channel light, LED Profile Edge Strip light for the glass screen to be housed within | QTY 0 |

| REV | DESCRIPTION        | DATE     | BY | CHK |
|-----|--------------------|----------|----|-----|
| H   | LIGHT RAFT UPDATED | 08/11/23 | RG |     |
| G   | Layout Updated     | 14/10/23 | RG |     |
| F   | Issued for tender  | 08/09/23 | RG |     |
| E   | Issued for tender  | 26/08/23 | RG |     |
| D   | Final Issue        | 26/08/23 | RG |     |

|              |                                       |
|--------------|---------------------------------------|
| CLIENT NAME  | Philip J Davies Holdings plc          |
| PROJECT NAME | Sevendale House                       |
| DWG TITLE    | First Floor - Reflective Ceiling Plan |

|         |             |           |    |
|---------|-------------|-----------|----|
| DWG NO: | 14_101      | REVISION: | -  |
| SCALE   | 1 : 200 @A3 | DRAWN:    | RG |

TENDER