


NB	Do not scale off this drawing. All dimensions to be checked on site prior to manufacture and construction. This drawing is the property of JH Architects and should not be reproduced without permission. All discrepancies to be brought to the attention of the architect immediately. This drawing to be read in conjunction with the specification / bill of quantities and related drawings.		
REVISION			
-	FIRST ISSUE	28.11.23	RCO

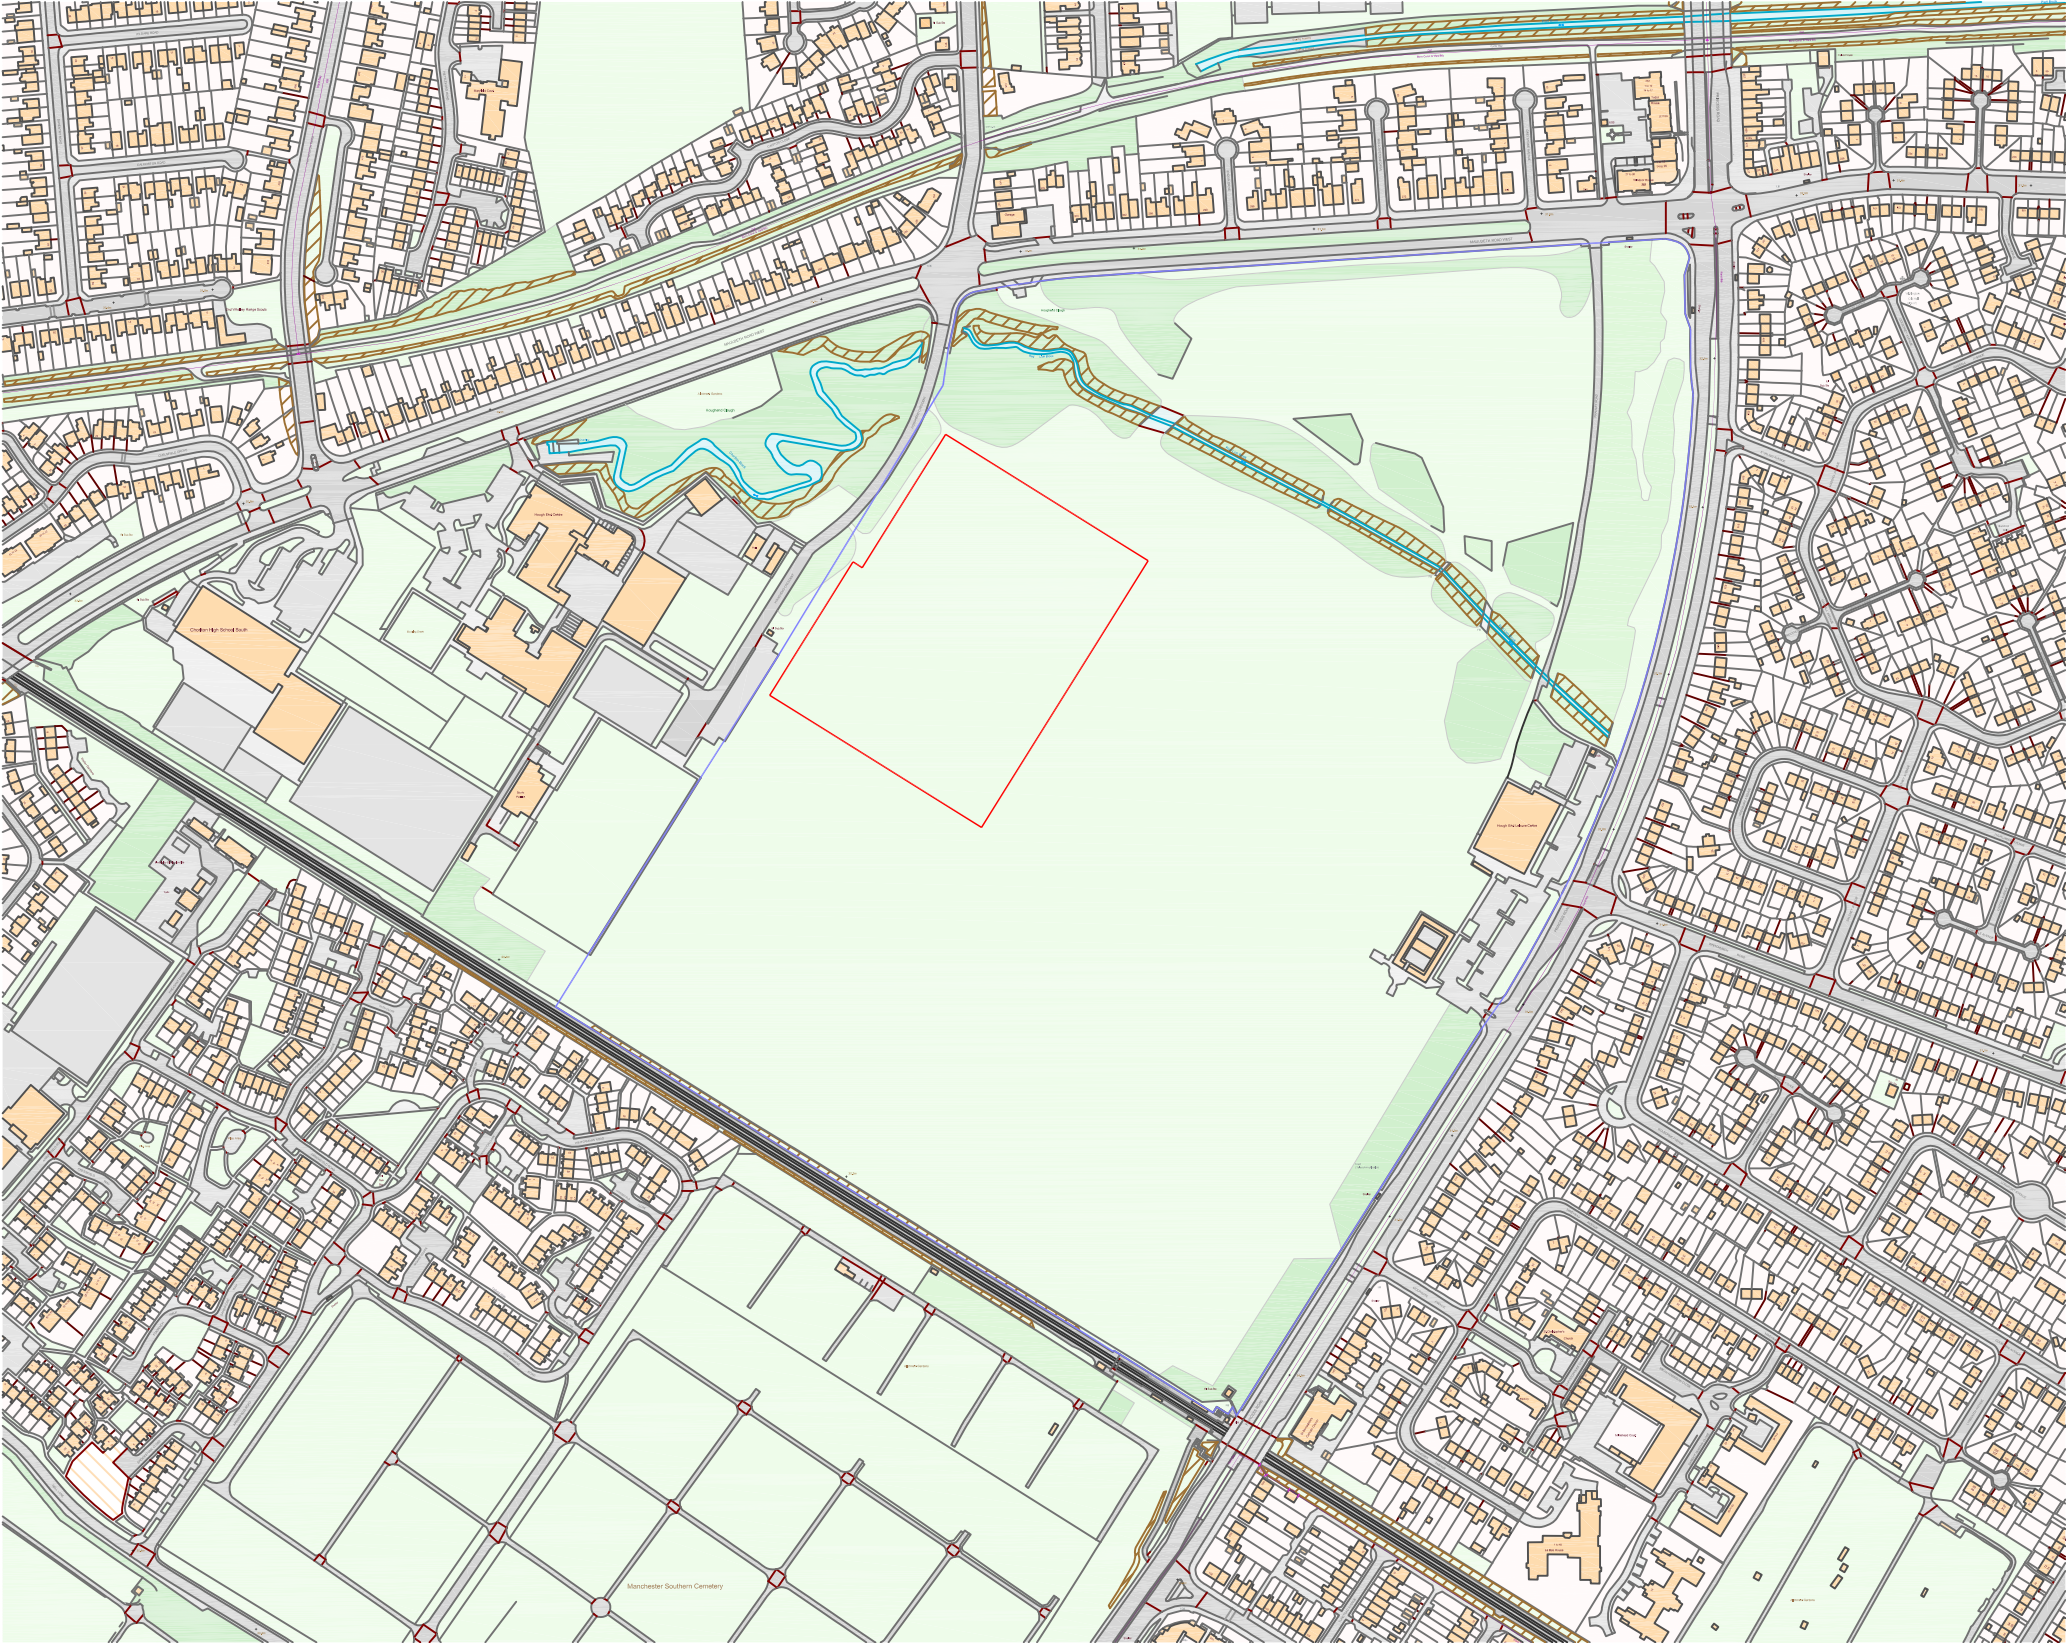

N
EXISTING LOCATION PLAN

CLIENT	LANCASHIRE COUNTY BOARD
PROJECT	PROPOSED NEW GAELIC FOOTBALL PITCHES
TITLE	EXISTING LOCATION PLAN
JOB NO.	LB01
DWG NO.	LB01-P-AP1.01
SCALE	1:5000 @ A3
DRAWN	DRAWN

46 MANCHESTER ROAD
CHORLTON
MANCHESTER
M21 9PH

info@justharchitects.co.uk
T +44(0)161 237 5500

JH.A

RIBA
Chartered Practice

arb
Architects
Registration
Board