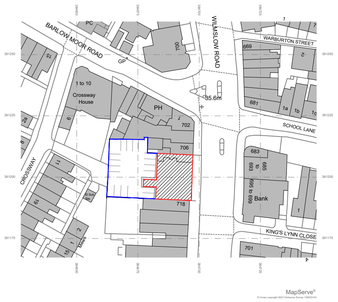

location plan

scale 1:1250

0 10 20 30 40 50 60 70 80 90 100

denotes building boundary

denotes other site boundary within client ownership

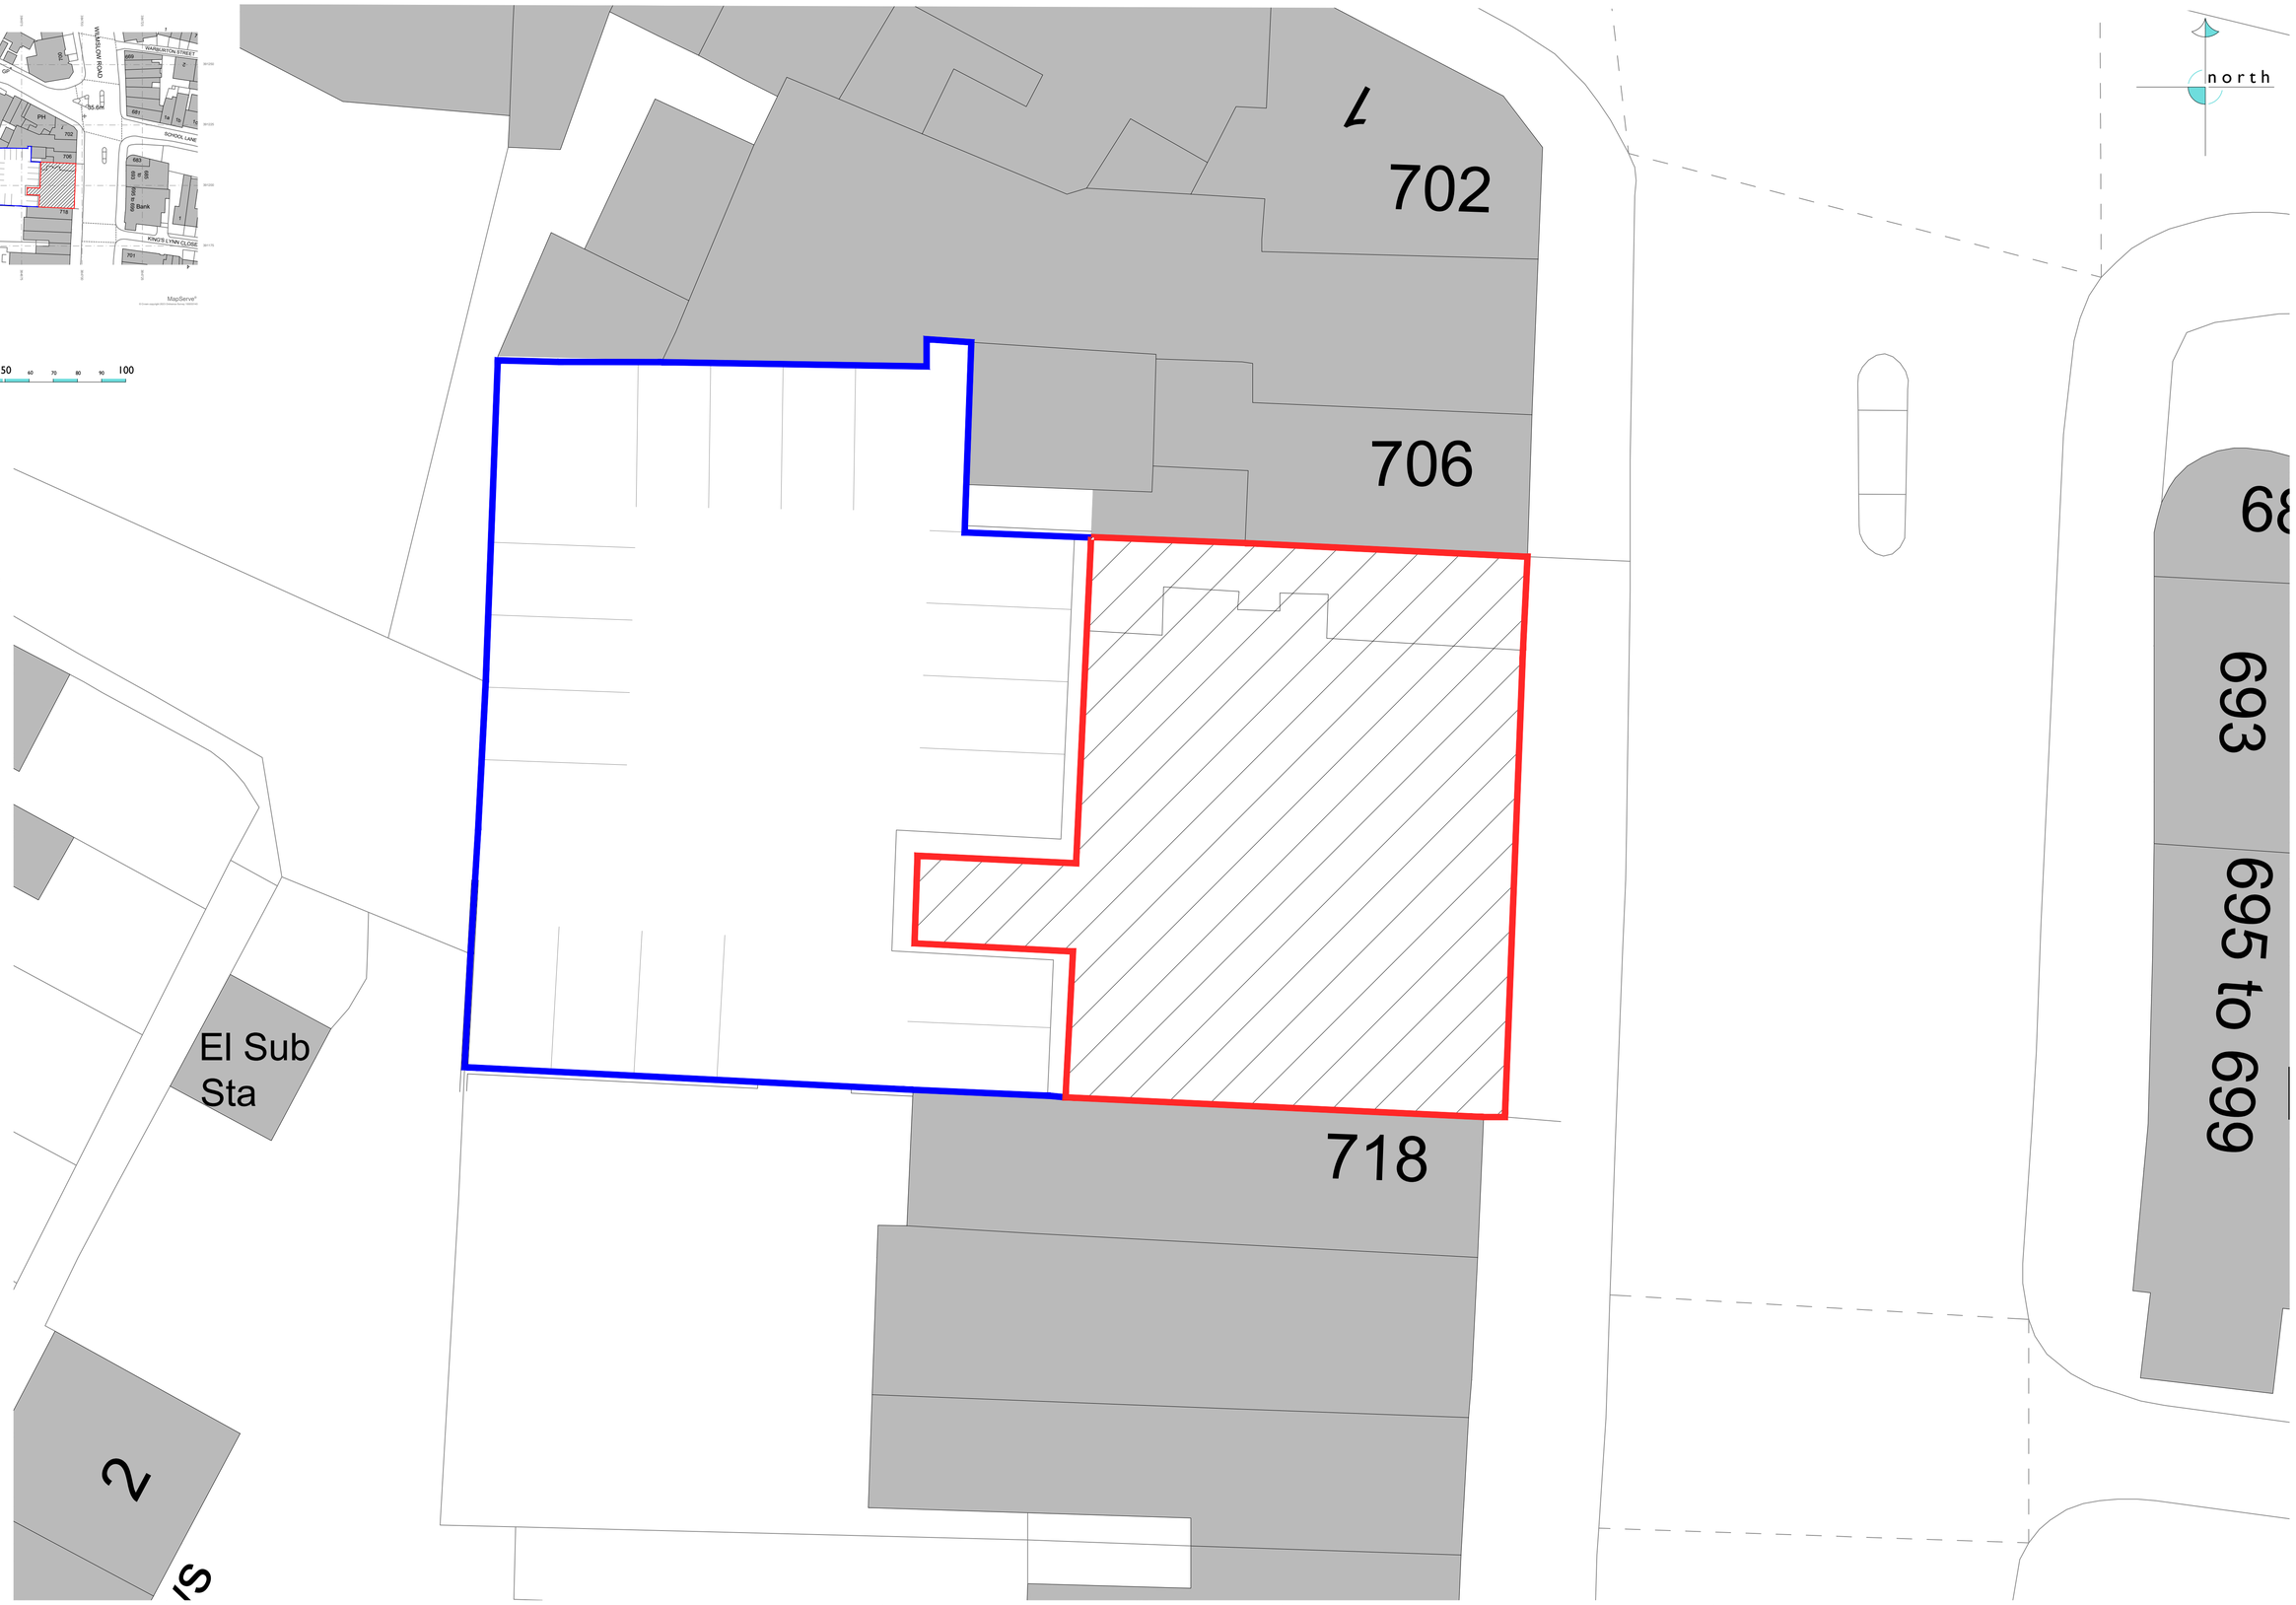

SKY architecture, design & consulting

e: james@skyarchitecture.co.uk
t: 07743644720
w: www.skyarchitecture.co.uk

Client	Drawing Title	Job Number	Date	Paper Size	Revision
Gareth Kreike	Existing Site and Location Plans	23022	August 2023	A1	-
Site Address		**Drawing Number**	**Stage**	**Scale**	
708-716 Wilmslow Road, Didsbury, M20 6DQ		001	Existing	1:100 / 1250	

The Copyright of this drawing belongs to SKY Design & Consulting Ltd. and shall not be used or reproduced in any form without its express permission | Do not scale from this drawing - Work to figured dimensions only. All dimensions to be checked on site prior to the execution of any work | For the avoidance of doubt all dimensions are measured to wall structure and not the finishes unless otherwise stated | Where any discrepancy is found to exist within or between drawings and/or documents it should be reported to the architect immediately | SKY Design & Consulting Ltd. will not be liable for any use of drawings and documents for any purpose other than for which the same were prepared by or on behalf of SKY Design & Consulting Ltd. Company number: 12444824