



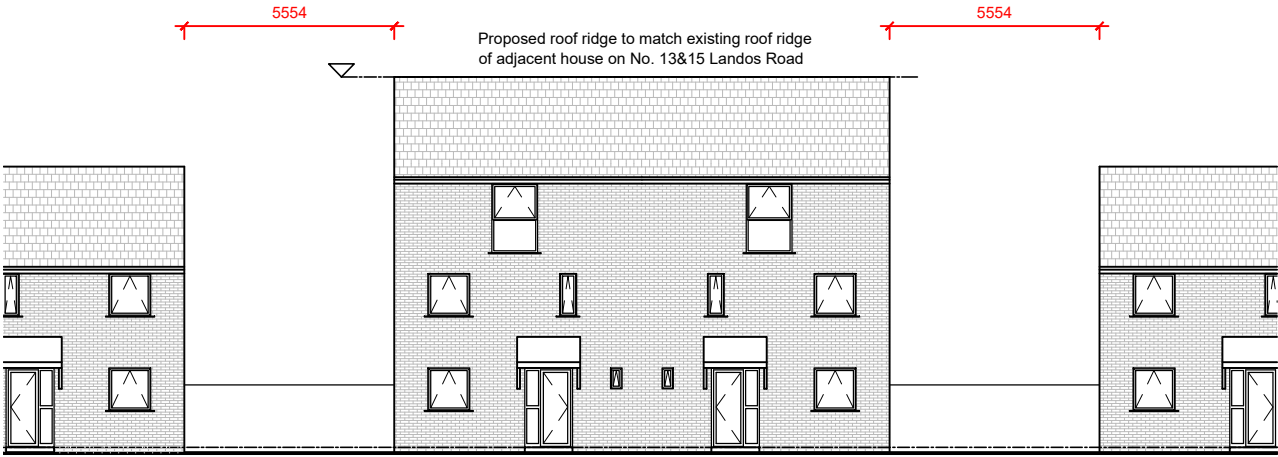

GA Proposed Street Scene (Along Landos Road) 1:200
Showing both application proposals in the street scene.
Prior approval application submitted for similar scheme
under a separate application for No.10 Landos Road

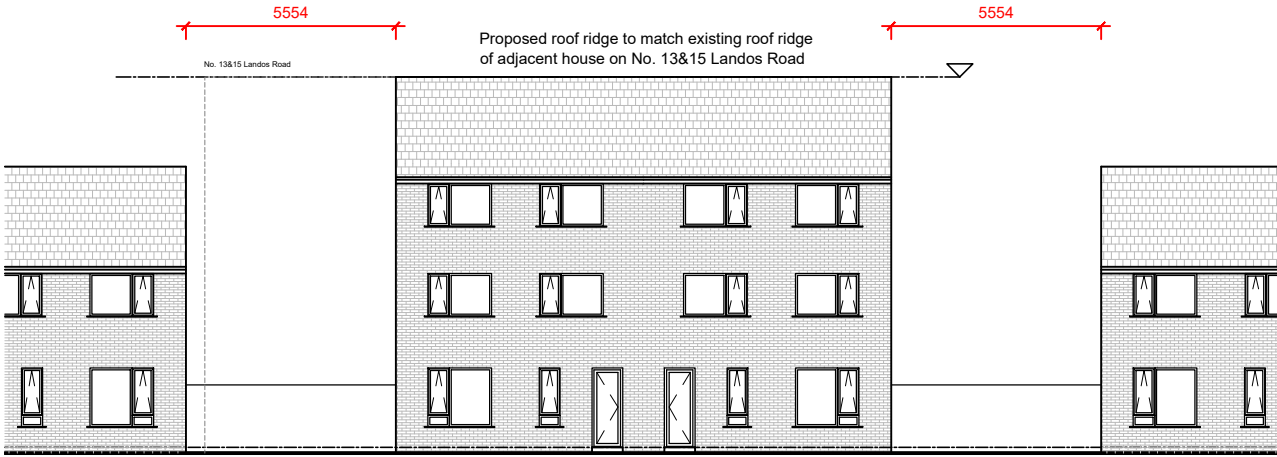

GA Proposed Street Scene (Along Rear Garden) 1:200
Showing both application proposals in the street scene.
Prior approval application submitted for similar scheme
under a separate application for No.10 Landos Road



GA Existing Street Scene 1 (Along Landos Road) 1:200

Extract from Planning Application: 111394/MO/2016
111394_MO_2016_N1-Area_2_Street_Scenes_Sheet_1_Drwg_6780-2_EL_90_101_Rev_B-360330



GA Existing Street Scene 2 (Along Landos Road) 1:200

Extract from Planning Application: 111394/MO/2016
111394_MO_2016_N1-Area_2_Street_Scenes_Sheet_1_Drwg_6780-2_EL_90_101_Rev_B-360330



Rev	Description	Date	Dr by	App by



Architecture on Demand Ltd.
Manchester
United Kingdom

T 07946420007
E hello.aod@outlook.com



GA Existing Street Scene 3 (Along Lower Vickers Street) 1:200

Extract from Planning Application: 112305/FO/2016
112305_FO_2016_N1-Street_Scenes_A-B_-_2005B-636920

client name Gemma Hamilton		
project 12 Landos Road		
drawing GA Existing and Proposed Street Scenes 2		
project number 23012	date -	scale 1:200 @ A3
drawing number PL_007	rev -	issue status PLANNING
This drawing is to be read in conjunction with all related drawings. All dimensions must be checked and verified on site before commencing any work or producing shop drawings. The originator should be notified immediately of any discrepancy. This drawing is copyright and remains the property of Architecture on Demand.		