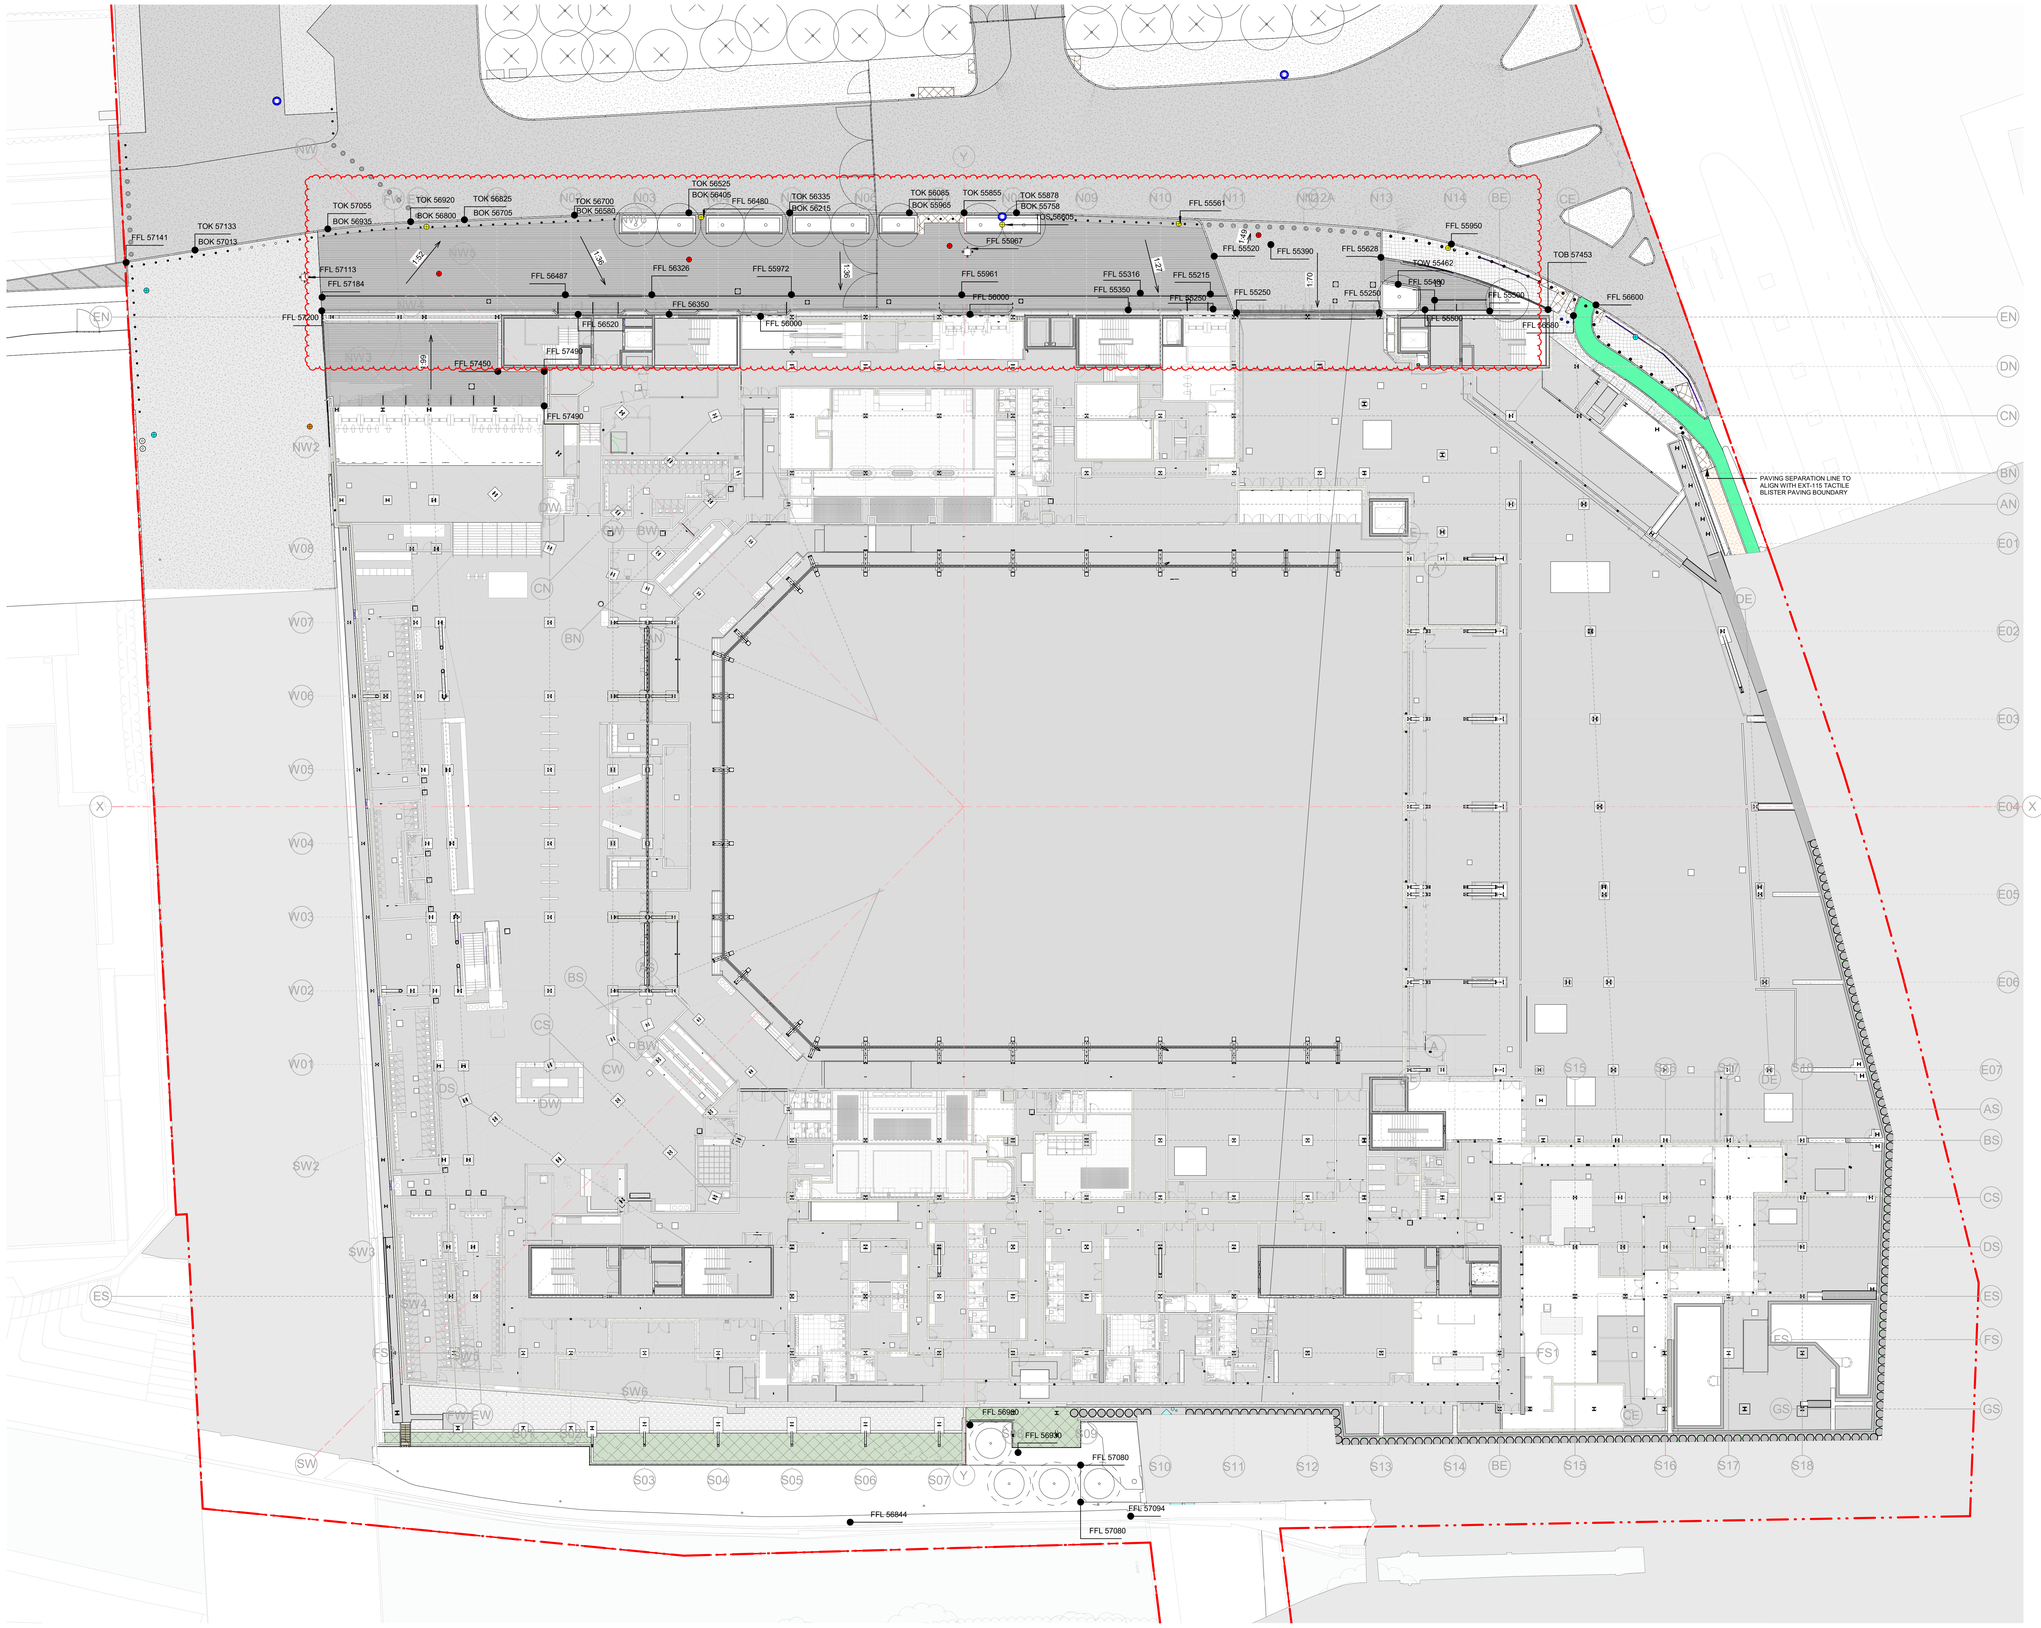

Suitability Code (as defined in ISO 19650-2:2018)

Work in Progress (WIP)
S0 - Initial Status

Shared (Non- Contractual)
S1 - Suitable for co-ordination
S2 - Suitable for information
S3 - Suitable for review & comment
S4 - Suitable for stage approval
S5 - Withdrawn
S6 - Suitable for PIM authorisation
S7 - Suitable for AIM authorisation

Published (Contractual)
A1, A2, A3, Etc - Authorised and accepted
B1,B2,B3, Etc. - Partial sign-off (with comments)

Published (AIM Acceptance)
CR - As constructed record document

KEY PLAN

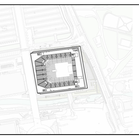

KEY

- PROJECT BOUNDARY
- EXT-801 SLOT DRAIN TYPE 1
- EXT-803 SLOT DRAIN TYPE 3
- EXT-815 SLOT DRAIN TYPE 4
- EXT-817 SLOT DRAIN TYPE 5
- EXT-811 FLOOR GULLY
- FFL XX.XX — FINISH FLOOR LEVEL
- TOB XX.XX — TOP OF BALUSTRADE
- TOP XX.XX — TOP OF PLANTER
- TOW XX.XX — TOP OF WALL
- TOK XX.XX — TOP OF KERB
- 1 : XX — FALL
- DRAINAGE OUTLET (50MM DIA) THROUGH RETAINING WALL
- DRAINAGE OUTLET ON STURCTURAL SLAB REFER TO SES DRAWINGS
- DRAINAGE OUTLET (25MM DIA) ON PLANTER WALL (ABOVE FFL)
- DRAINAGE OUTLET (50MM DIA) ON PLANTER CONNETING TO ACO DRAIN
- DRAINAGE OUTLET (20MM DIA) ON PLANTER WALL (ABOVE FFL)

THIS DRAWING IS ONLY TO SCALE IF IT IS REPRODUCED AT THE CORRECT PAPER SIZE

1:250@A0

0 5 10 20 m

ALL INTERNAL LAYOUTS AND USES ARE SHOWN FOR ILLUSTRATIVE PURPOSES ONLY AND ARE NOT FOR DETERMINATION

Safety, Health and Environmental Information
In addition to the hazards / risks normally associated with the types of work detailed on this drawing, note the following risks and information:

Construction	See risk register No abnormal risks identified with this package of work

For information relating to Use, Cleaning and Maintenance see the Health and Safety File. It is assumed that all works will be carried out by a competant contractor working, where appropriate, to an approved method statement.

client

OVG INTERNATIONAL

© COPYRIGHT. ALL RIGHTS RESERVED

THIS WORK IS COPYRIGHT AND CANNOT BE REPRODUCED OR COPIED IN ANY FORM OR BY ANY OTHER MEANS (GRAPHIC, ELECTRONIC OR MECHANICAL, INCLUDING PHOTOCOPYING) WITHOUT THE WRITTEN PERMISSION OF POPULOUS. ANY LICENSE, EXPRESS OR IMPLIED, TO USE THIS DOCUMENT FOR ANY PURPOSE WHATSOEVER IS RESTRICTED TO THE TERMS OF THE AGREEMENT OR IMPLIED AGREEMENT BETWEEN POPULOUS AND THE INSTRUCTING PARTY.

USE FIGURED DIMENSIONS IN PREFERENCE TO SCALED. CHECK ALL DIMENSIONS ON SITE BEFORE FABRICATION OR SETTING OUT

architect

POPULOUS®

14 BLADES COURT | DEODAR ROAD | LONDON | SW15 2NU | UNITED KINGDOM
TELEPHONE +44 (0)20 8874 7666 FACSIMILE +44 (0)20 8874 7470

ALL PRODUCTION & INTELLECTUAL PROPERTY RIGHTS RESERVED © POPULOUS 2009

REVISIONS

REV	DATE	DESCRIPTION
C02	03.08.2022	FLOOR GULLY TO GF NORTH WEST ENTRANCE RELOCATED FOLLOWING CIVIL UPDATE RFI #2146
C03	28.04.2023	SECURITY FENCE REMOVED
C04	24.04.2023	DRAINAGE UPDATE
C05	09.08.2023	ADDITIONAL INFORMATION INCLUDED
C06	12.09.2023	ADDITIONAL INFORMATION INCLUDED
C07	13.10.2023	GA, HARD LANDSCAPE, GRADING & DRAINAGE AND SETTING OUT UPDATE
C08	17.11.2023	LANDSCAPE UPDATE FOLLOWING RFI #4550, #4556, #4605 AND ISSUE #7224
C09	22.02.2024	PAVING UPDATES IN RESPONSE TO RFI 4697, BAM SI 1730152 EA 272 AND LIGHTING COLUMN LOCATION UPDATES BASED ON RFI 4688-4833, TOTEM SETTING OUT BASED ON RFI 4577
C010	11.03.2024	ANNOTATIONS UPDATE
C011	19.03.2024	SPOT LEVELS ADDED

project name **Co-op Live**

title GRADING AND DRAINAGE PLAN

GROUND FLOOR

purpose of issue: CONSTRUCTION

scale	1 : 250 @ A0	drawn	FP	Project no.	Suitability
date	29/11/19	checked	TJ	4933	S3

reference **BRA-POP-ZZ-GF-DR-L-8105** (project no. | originator | volume | level | type | role | number) rev. **C011**