


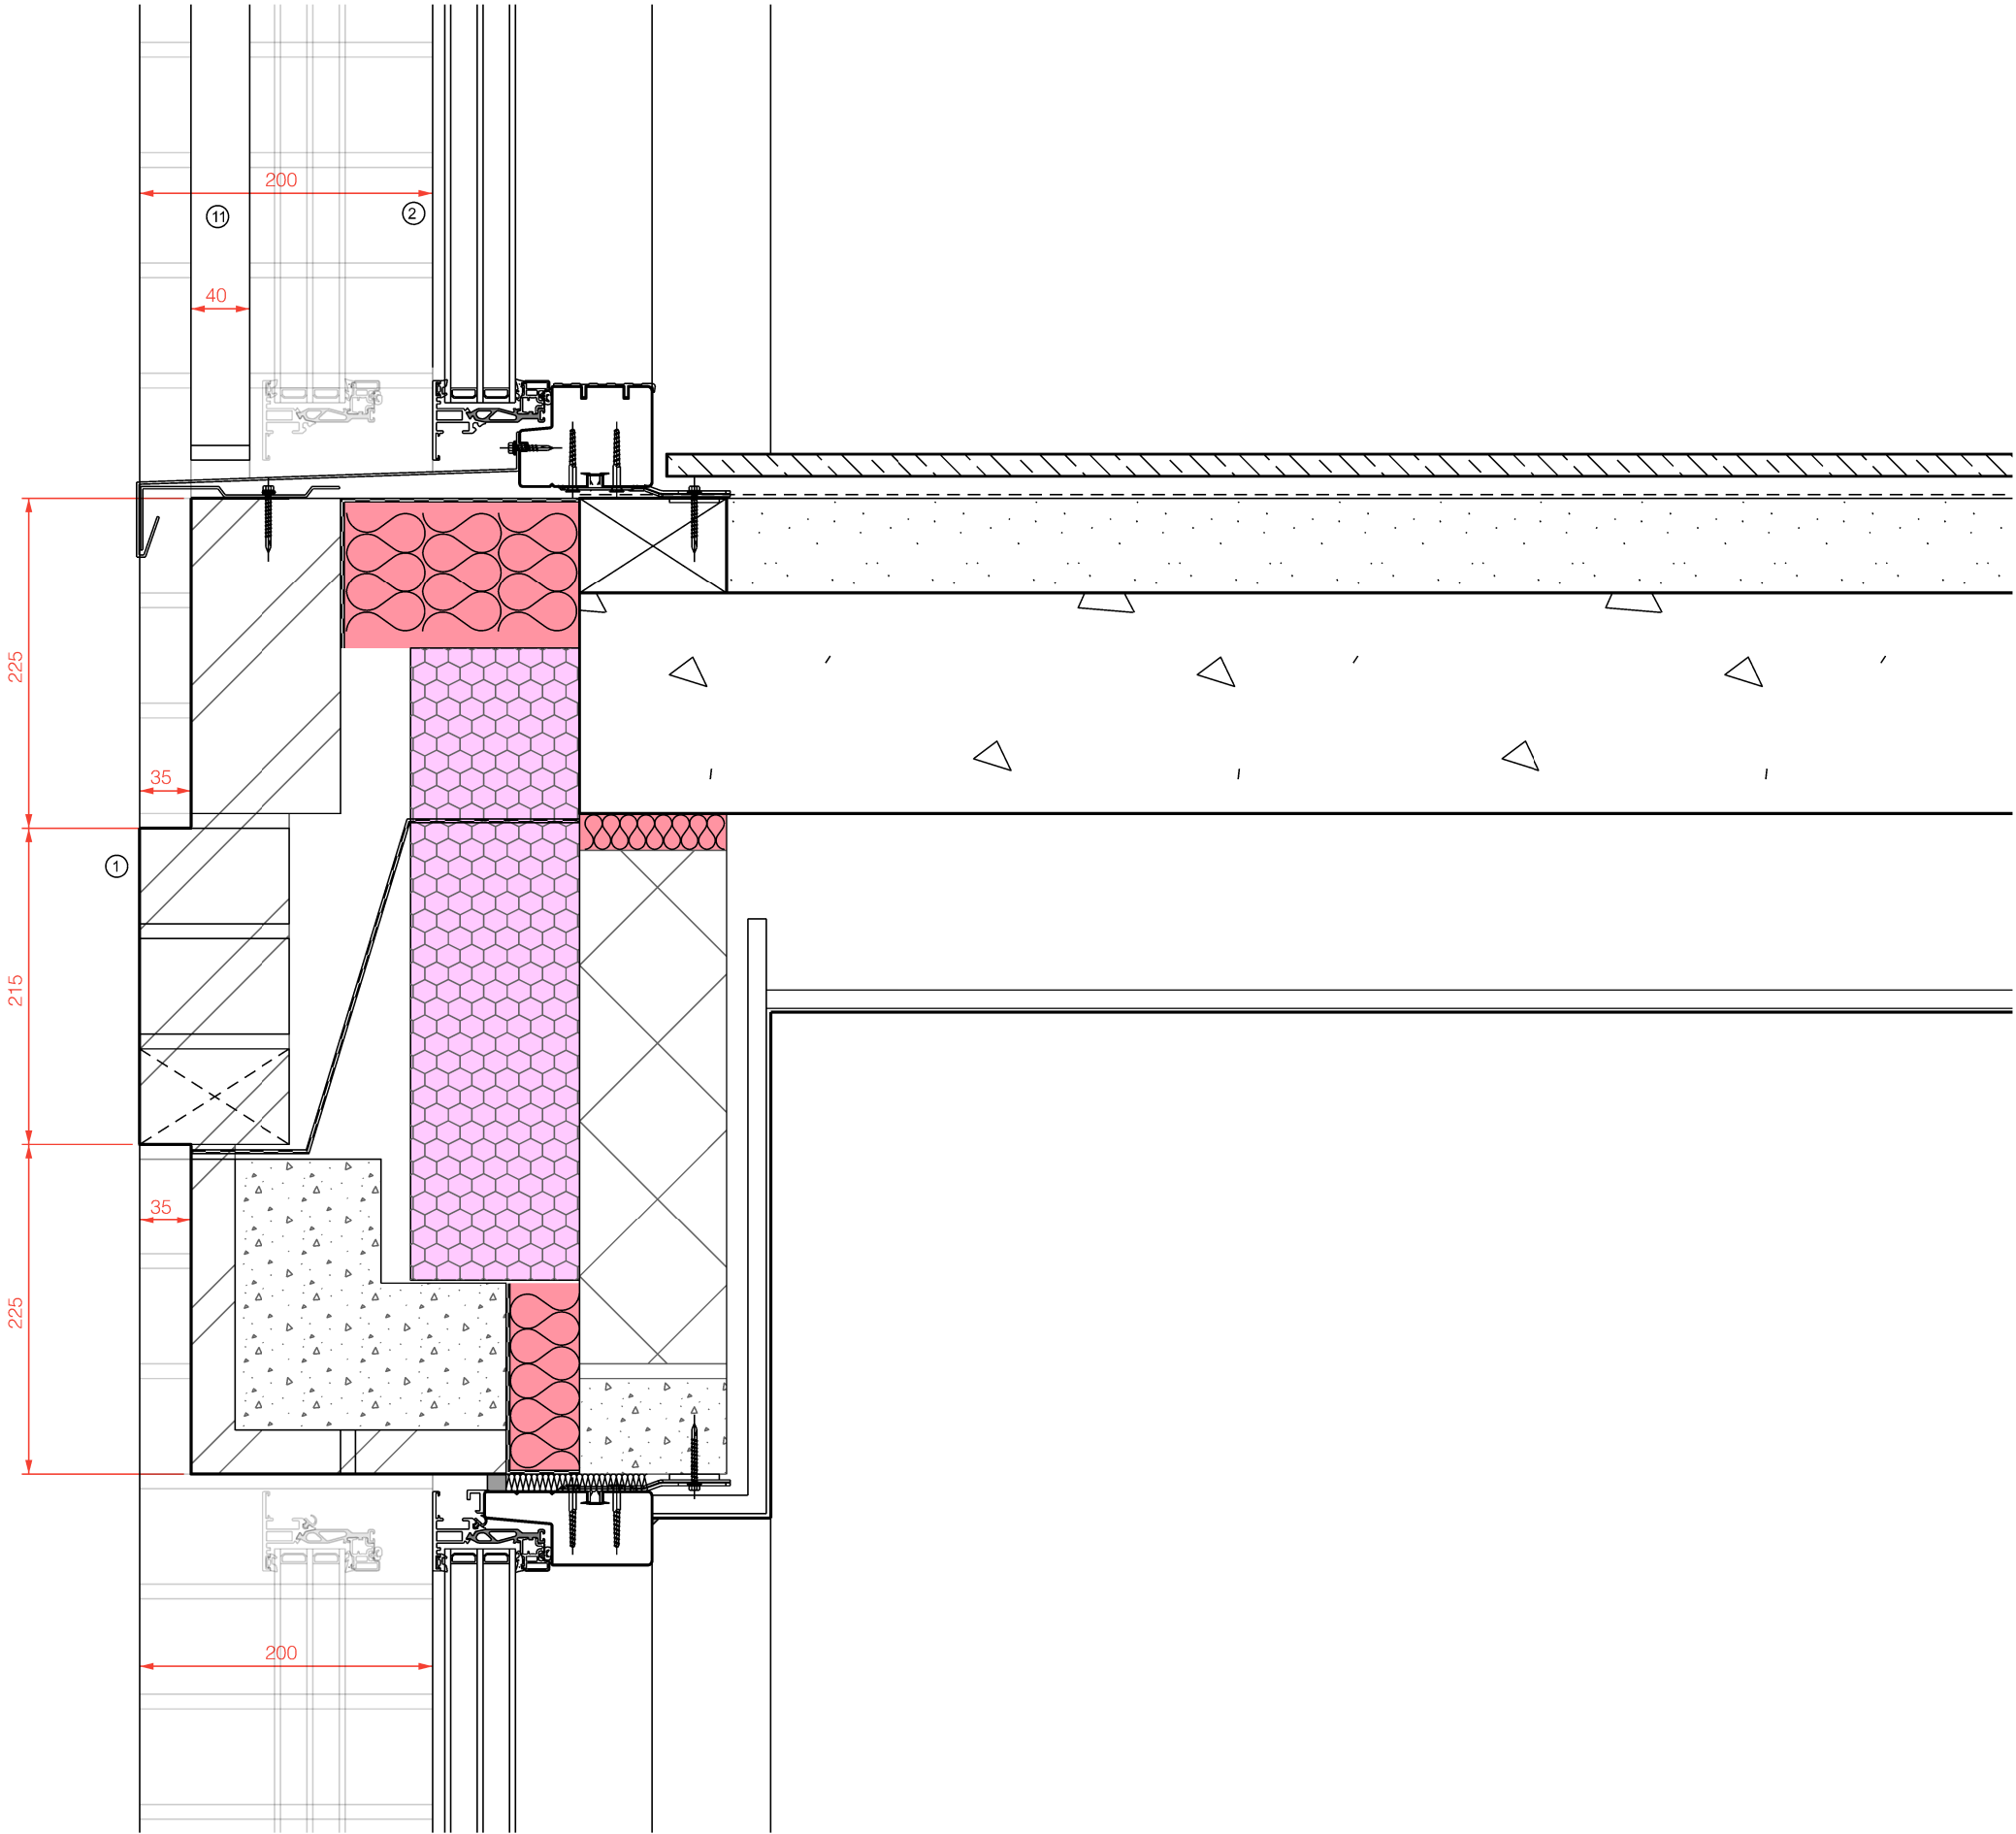

- | | | | |
|---|-------------------------------------|---|------------------------------------|
| ① | Blue / purple brick | ⑦ | Timber lattice bin store roof |
| ② | Powder coated aluminium window | ⑧ | Timber fencing |
| ③ | Powder coated aluminium door | ⑨ | Air source heat pump |
| ④ | Powder coated aluminium garage door | ⑩ | Hit and miss brickwork over window |
| ⑤ | Powder coated aluminium cladding | ⑪ | Powder coated steel balustrade |
| ⑥ | Powder coated aluminium capping | ⑫ | Alternate recessed brick courses |