


| Revision       | Date     | By | Chk. |
|----------------|----------|----|------|
| -- First Issue | 11.01.24 | EY | PT   |
|                |          |    |      |
|                |          |    |      |



THE SCREEN WILL BE RAWL BOLTED TOP AND BOTTOM TO ENSURE WINDOW SCREEN IS SUITABLY FIXED AND STABLE

01 PROPOSED CROSS SECTION  
1:10@A1 / 1:20@A3

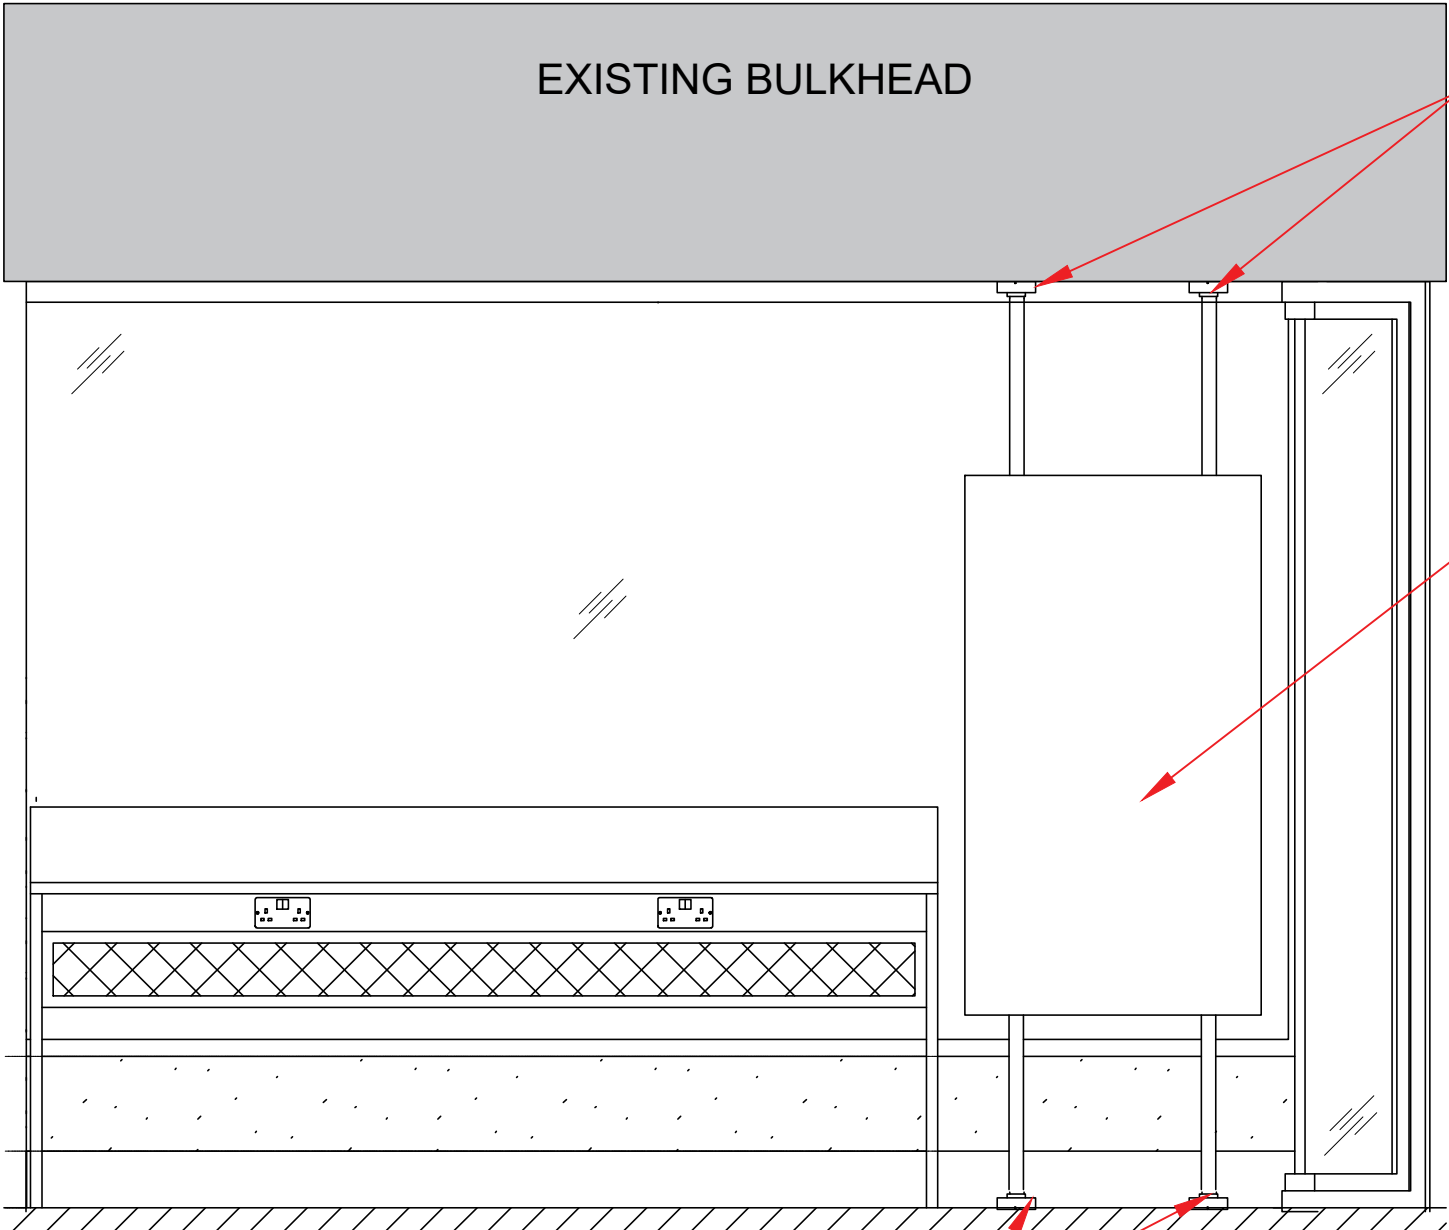

THE SCREEN WILL BE RAWL BOLTED TOP AND BOTTOM TO ENSURE WINDOW SCREEN IS SUITABLY FIXED AND STABLE

01 PROPOSED INTERIOR ELEVATION  
1:10@A1 / 1:20@A3

|   |                                                                                       |                |            |
|---|---------------------------------------------------------------------------------------|----------------|------------|
| Status   | PLANNING                                                                              |                |            |
| Client   |  |                |            |
| Starbucks Project Number                                                                                                  | 25121-055                                                                             | Store Number   | 12508      |
| Architect   |  |                |            |
| Project Title   | MANCHESTER MARKET STREET<br>1-3 PICCADILLY GARDEN,<br>MANCHESTER, M1 1LZ              |                |            |
| Drawing Title   | PROPOSED CROSS SECTION<br>& INTERIOR ELEV                                             |                |            |
| Project Number   | 124-SB                                                                                | Drawing Number | 103        |
| Revision   | --                                                                                    |                |            |
| Drawn   | EY                                                                                    | Checked        | PT         |
| Scale   | AS SHOWN@A3                                                                           | Date           | 11.01.2023 |
| The content of this drawing is the property of RPM Consult and may not be copied in whole or part without formal consent. |                                                                                       |                |            |