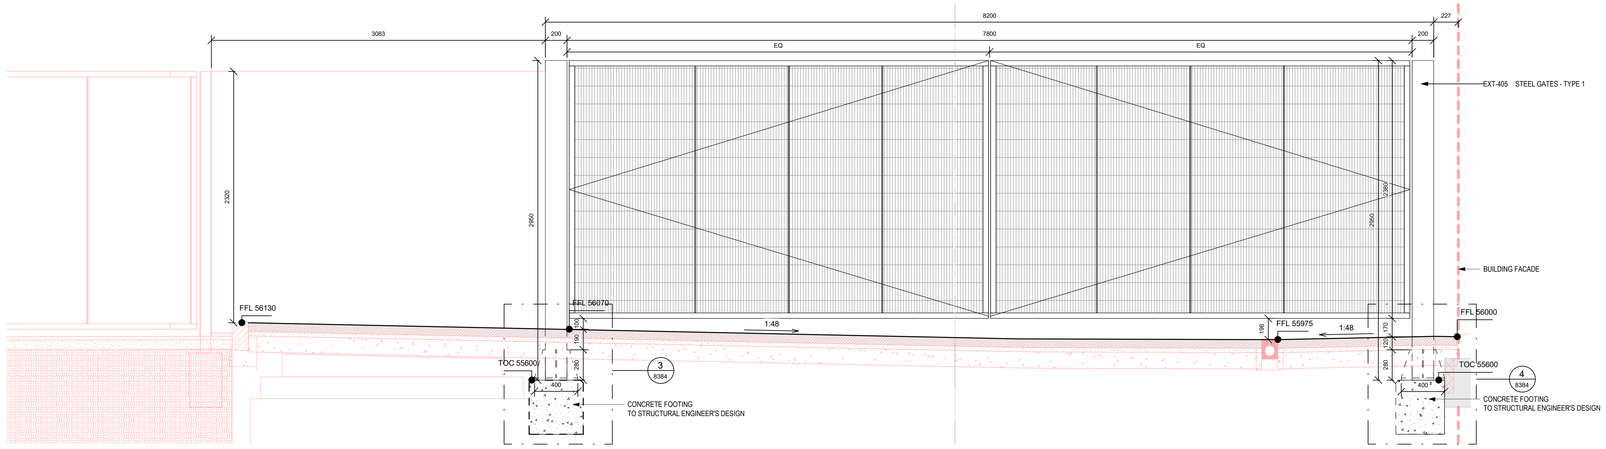

1 SECTION - EXT-405 STEEL GATE (SPORTCITY WAY) - BUILDING FACADE
1 : 20

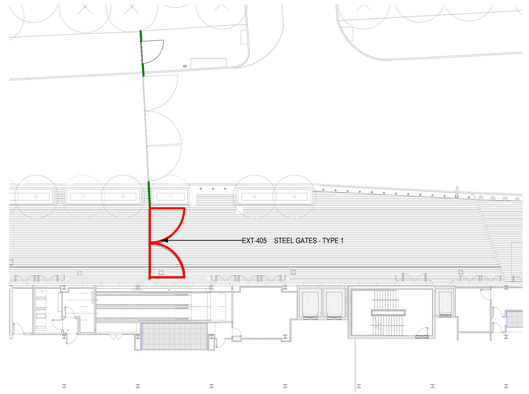

2 LOCATION PLAN
1 : 250

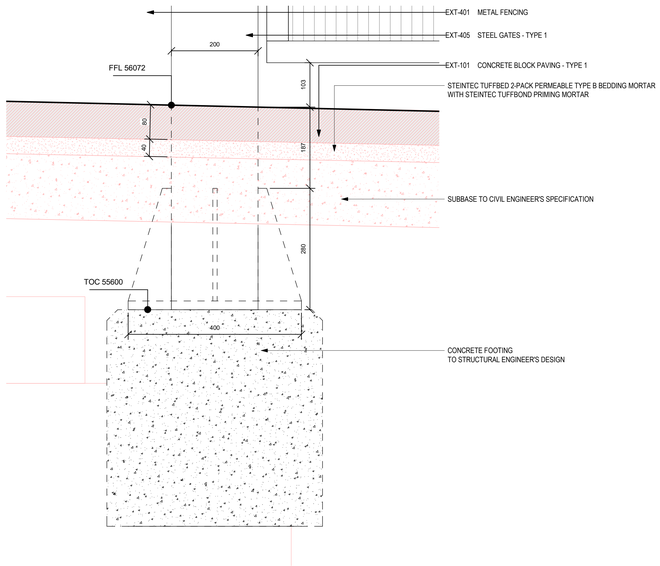

3 EXT-405 STEEL GATE (SPORTCITY WAY) - BUILDING FACADE_DETAIL 1
1 : 5

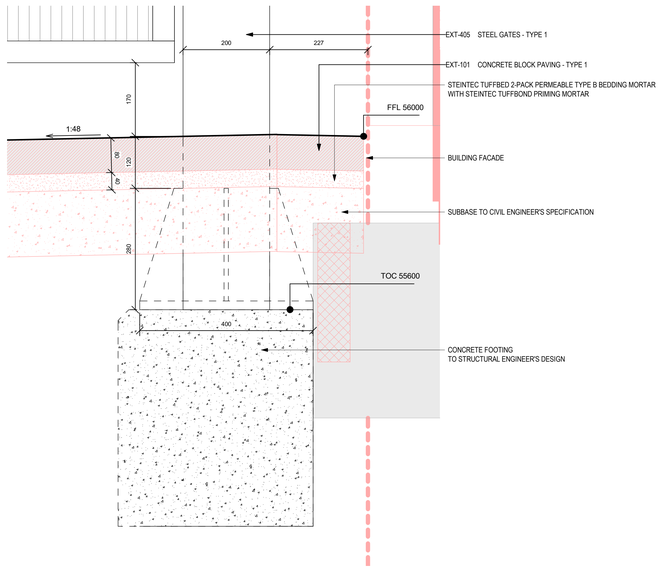

4 EXT-405 STEEL GATE (SPORTCITY WAY) - BUILDING FACADE_DETAIL 2
1 : 5

Suitability Code (as defined in ISO 19650-2:2018).

Work in Progress (WIP)
S0 - Initial Status

Shared (Non- Contractual)
S1 - Suitable for co-ordination
S2 - Suitable for information
S3 - Suitable for review & comment
S4 - Suitable for stage approval
S5 - Withdrawn
S6 - Suitable for PIM authorisation
S7 - Suitable for AIM authorisation

Published (Contractual)
A1, A2, A3, Etc - Authorised and accepted
B1,B2,B3, Etc. - Partial sign-off (with comments)

Published (AIM Acceptance)
CR - As constructed record document

KEY PLAN

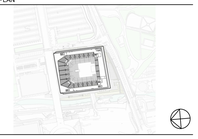

client

OVG INTERNATIONAL

© COPYRIGHT. ALL RIGHTS RESERVED

THIS WORK IS COPYRIGHT AND CANNOT BE REPRODUCED OR COPIED IN ANY FORM OR BY ANY OTHER MEANS (GRAPHIC, ELECTRONIC OR MECHANICAL INCLUDING PHOTOCOPYING) WITHOUT THE WRITTEN PERMISSION OF POPULOUS ANY LICENSE, EXPRESS OR IMPLIED, TO USE THIS DOCUMENT FOR ANY PURPOSE WHATSOEVER IS RESTRICTED TO THE TERMS OF THE AGREEMENT OR IMPLIED AGREEMENT BETWEEN POPULOUS AND THE INSTRUCTING PARTY.

USE FIGURED DIMENSIONS IN PREFERENCE TO SCALED. CHECK ALL DIMENSIONS ON SITE BEFORE FABRICATION OR SETTING OUT

architect

POPULOUS®

14 BLADES COURT | DEODAR ROAD | LONDON | SW15 2NU | UNITED KINGDOM
TELEPHONE +44 (0)20 8874 7666 FACSIMILE +44 (0)20 8874 7470

ALL PRODUCTION & INTELLECTUAL PROPERTY RIGHTS RESERVED © POPULOUS 2009

REVISIONS

REV	DATE	DESCRIPTION
C01	02.06.2023	SPORTCITY WAY GATE UPDATE

project name

Co-op Live

title SPORTCITY WAY GATE SECTION
SPORTCITY WAY JUNCTION
GROUND LEVEL

purpose of issue

scale As indicated @ A0 drawn SA Project no. Suitability
date 31/05/23 checked TJ 4933 S3

project code originator volume level type role number rev.
reference **BRA-POP-ZZ-ZZ-DR-L-8384** C01