

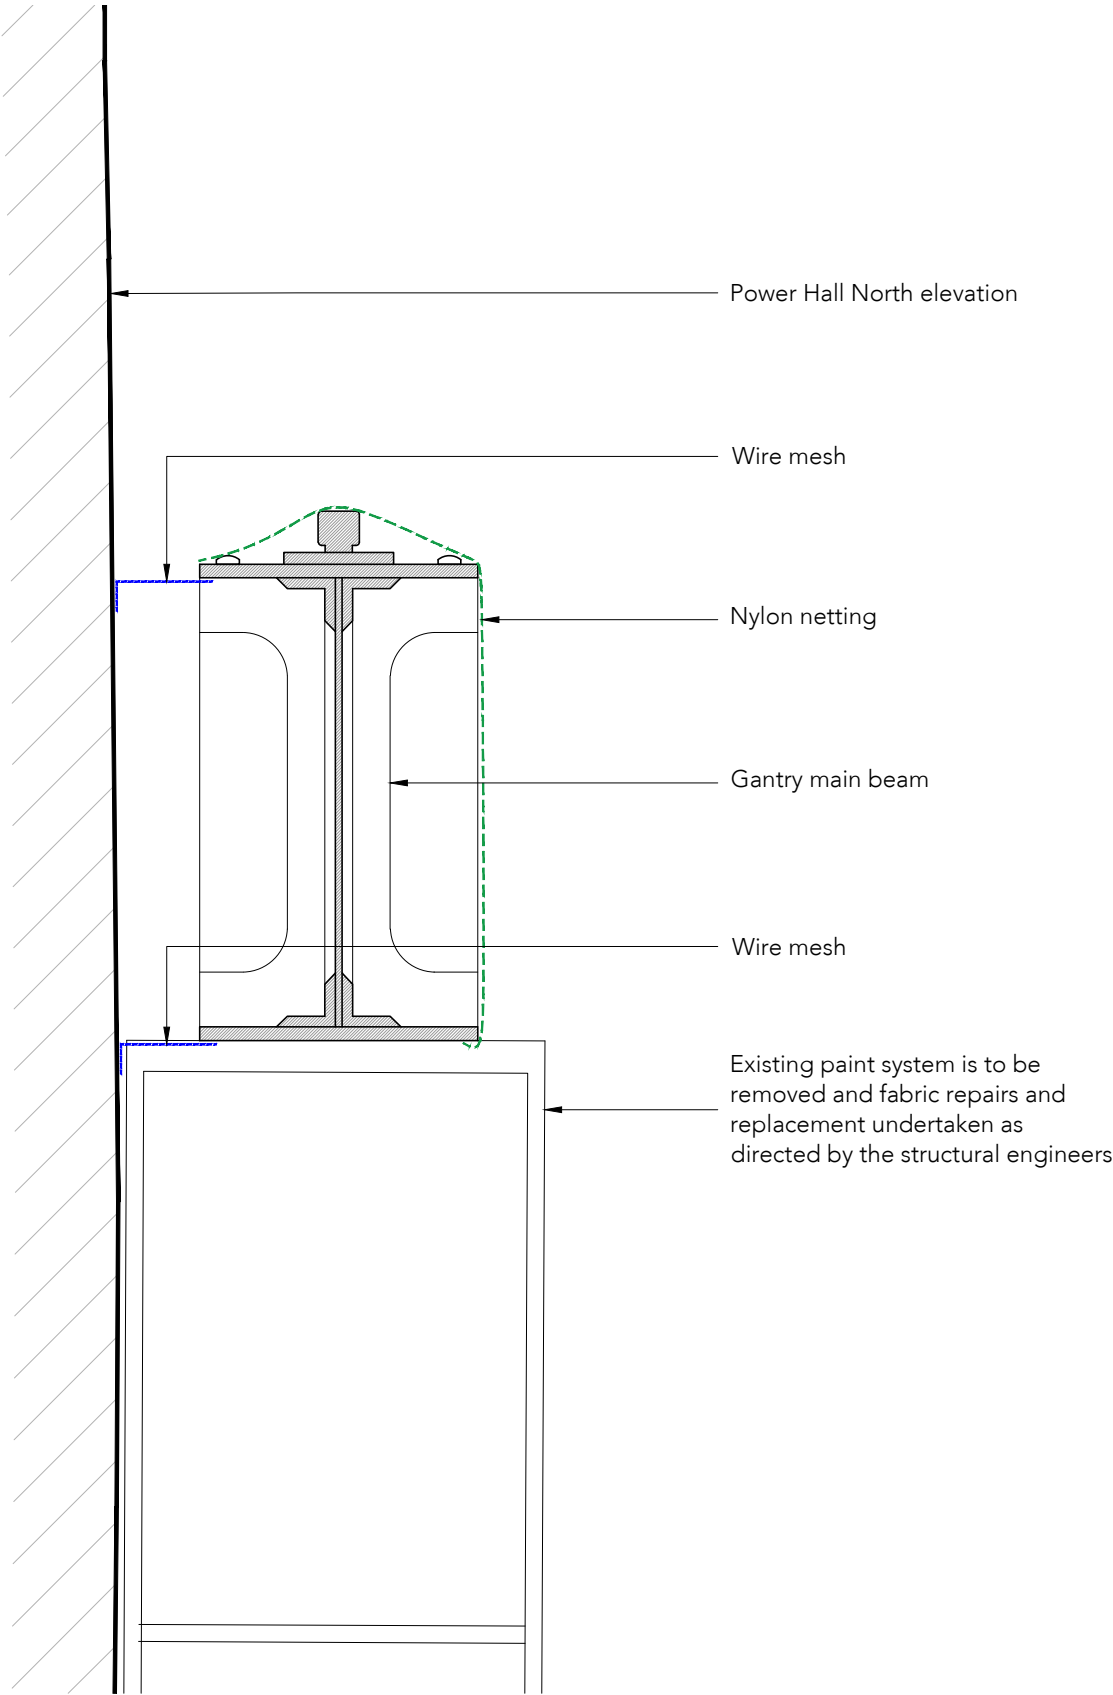


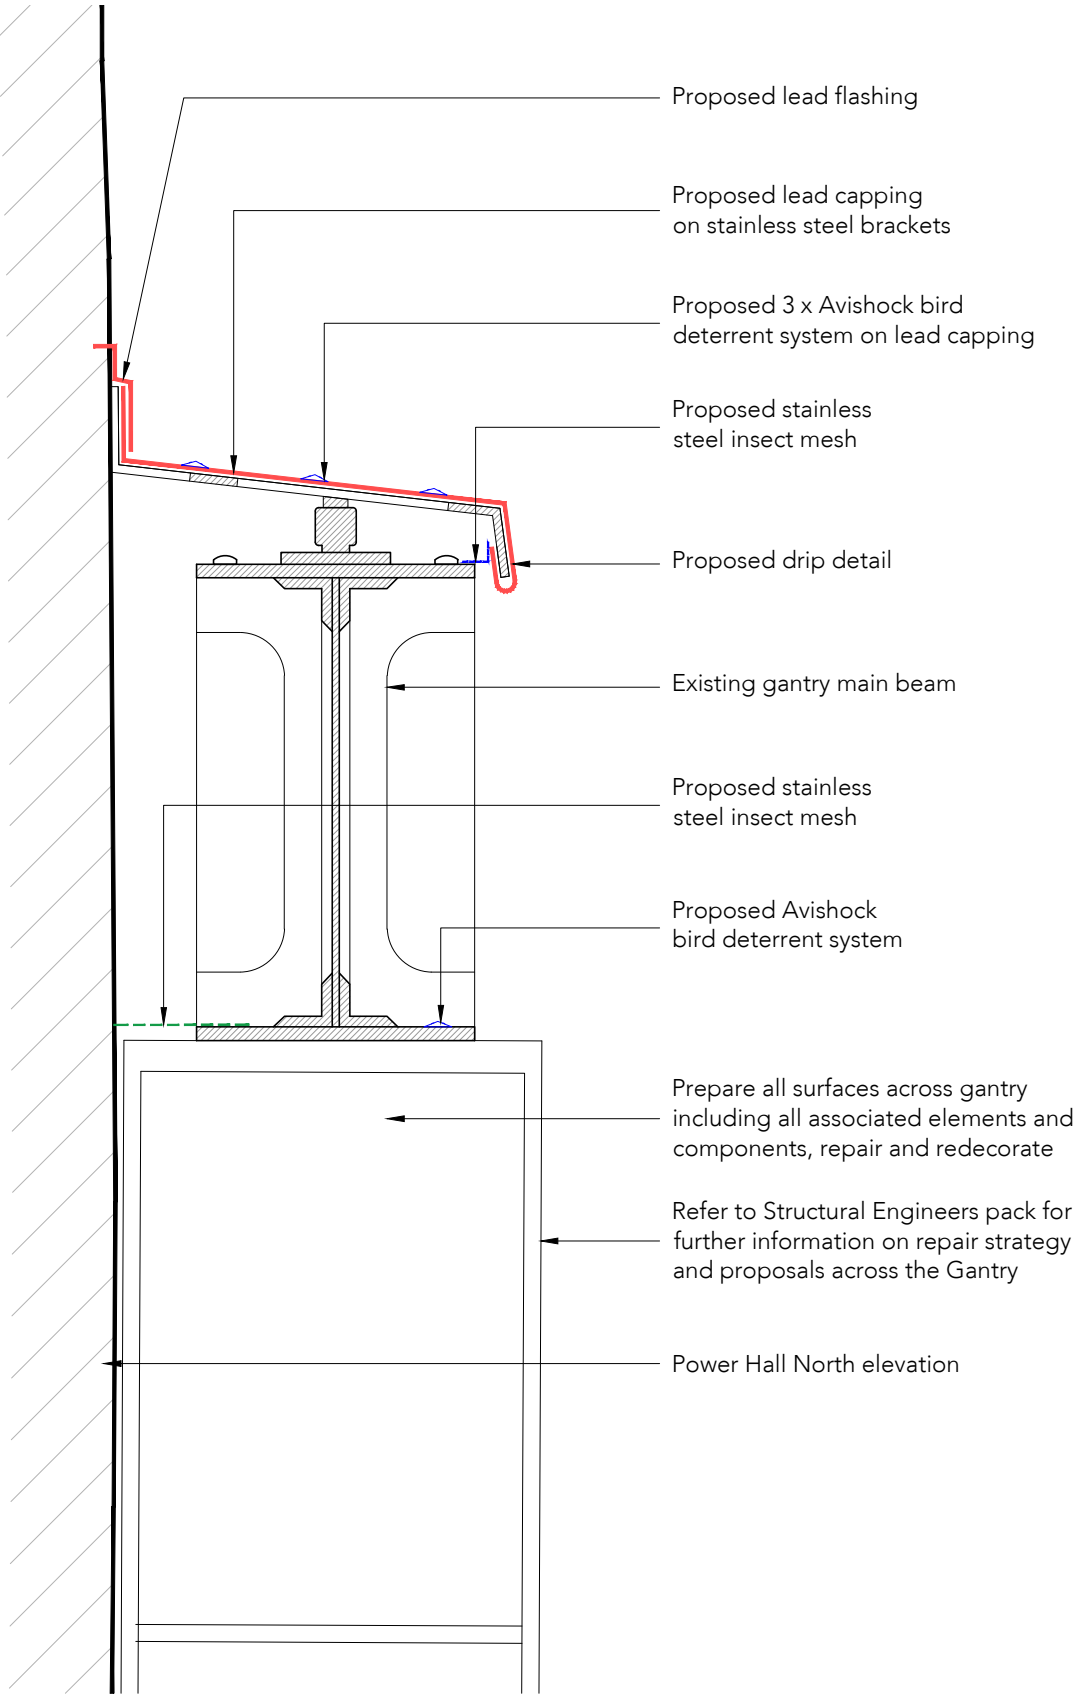

Typical Beam Capping Detail as Existing
Scale 1:10

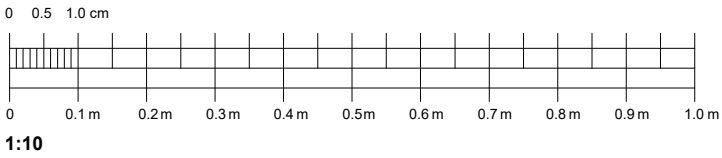

Typical Beam Capping Detail as Proposed
Scale 1:10

Note:
Do not scale from this drawing.
Dimensions are to be checked on site.
If in doubt please ask.

General Notes
The existing general arrangement base drawings (plans, sections and elevations) are based upon 2010 data and in some instances, may not reflect the current arrangement. Dimensions and arrangements must be checked for accuracy onsite by the contractor, prior to any works commencing, ordering or manufacture / fabrication of any elements or components.
Any discrepancies / irregularities must be reported to the CA immediately.
No work shall commence until any such discrepancies have been resolved.
Limitations
The drawings are based upon existing data and no concealed and / or hidden spaces have been exposed and / or opened up for inspection, unless specifically highlighted. Therefore, the arrangement and interfacing illustrated across details are purely indicative / approximate only. The accuracy of the survey data graphically presented cannot be confirmed. These drawings are for tender purposes only.

P1 01/09/23 Planning Issue
PL
Rev Date/Intls Details
© The moral rights of the author are hereby asserted.
This drawing and design is the sole property of Buttress Ltd and must not be reproduced without permission.
Buttress Ltd is registered in England and Wales: 5363573

**SCIENCE+
INDUSTRY
MUSEUM**

Buttress

41 Bengal St
Manchester
M4 6AF
Clockwise, Yorkshire House
Greek Street, Leeds
LS1 5SH
T 0161 236 3303
E contact@buttress.net
W www.buttress.net

Project Title	GANTRY		
Client	SCIENCE & INDUSTRY MUSEUM		
Location	MANCHESTER		
Drawing Title	Gantry Beam Capping Detail As Existing & Proposed		
Date	21/04/23	Scale	1:10
Checked	AS	Orig Paper Size	A3
Status PLANNING			

Project: Origin: Zone: Level: Type: Disc: Number: Rev:
9488 - BUT - G - XX - DR - A - (28)002 - P1