


FITTING ROOM LOBBY

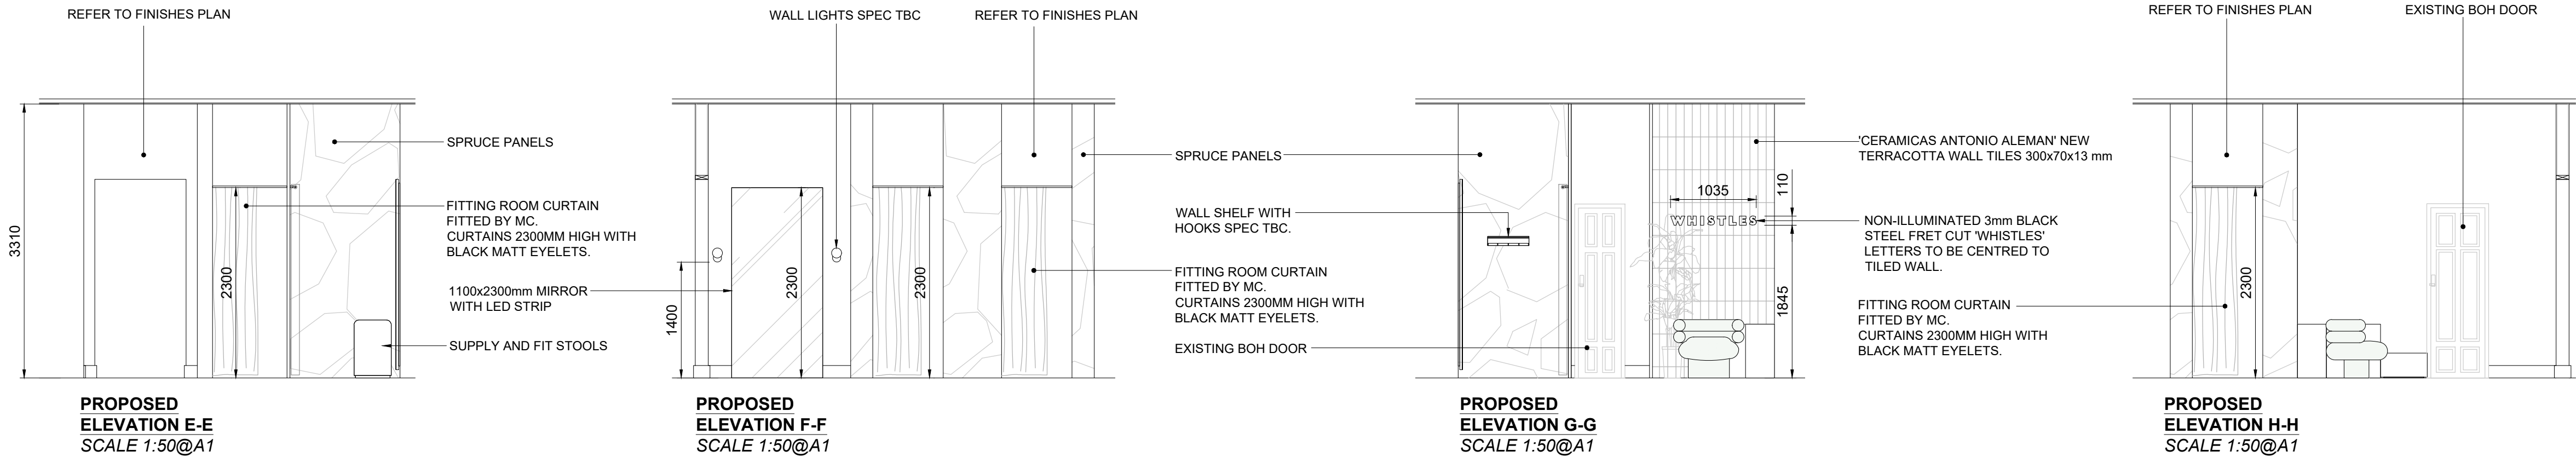

General notes:

NOTE:
ALL DIMENSIONS TO BE CHECKED ON SITE PRIOR TO CONSTRUCTION. DO NOT SCALE FROM THIS DRAWING


NOTE:
MAIN CONTRACTOR TO ENSURE PERIMETER FIXTURES AND FITTINGS ARE ADEQUATELY FIXED

NOTE:
DRAWING TO BE READ IN CONJUNCTION WITH FINISHES PLAN AND SITE SPECIFIC DRAWINGS


ALL HEIGHTS ARE SHOWN FROM FFL

ALL MIRRORS TO BE MECHANICALLY FIXED



FITTING ROOM TYPE 1

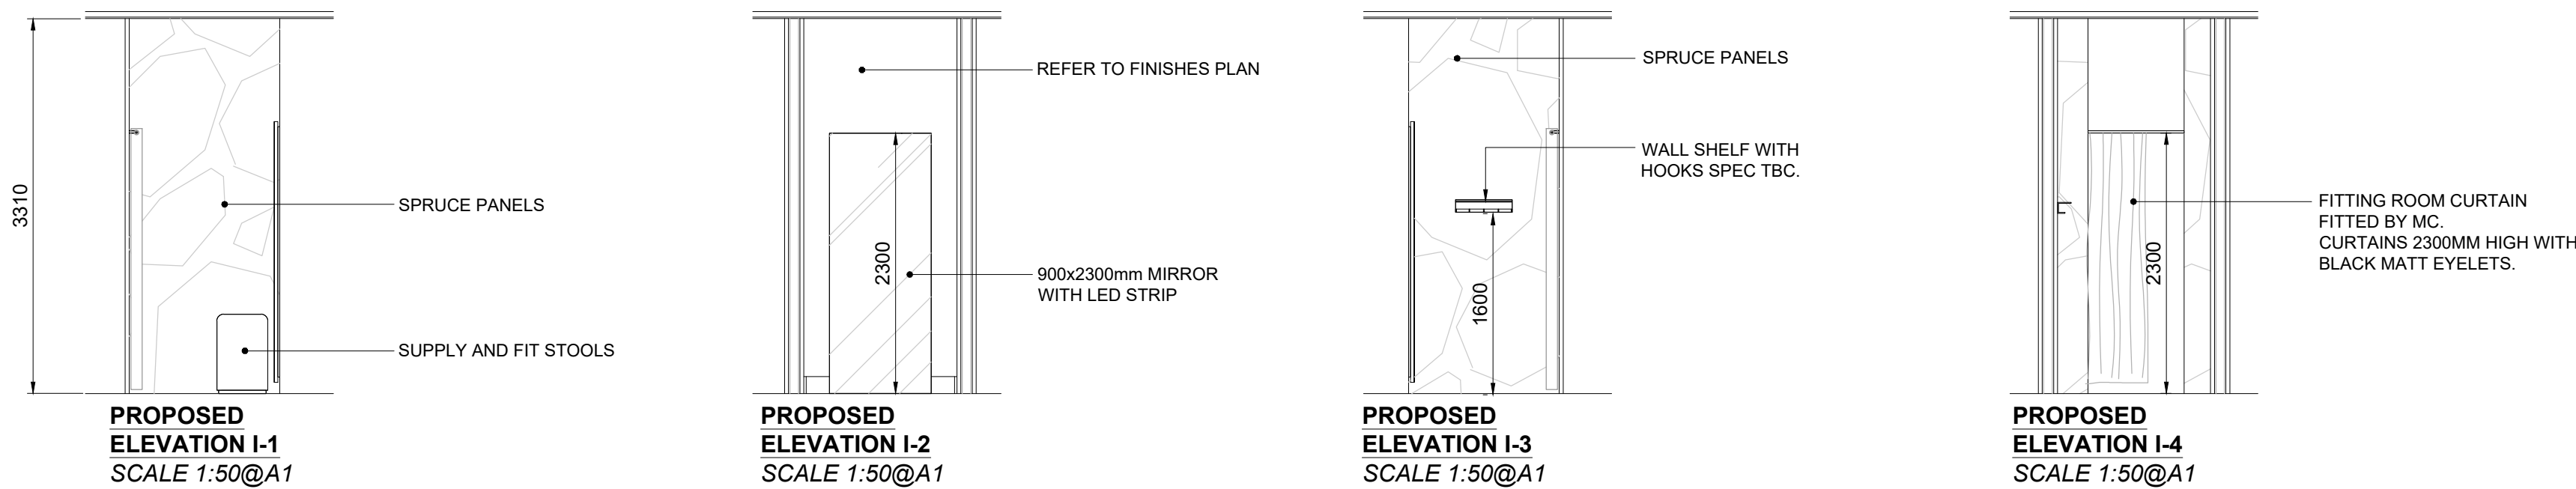

FITTING ROOM TYPE 2

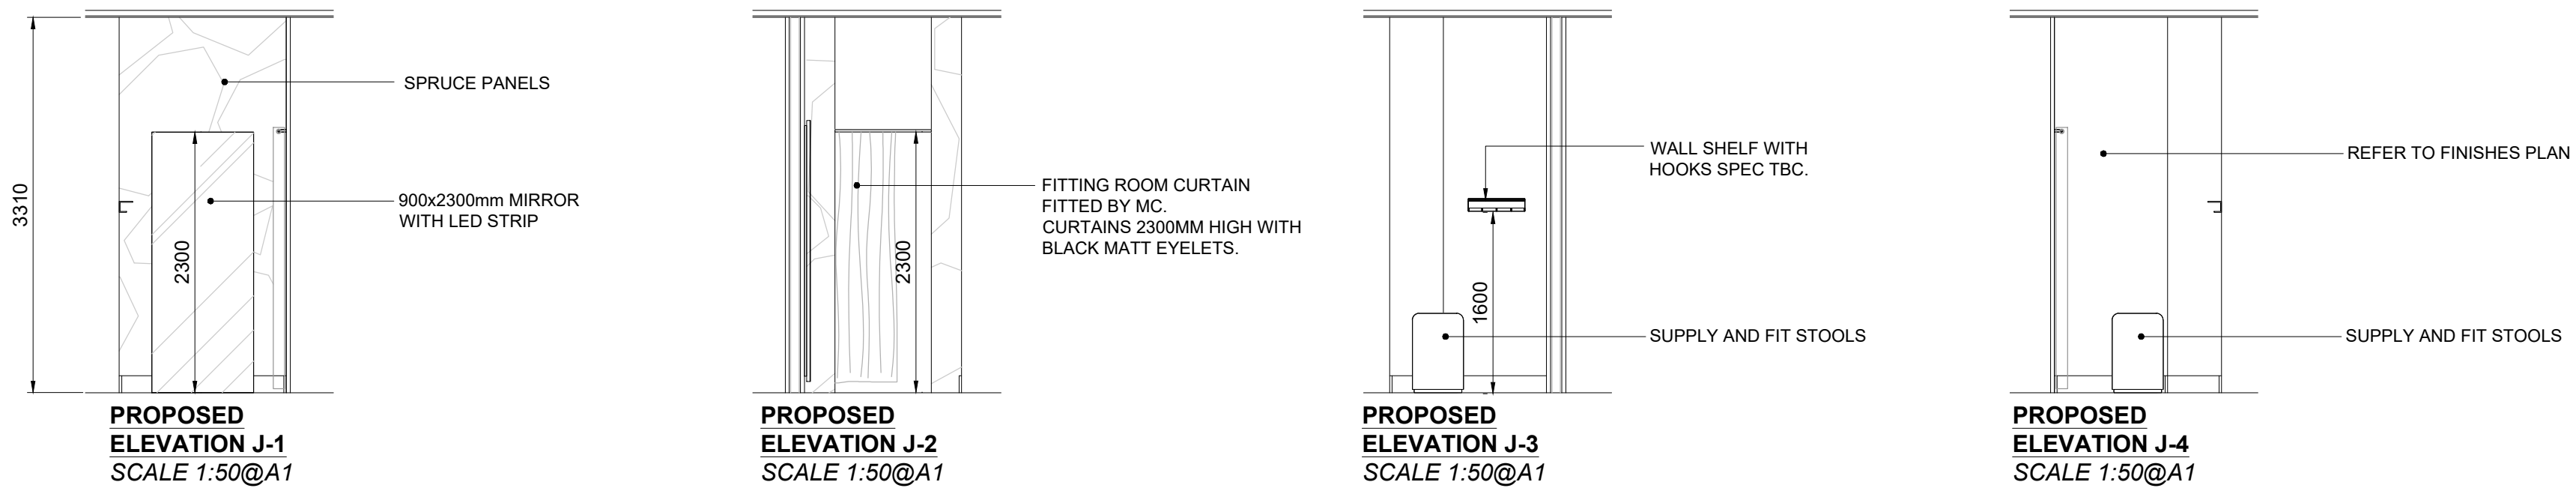

DDA FITTING ROOM

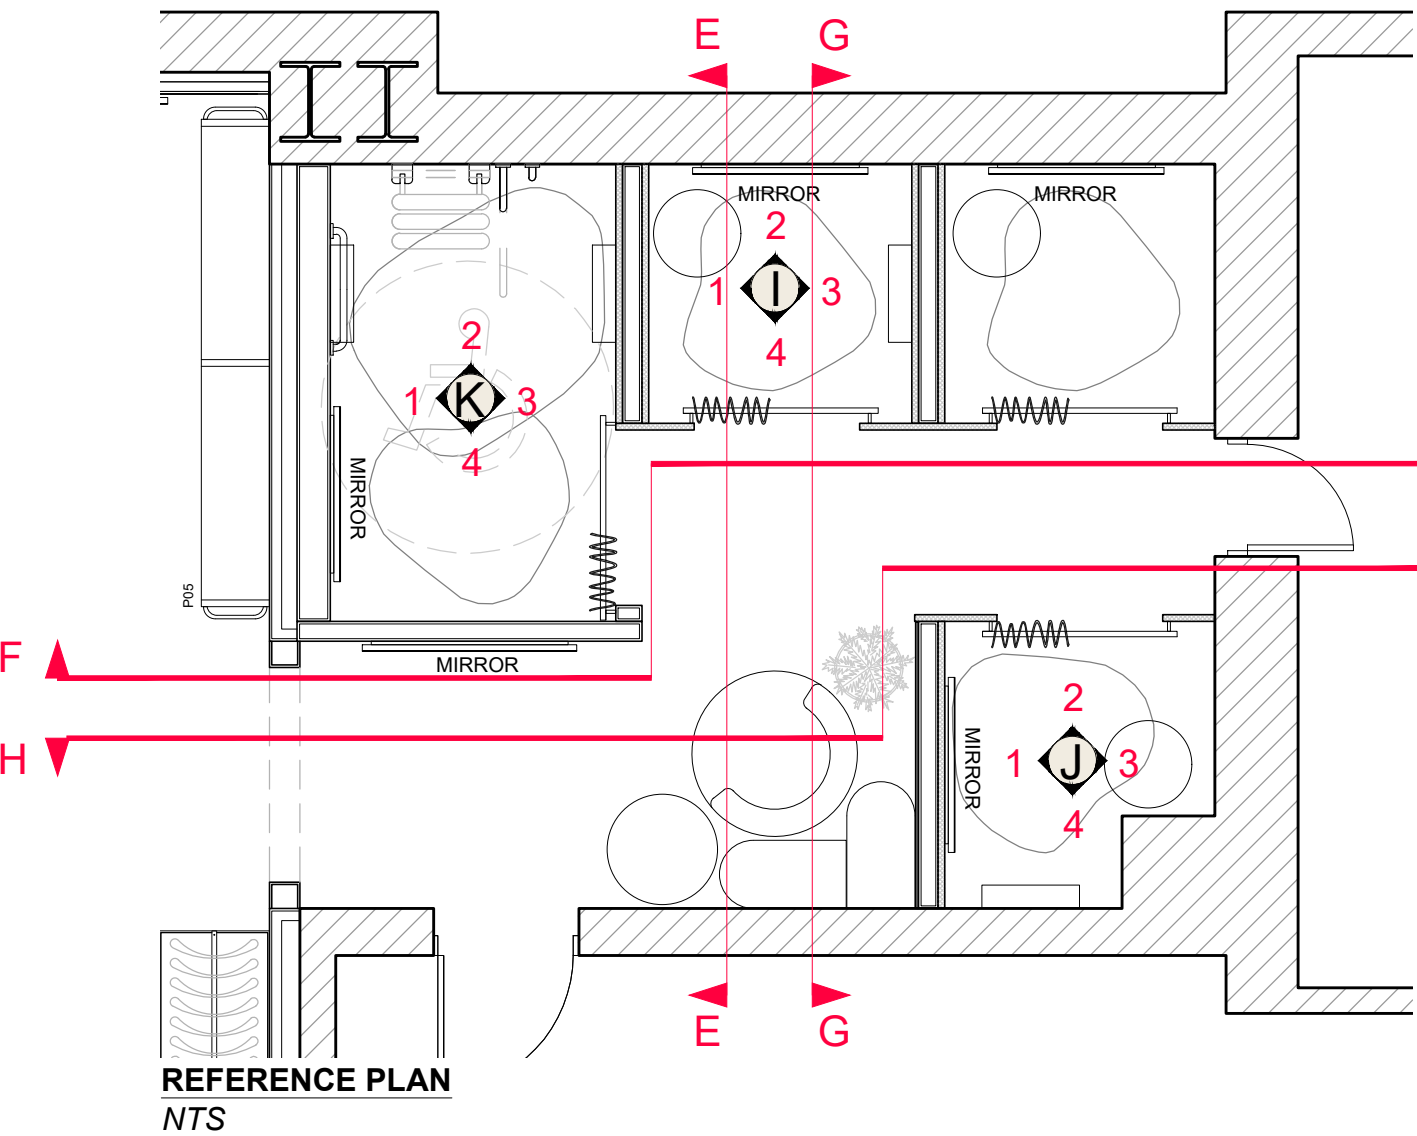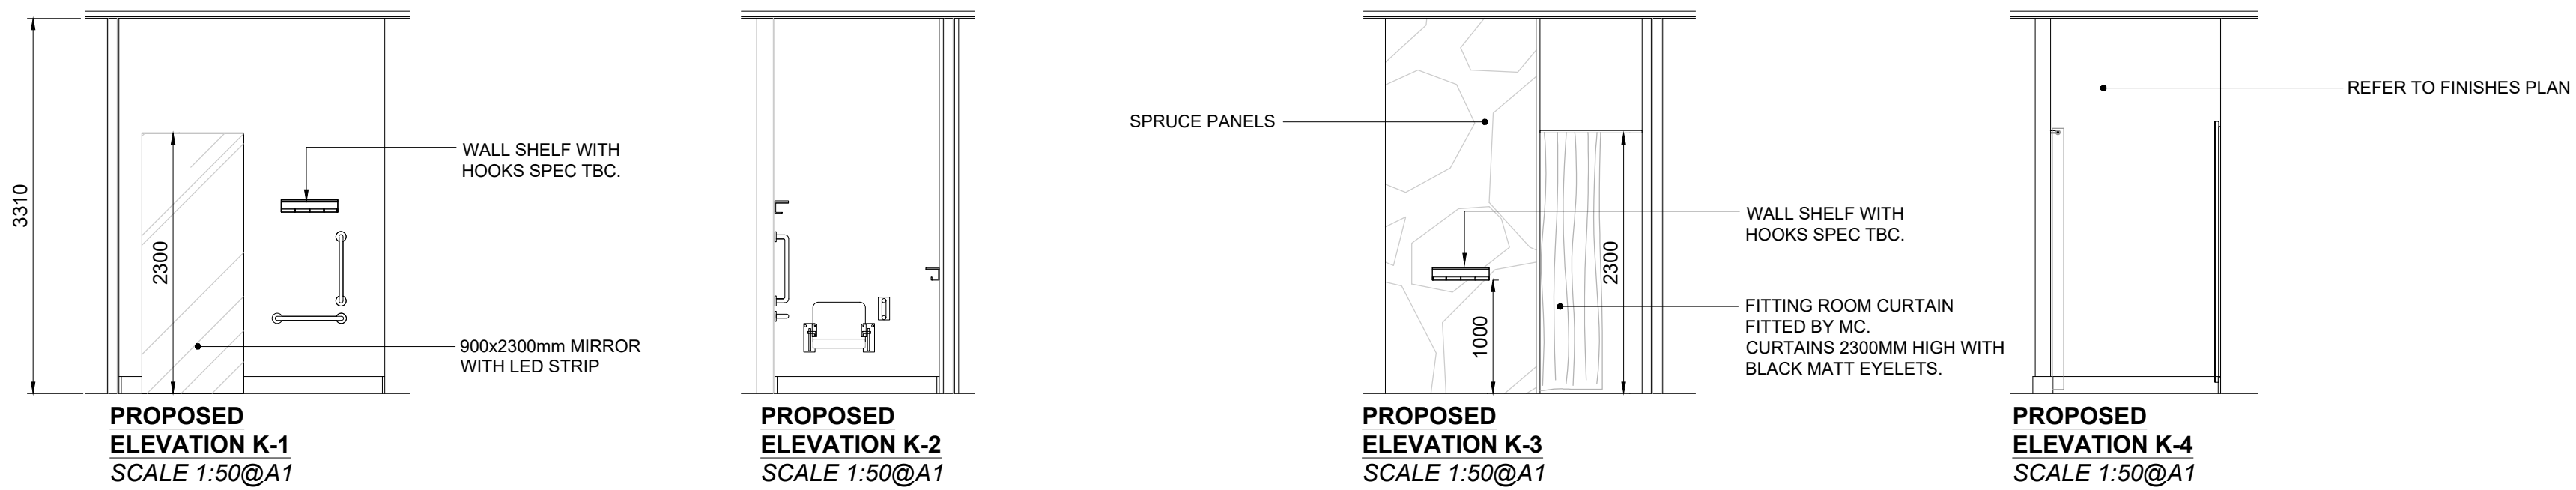

Rev. Description Date:

blass
DESIGN LLP

1 BEDFORD MEWS • LONDON • N2 9DF
0208 444 8244 • studio@blass.co.uk • www.blass.co.uk

Client: WHISTLES

Project: 28 KING STREET
MANCHESTER
M2 6AY

Title: PROPOSED
FITTING ROOM ELEVATIONS

Scale: 1:50@A1 Date: 07/07/2023

Drawn: AL DWG. No. 11183/05.2

This drawing is the property of Blass Design LLP and is not to be copied, reproduced, retained or disclosed to any unauthorised person either wholly or in part without prior consent. Do not scale from this drawing. Use all figured dimensions only. All figured dimensions to be checked on site prior to construction. All discrepancies, errors and omissions to be reported to the designer or project manager prior to construction. Layout and dimensions of existing building to be checked on site. All structural details to be verified by structural consultants before fabrication. If in doubt ask.

Drawing No. 11183/05.2

