




01_P-Elevation
1 : 100

Balcony railing

Flat grey tiles

Roof windows

Brick to match existing

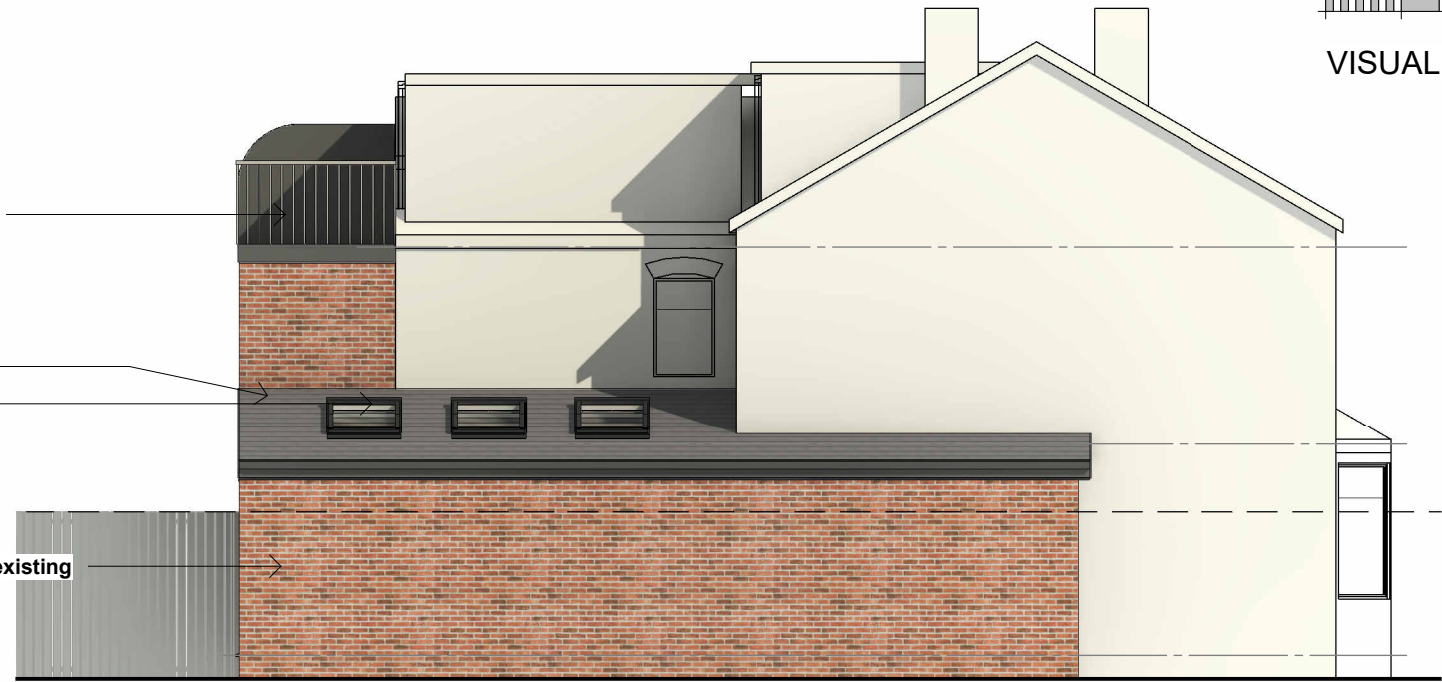

02_P-Elevation
1 : 100



03_P-Elevation
1 : 100


Balcony railing

Upvc windows

Roof windows

Brick to match existing

Aluminium bifolding door

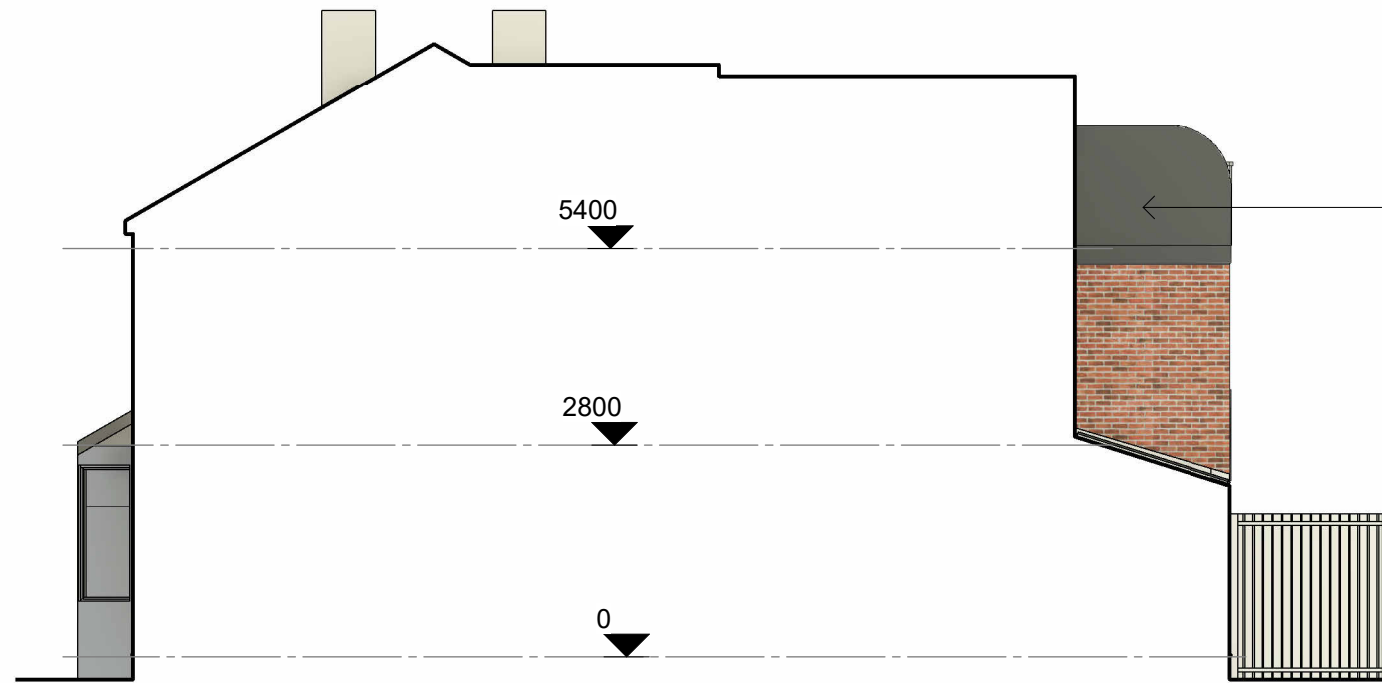

04_P-Elevation
1 : 100

0m 1m 2m 3m 4m 5m

VISUAL SCALE 1:100 @ A3

Privacy screen

COPYRIGHT © ALL RIGHTS RESERVED BY VIKAS ALYAS LTD. DO NOT SCALE FROM DRAWING. DRAWING INDICATES DESIGN INTENT ONLY. REPORT ANY DISCREPANCIES TO CLIENT / VA LTD. NOT TO BE USED FOR CONSTRUCTION UNLESS STATED SO. TO BE READ IN CONJUNCTION WITH OTHER DRAWINGS OR SPECIFICATION WHERE PROVIDED.

ARCHITEK
BUILDING DESIGN CONSULTANCY

0161 511 8479

vikas@architek.uk
916 Stockport Road, Levenshulme, Manchester, M19 3AB

No.	Description	Date
P1	Issue to Planning	29.02.2024

PROJECT		ADDRESS 104 Longford Road, Chorlton, Manchester M21 9NP		CLIENT Baljinder Brennan	
Project Name Manchester City Council		SHEET Proposed Elevations		Date 02.01.2024	Project number 1254
				Drawn by VA	Scale (@ A3) 1 : 100
PURPOSE OF ISSUE PLANNING				DRAWING NUMBER A105	REV P1
				Checked by VA	