


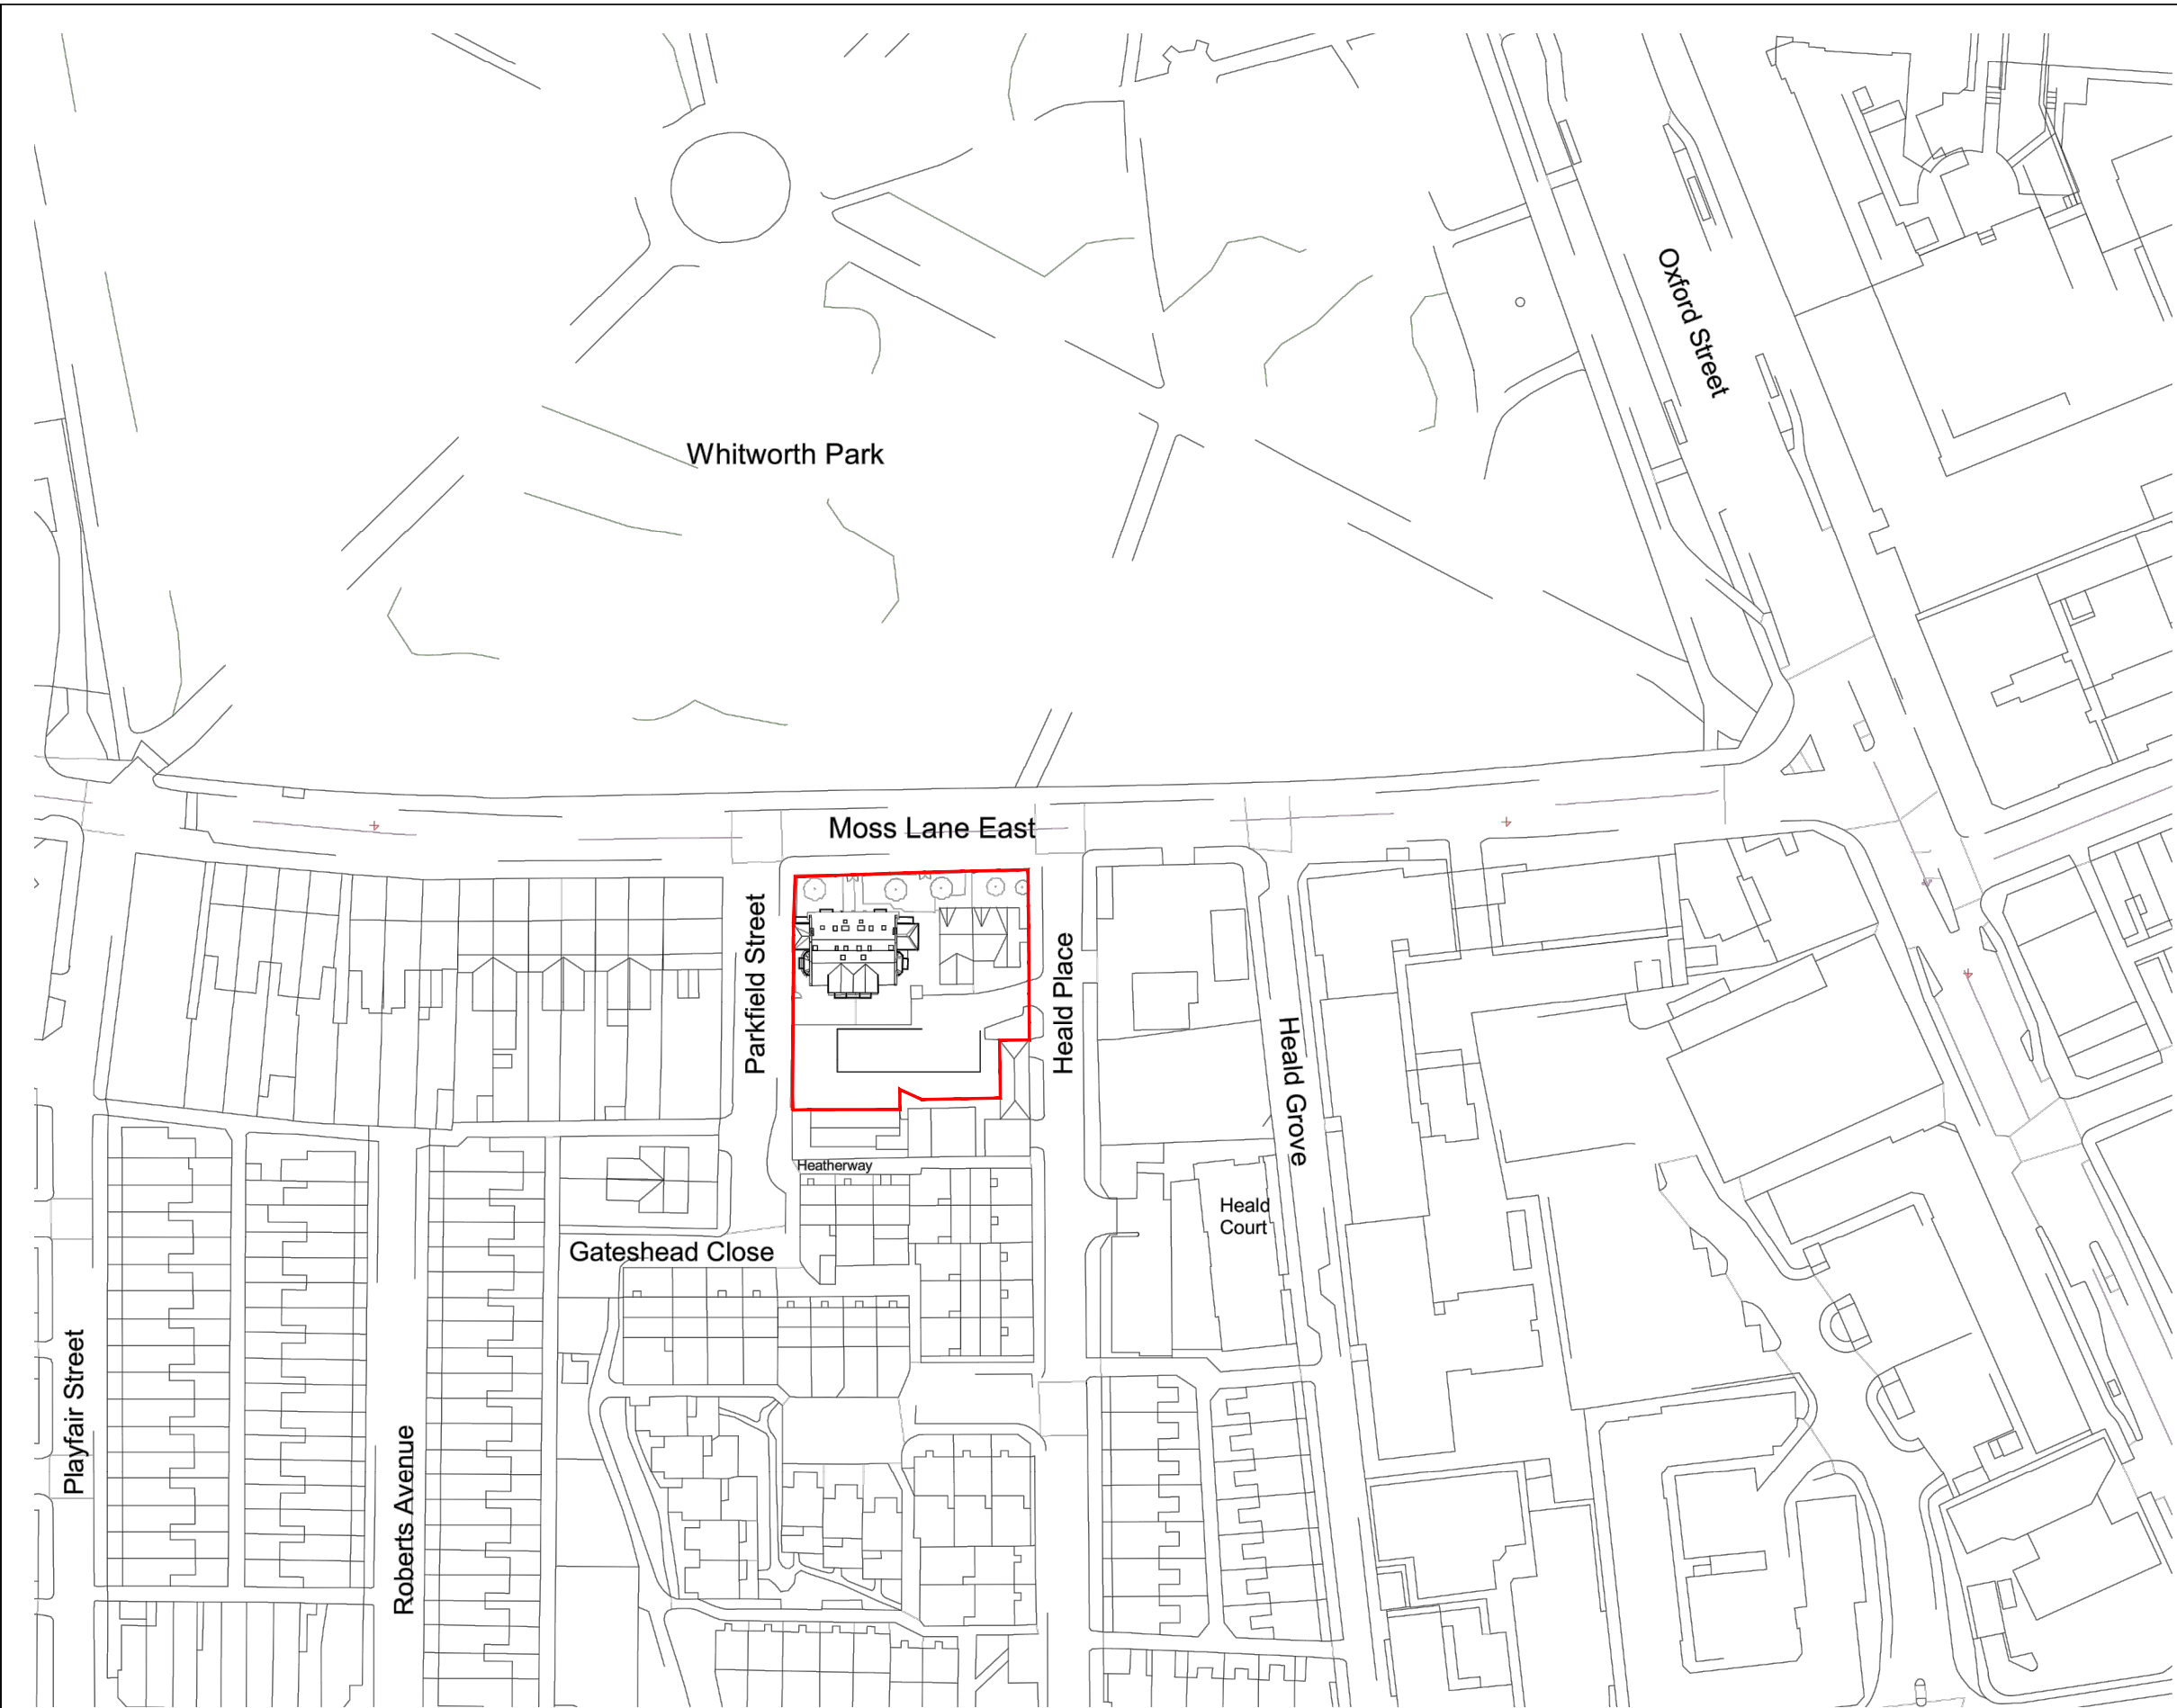

DO NOT SCALE FROM THIS DRAWING.

THIS DRAWING IS BASED ON DIMENSIONAL SURVEY INFORMATION PROVIDED BY OTHERS. THE ARCHITECT CANNOT ACCEPT RESPONSIBILITY FOR THE ACCURACY OF THIS SURVEY INFORMATION.

ALL DIMENSIONS ARE SHOWN IN METRIC.

THIS DRAWING REMAINS THE COPYRIGHT OF

STALLAN-BRAND ARCHITECTURE + DESIGN LTD

CLIENT

ALUMNO GROUP

1:1250 @ A3

0m 10 20 30 40 50

NOTES

THIS DRAWING IS BASED ON PROJECT'S PREVIOUS ARCHITECT'S INFORMATION, ON PROJECT'S APPROVED PLANNING DRAWINGS, AND ON THE PREVIOUS MEASURED BUILDING SURVEY INFORMATION (FOR THE LISTED BUILDING).

— SITE BOUNDARY

P01	#73 PLANNING ISSUE	25.03.24
REV	REASON FOR ISSUE	DATE

Stallan-Brand

80 Nicholson Street
Glasgow
G5 9ER

Phone: 0141 258 5015
Email: info@stallanbrand.com
Website: www.stallanbrand.com

PROJECT

MOSS LANE EAST, MANCHESTER

TITLE

LOCATION PLAN

DRAWING NUMBER	REVISION
2027-SBA-00-00-D-A-00001	P01

STATUS		
PLANNING		
DATE	DRAWN BY	SCALE @ A3
12.03.24	PM	1:1250
CHECKED BY	PROJECT NUMBER	
PM	2027.00	