


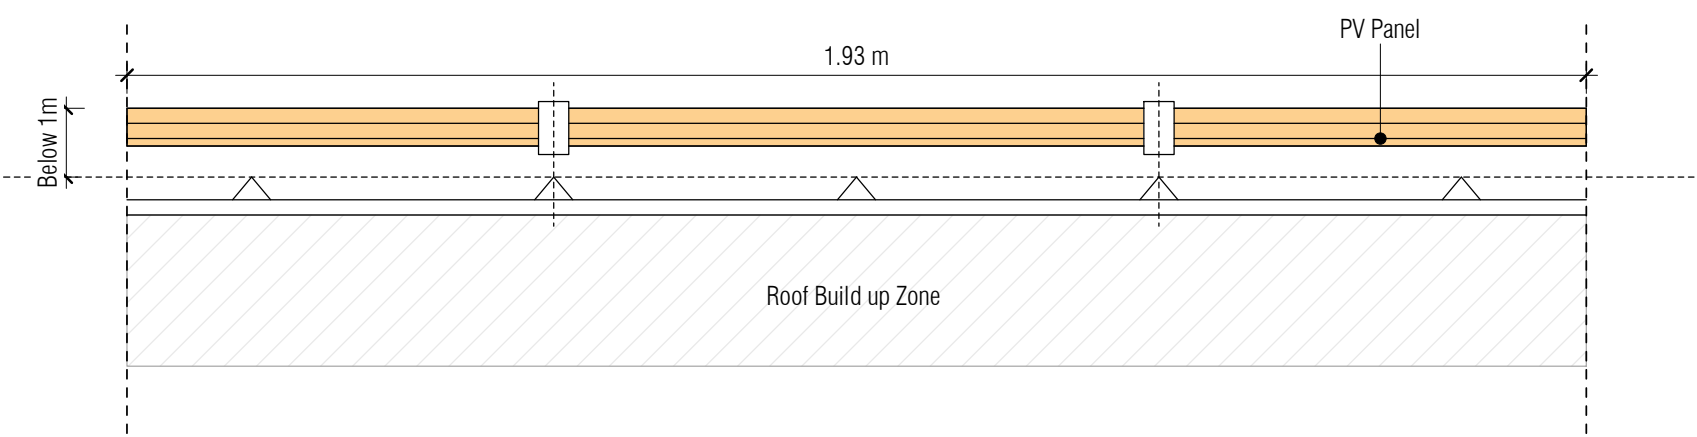

2 Indicative Section-Solar Panel Installation

1 : 10



3 Aerial View

1 : 75

Indicative PV Layout


Flat PV Area

Ballasted PV-Mounting System

Note:

The information provided in this drawing is subject to the following condition: Any solar modules will not be more than 1m higher than the highest part of the roof where installed on a flat roof and will not protrude more than 0.2m from the plane of the roof slope of the building where installed on a pitched roof. No solar module will be installed within 1 metre of the external edge of any roof.

Joie Stadium
Max PV Area: 10,170 sqm

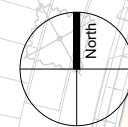

Bogle Architects
London | Prague | Hong Kong

107 Freston Road, London, W11 4BD, UK
+44 (0) 203 587 7100
www.boglearchitects.com

Disclaimer:
Do not scale from this drawing.
Check all dimensions on site before fabrication or setting out.
This document is copyrighted and may not be reproduced without permission of the owner.
This drawing is for planning purposes only.
This drawing is not based on surveyed site or building drawings and may not be entirely accurate.

Notes:
Floor areas have been calculated in accordance with the RICS/SVA Code of Measuring Practices, 6th Edition, 2007 using the stated options NIA, GIA, GEA.
They are approximate and relate to the likely areas of the building at the current stage of the design. Any decisions to be made on the basis of these areas, whether as to project viability, preletting, lease or sale agreements and the like, should make allowance for the following:
Design development
Accurate site survey, site levels and site dimensions
Construction methods and building tolerances
Local Authority and Statutory consents

Client:   Planning: 
Project: **Project Sol**

Drawing Title:
Proposed Plan City Football Academy - Joie Stadium
For Planning

Key / Location:

Drawn By: MH	Issued By: PP	Project No: 23-021	Scale @ A1: As indicated
Date of First Issue: 14/03/24	Drawing No: 23-021-BAL-A-10017	Revision:	