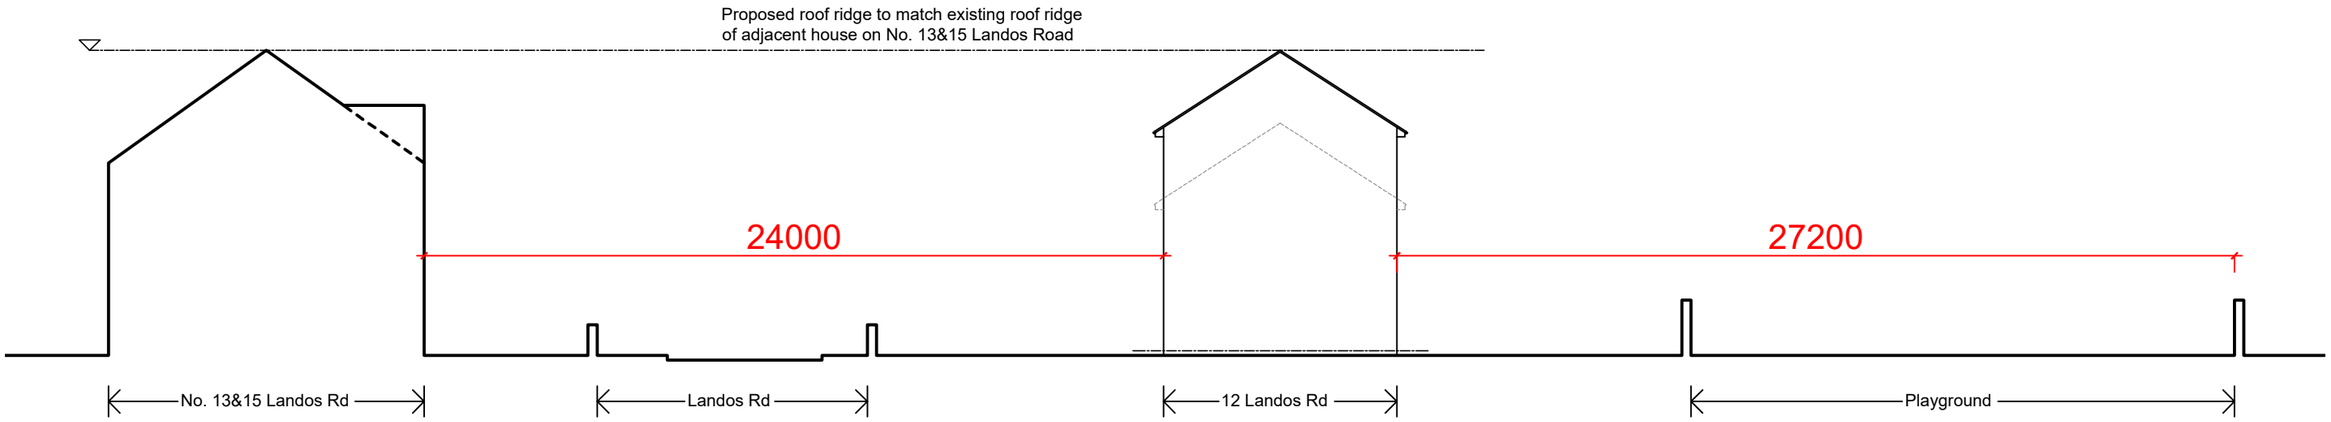

GA Proposed Street Section 1:200

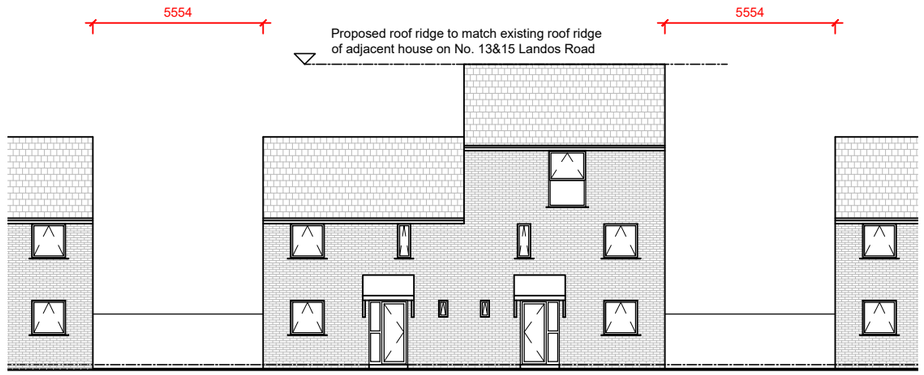

GA Proposed Street Scene (Along Landos Road) 1:200
Prior approval application submitted for similar scheme under a separate application for No.10 Landos Road

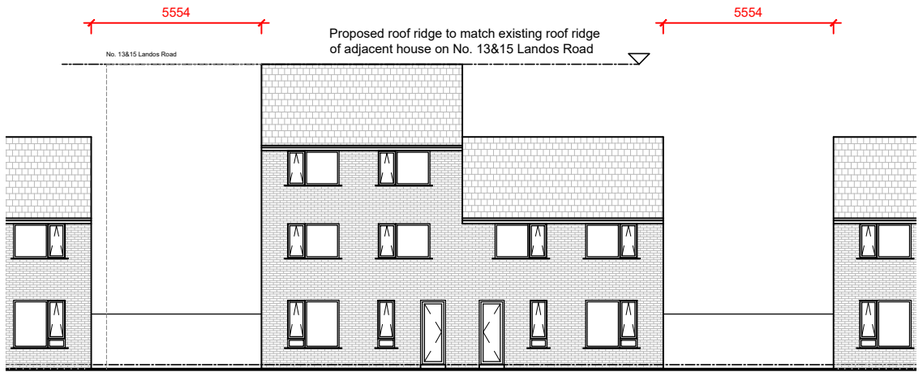

GA Proposed Street Scene (Along Rear Garden) 1:200
Prior approval application submitted for similar scheme under a separate application for No.10 Landos Road

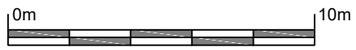

GA Existing Street Scene 1 (Along Landos Road) 1:200

Extract from Planning Application: 111394/MO/2016
111394_MO_2016_N1-Area_2_Street_Scenes_Sheet_1_Drwg_6780-2_EL__90__101_Rev_B-360330

GA Existing Street Scene 2 (Along Landos Road) 1:200

Extract from Planning Application: 111394/MO/2016
111394_MO_2016_N1-Area_2_Street_Scenes_Sheet_1_Drwg_6780-2_EL__90__101_Rev_B-360330

Rev	Description	Date	Dr by	App by
-				

Architecture on Demand Ltd.
Manchester
United Kingdom

T 07946420007
E hello.aod@outlook.com

client name
Gemma Hamilton

project
12 Landos Road

drawing
GA Existing and Proposed Street Scenes 1

project number	date	scale
23012	-	1:200 @ A3

drawing number	rev	issue status
PL_006	-	PLANNING

This drawing is to be read in conjunction with all related drawings. All dimensions must be checked and verified on site before commencing any work or producing shop drawings.The originator should be notified immediately of any discrepancy. This drawing is copyright and remains the property of Architecture on Demand.