
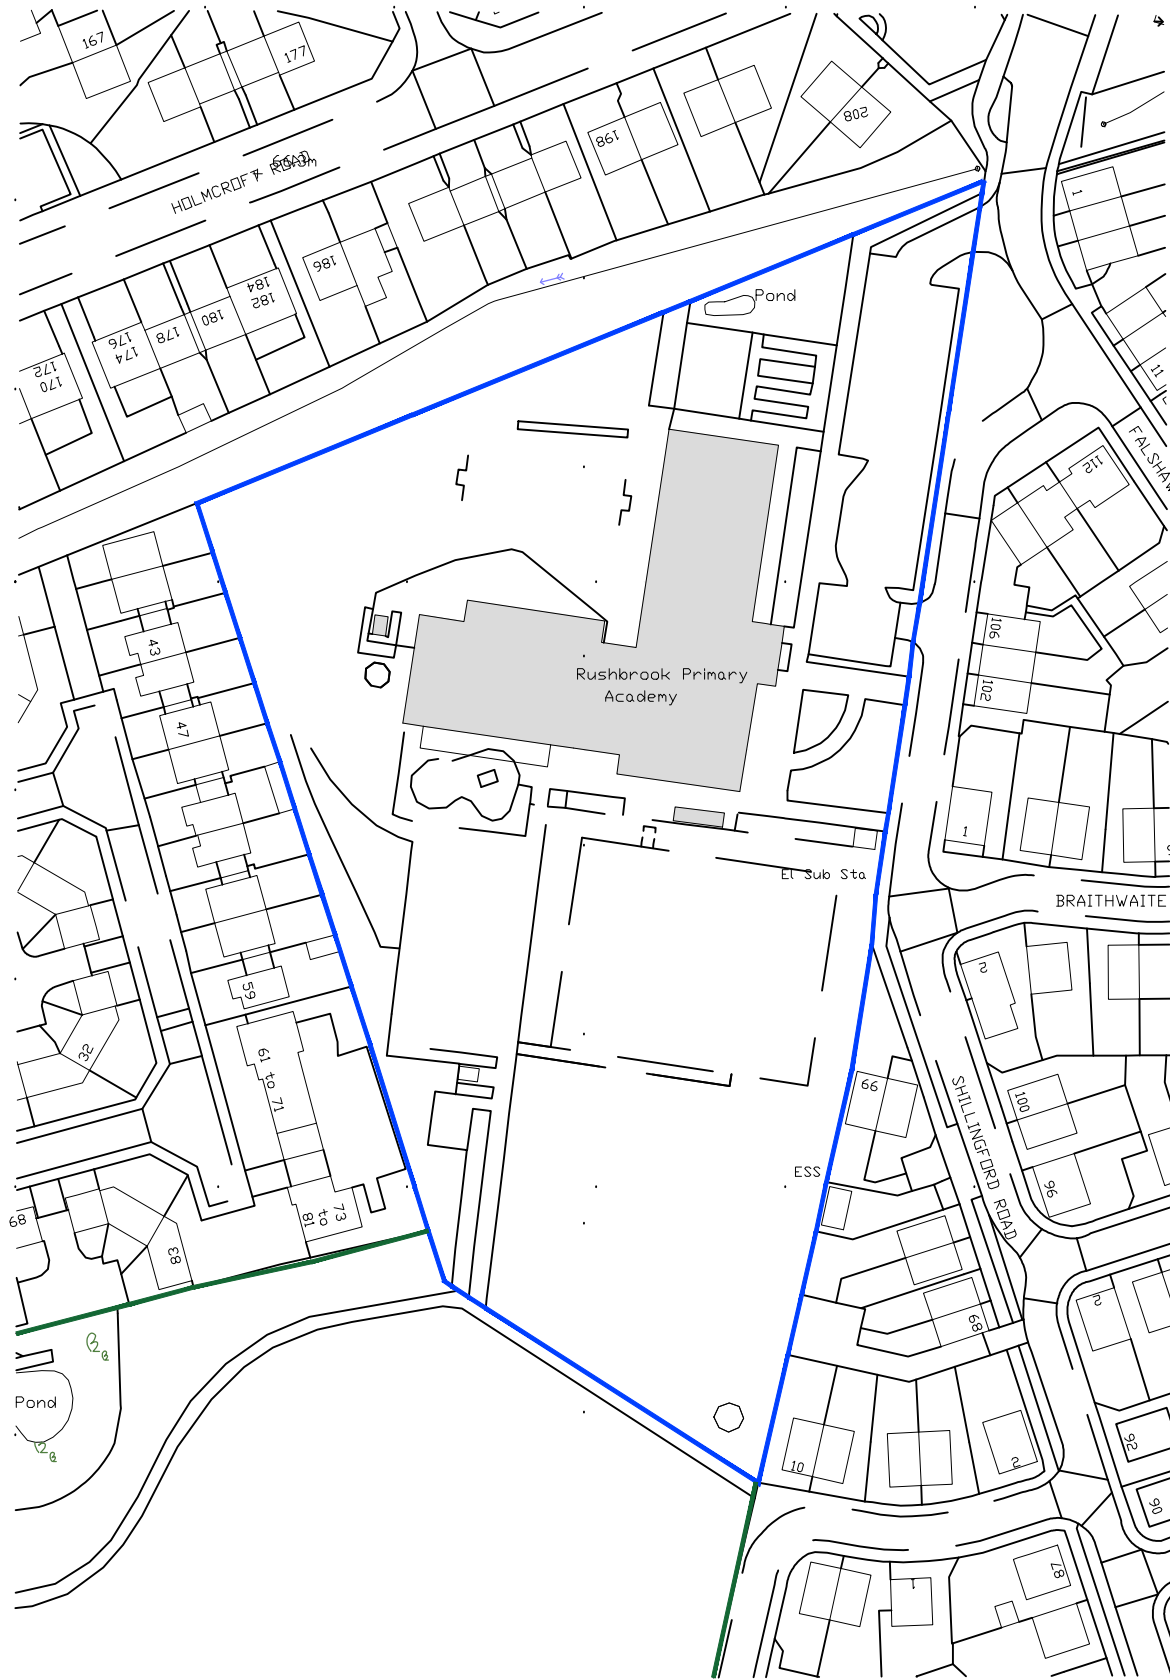


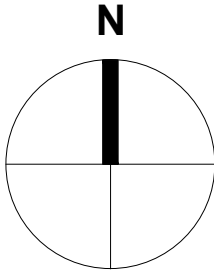

Key

Application Site Boundary

Line denotes approximate extent of site boundary.

Adjacent Land

Line indicates other land under ownership/lease boundary not forming part of the application site.

Existing Buildings



Hatch denotes approximate extent of buildings within the boundary

Rev	Description	Date
Client Bright Futures Educational Trust		
Contract Rushbrook Primary Academy 2FE and SEN Conversion		
Drawing OS Plan		
Project Ref	2093	Scale 1:1250 @A3
Drawing No	BCBC-BFET-RAPS-A-P-XX-98-001	Drawn RB
Revision		Checked AMcG
Date	01.02.2024	Status Planning

This drawing is copyright and remains the property of Black Cat Building Consultancy.

All drawings are to be read in conjunction with all accompanying information. All dimensions must be checked and verified on site before commencing any work or producing drawings.

Any discrepancy's found should be immediately notified to Black Cat Building Consultancy.

Once drawing is in general circulation Black Cat Building Consultancy take no responsibility for the accuracy or information taken from them.

0 10m 20m 50m



1:1250

