




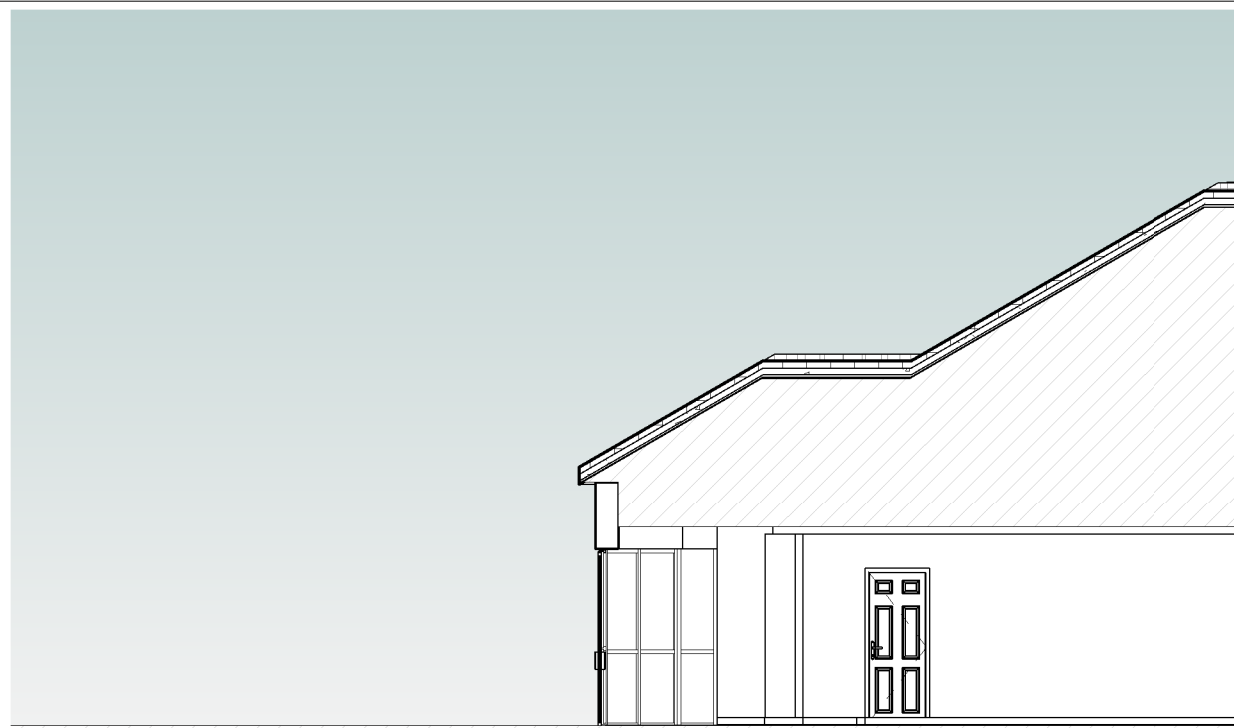


Section_Existing
1 : 100

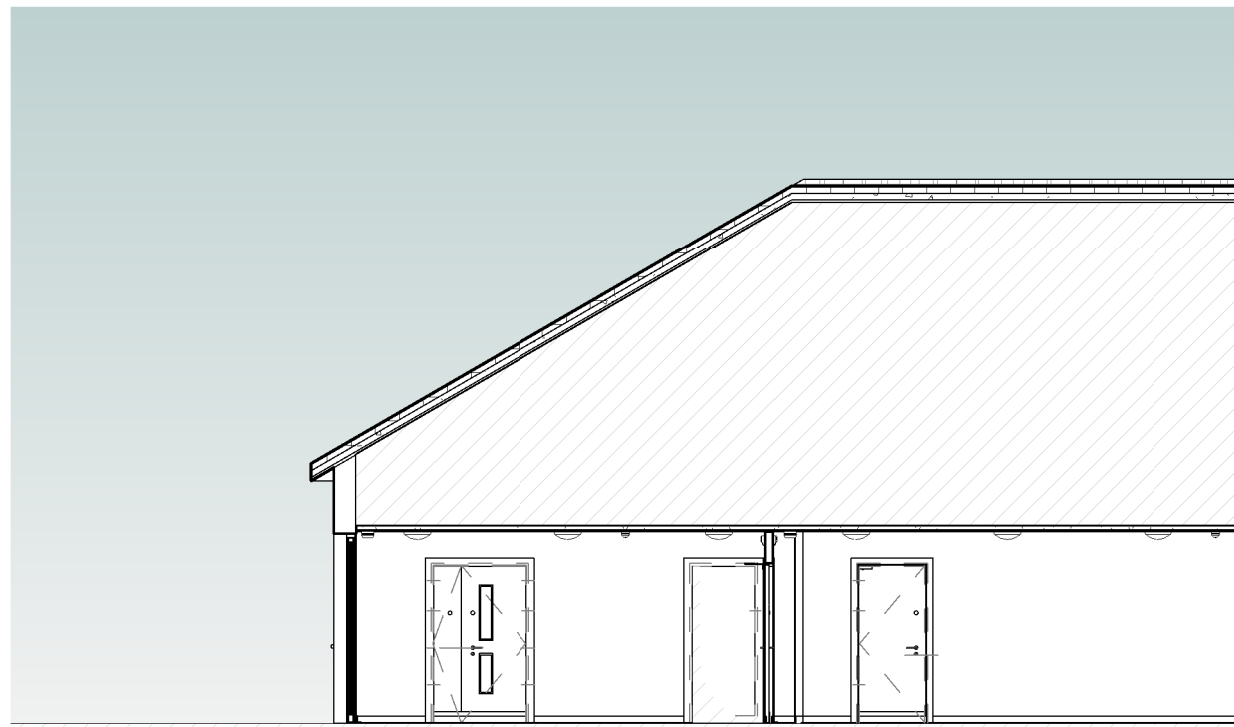


Section_Proposed
1 : 100

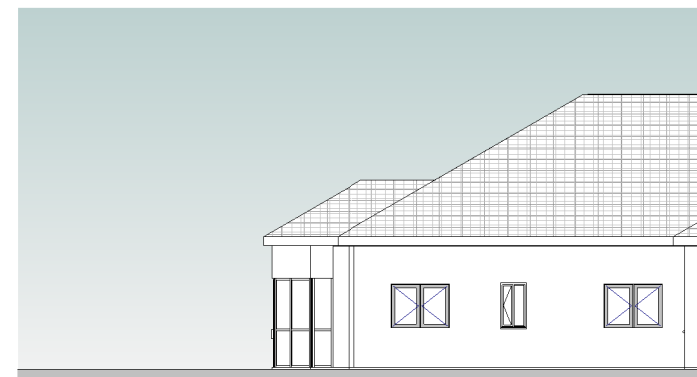


Elevation 01_Existing
1 : 200

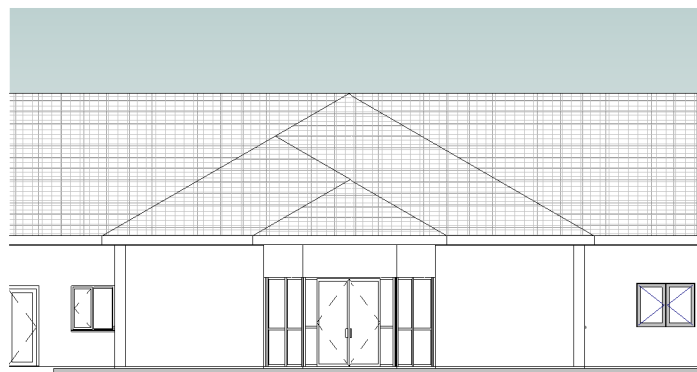


Elevation 02_Existing
1 : 200

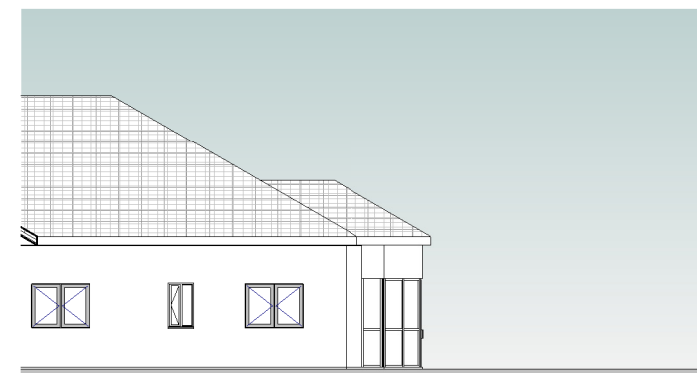


Elevation 03_Existing
1 : 200

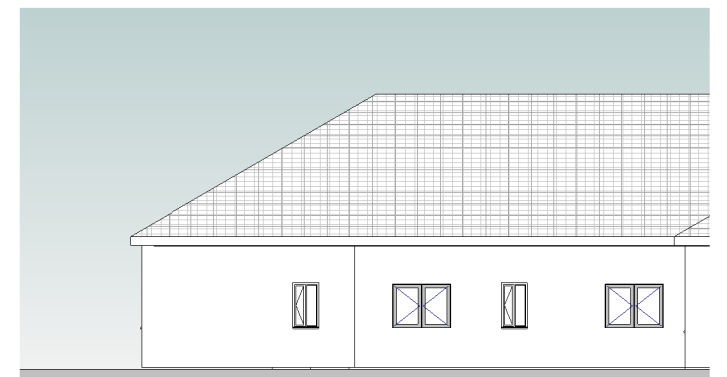


Elevation 01_Proposed
1 : 200

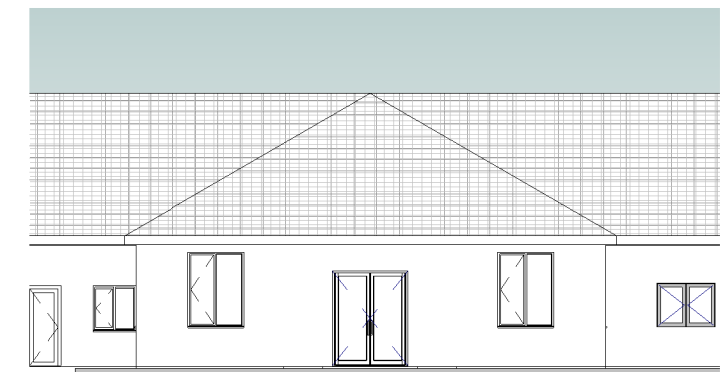

Elevation 02_Proposed
1 : 200

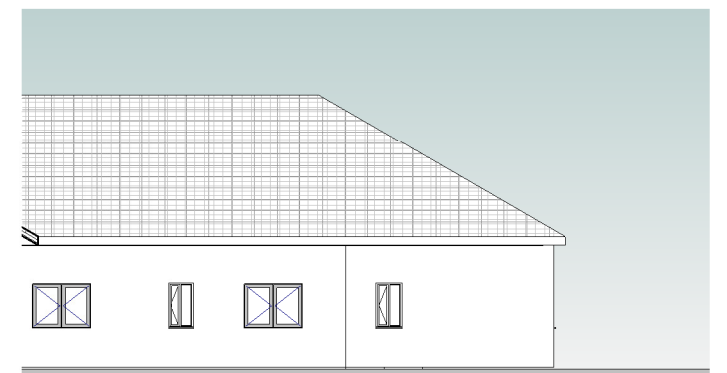

Elevation 03_Proposed
1 : 200

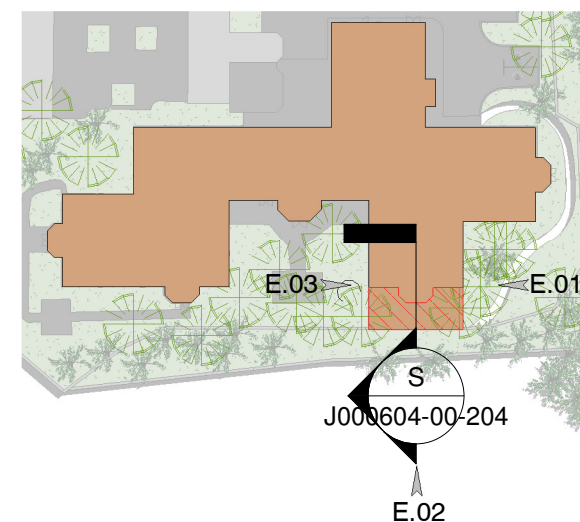

VISUAL SCALE 1:100 @ A1



VISUAL SCALE 1:200 @ A1

Project Monet Lodge	
Drawing Sections & Elevations	
Drawing Number J000604-00-204	Scale by @ A3 Como se indica

**urban design
& consult** TM

© Urban Design & Consult Ltd
Denzell House, Dunham Road
Bowdon, Cheshire, WA14 4QE

0845 468 0250
info@udc-ltd.co.uk
www.udc-ltd.co.uk