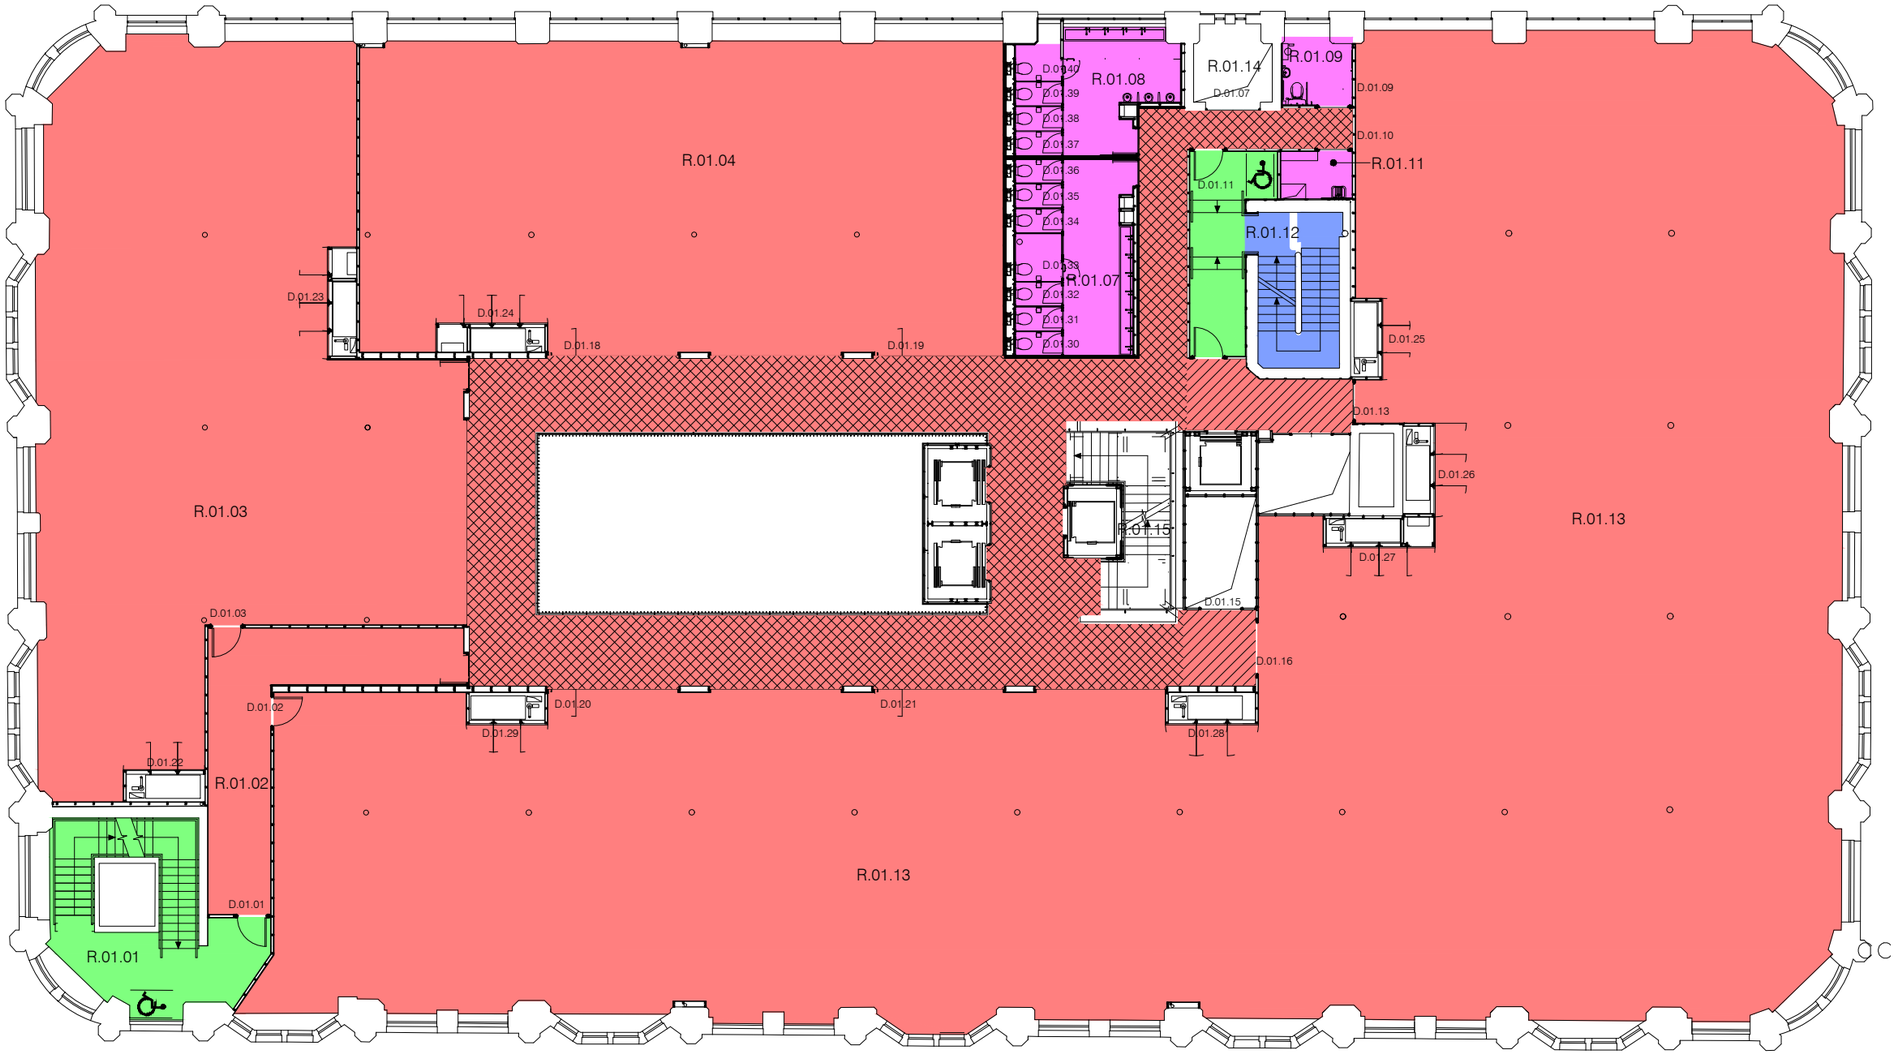

Lever Street

Concrete floor paint as M60.	Carpet & underlay as M50.	Breakout existing concrete screed and lay new oak t&g strip flooring as K21.120	Raised access floor as K41 with carpet tiling as M50.130A fixed over
Existing tiled flooring to be chemically cleaned with all areas of damage made good all as M40.110E	Remove existing parquet and salvage for re-use to areas indicated on 5th floor.	Porcelain tiling as M40.110A	Raised access floor as K41 with timber carcassing and carpet tiling as M50.130A fixed over
Existing parquet flooring made good as K21.200	Carpet tiling as M50.130A	Jura Limestone as M40.115A	Concrete floor screed as M10.175
New reclaimed parquet flooring to match existing all as K21.110A	Carpet tiling as M50.130B	Raised access floor as K41	Entrance matwell as N10.300

Existing flooring stripped with new levelling screed as ??? and concrete floor paint as M60 over

Existing terrazzo and mosaic tiled flooring to cleaned and made good all as M40.110E

OBi

www.obiproperty.co.uk

All dimensions are in millimetres unless stated otherwise. No dimensions to be scaled from drawings. All dimensions to be checked on site prior to manufacture.

Any discrepancies between drawings and site conditions are to be reported to the contract manager.

This drawing is to be read in conjunction with all relevant Structural Engineers and Mechanical & Electrical Engineers drawings and specification.

© COPYRIGHT
The coovright in this drawing is vested in OBI Propertv Ltd and no licence or assignment of any kind has been, or is, granted to any third party whether by provision of copies or originals of the drawings or otherwise unless otherwise agreed in writing.

REV	DESCRIPTION	DATE	BY	CHK
-	First issue	26/04/23	RG	

CLIENT NAME
Philip J Davies Holdings plc

PROJECT NAME
Sevendale House

DWG TITLE:
First Floor - Existing Floor finishes

DWG NO: 17_100
REVISION: -
SCALE 1 : 200 @A3
DRAWN: RG

DWG STATUS:
TENDER

© OBI Property Limited
80 Mosley Street, Manchester, M2 3FX
t: 0161 237 1717 e: info@obiproperty.co.uk

OBi