



SITE ADDRESS:
30 PARK ROAD,
CRUMPSALL,
MANCHESTER,
M8 4HU.
THE CONSTRUCTION OF A
PART SINGLE STOREY,
PART TWO STOREY
EXTENSION AT THE SIDE/
REAR AND REAR OF THE
EXISTING DWELLING
HOUSE + EXTERNAL &
INTERNAL ALTERATIONS.

All dims are to be checked
on site by builder.

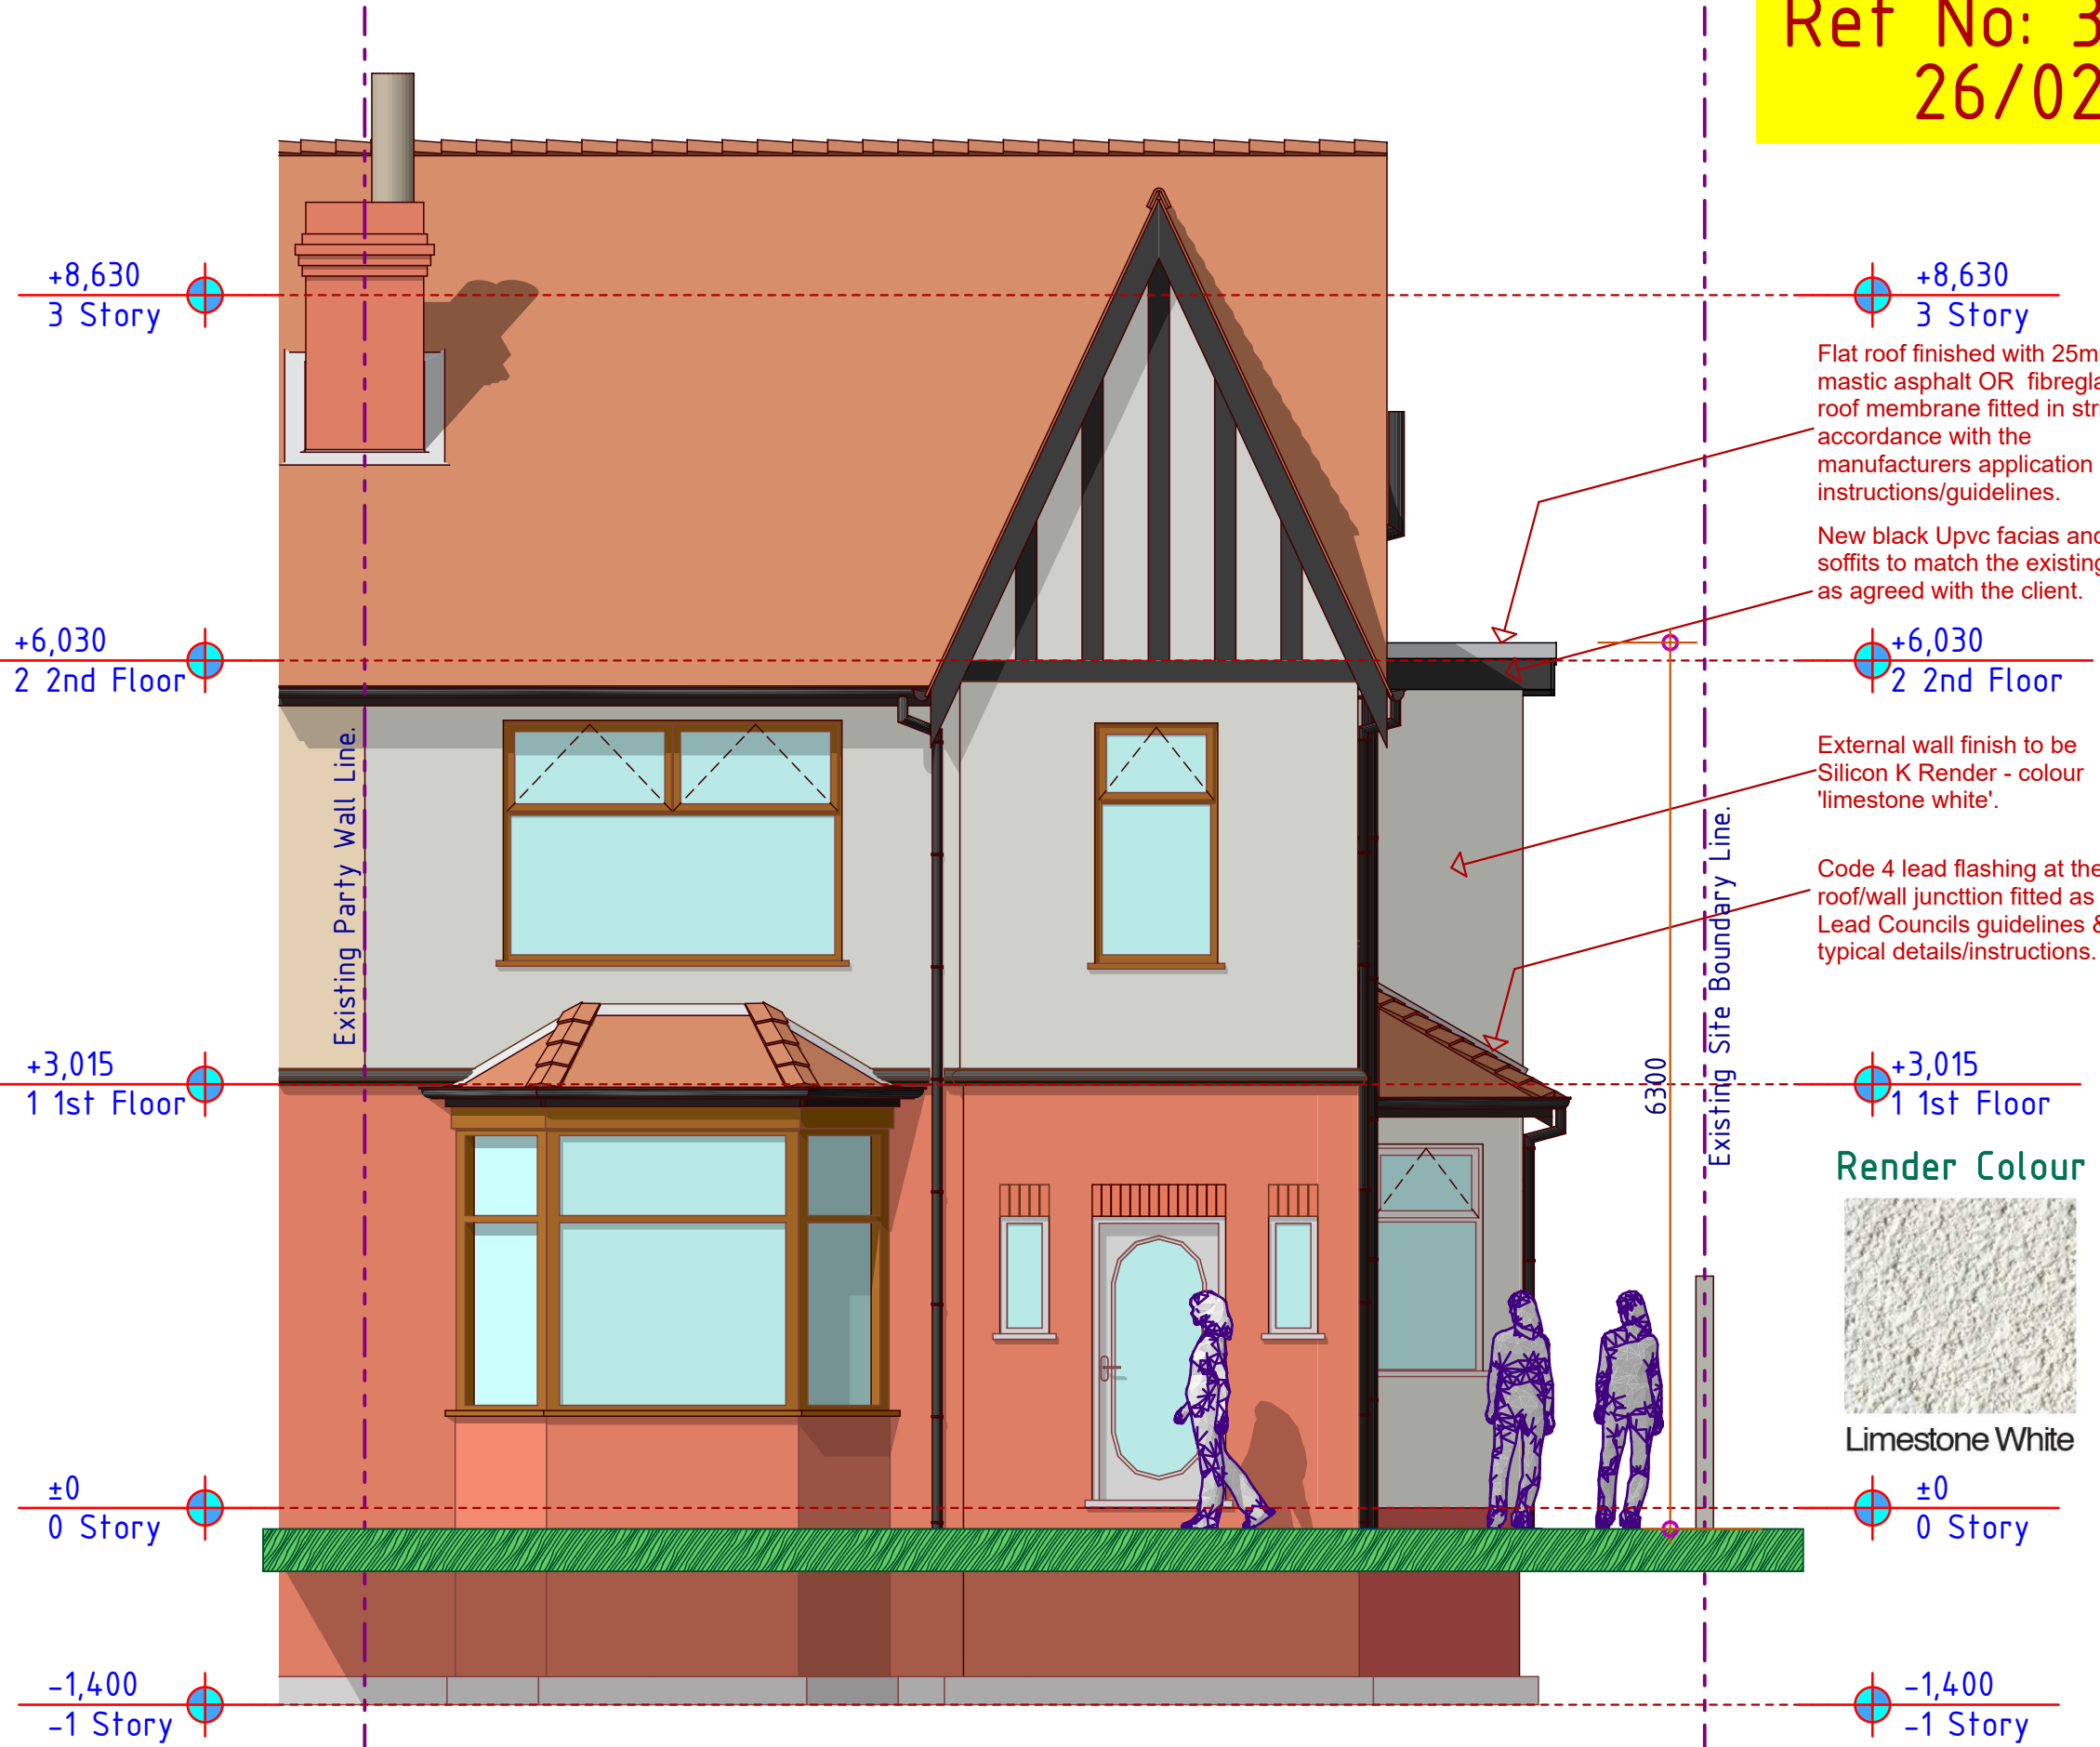

THE BUILDER IS TO PROVIDE 3 SAMPLES OF FACE BRICKWORK CHOSEN TO MATCH THE EXISTING AS CLOSELY AS POSSIBLE. OWNER TO CONFIRM THE FINAL BRICK TYPE WITH THE BUILDER PRIOR TO ORDERING. MORTAR COLOUR AND TEXTURE TO MATCH THAT USED IN THE FACEWORK OF THE EXISTING DWELLING HOUSE. BUILD SAMPLE PANELS AS REQUIRED FOR THE OWNER TO ACCURATELY MAKE THEIR FINAL CHOICE.

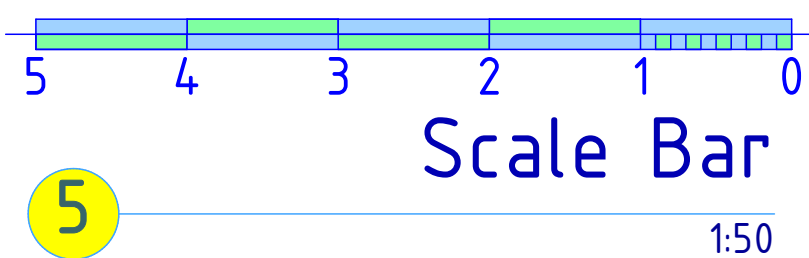