

NOTES:

THE CONTRACTOR IS RESPONSIBLE FOR CHECKING DIMENSIONS, TOLERANCES AND REFERENCES. ANY DISCREPANCIES ARE TO BE VERIFIED WITH THE ARCHITECT BEFORE PROCEEDING WITH THE WORKS ON SITE OR OFF SITE FABRICATION

WHERE AN ITEM OR DETAIL IS COVERED OR DESCRIBED ON DRAWINGS OF DIFFERENT SCALES THE LARGER SCALE DRAWING IS TO BE WORKED TO.

DO NOT SCALE FROM THIS DRAWING. FIGURED DIMENSIONS TO BE WORKED TO IN ALL CASES.

THIS IS A COPYRIGHT (C) DRAWING AND IS NOT TO BE REPRODUCED WITHOUT THE WRITTEN PERMISSION OF THE ARCHITECT

LEGEND


ROOF TERRACE PERGOLA
DETAIL

35 KING STREET
MANCHESTER


JOB NUMBER: 1368
CREATED DATE: 08.12.23
DRAWN BY: EL
SCALE: 1:5@A1; 1:10@A3

REV: A DATE: 10.01.24 DESCRIPTION: PLANNING APPLICATION BY: EL

PLANNING
1368.P.04.105 A

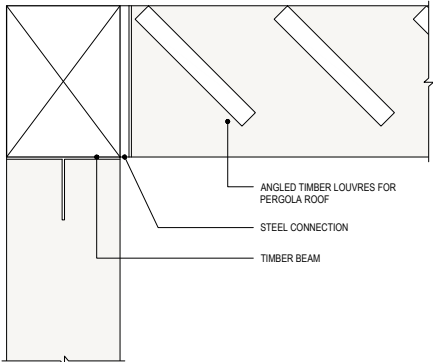

1 ROOF TERRACE PERGOLA SECTION DETAIL
SCALE 1:5@A1; 1:10@A3

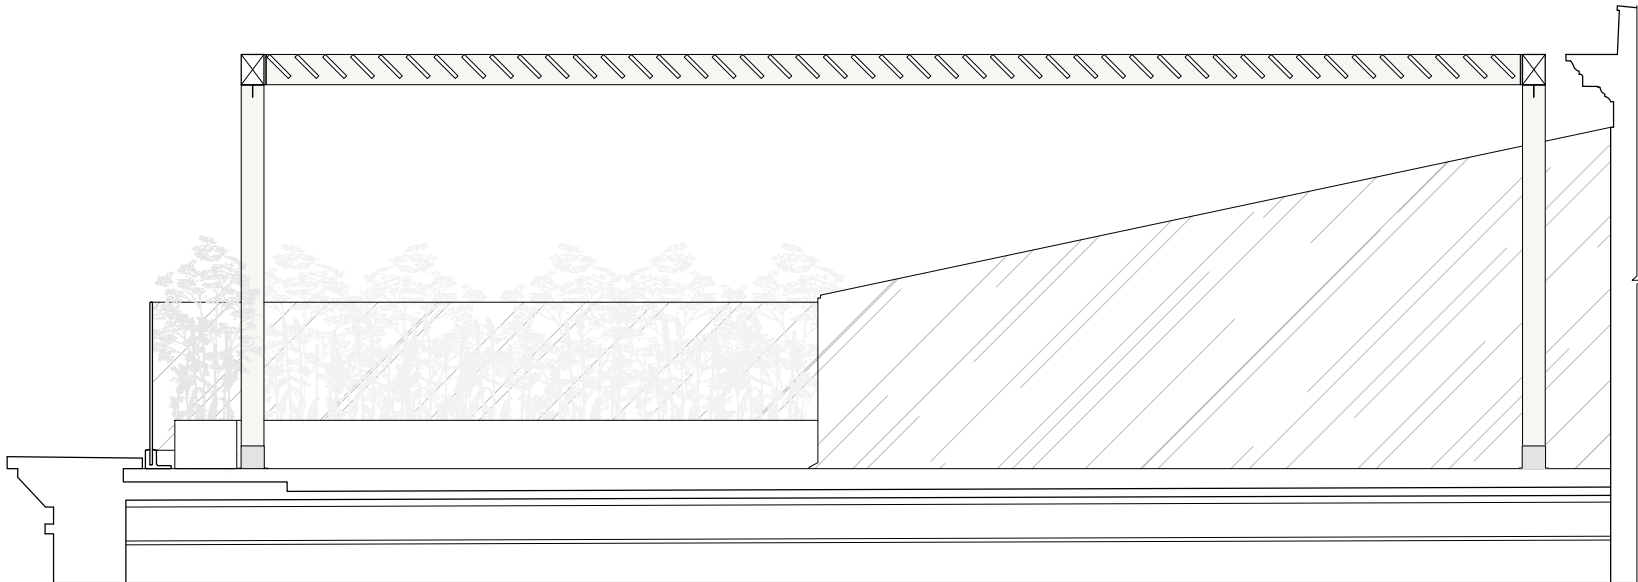

1 ROOF TERRACE PERGOLA DETAIL
SCALE 1:25@A1; 1:50@A3