SCALE 1:50

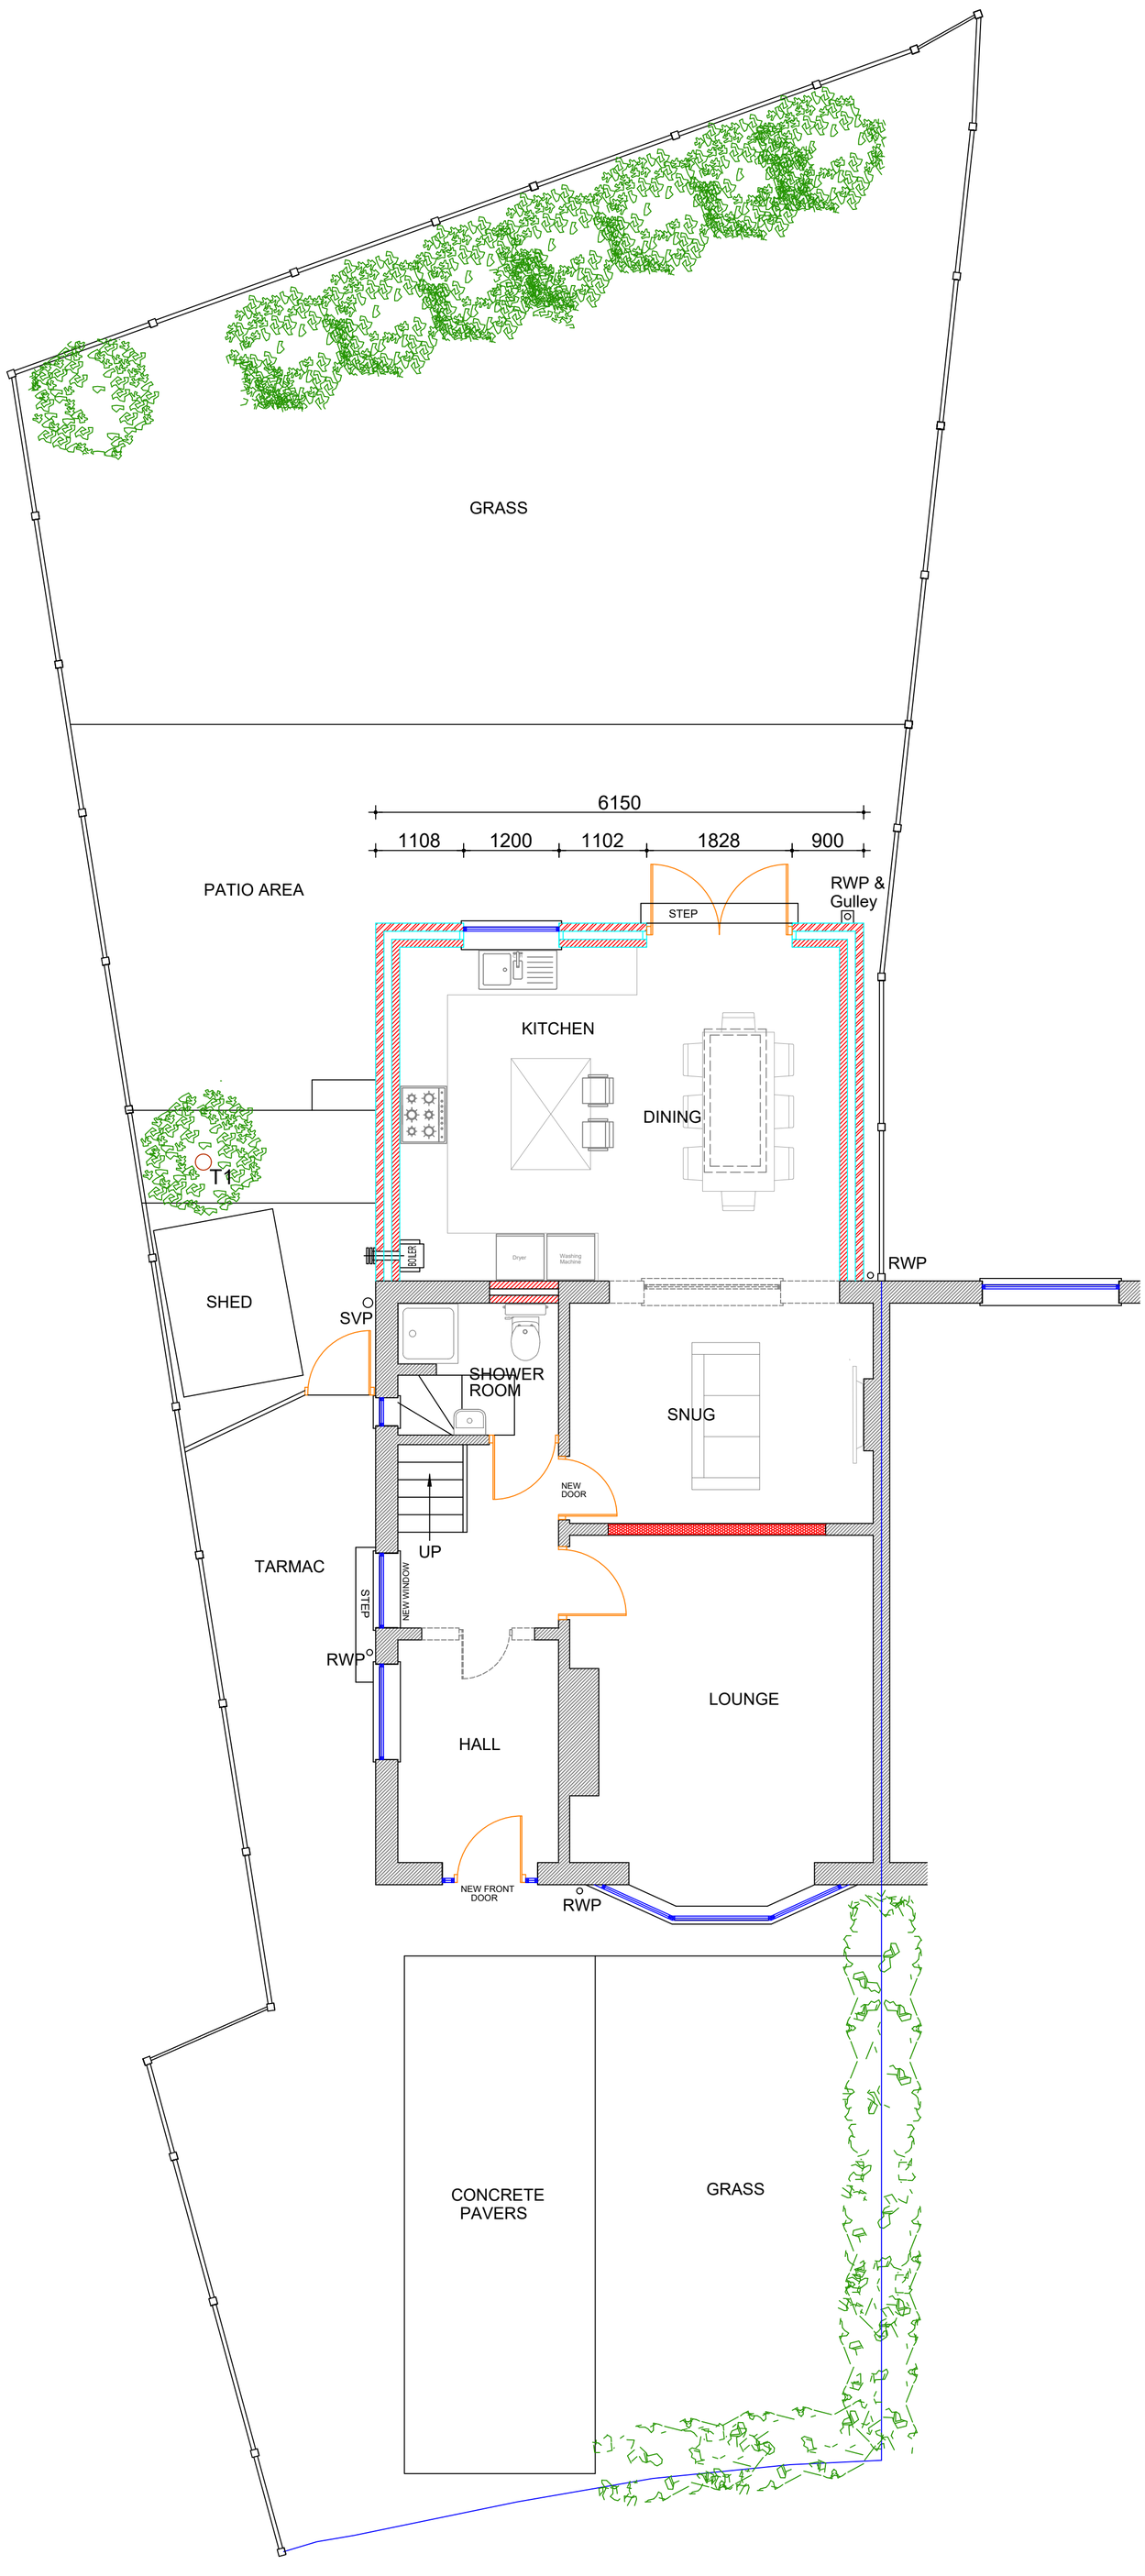

Proposed Ground Floor/Site Plan (1:50)

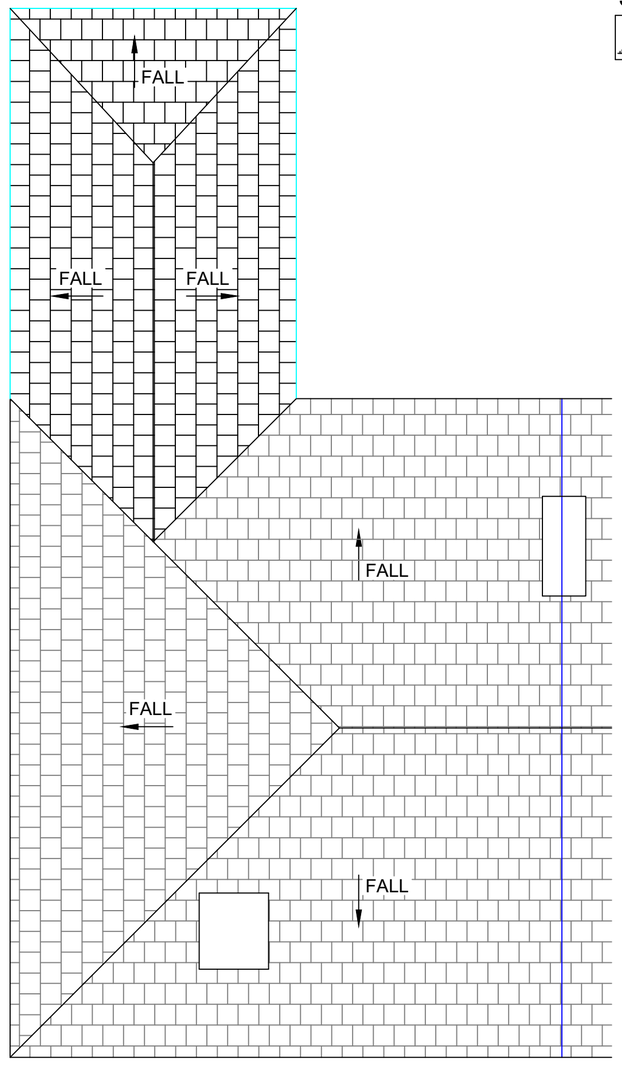

Proposed Roof Plan (1:50)

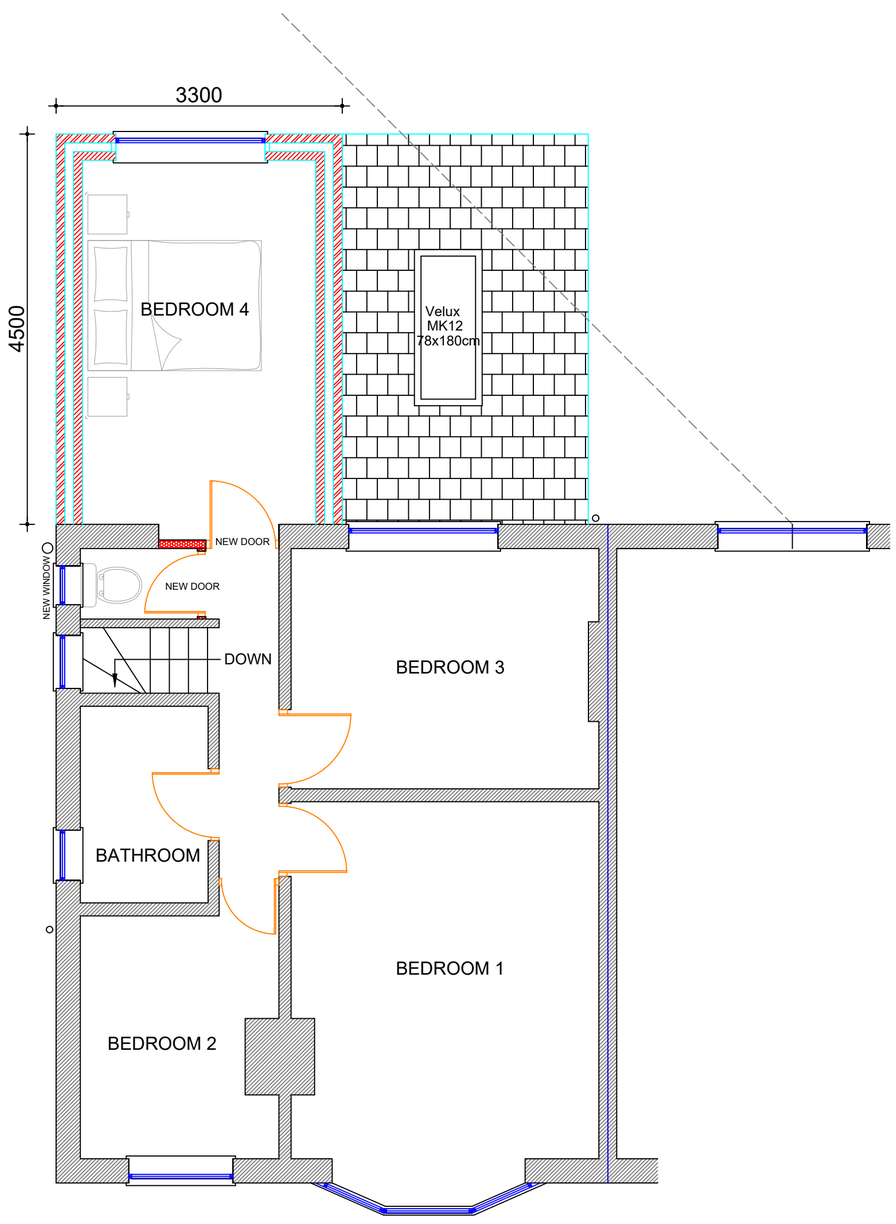

Proposed First Floor Plan (1:50)

GENERAL NOTES

1. All dimensions are in millimetres unless otherwise noted.
2.This drawing is not to be copied or disclosed by or forwarded on to any unauthorised persons without prior written consent of Gamble King and Noone Limited.
3. Do not scale from this drawing and is only to be used for Local Authority Approval purposes only.

Client
Mr. and Mrs. Brownlee

Job
45 Green End Road,
Burnage.
M19 1LE.

Drg
Proposed Floor and Roof Plans

Drawn	Date	Scale
S.King	Jan. 2024	As Shown

Job No.	Drg No.
D23.12.07	P02

Gamble King and Noone Ltd
Consulting Structural Engineers & Building Surveyors.
5 Queen Street
Oldham
OL1 1RD
Tel 0161 652 1183
Mobile: 07756 902 604
07725 145 369

SCALE AS SHOWN AT A1