


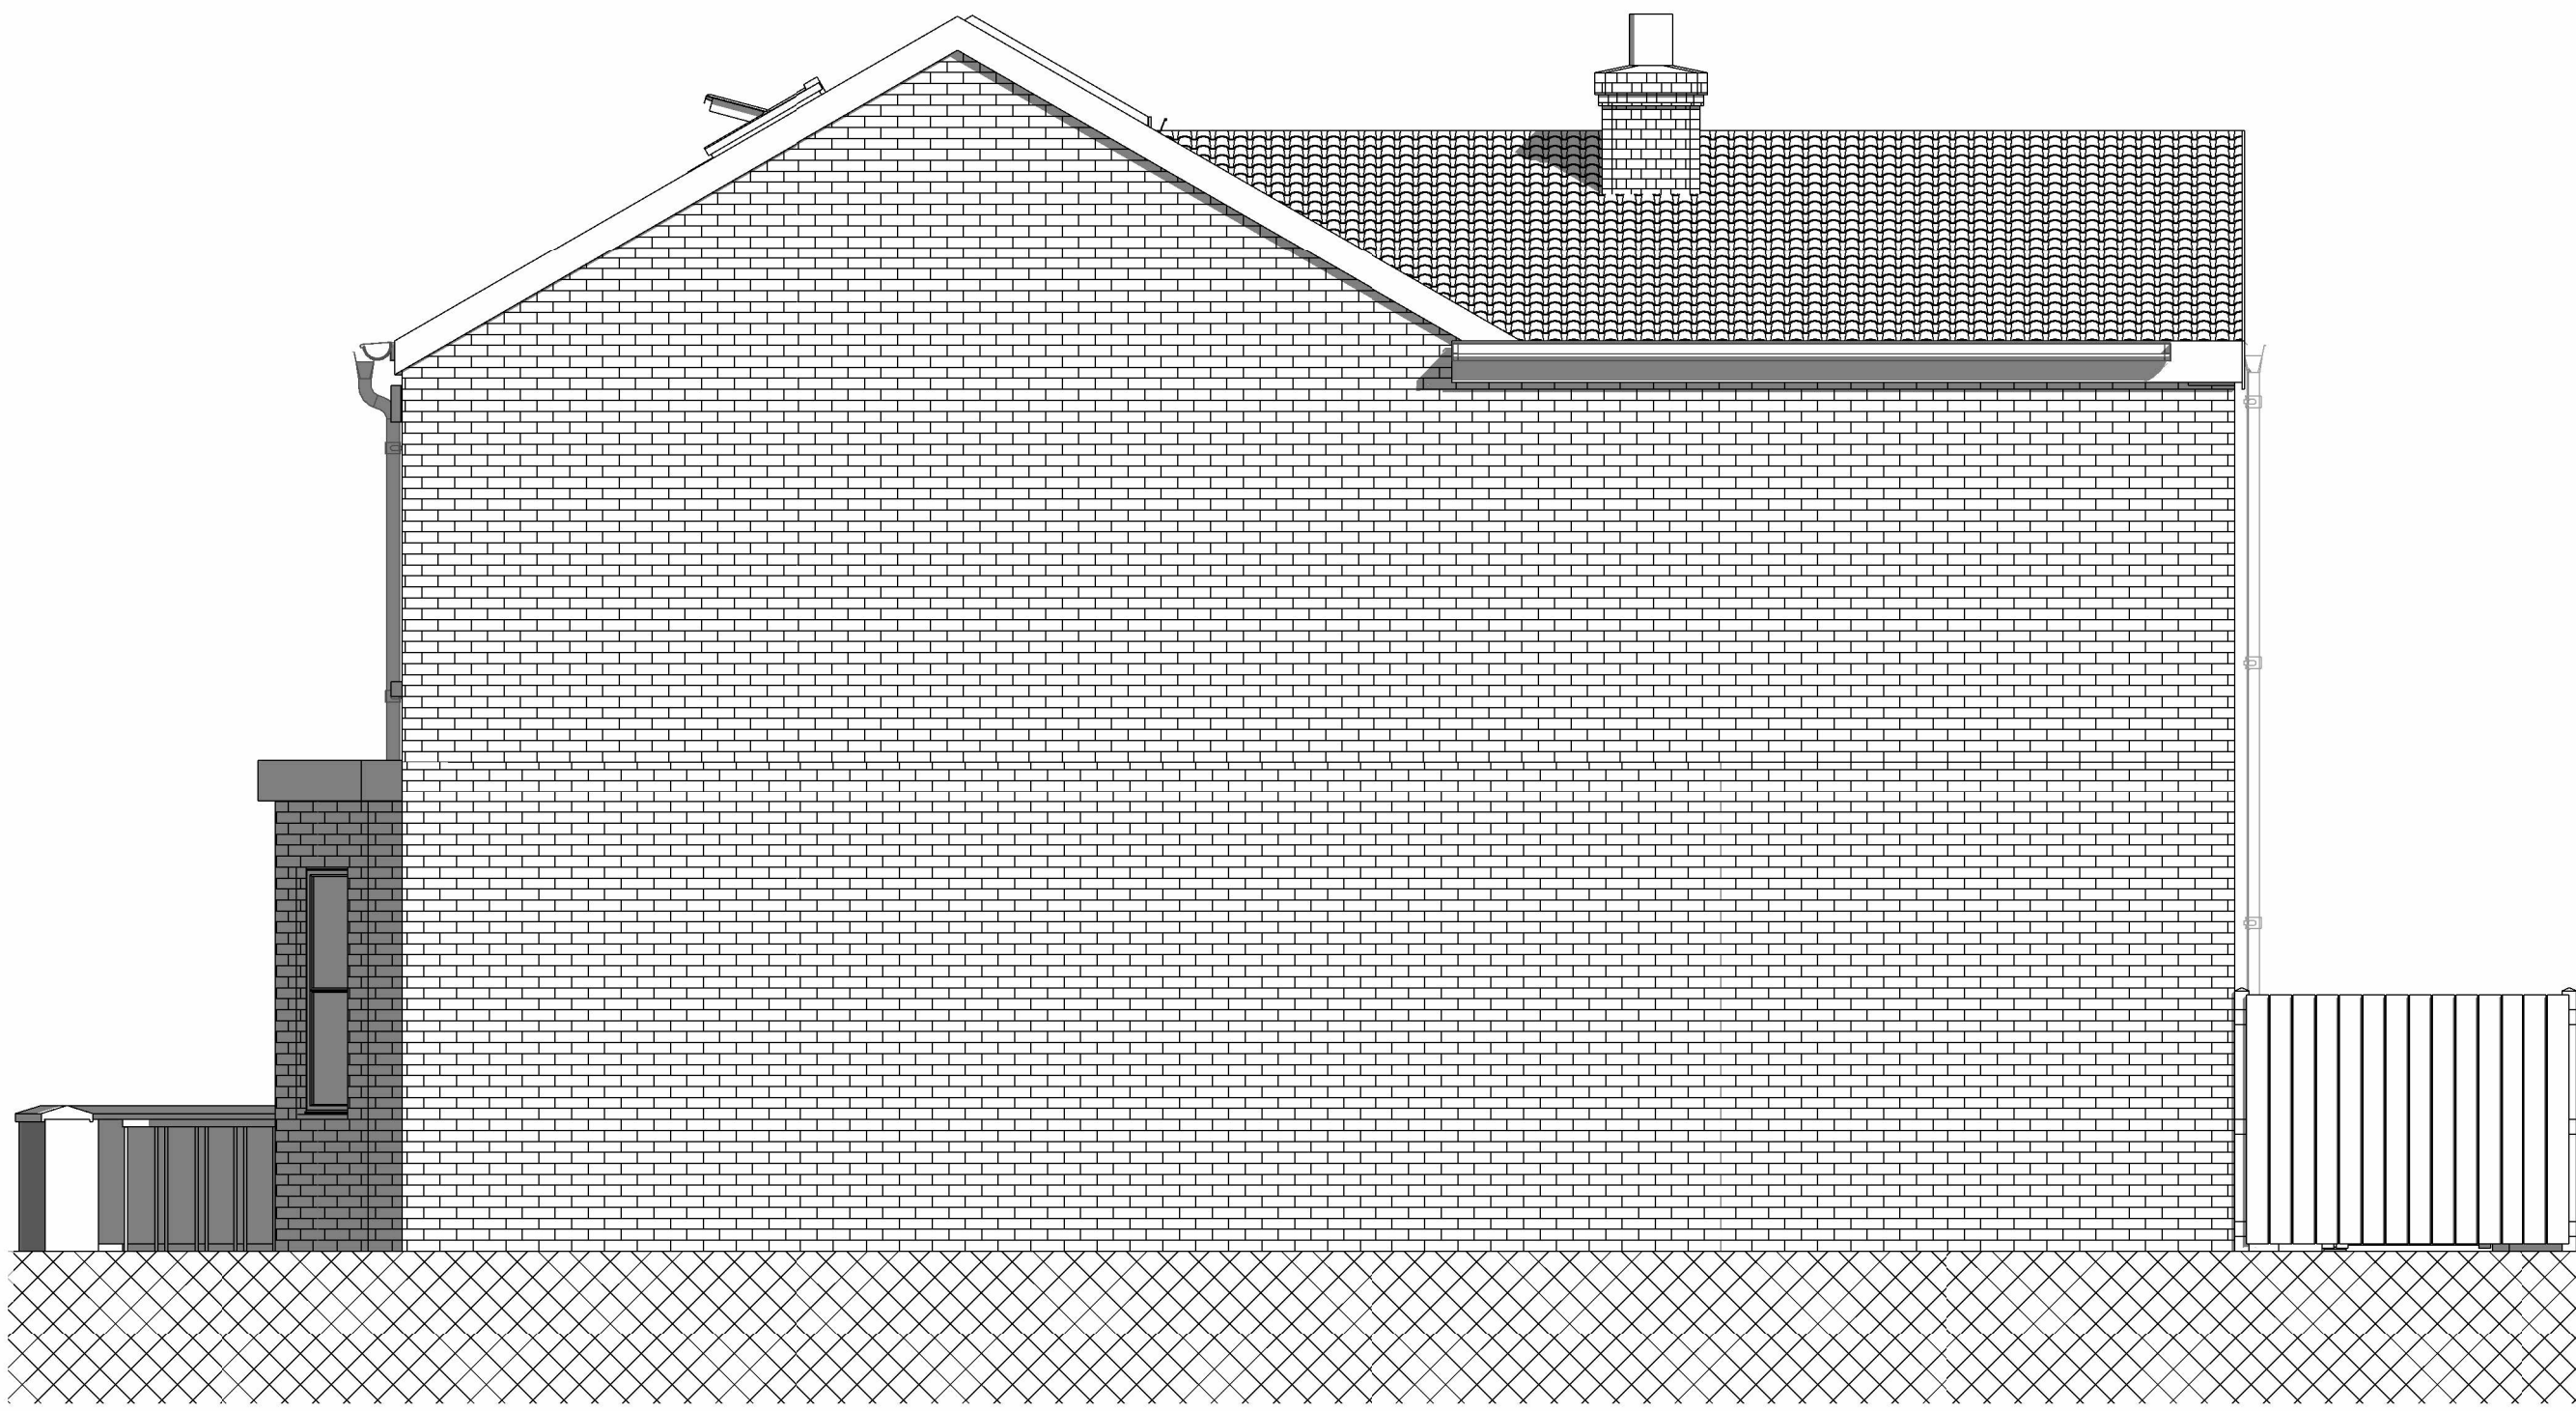


Proposed Side Elevation 1
1 : 100



Proposed Side Elevation 2
1 : 100



Proposed Rear Elevation
1 : 50

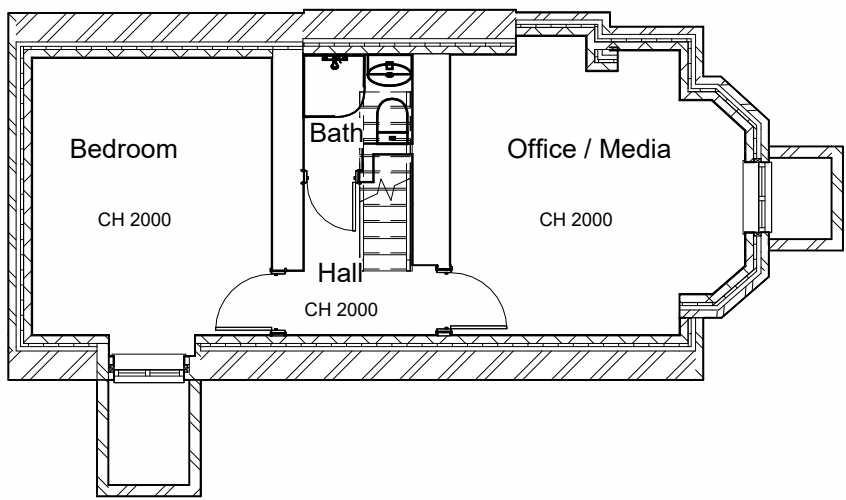


Proposed Basement Plan
1 : 100

Fix thermal wall to the outside for u-value upgraded and render skin colour to be determined
Upgrade insulation in the loft to meet building regulation standards


All proposed external Materials to match existing




Proposed Front Elevation
1 : 100

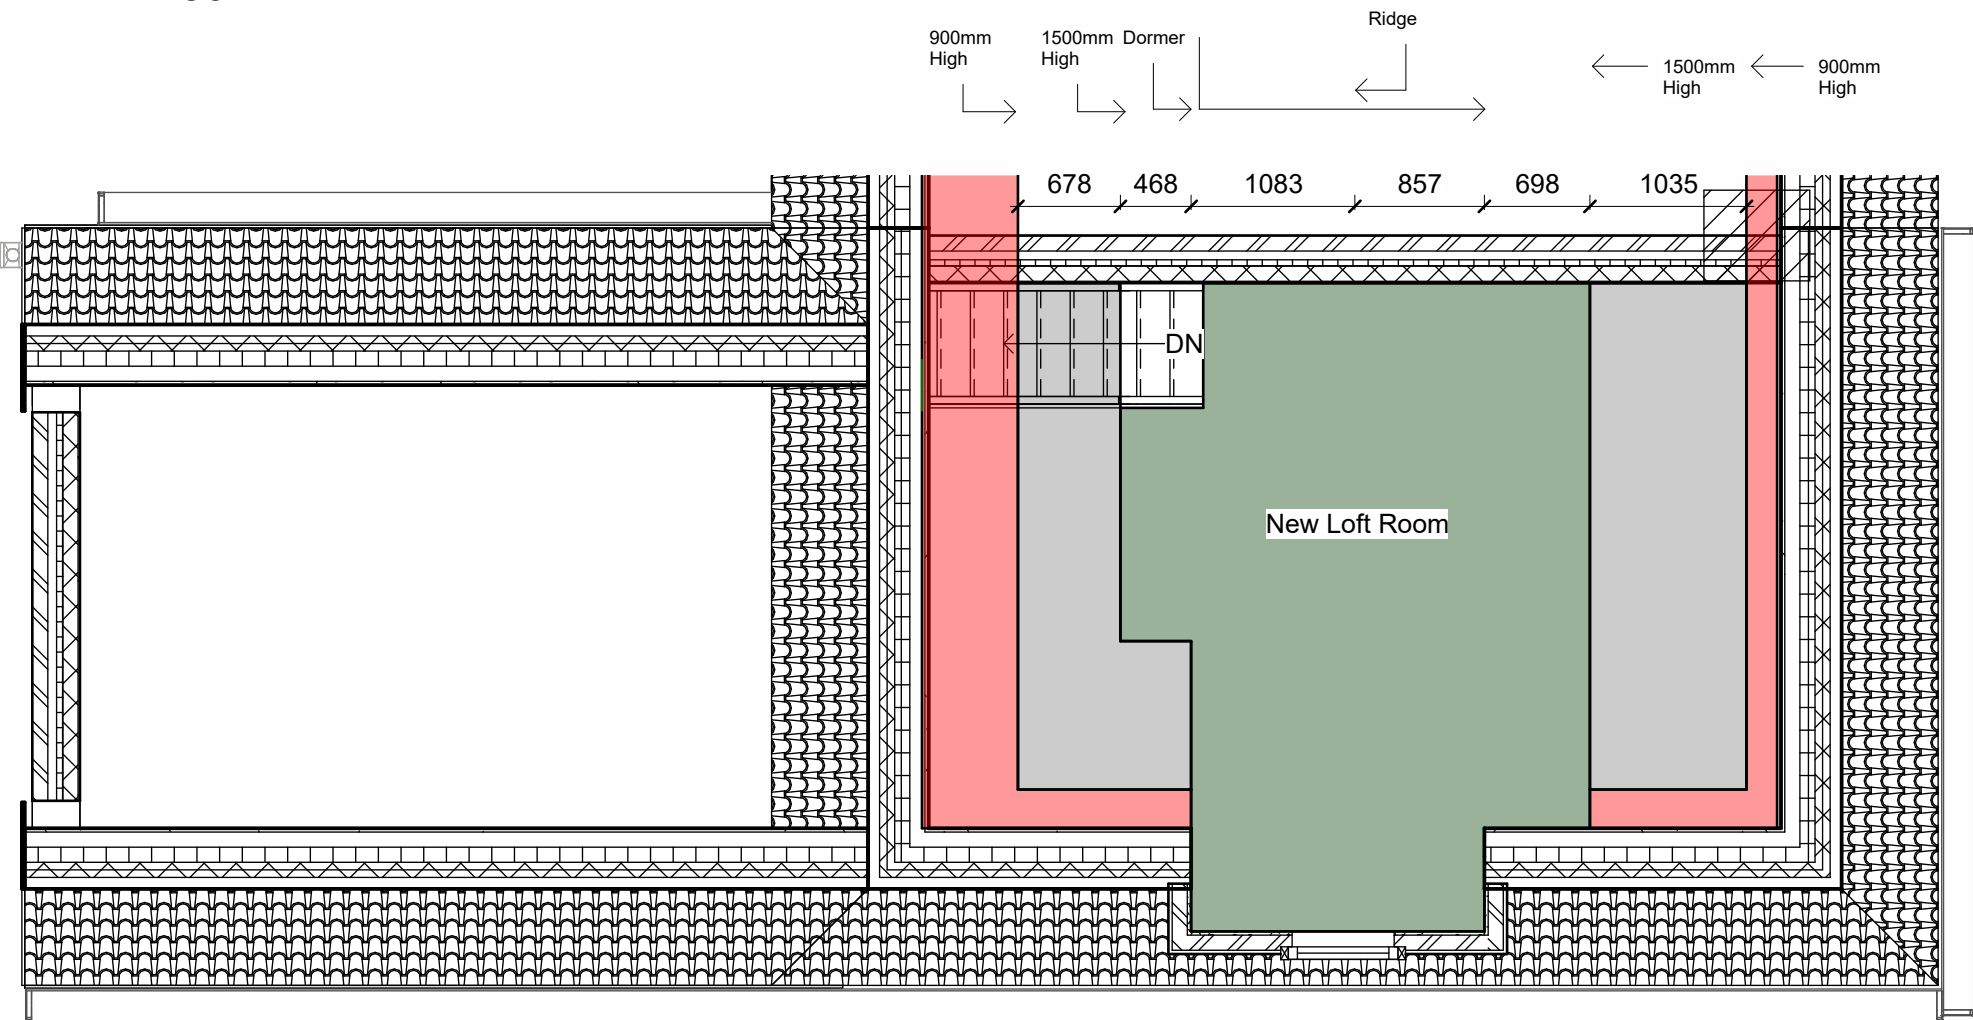


Proposed Loft
1 : 50

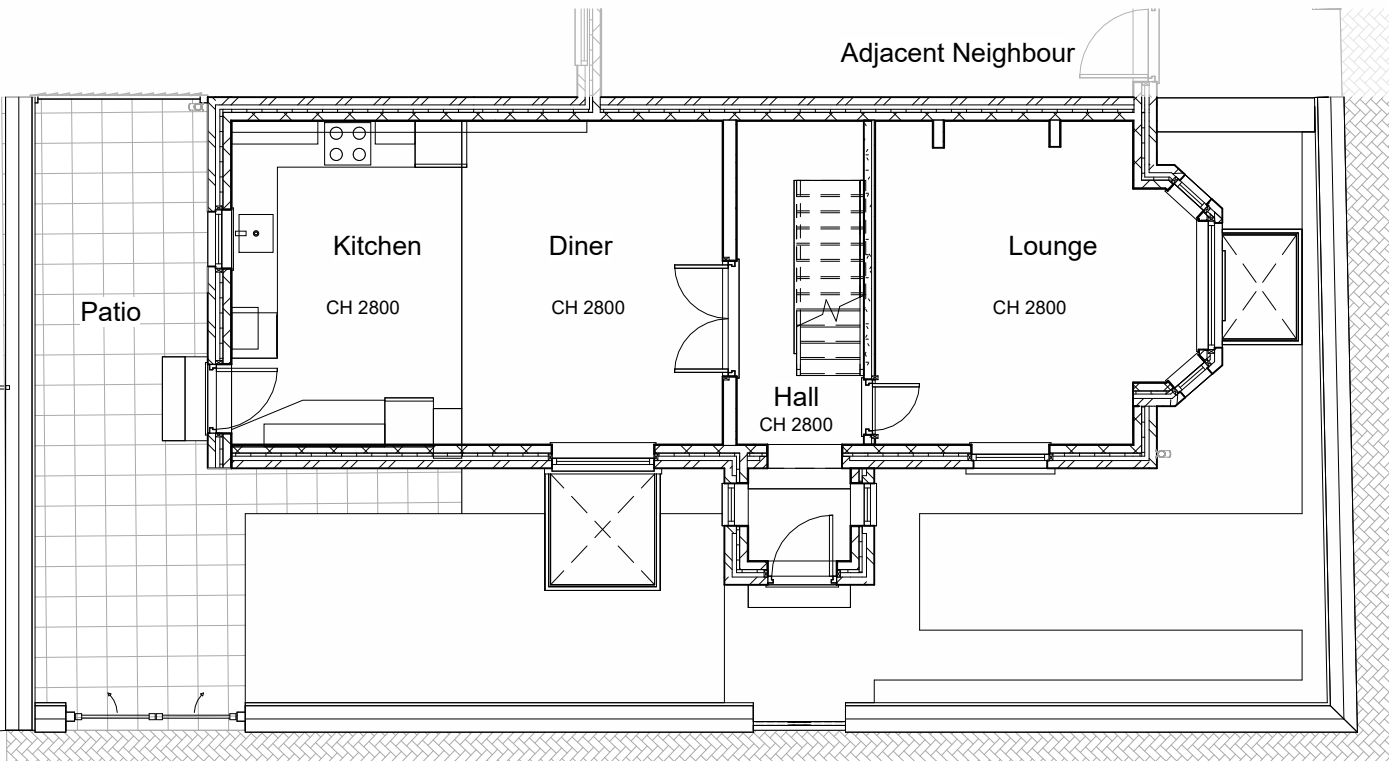


Proposed Ground Floor Plan
1 : 100

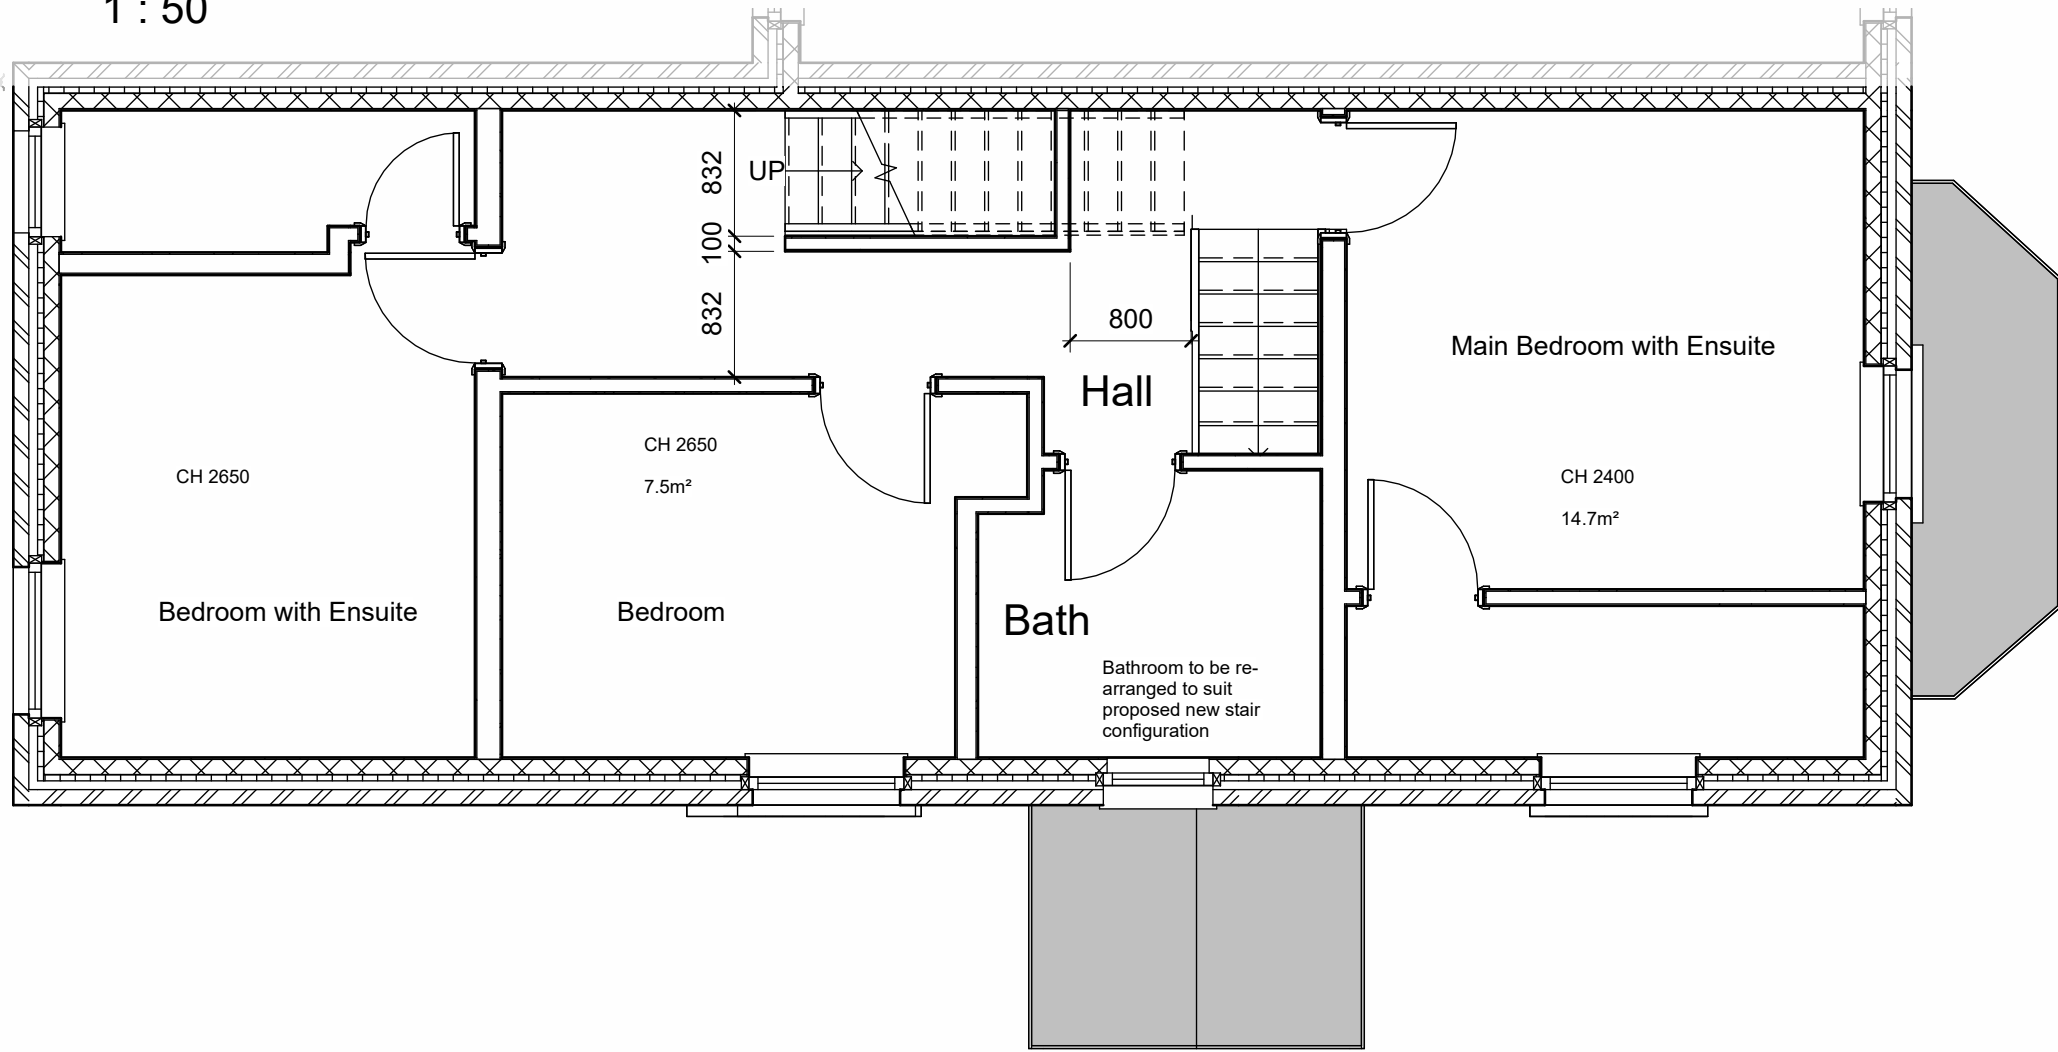

Proposed First Floor Plan
1 : 50

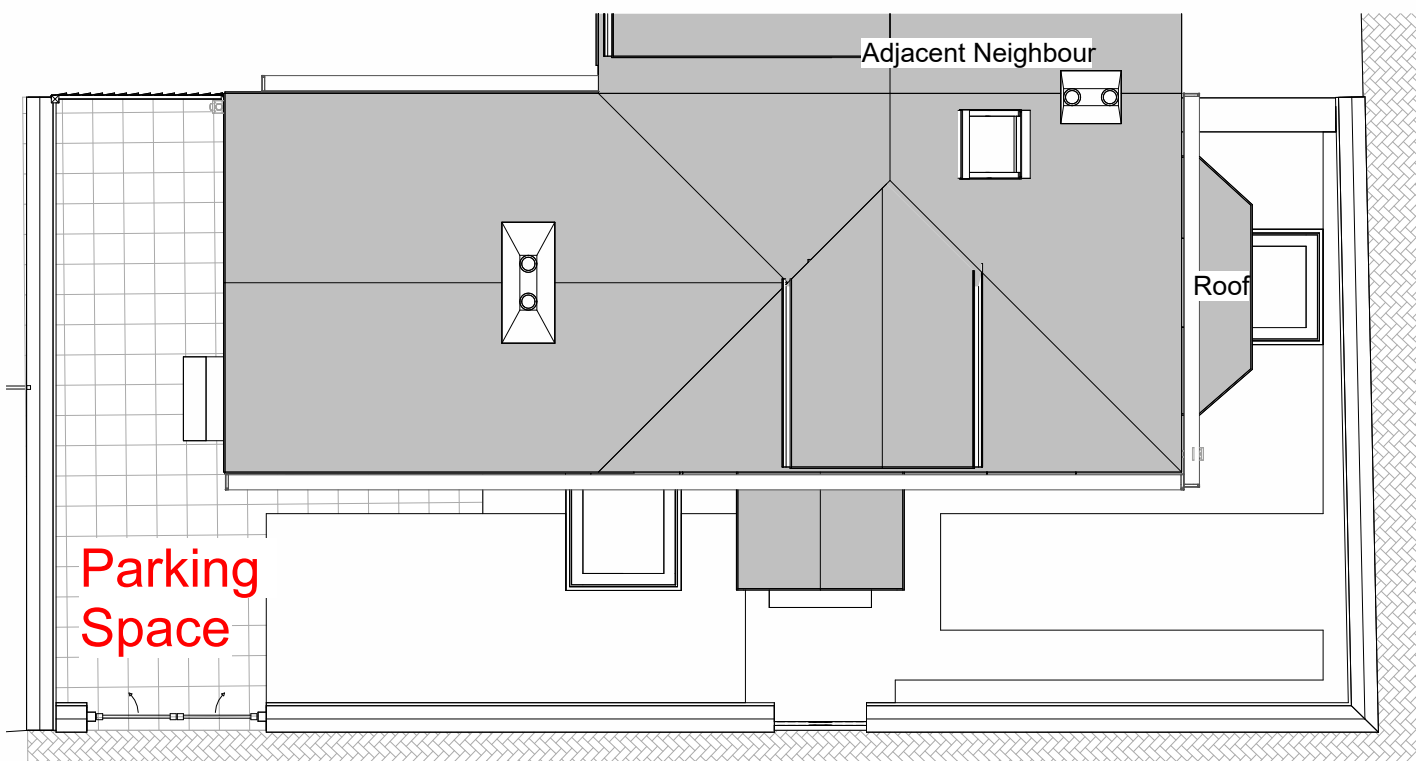

Proposed Roof Plan
1 : 100

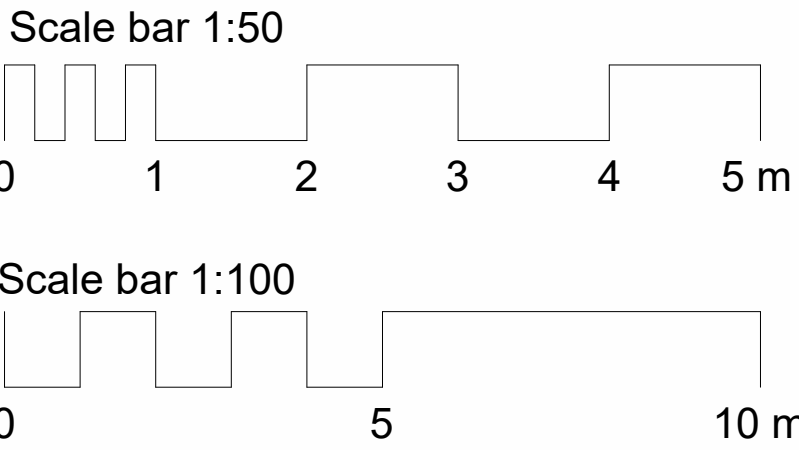

PLANNING

Rev	Description	Issued	Dwn	Chk
F	Amendments to clients comments	11.10.2023		
E	Proposed Basement Added	27.09.2023		
D	Amendments to stairs	16.06.2023		
C	Amendments to loft stairs	15.06.2023		
B	Dimensions Added	16.05.2023		
A	Amendments to clients comments	04.05.2023		

Client
Sim Harvey

Project
Dormer Extension
29 Lausanne Rd M20 3EU

Proposed Plans, Elevations & External Views

Scale	Date	AM	US
As indicated@A1	Mar '23		



Home Extension Advisory Service
Suite 318, Broadstone Mill, Broadstone Road, Stockport SK5 7DL
Email: info@heas.co.uk
Tel: 0161 443 4117

0034	03	10	F
------	----	----	---