

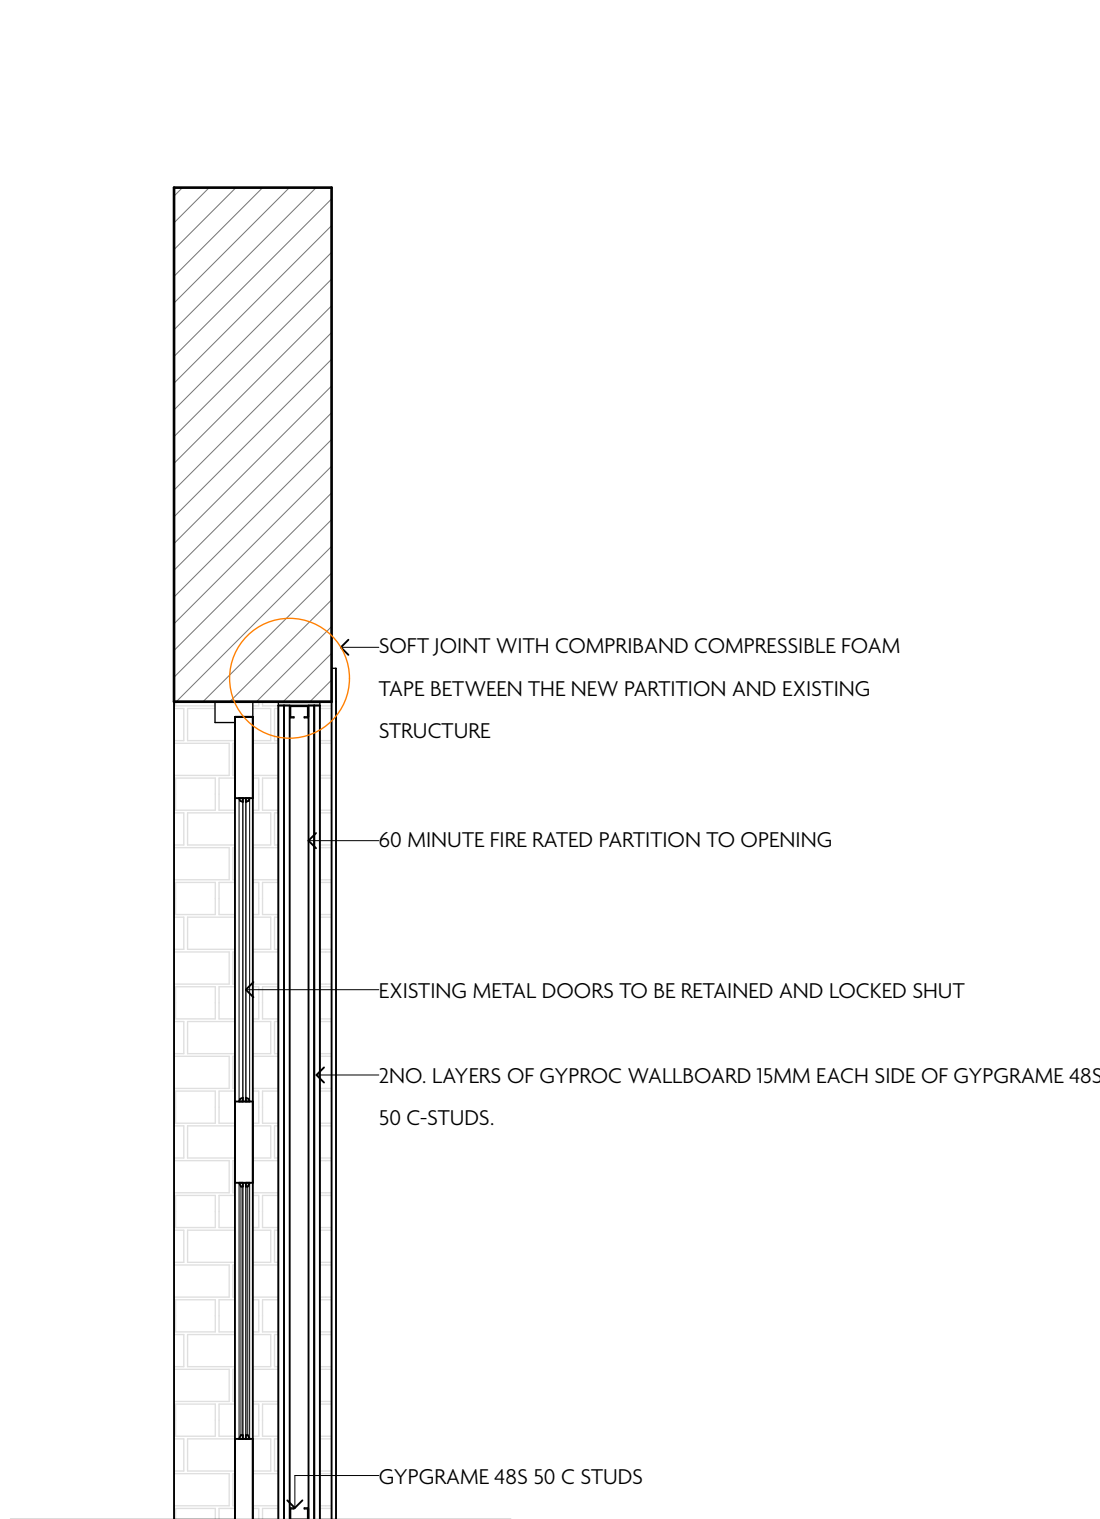
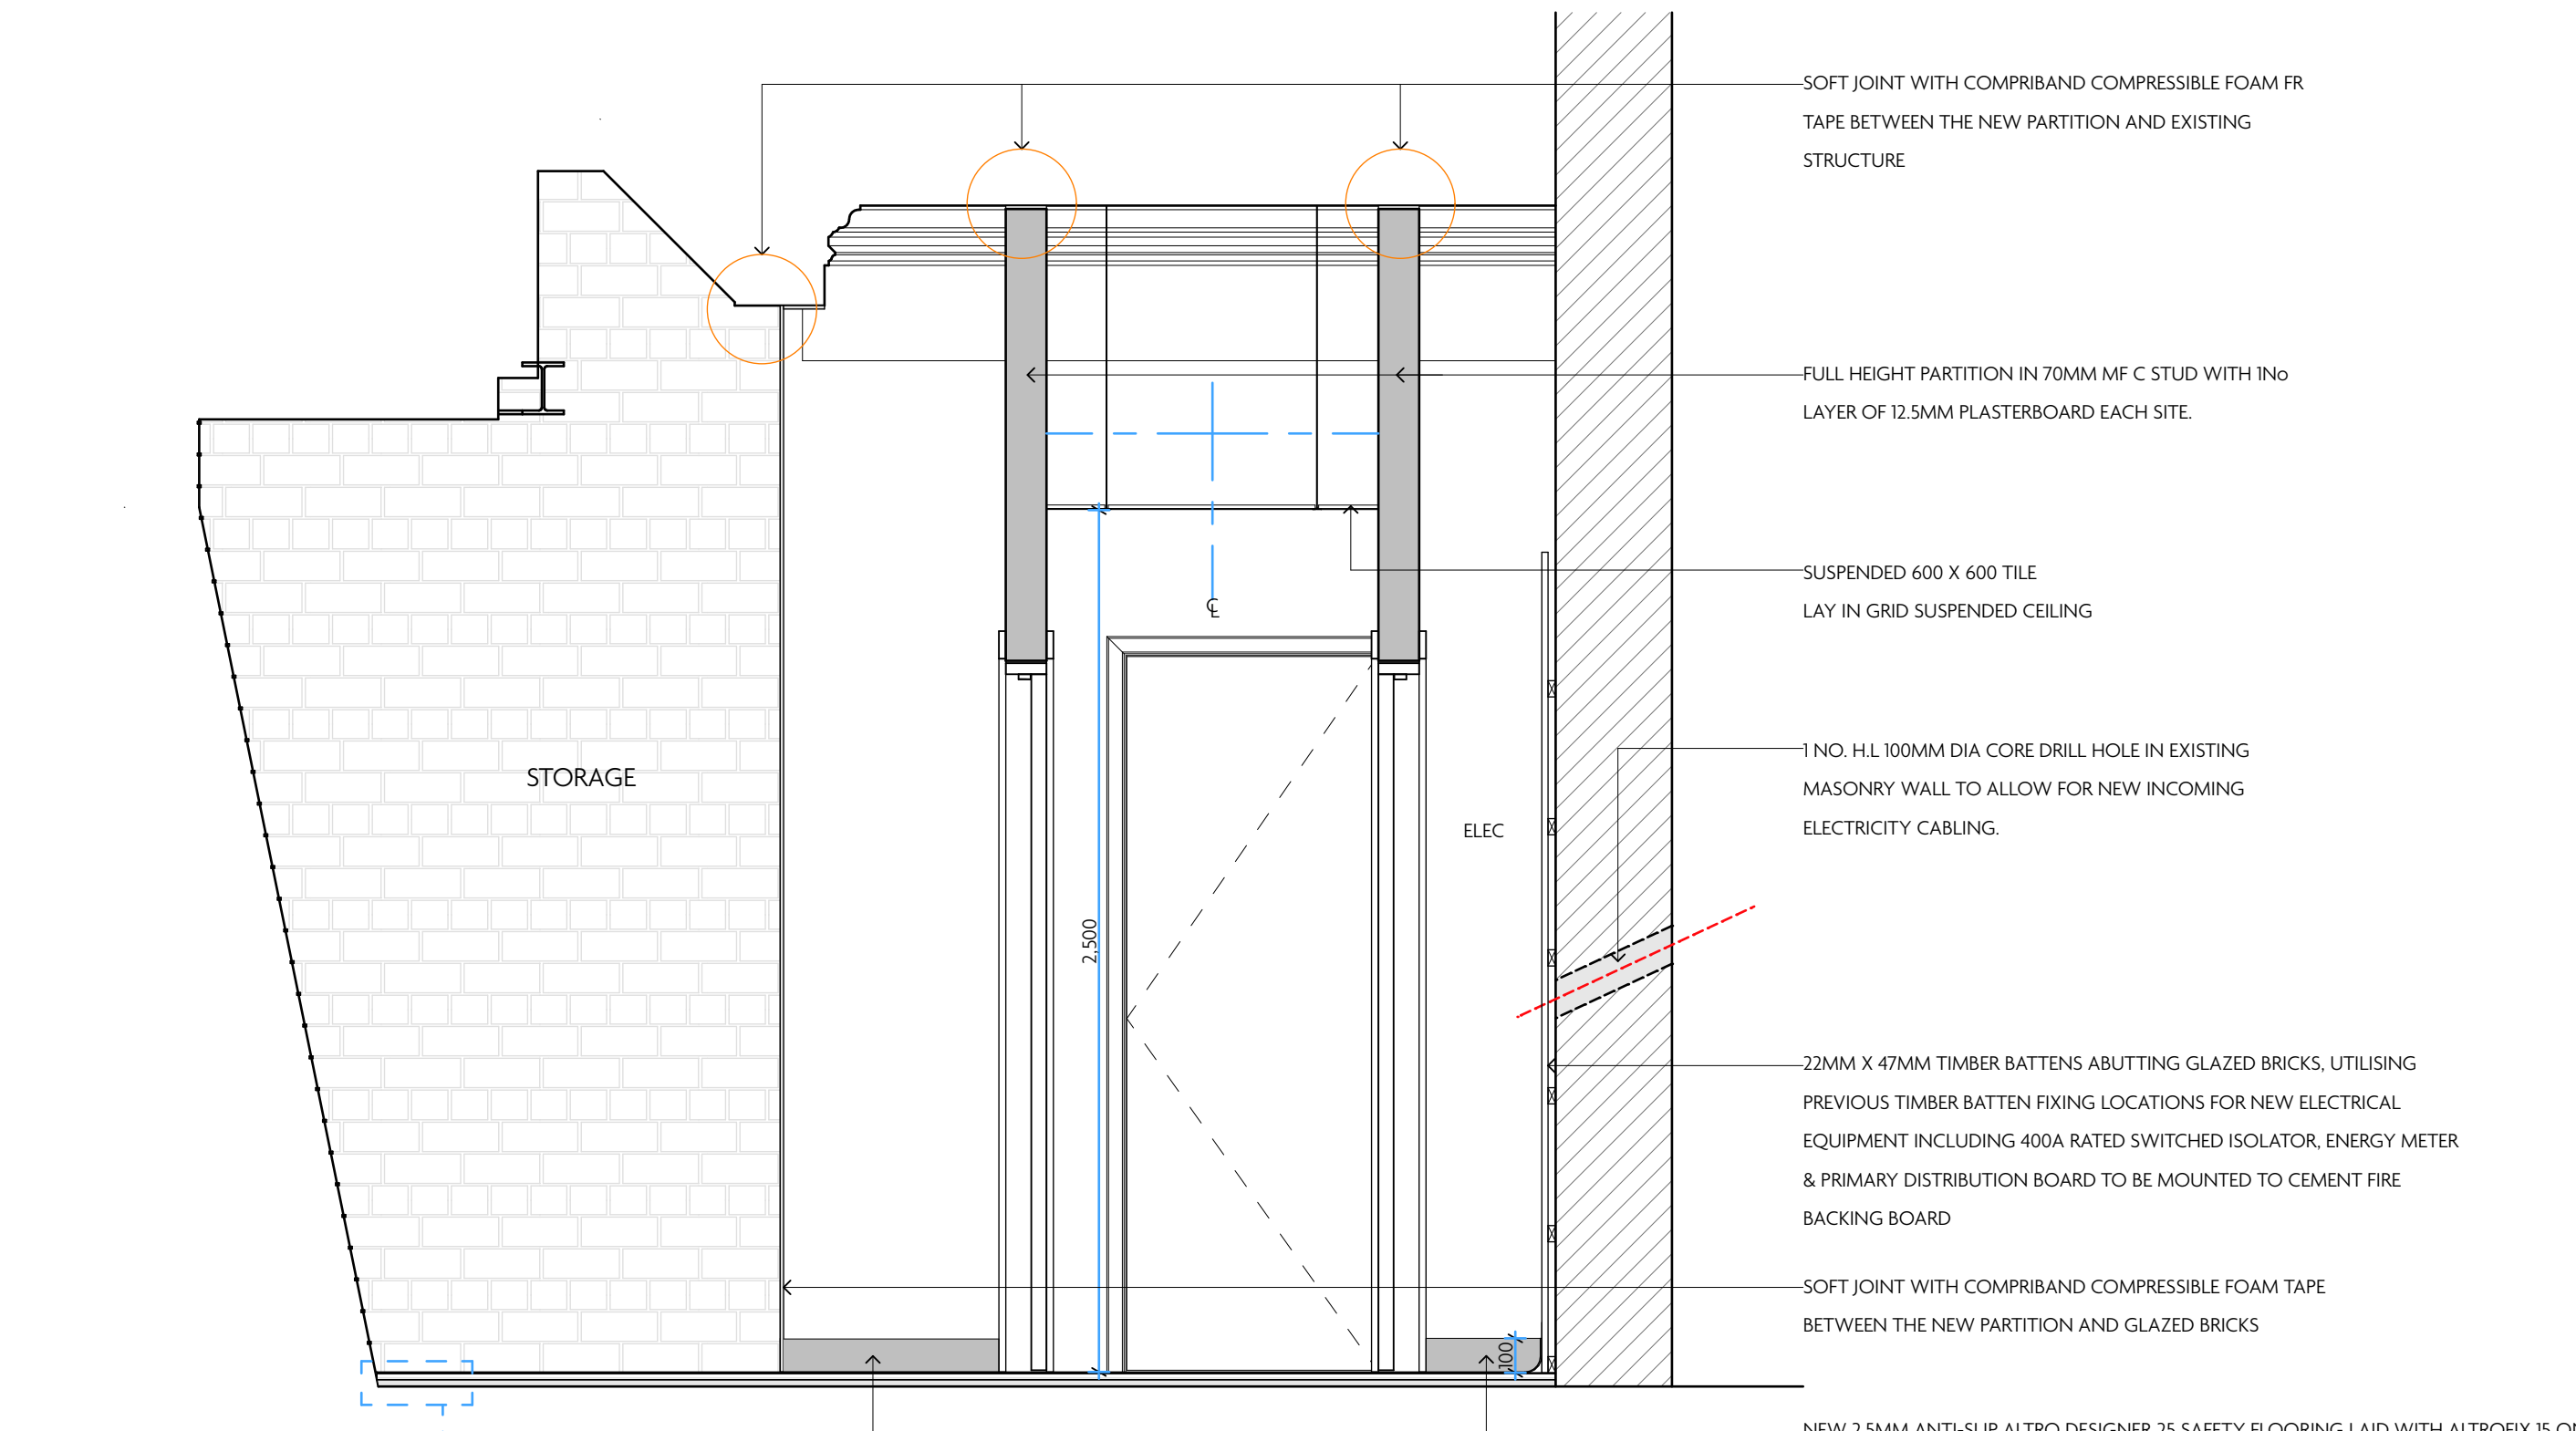
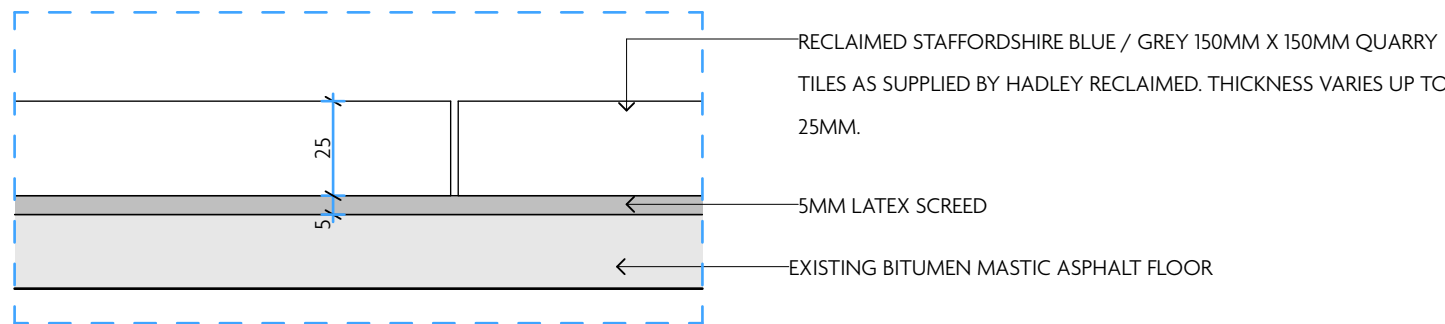


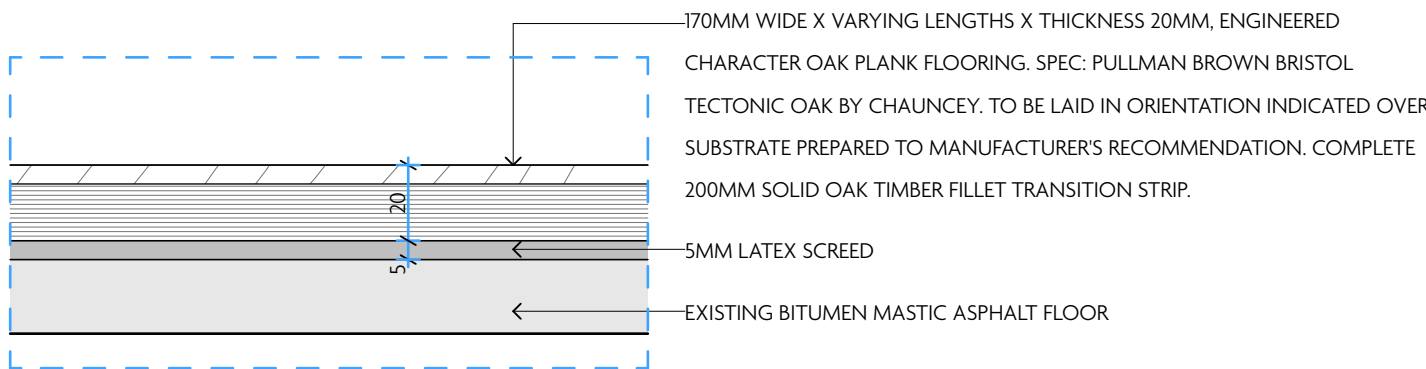

01 B1 - SECTION AA
1:20 @ A1




03 B1 - SECTION BB
1:20 @ A1

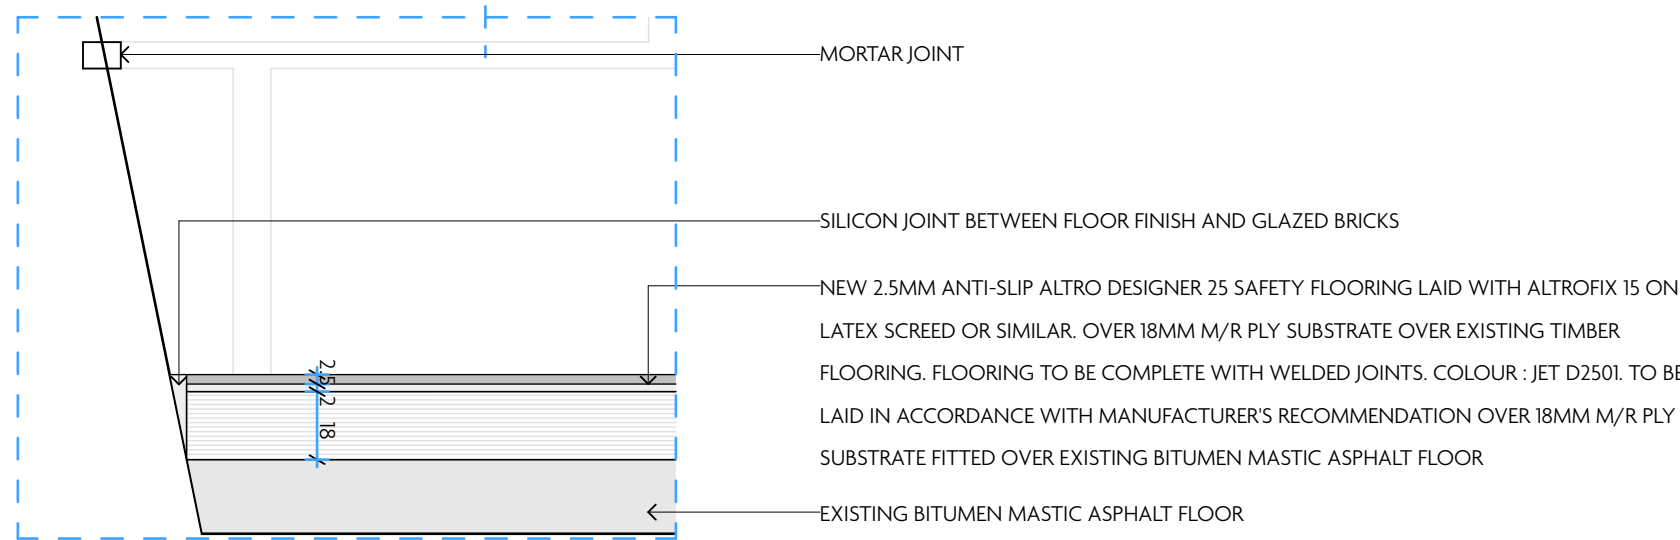

A BOH FLOORING MAKE-UP
1:5 @ A1

B TYPICAL FOH FLOORING MAKE-UP 01
1:2 @ A1

C TYPICAL FOH FLOORING MAKE-UP 02
1:2 @ A1

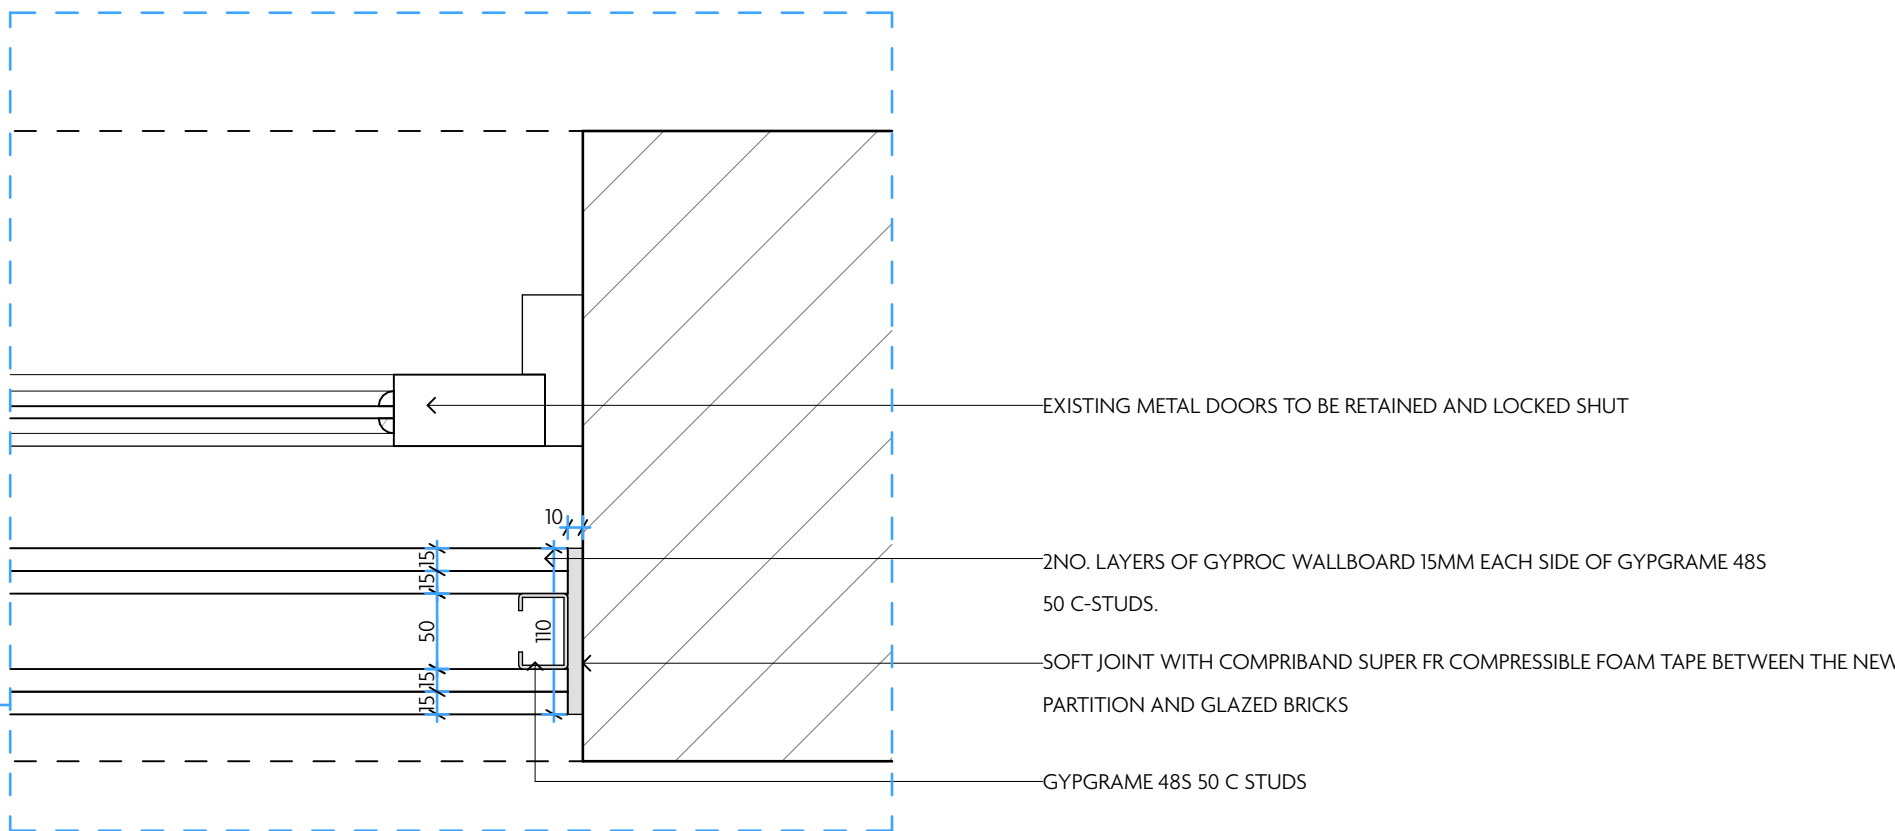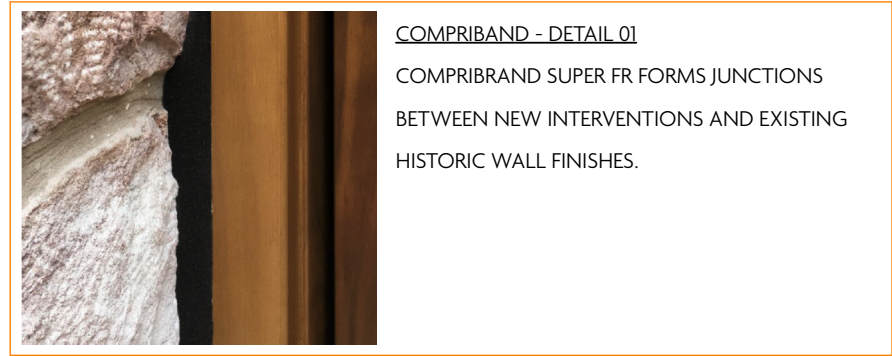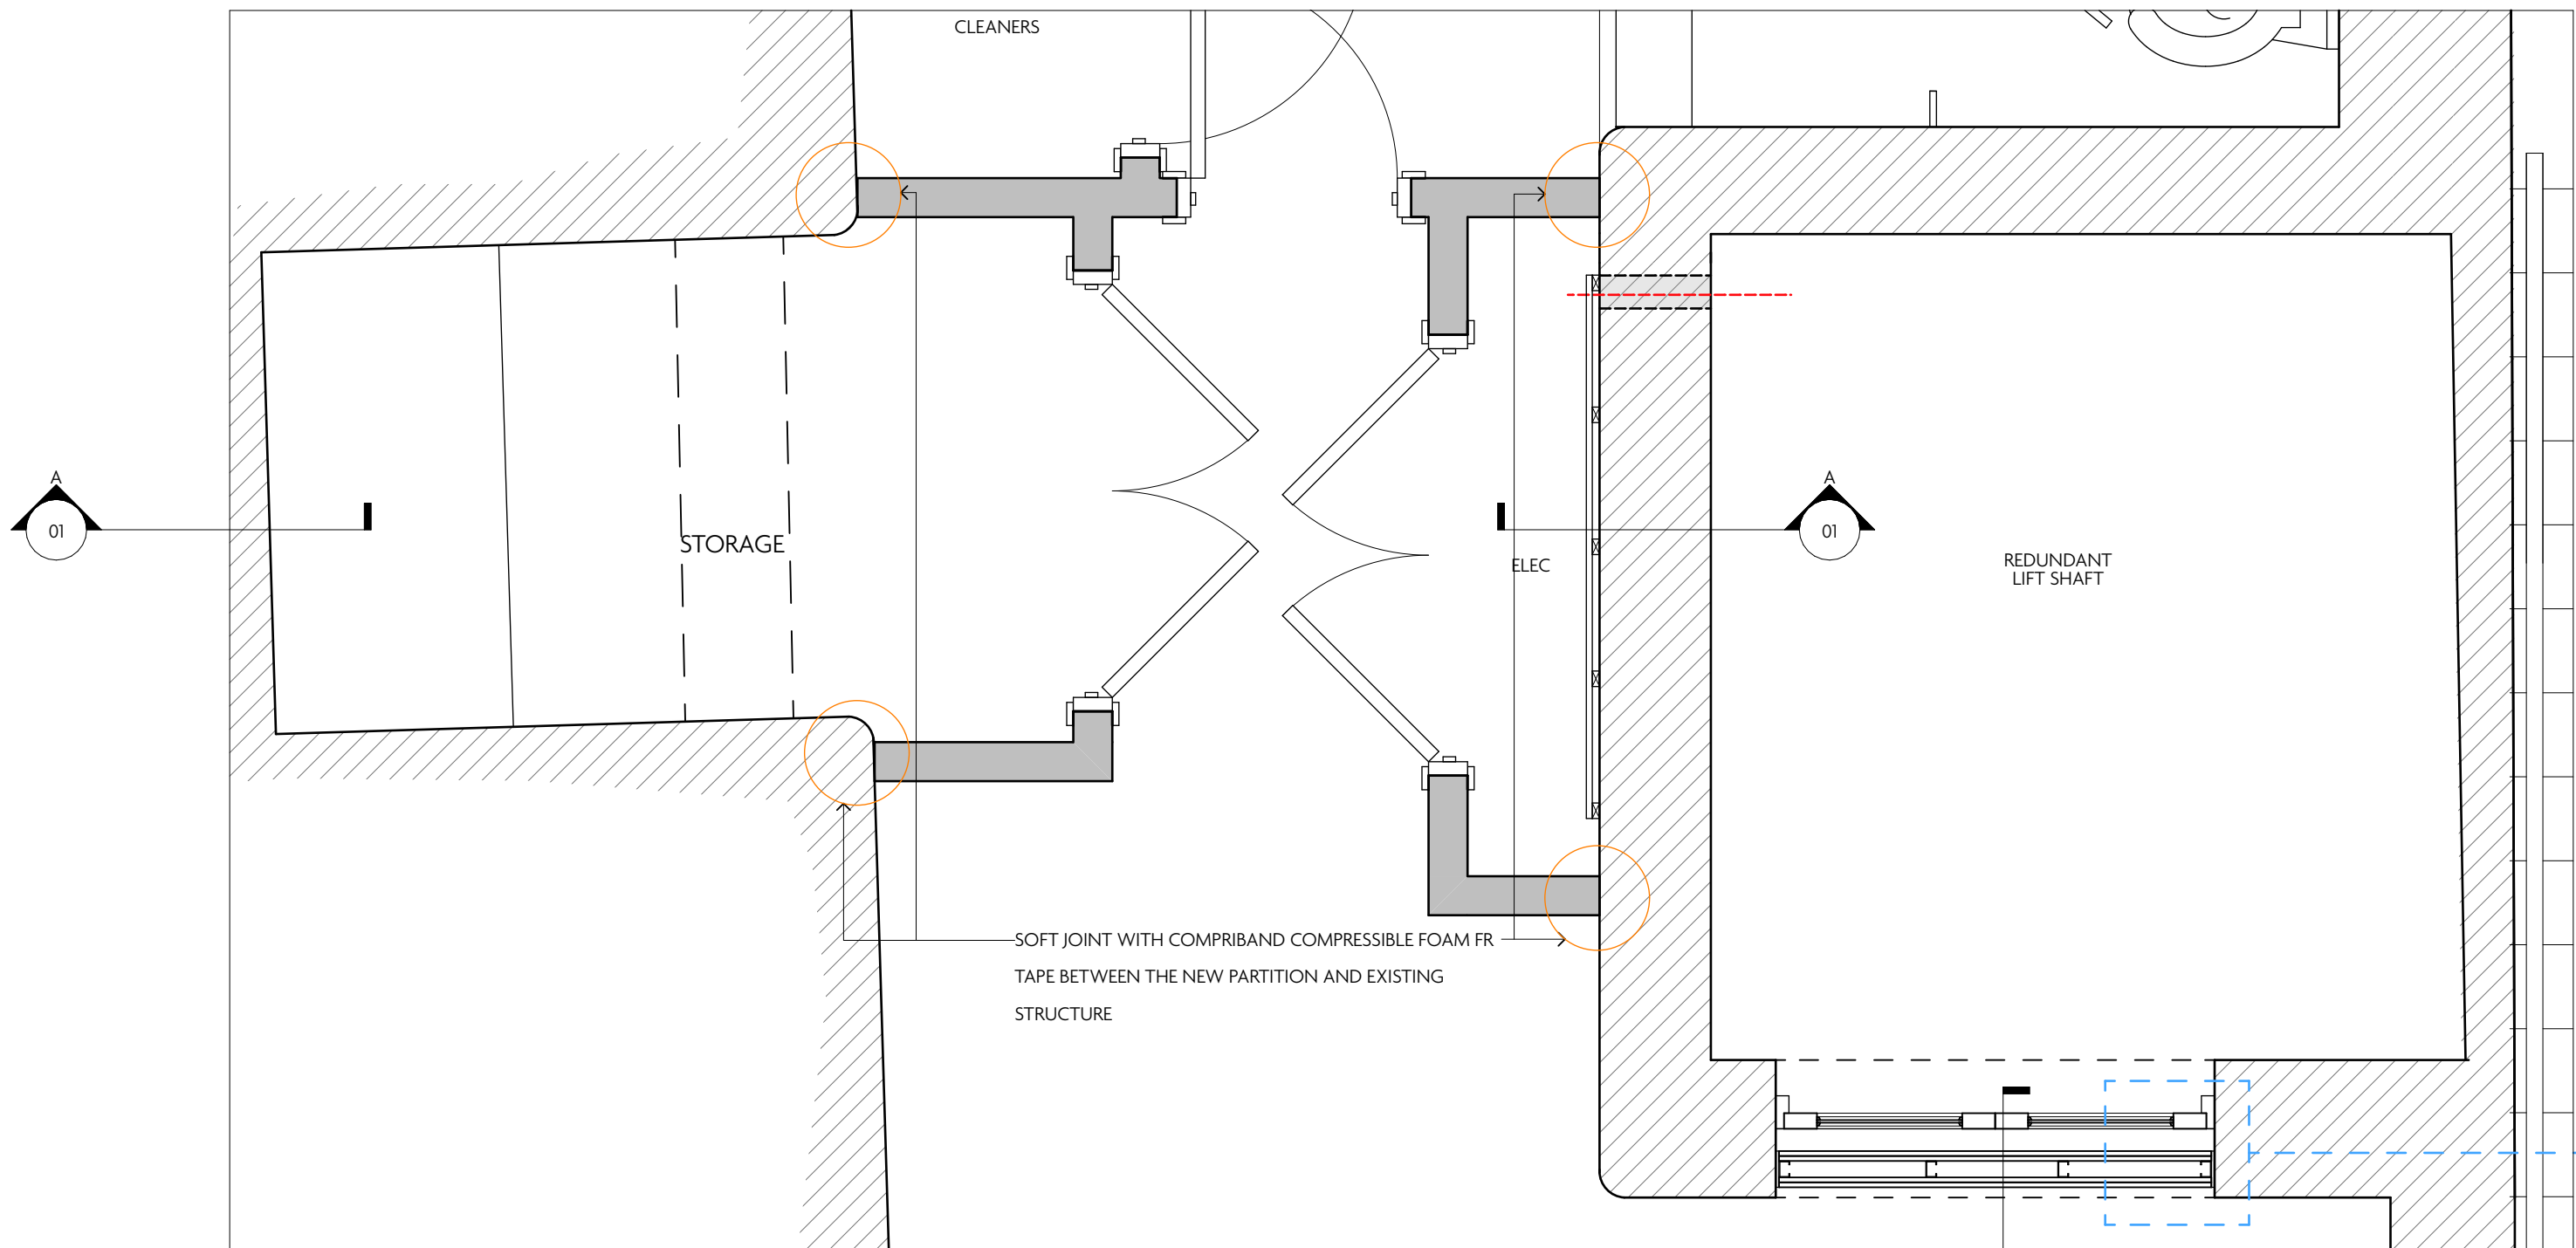

B B1 - PARTITION JUNCTION
1:5 @ A1

02 B1 - PART PLAN
1:20 @ A1

REV DATE REASON

REV DATE REASON

NOTES

Do not scale from this drawing. All dimensions to be checked on site prior to any manufacture and construction.

Copyright Reserved

Macaulay
Sinclair

PROJECT Flat Iron, Manchester

TITLE Proposed B1 Details

SCALE @ A1 1:20 / 1:5 / 1:2

DATE 21/11/2023

DRAWN BY GT

PROJ NO. 3809

DWG NO. 03(34)

STATUS

PLANNING

+44 (0)115 950 7313
STUDIO@MACAULAYSINCLAIR.COM
MACAULAYSINCLAIR.COM