Road Markings Setting Out		
Point #	Northing	Easting
1	398929.91	386709.80
2	398931.02	386716.12
3	398933.17	386725.41
4	398935.86	386734.77
5	398938.20	386742.91
6	398940.54	386751.72
7	398942.10	386760.24
8	398944.12	386772.12
9	398946.12	386783.84
10	398948.14	386795.67
11	398950.16	386807.56
12	398952.20	386819.53
13	398954.22	386831.32
14	398956.24	386843.04
15	398958.31	386853.07
16	398960.59	386860.53
17	398925.69	386704.69
18	398927.79	386716.49
19	398929.98	386726.26
20	398933.28	386737.73
21	398936.54	386749.33
22	398938.78	386760.96
23	398940.86	386772.86
24	398942.94	386784.72
25	398944.83	386796.56
26	398946.69	386808.46
27	398948.52	386820.30
28	398950.35	386832.18
29	398952.23	386844.05
30	398954.51	386854.24
31	398956.85	386861.40
32	398915.87	386686.43
33	398921.09	386697.26
34	398922.79	386707.11
35	398924.87	386718.90
36	398934.56	386743.24
37	398936.21	386753.07
38	398937.45	386760.43
39	398939.38	386772.21
40	398940.88	386784.19
41	398942.36	386796.04
42	398943.86	386807.97
43	398945.17	386818.70
44	398945.67	386825.86
45	398945.86	386828.54
46	398946.51	386833.86
47	398948.16	386847.34
48	398951.68	386858.48
49	398954.79	386868.32
50	398950.46	386858.61
51	398952.70	386869.10
52	398976.56	386810.81
53	398966.78	386812.89
54	398955.04	386815.40
55	398977.11	386814.07
56	398967.37	386816.04
57	398955.54	386818.42

Arrows Setting Out		
Point #	Northing	Easting
58	398934.33	386722.99
59	398935.50	386726.81
60	398931.01	386723.98
61	398932.18	386727.81
62	398927.83	386724.44
63	398929.01	386728.26
64	398934.87	386756.72
65	398935.59	386760.58
66	398941.21	386765.00
67	398941.60	386768.99
68	398944.08	386764.29
69	398944.99	386768.20
70	398948.37	386789.14
71	398949.28	386793.04
72	398945.51	386789.85
73	398945.90	386793.84
74	398939.92	386790.21
75	398940.50	386794.17
76	398948.39	386812.77
77	398949.85	386820.63
78	398979.24	386810.34
79	398978.55	386806.20
80	398974.22	386807.23
81	398973.94	386805.64
82	398978.32	386804.87

C03

CLOUDED SETTING OUT POINTS ARE EXISTING ROAD MARKINGS AND ARE PROVIDED TO CONFIRM CORRECT TIE IN BETWEEN NEW AND EXISTING

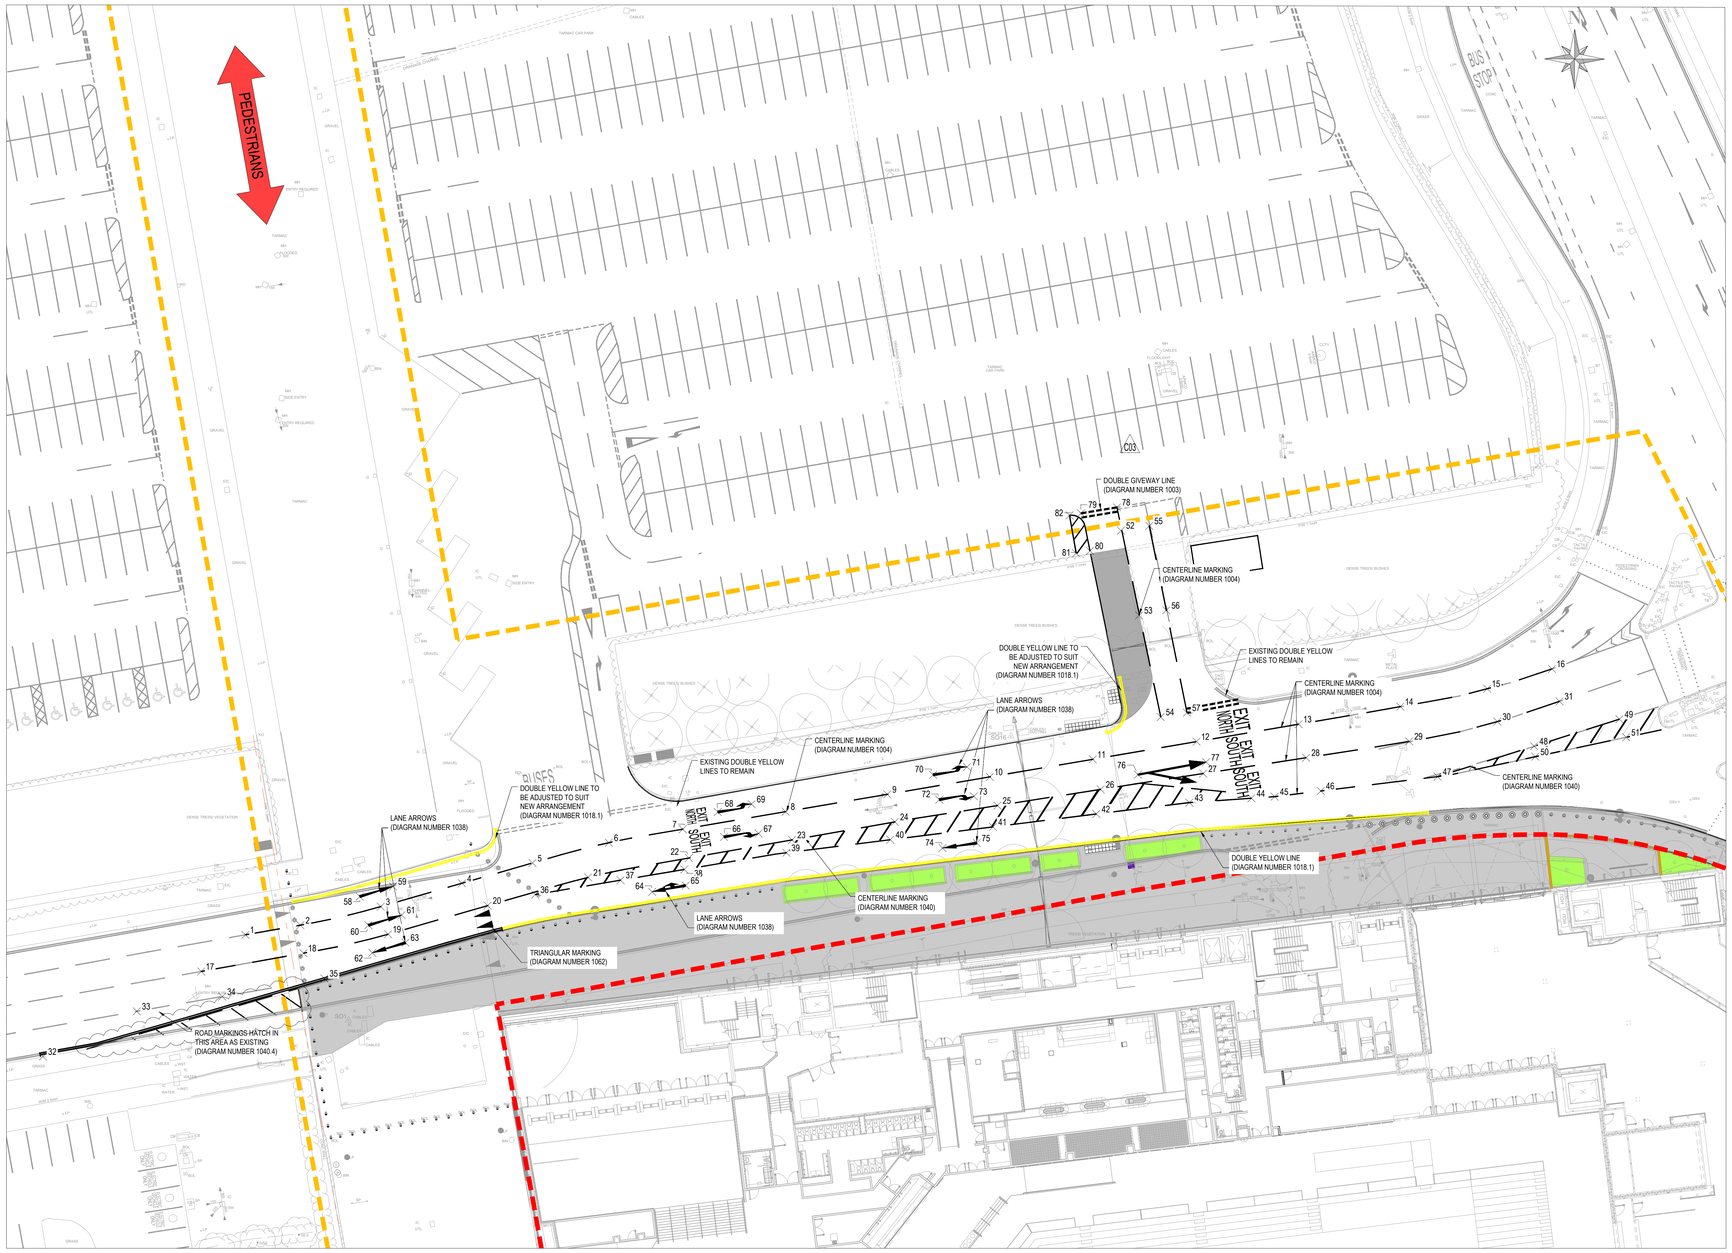

All Rights reserved. Buro Happold and its group companies assert (unless otherwise agreed in writing) their rights under s.77 to 89 of the Copyright, Designs and Patents Act 1988.

DO NOT SCALE THIS DRAWING.

Suitability Code (as defined in ISO 19650-2:2018)

Work in Progress (WIP)
S0 - Initial Status

Shared (Non- Contractual)
S1 - Suitable for co-ordination
S2 - Suitable for information
S3 - Suitable for review & comment
S4 - Suitable for stage approval
S5 - Withdrawn
S6 - Suitable for PIM authorisation
S7 - Suitable for AIM authorisation

Published (Contractual)
A1, A2, A3, Etc - Authorised and accepted
B1,B2,B3, Etc, - Partial sign-off (with comments)

Published (AIM Acceptance)
CR - As constructed record document

SAFETY HEALTH AND ENVIRONMENTAL INFORMATION

IN ADDITION TO THE HAZARDS/RISKS NORMALLY ASSOCIATED WITH THE TYPES OF WORK DETAILED ON THIS DRAWING, NOTE THE FOLLOWING.

CONSTRUCTION.
- EXISTING BURIED UTILITIES
- EXISTING LIVE HIGHWAY AND CAR PARK

MAINTENANCE/CLEANING/OPERATION.
- NO UNUSUAL RISKS

DECOMMISSIONING/DEMOLITION
- NO UNUSUAL RISKS

Notes

1. ALL DIMENSIONS ARE IN METRES UNLESS OTHERWISE STATED

2. THIS DRAWING SHOULD BE READ IN CONJUNCTION WITH OTHER RELEVANT ENGINEER AND ARCHITECTS DRAWINGS AND SPECIFICATIONS
   BRA-BHE-XX-XX-DR-C-0210 GENERAL ARRANGEMENT
   BRA-BHE-XX-XX-DR-C-0212 PROPOSED LEVELS + DRAINAGE
   BRA-BHE-XX-XX-DR-C-0217 LONG SECTIONS
   BRA-BHE-XX-XX-DR-C-0218 CROSS SECTIONS
   BRA-BHE-XX-XX-DR-C-0219 SURFACE FINISHES
   BRA-BHE-XX-XX-DR-C-0220 TYPICAL CONSTRUCTION DETAILS
   BRA-BHE-XX-XX-DR-C-0221 TACTILE PAVING LAYOUTS
   BRA-BHE-XX-XX-DR-C-0222 ROAD MARKINGS AND SIGNAGE

3. THIS DRAWING REFERENCES THE FOLLOWING INFORMATION:
   - POPULOUS (ARCHITECT) - LEVEL 00 RECEIVED ON THE 10.03.2020
   - TOPO SURVEY FROM SURVEY OPERATIONS REFERENCE 190065 A RECEIVED ON THE 12.09.2019

Rev	Appr/Drn	Date	Description
C04	CR AJH	13.11.23	A4 AUTHORISED & ACCEPTED
C03	SBH NJH	23.09.21	MARKINGS ADJUSTED
C02	SBH NJH	21.09.21	MARKINGS ADJUSTED
C01	SBH NJH	23.02.21	SETTING OUT ADDED
P04	SBH TH	03.07.20	STAGE 4a TENDER
P03	SBH NJH	28.05.20	STAGE 4a DRAFT
P02	SBH NJH	27.04.20	STAGE 4a DRAFT
P01	SBH NJH	09.04.20	INFORMATION

OVG INTERNATIONAL

BURO HAPPOLD

Camden Mill
Lower Bristol Road
Bath BA2 3DQ
UK

Tel: +44 (0)1225 320 600
Fax: +44 (0)8707 874 148
Email: 0042841@burohappold.com
Web: www.burohappold.com

Co-op Live

title HIGHWAYS
SPORT CITY WAY PUBLIC REALM
ROAD MARKINGS AND SIGNAGE

purpose of issue
A4 AUTHORISED & ACCEPTED

scale	1:250	drawn	SBH	Job no.		Suitability
date	Apr-20	checked	NJH		0042841	A4

reference: BRA-BHE-XX-XX-DR-C-0222 rev. C04