


All dimensions are to be checked on site, any discrepancies are to be reported to the Architect before work commences.Do not scale from this drawing.

This drawing is to be read in conjunction with all relevant consultants and specialists drawings/ documents, any discrepancies are to be reported to the architect before the affected work commences.

This drawing is copyright.

- KEY
- Existing internal drainage routes
 - Existing drainage link
 - New drainage connections

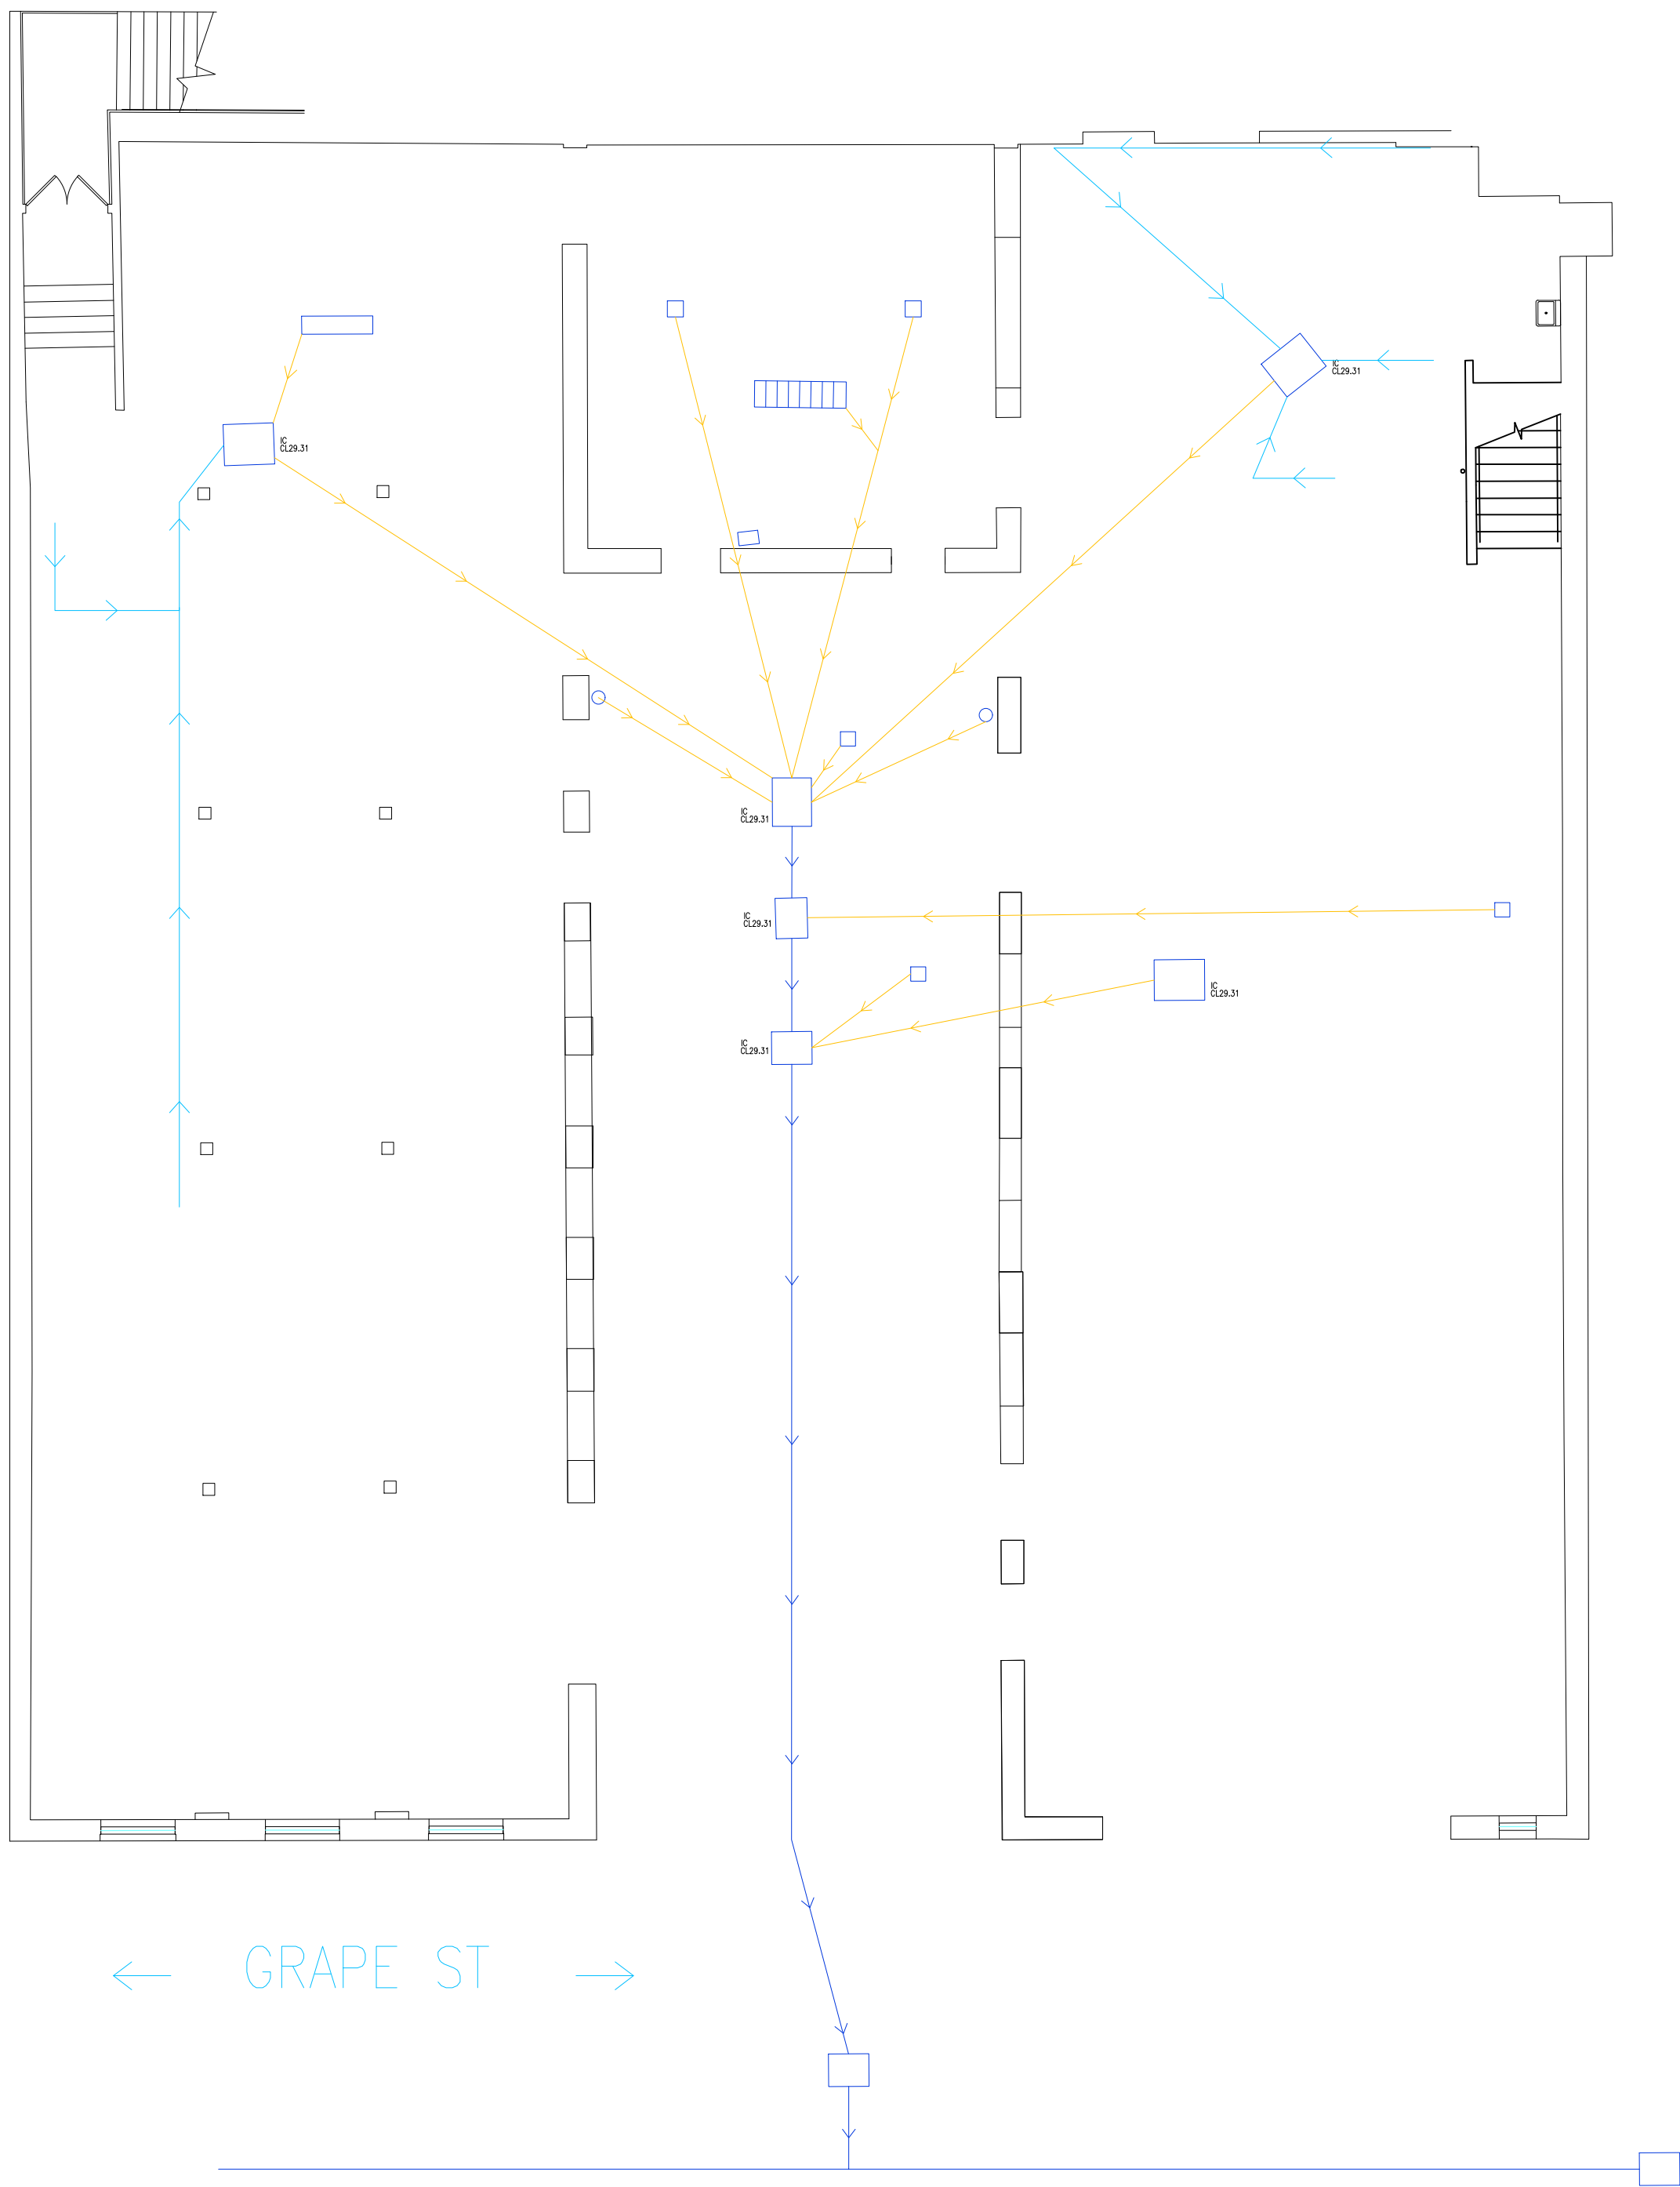

Project	
Wolfgang And Maria's	
Client	
Allied London	
Drawing	
Drainage Plan	
Scale	Date
1:100 @ A1	08/08/2023
Number	Revision
013	