




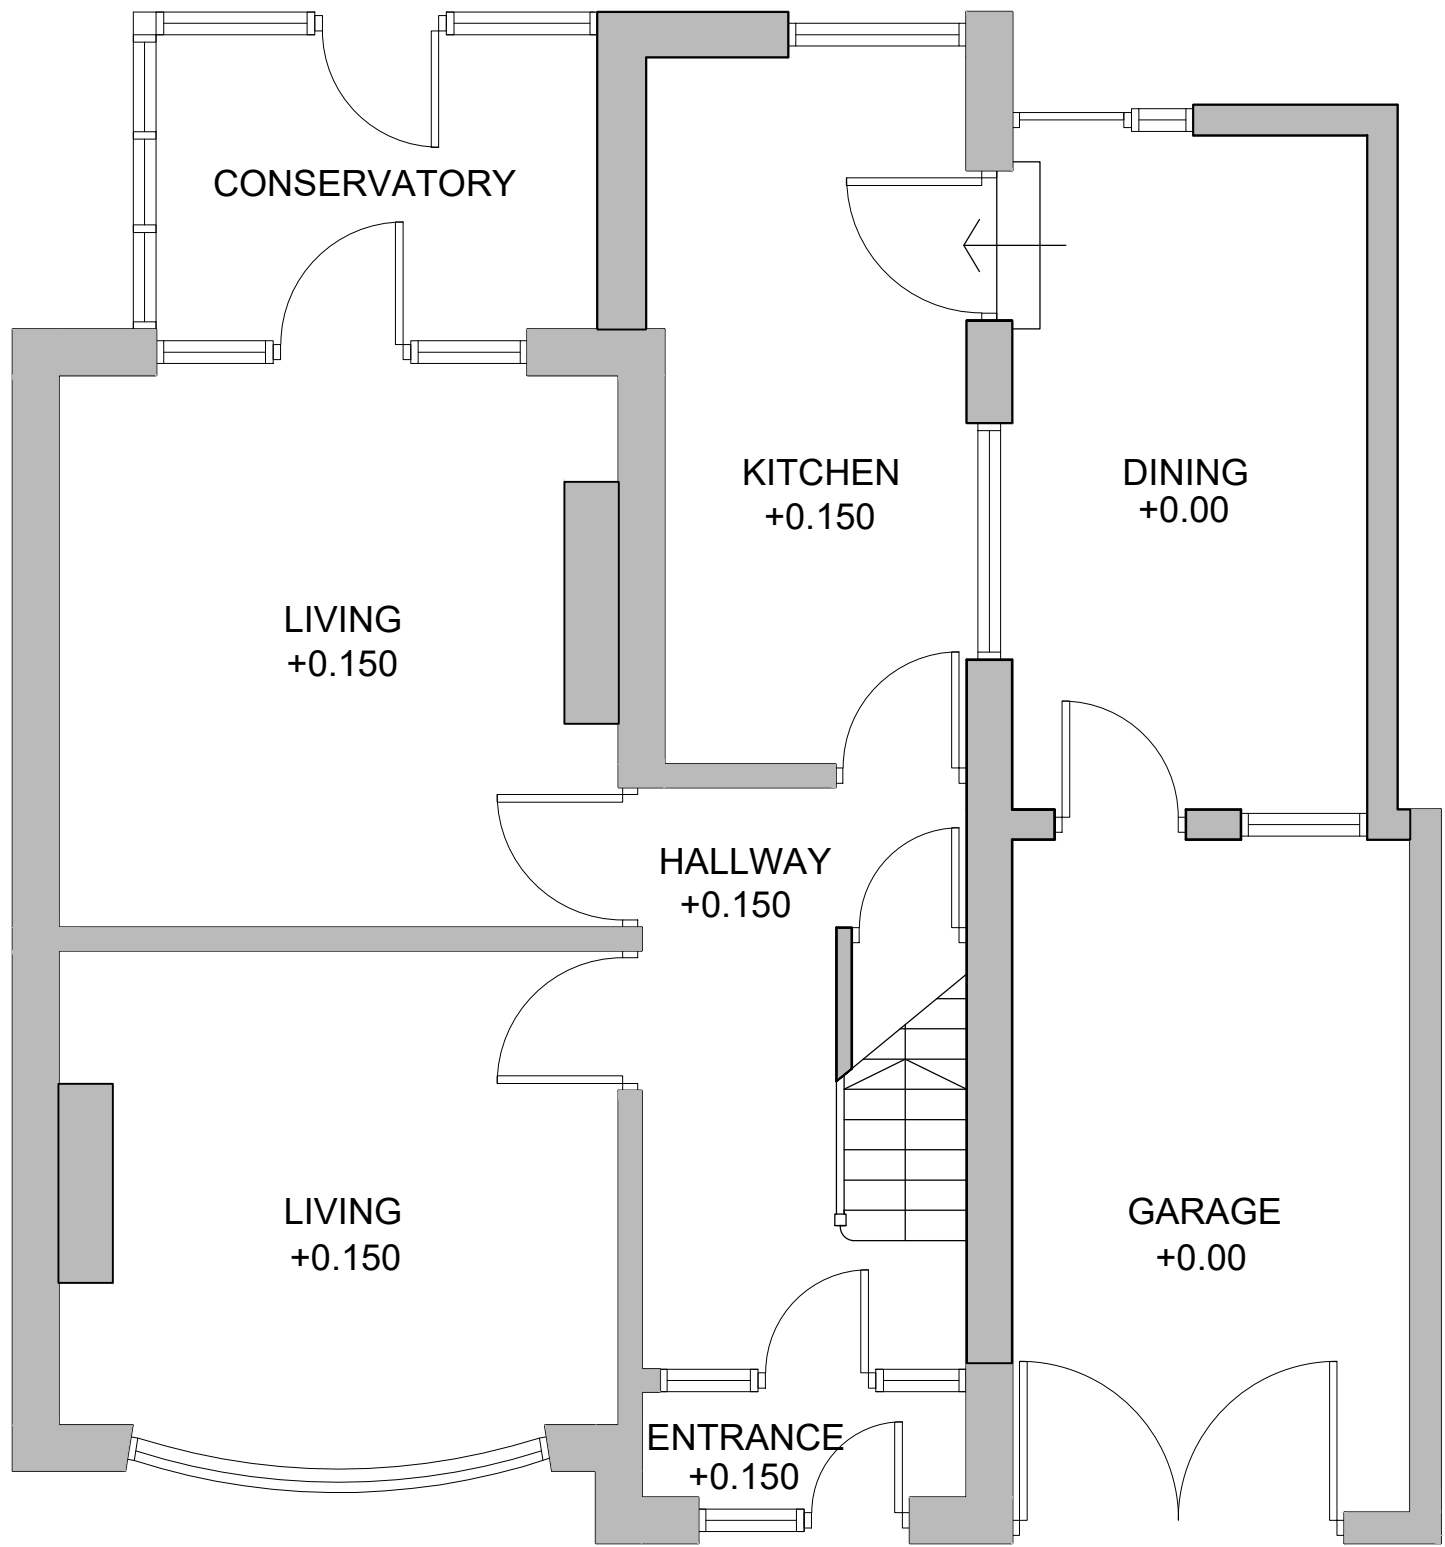

EXISTING GROUND FLOOR PLAN

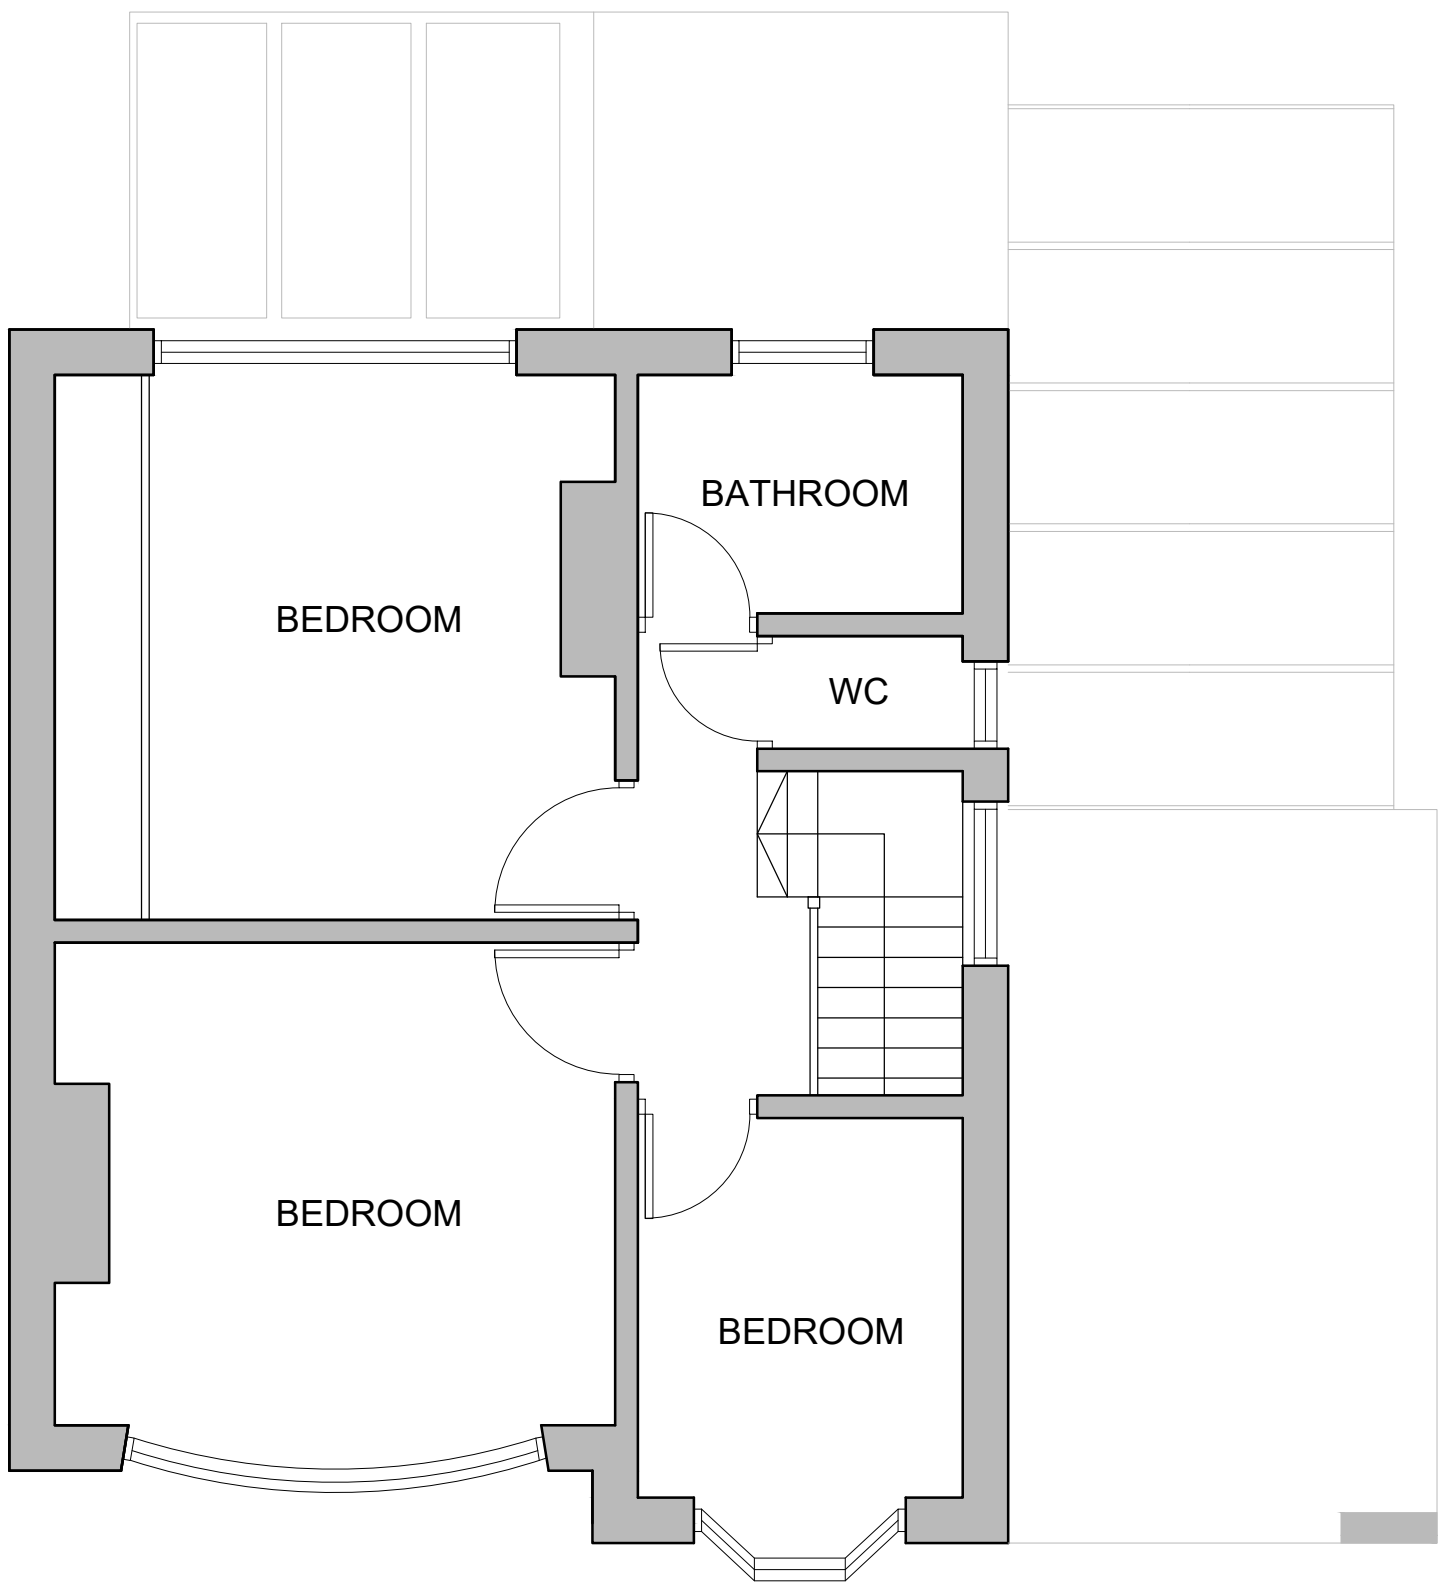


EXISTING FIRST FLOOR PLAN

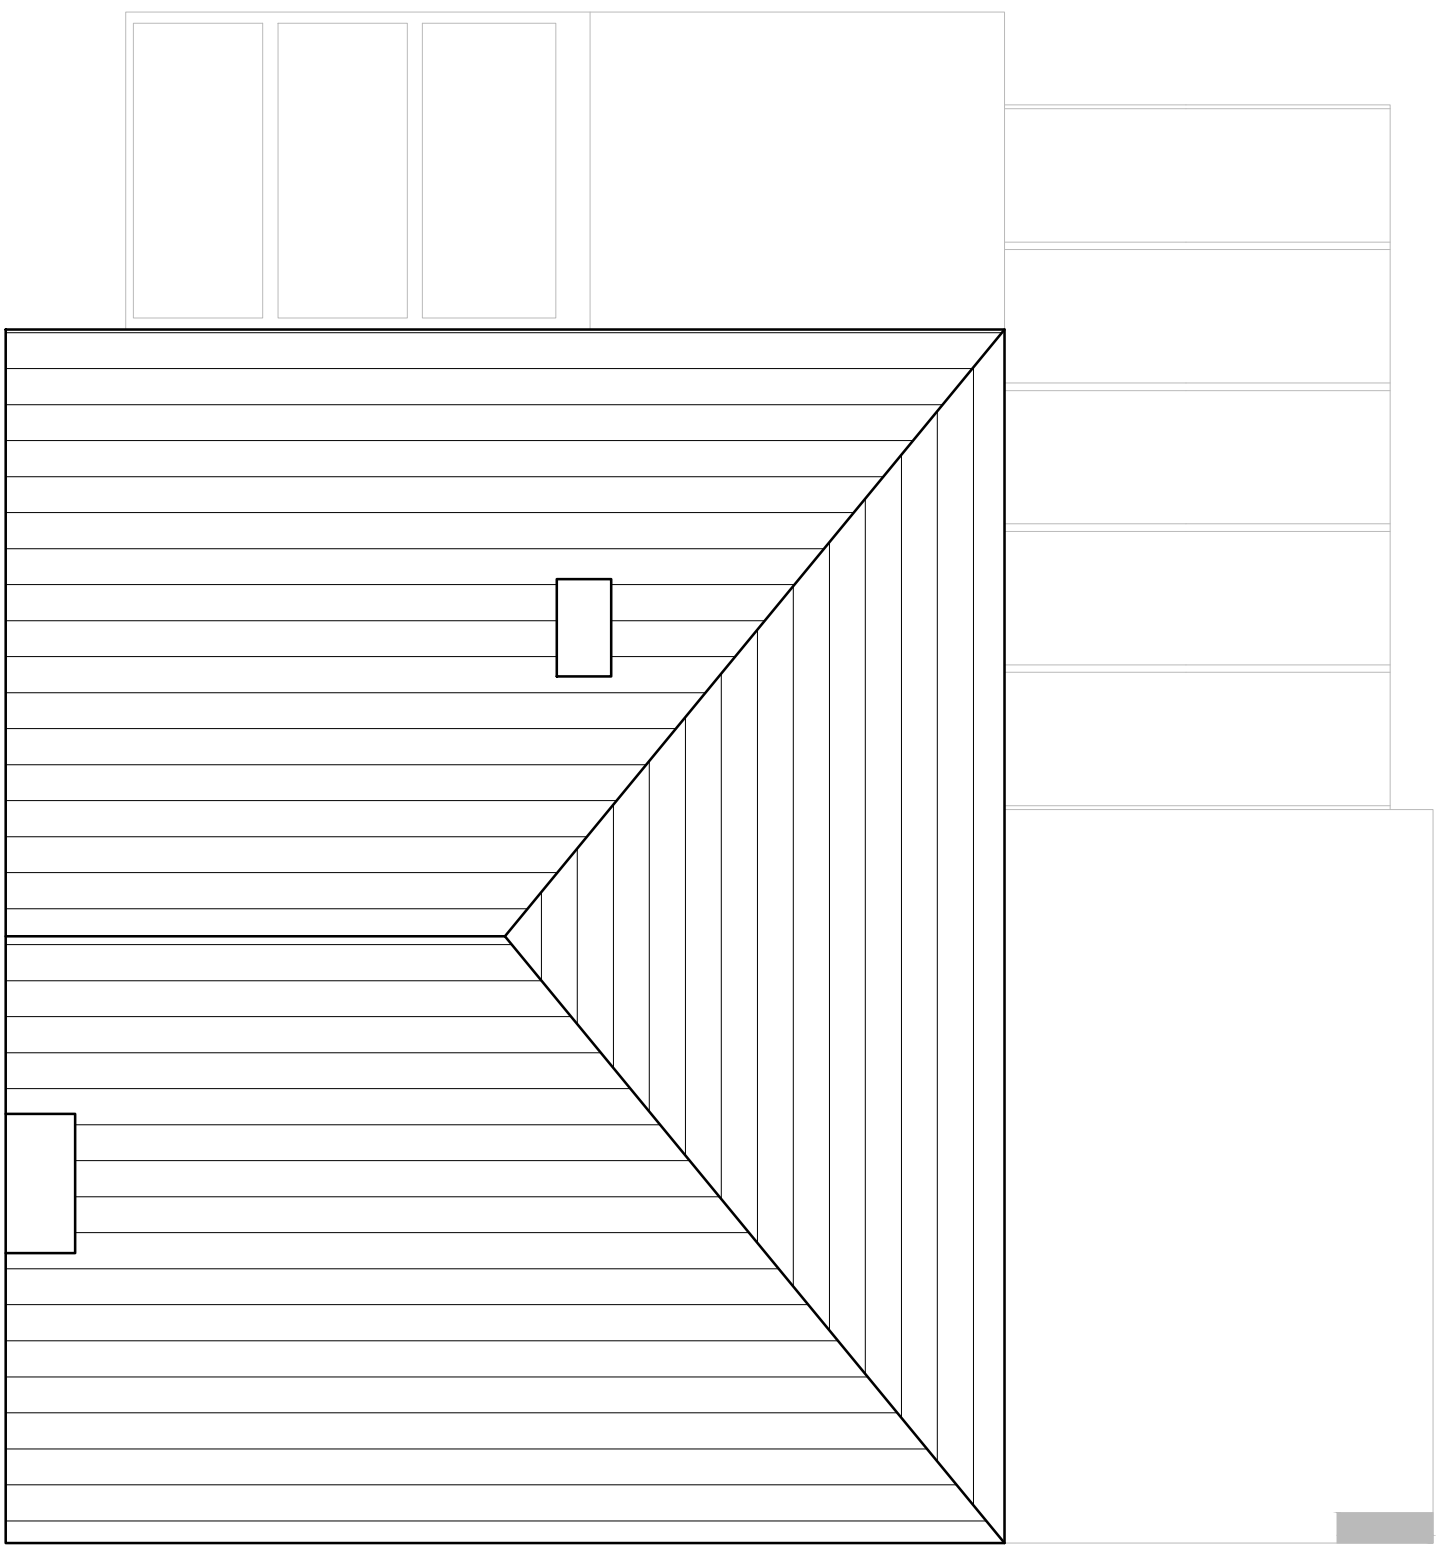


EXISTING ROOF PLAN



EXISTING FRONT ELEVATION

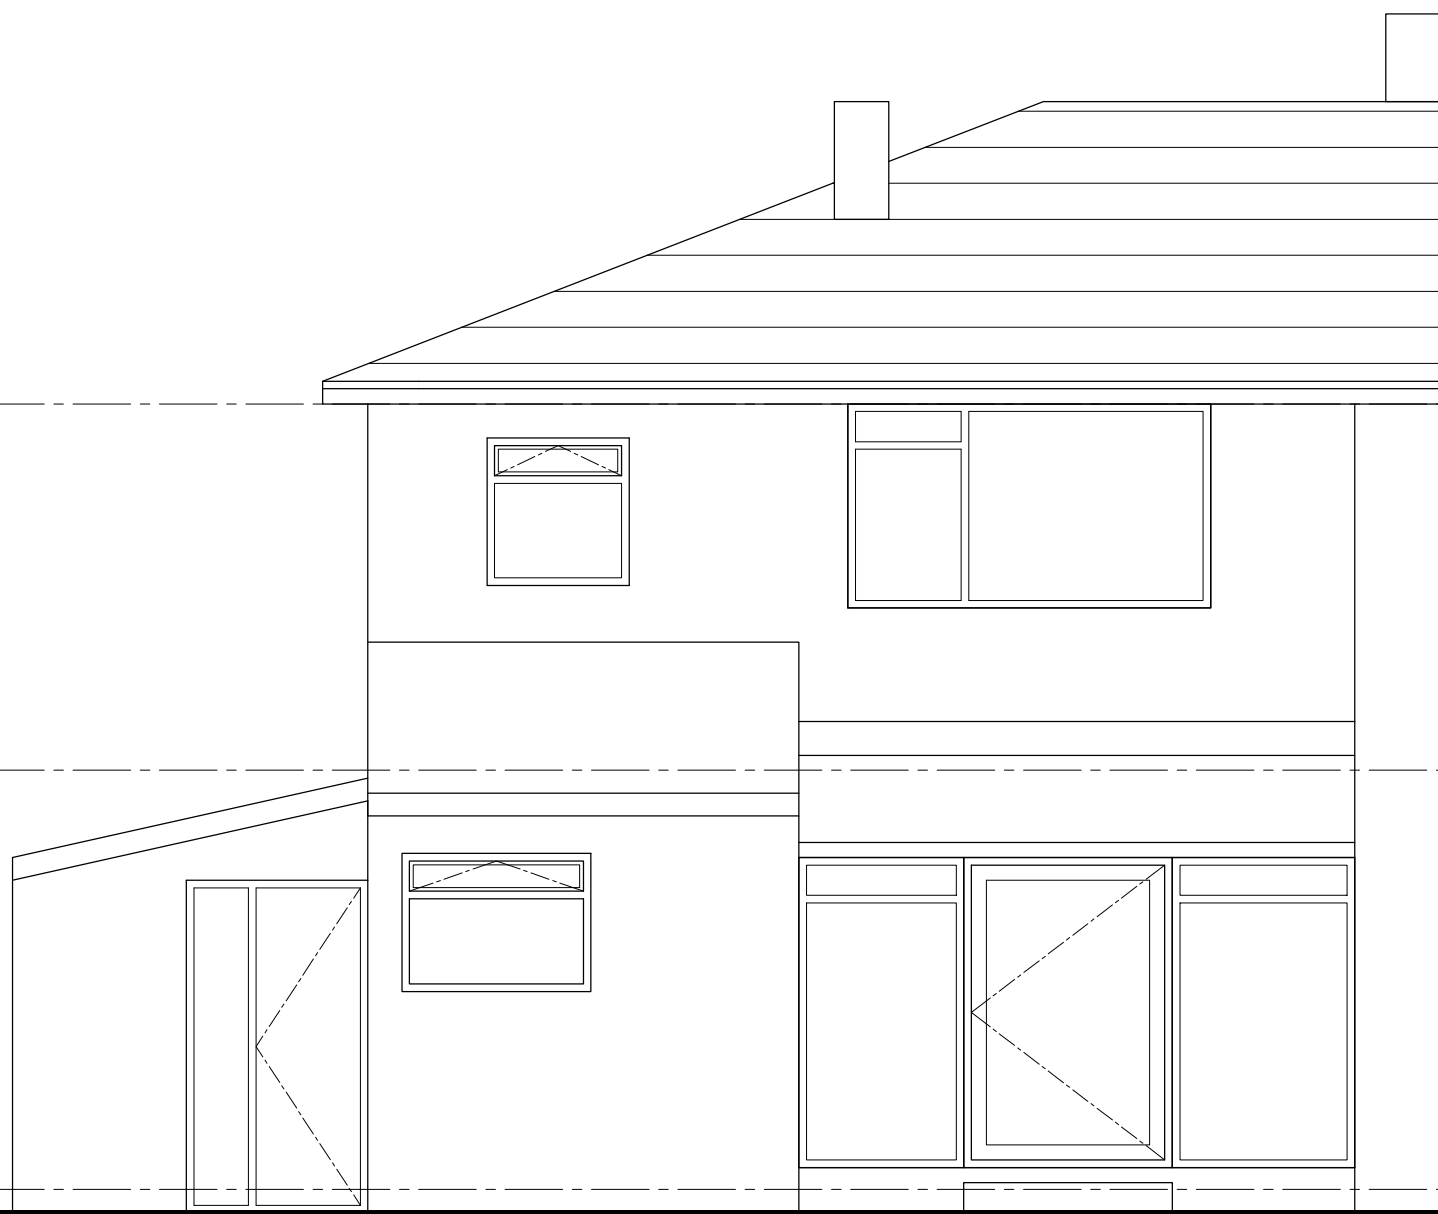

EXISTING REAR ELEVATION

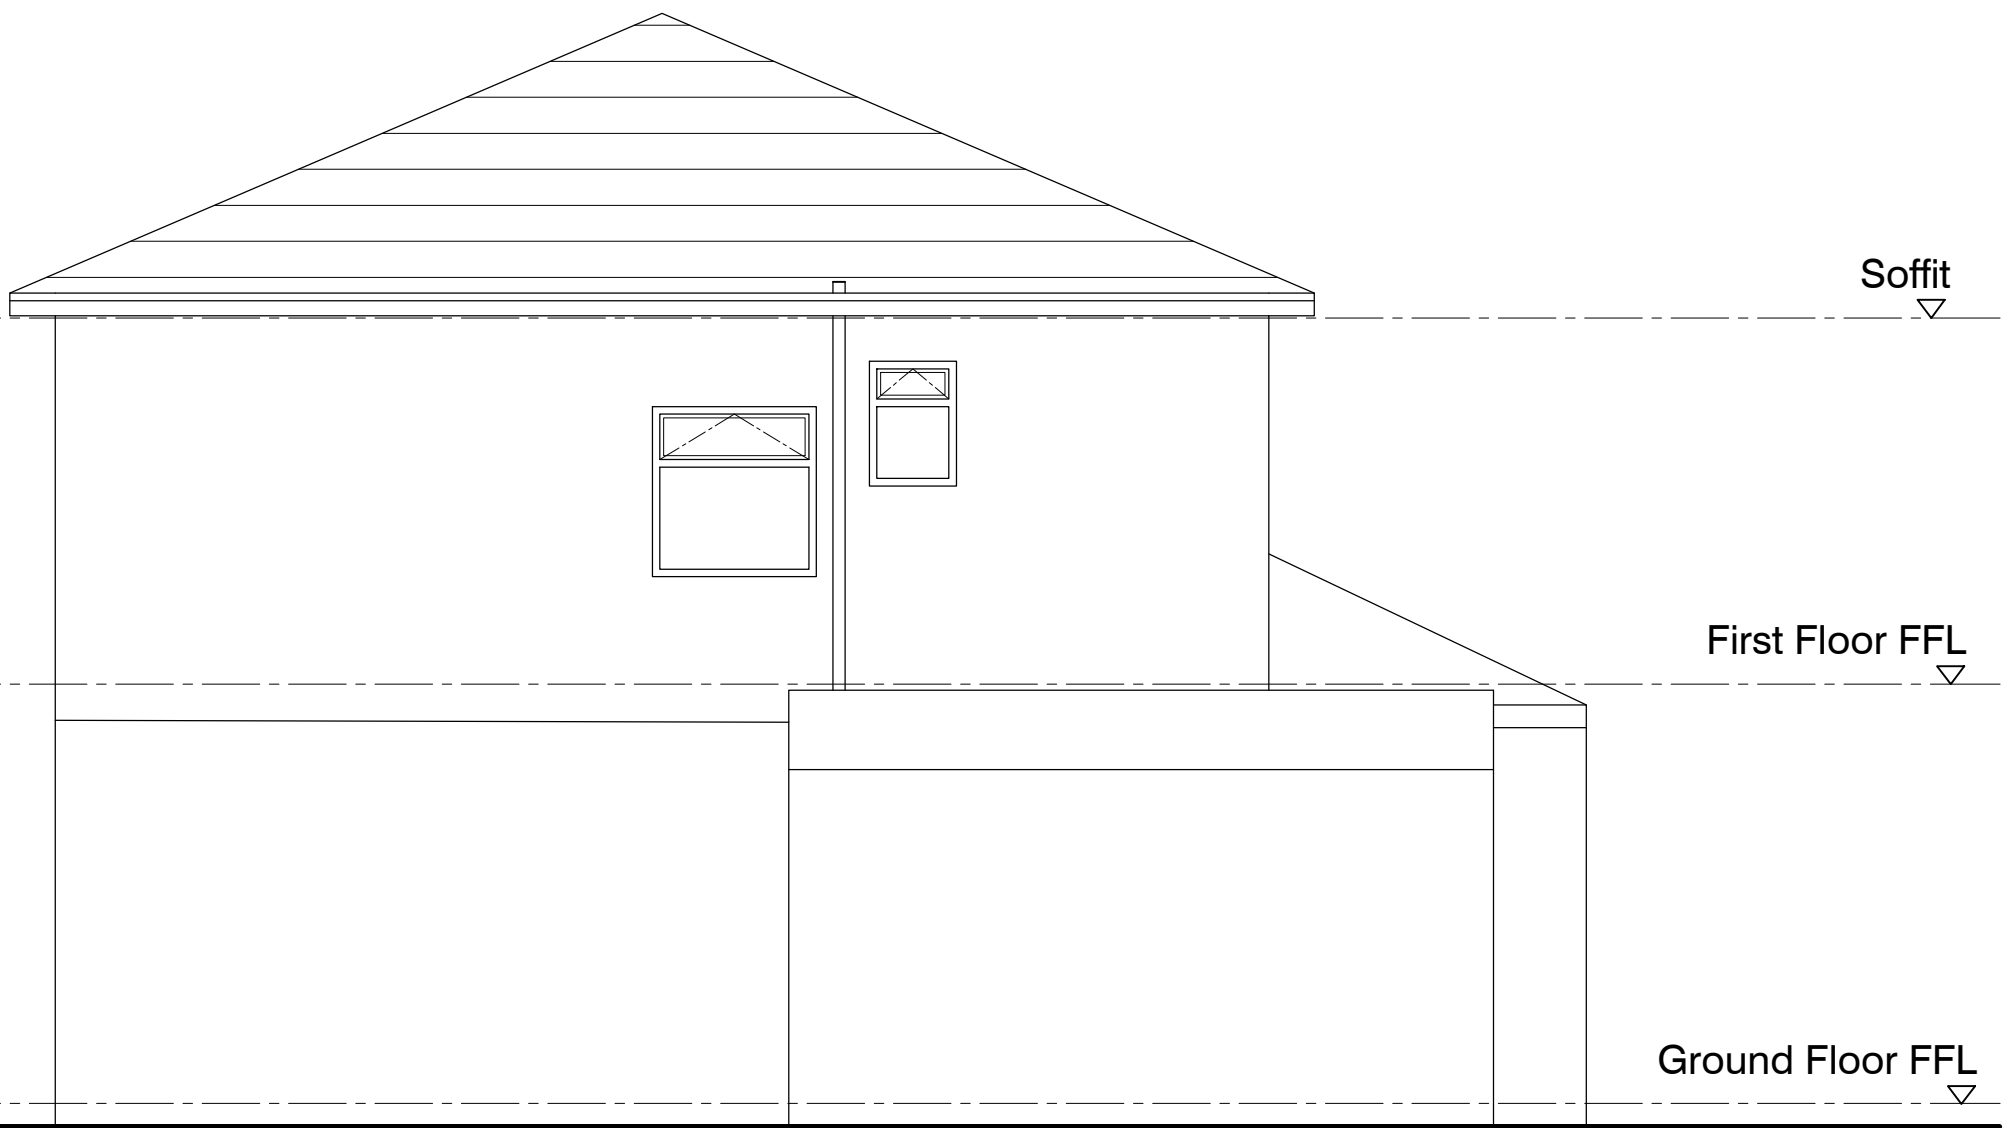

EXISTING GABLE ELEVATION