Scarify above and below picture rail around unpainted plaster areas already revealed. Retain picture rail.

Flat Lath and plaster ceiling to cross corridor

Remove high level boxing

Scarify above dado height only to all walls in this corridor (Lincrusta below dado)

Remove wallpaper and timber mouldings up to frieze

Remove plaster around cracks to wall, approx 3m² per side as marked on site

Under window

Historic Decoration

Paster not removed around corner


Remove timber beading and wallpaper and tiling. Retain picture rail

Remove dado and wallpaper

Remove panelling bead and wallpaper

Former lift/new stair area in abeyance until completion of structural works

VHS space: decorative arches, no works to be carried out

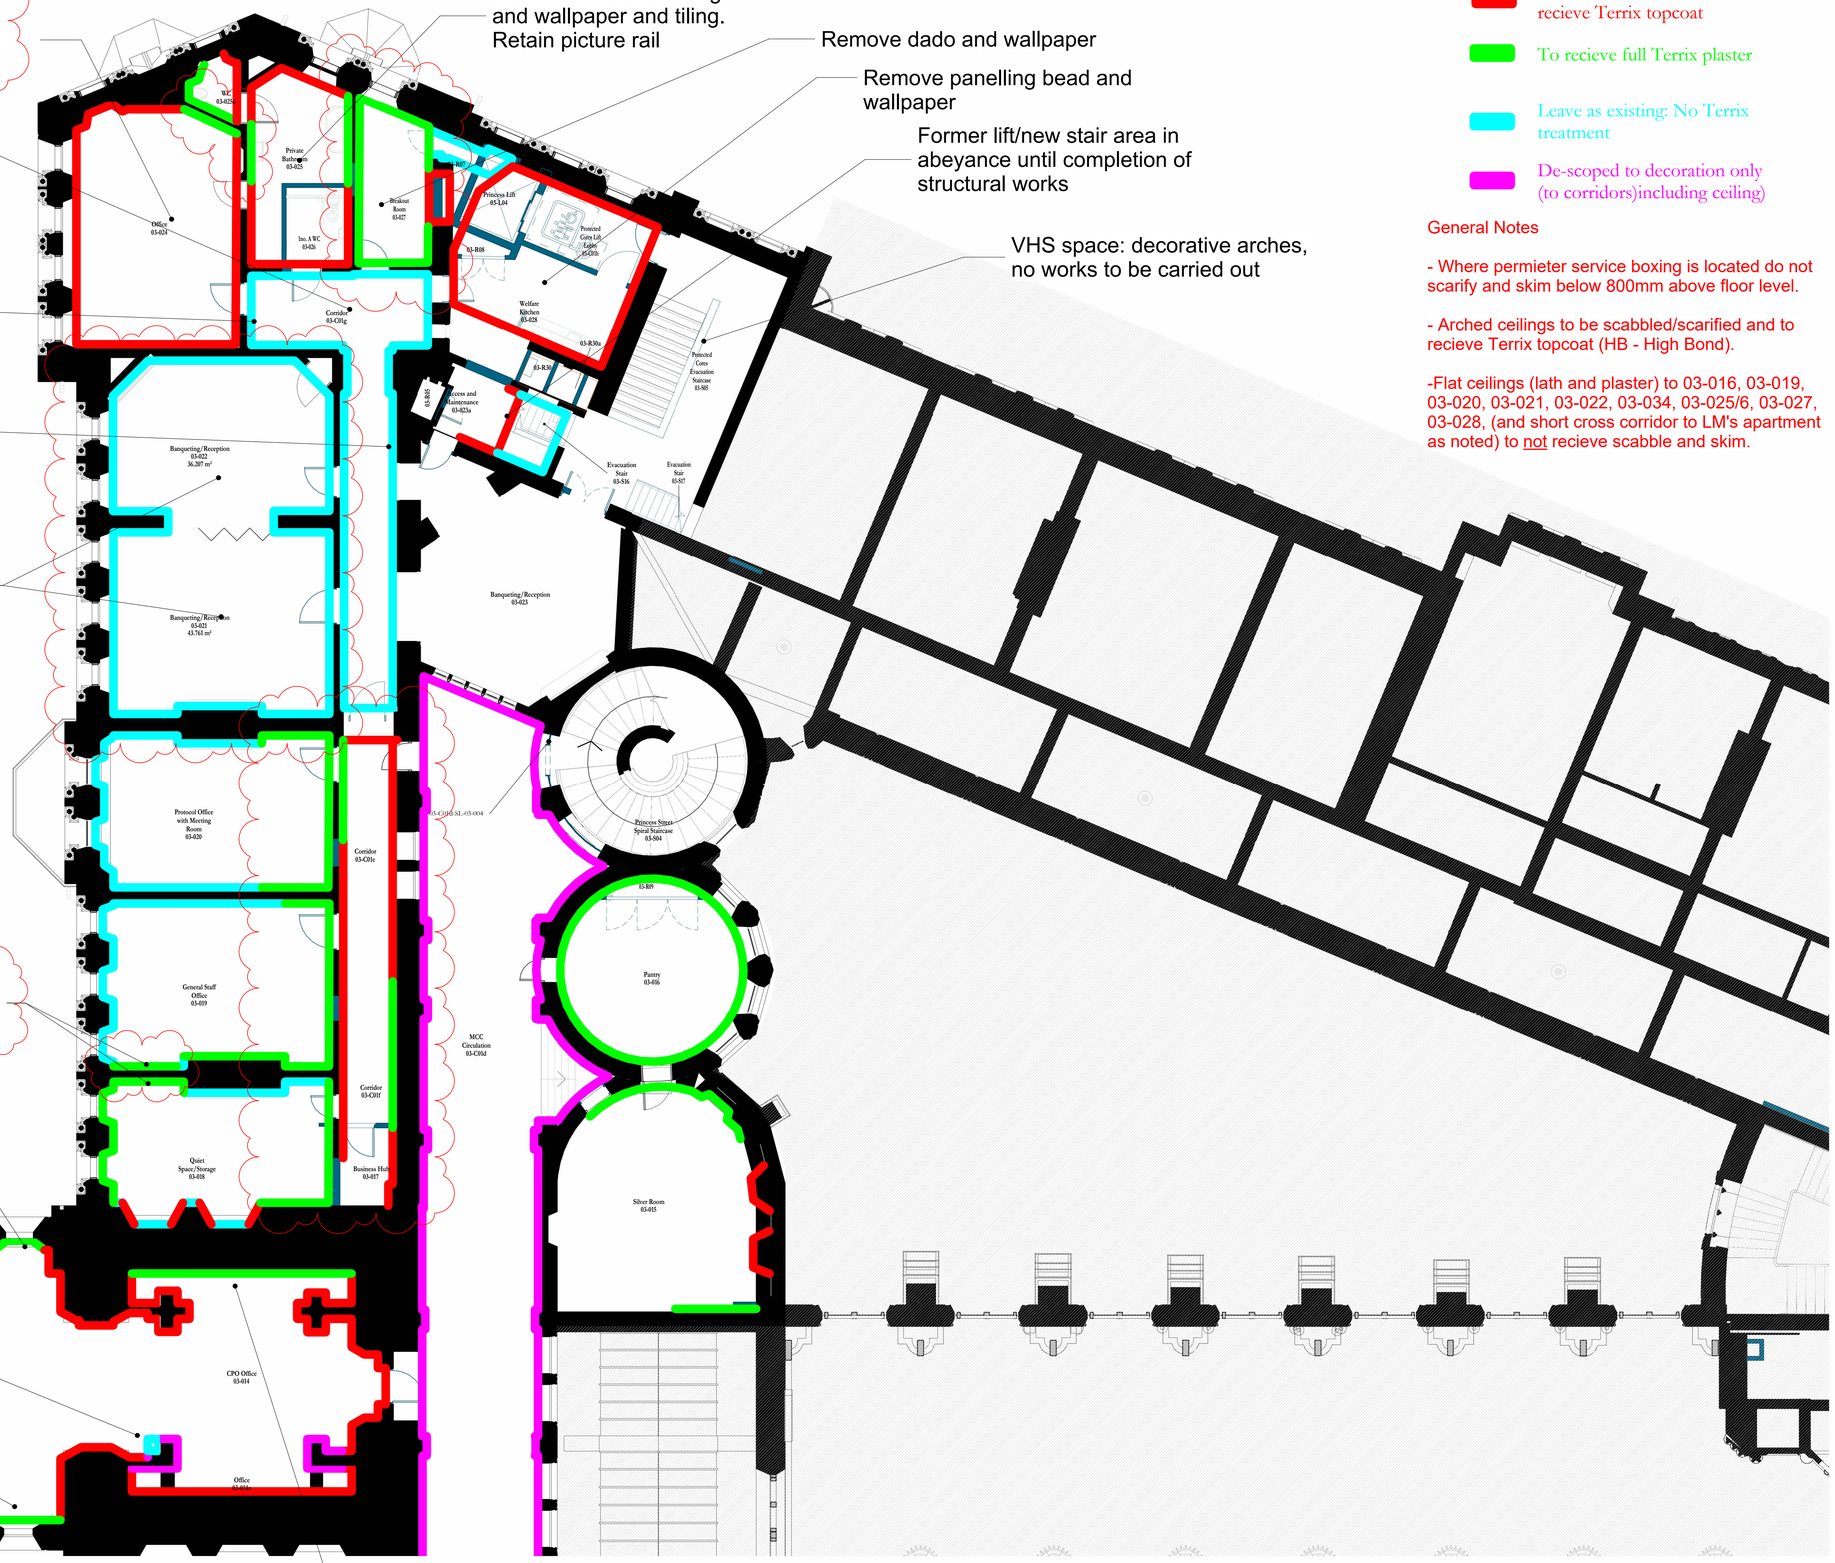

Full plaster to wall to be removed: pipe running across wall to be retained insitu and worked around carefully.

GA PLAN PROPOSED LEVEL 03 - Plaster Removal Plan - 0563

1 : 100

To be scabbled/scarified and to recieve Terrix topcoat

To recieve full Terrix plaster

Leave as existing: No Terrix treatment

De-scoped to decoration only (to corridors)including ceiling)

General Notes

- Where permieter service boxing is located do not scarify and skim below 800mm above floor level.

- Arched ceilings to be scabbled/scarified and to recieve Terrix topcoat (HB - High Bond).

-Flat ceilings (lath and plaster) to 03-016, 03-019, 03-020, 03-021, 03-022, 03-034, 03-025/6, 03-027, 03-028, (and short cross corridor to LM's apartment as noted) to not recieve scabble and skim.

Scale Bars to be used as guidance only - refer to sheet size below

1:100	mm	1000	3000	5000	7000		
1:200	mm	5000	8000	12000	16000		
1:500	M	5	15	25	35		
1:1250	M	10	30	50	70	90	

Notes:

Drawings are based on survey data and may not accurately represent what is physically present.
Do not scale from this drawing. All dimensions are to be verified on site before proceeding with the work.
All dimensions are in millimeters unless noted otherwise.
Purcell shall be notified in writing of any discrepancies.

Key Plan

ISSUE	DATE	APPROVED	DRAWN	DESCRIPTION
04	07/12/2022	MJBS	JW	As Rev Clouds
03	14/10/2022	JC	MJBS	As Rev Clouds
02	29/09/2022	JC	MJBS	As Rev Clouds
01	25/03/2022	AB	MJBS	Amended For Terrix
-	26/01/2021			First Issue

OUR TOWN HALL PROJECT

PURCELL

Project Office, Room 308, Town Hall, MANCHESTER M60 2L1
+44 (0) 7970 097 432
www.purcelluk.com

PROJECT STATUS	RIBA STAGE 5
CLIENT	Manchester City Council
PROJECT	OUR TOWN HALL
DRAWING TITLE	PLASTER REMOVAL L03 NORTH
SIZE & SCALE	A1: 1 : 100
DRAWING STATUS	For Construction
JOB NUMBER	236959
DRAWING NO.	OTH-PUR-TH-03-SKE-A-0563
REV	04

© PURCELL 2019. PURCELL ® IS THE TRADING NAME OF PURCELL ARCHITECTURE LTD.

07/12/2022 17:07:34