


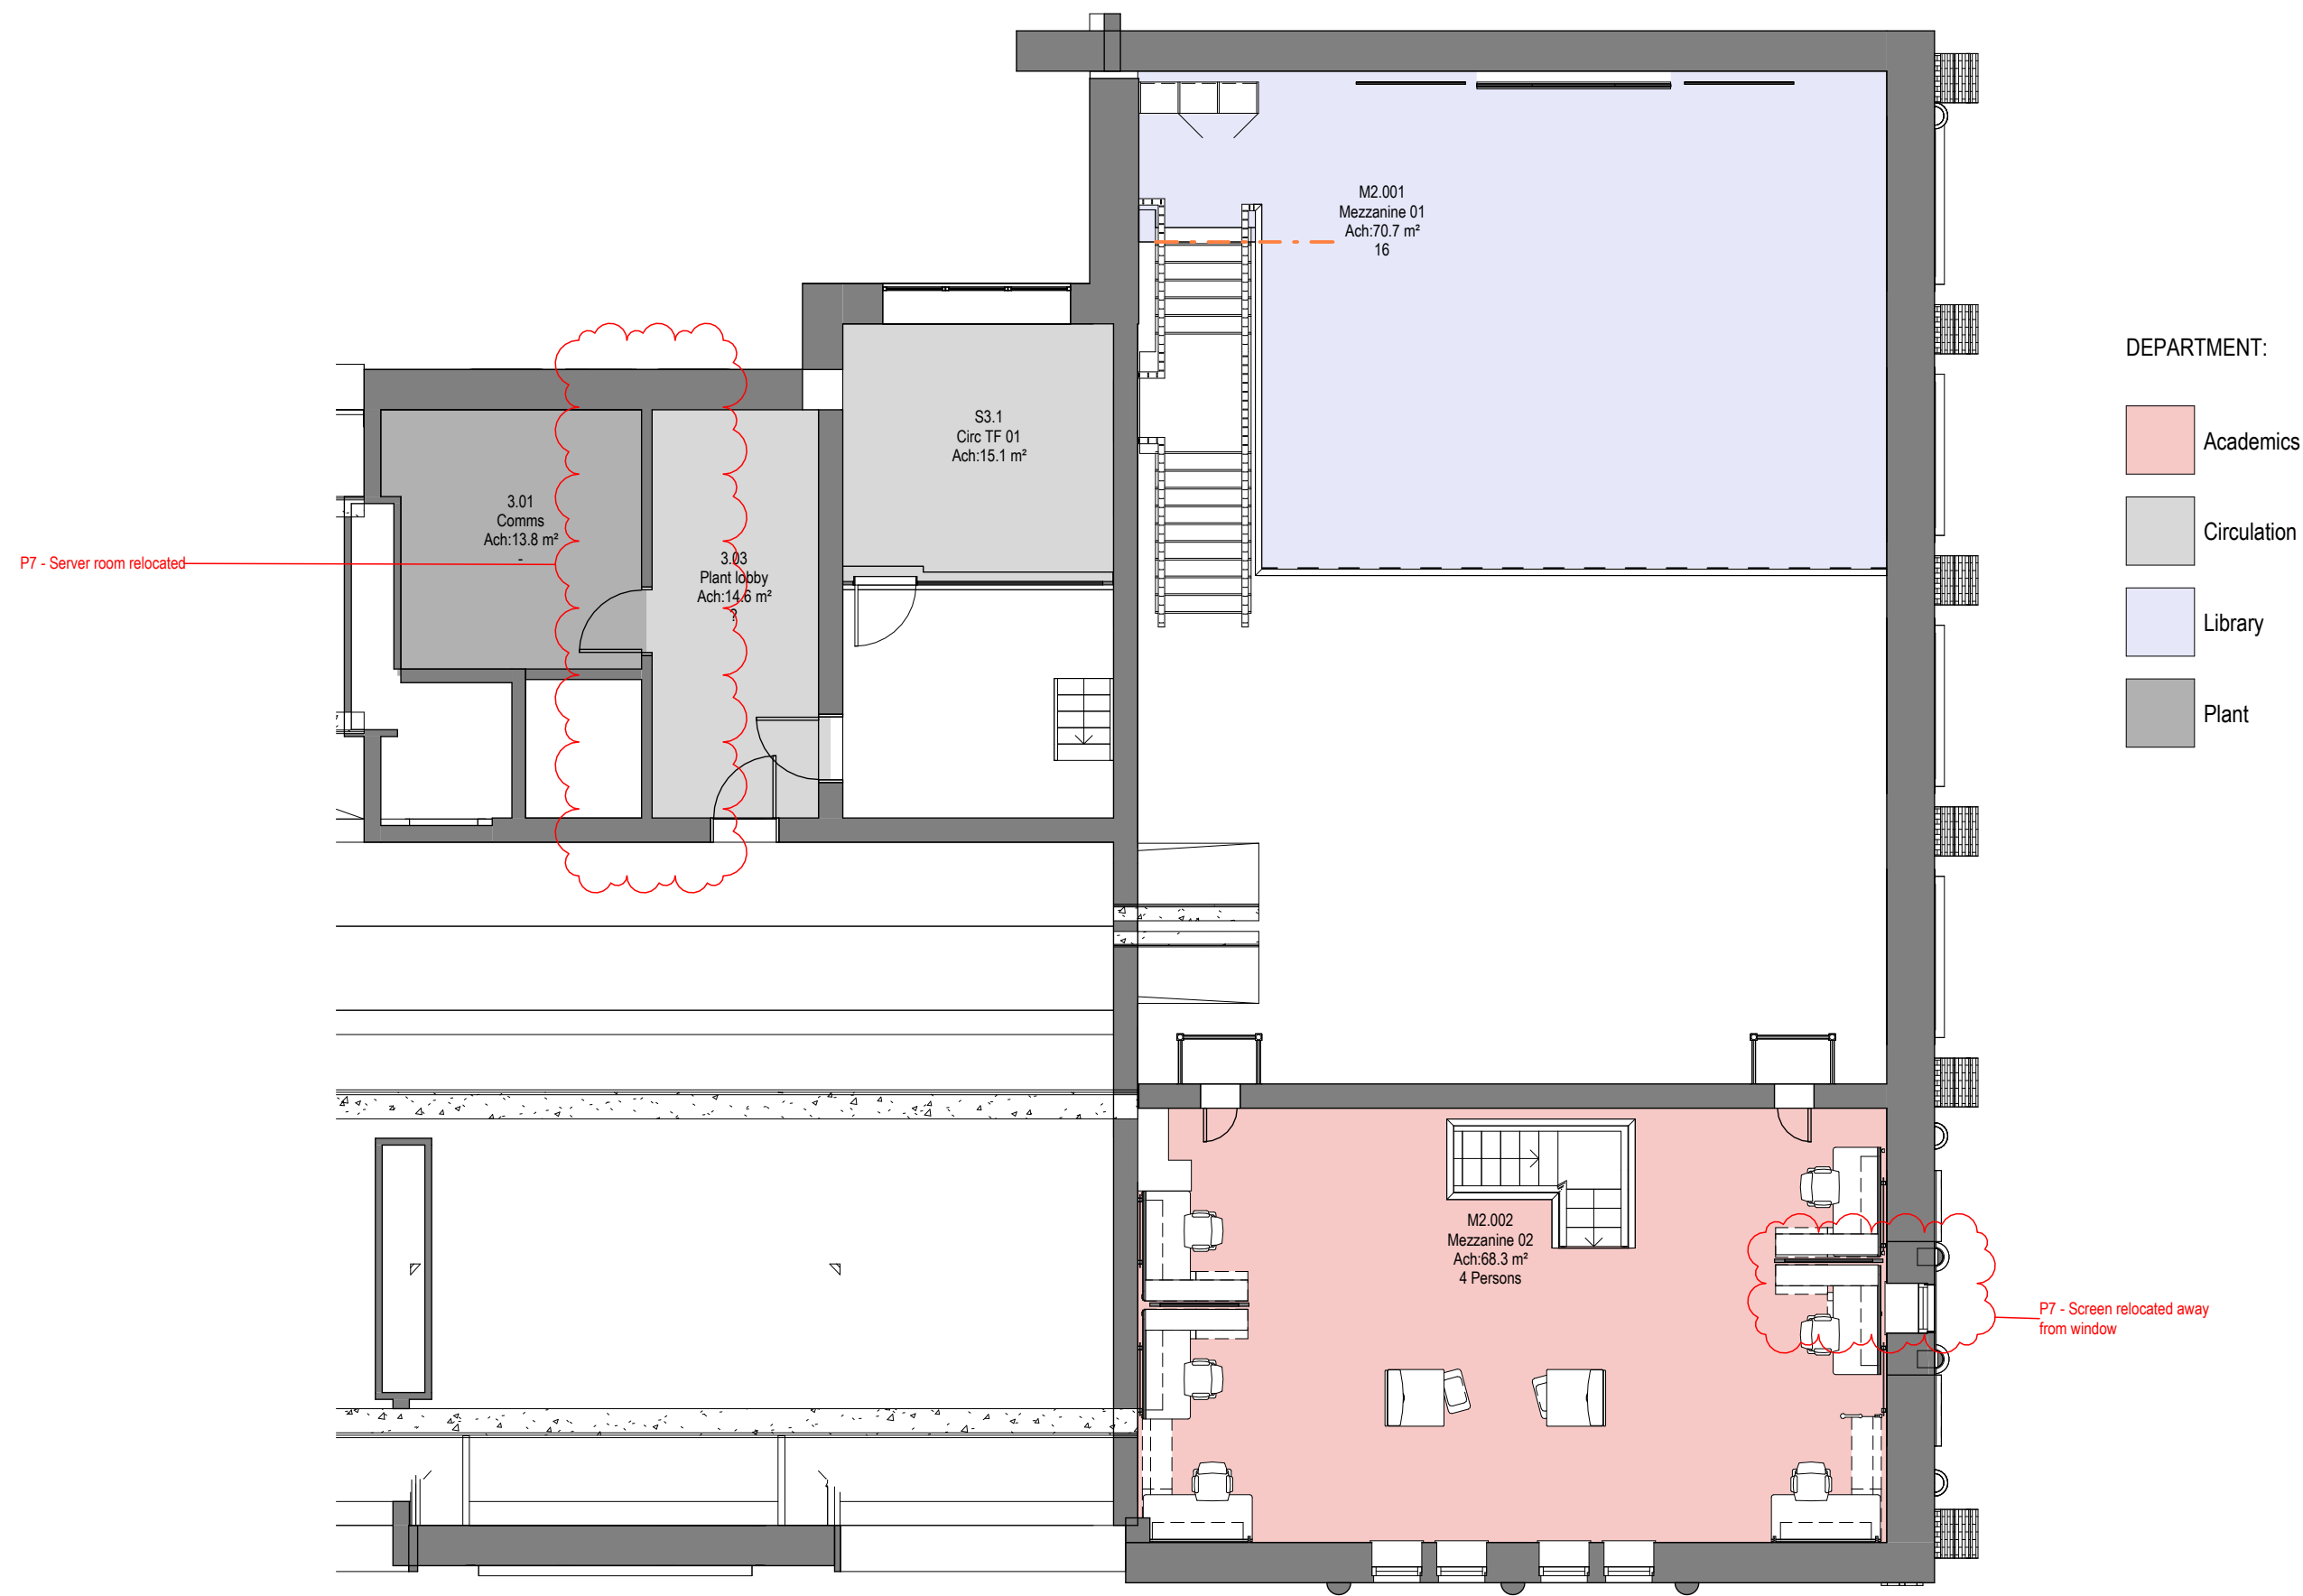

1 Proposed GA Plan - Level 03
1 : 100

Notes:

- This drawing is copyright.
- Do not scale dimensions from this drawing.
- This drawing is to be read in conjunction with all other relevant drawings.
- All discrepancies on this drawing are to be reported to the architect.
- Do not modify any element of this drawing.
- Use drawing only for purpose(s) issued.
- This drawing may contain colour.

North Point

Scale Bar

Scale: 1:100

Key Plan

The following external model files are included within this drawing:

Rev	Date	Revision Notes	Drawn	Review
P7	2024/02/16	Drawings revised following conservation officer comments	AB	RM
P6	2024/01/16	Relocated comms room	AB	RM
P5	2023/12/01	Listed Building Consent Submission.	AB	RM
P4	2023/10/06	Stage 4 Issue for Costing	AB	RM
P3	2023/07/21	Preliminary Issue to Heritage Consultant	AB	RM
P2	2023/06/09	Stage 3 Preliminary	AB	RM
P1	2023/06/02	Stage 3 Preliminary Issue for costing	AB	RM

MANCHESTER
1824
The University of Manchester

Project

Rutherford Building

Drawing Title

Proposed GA plan - Level 03

Job Number	Date	Security Classification	Drawn By
141532	JAN'23		EM
Scale@A2	Purpose	Reviewed By	
1 : 100	LISTED BUILDING CONSENT	RM	
Drawing Number	Revision		
2013-RBUM-ARC-XX-03-DR-A-2013	P7		