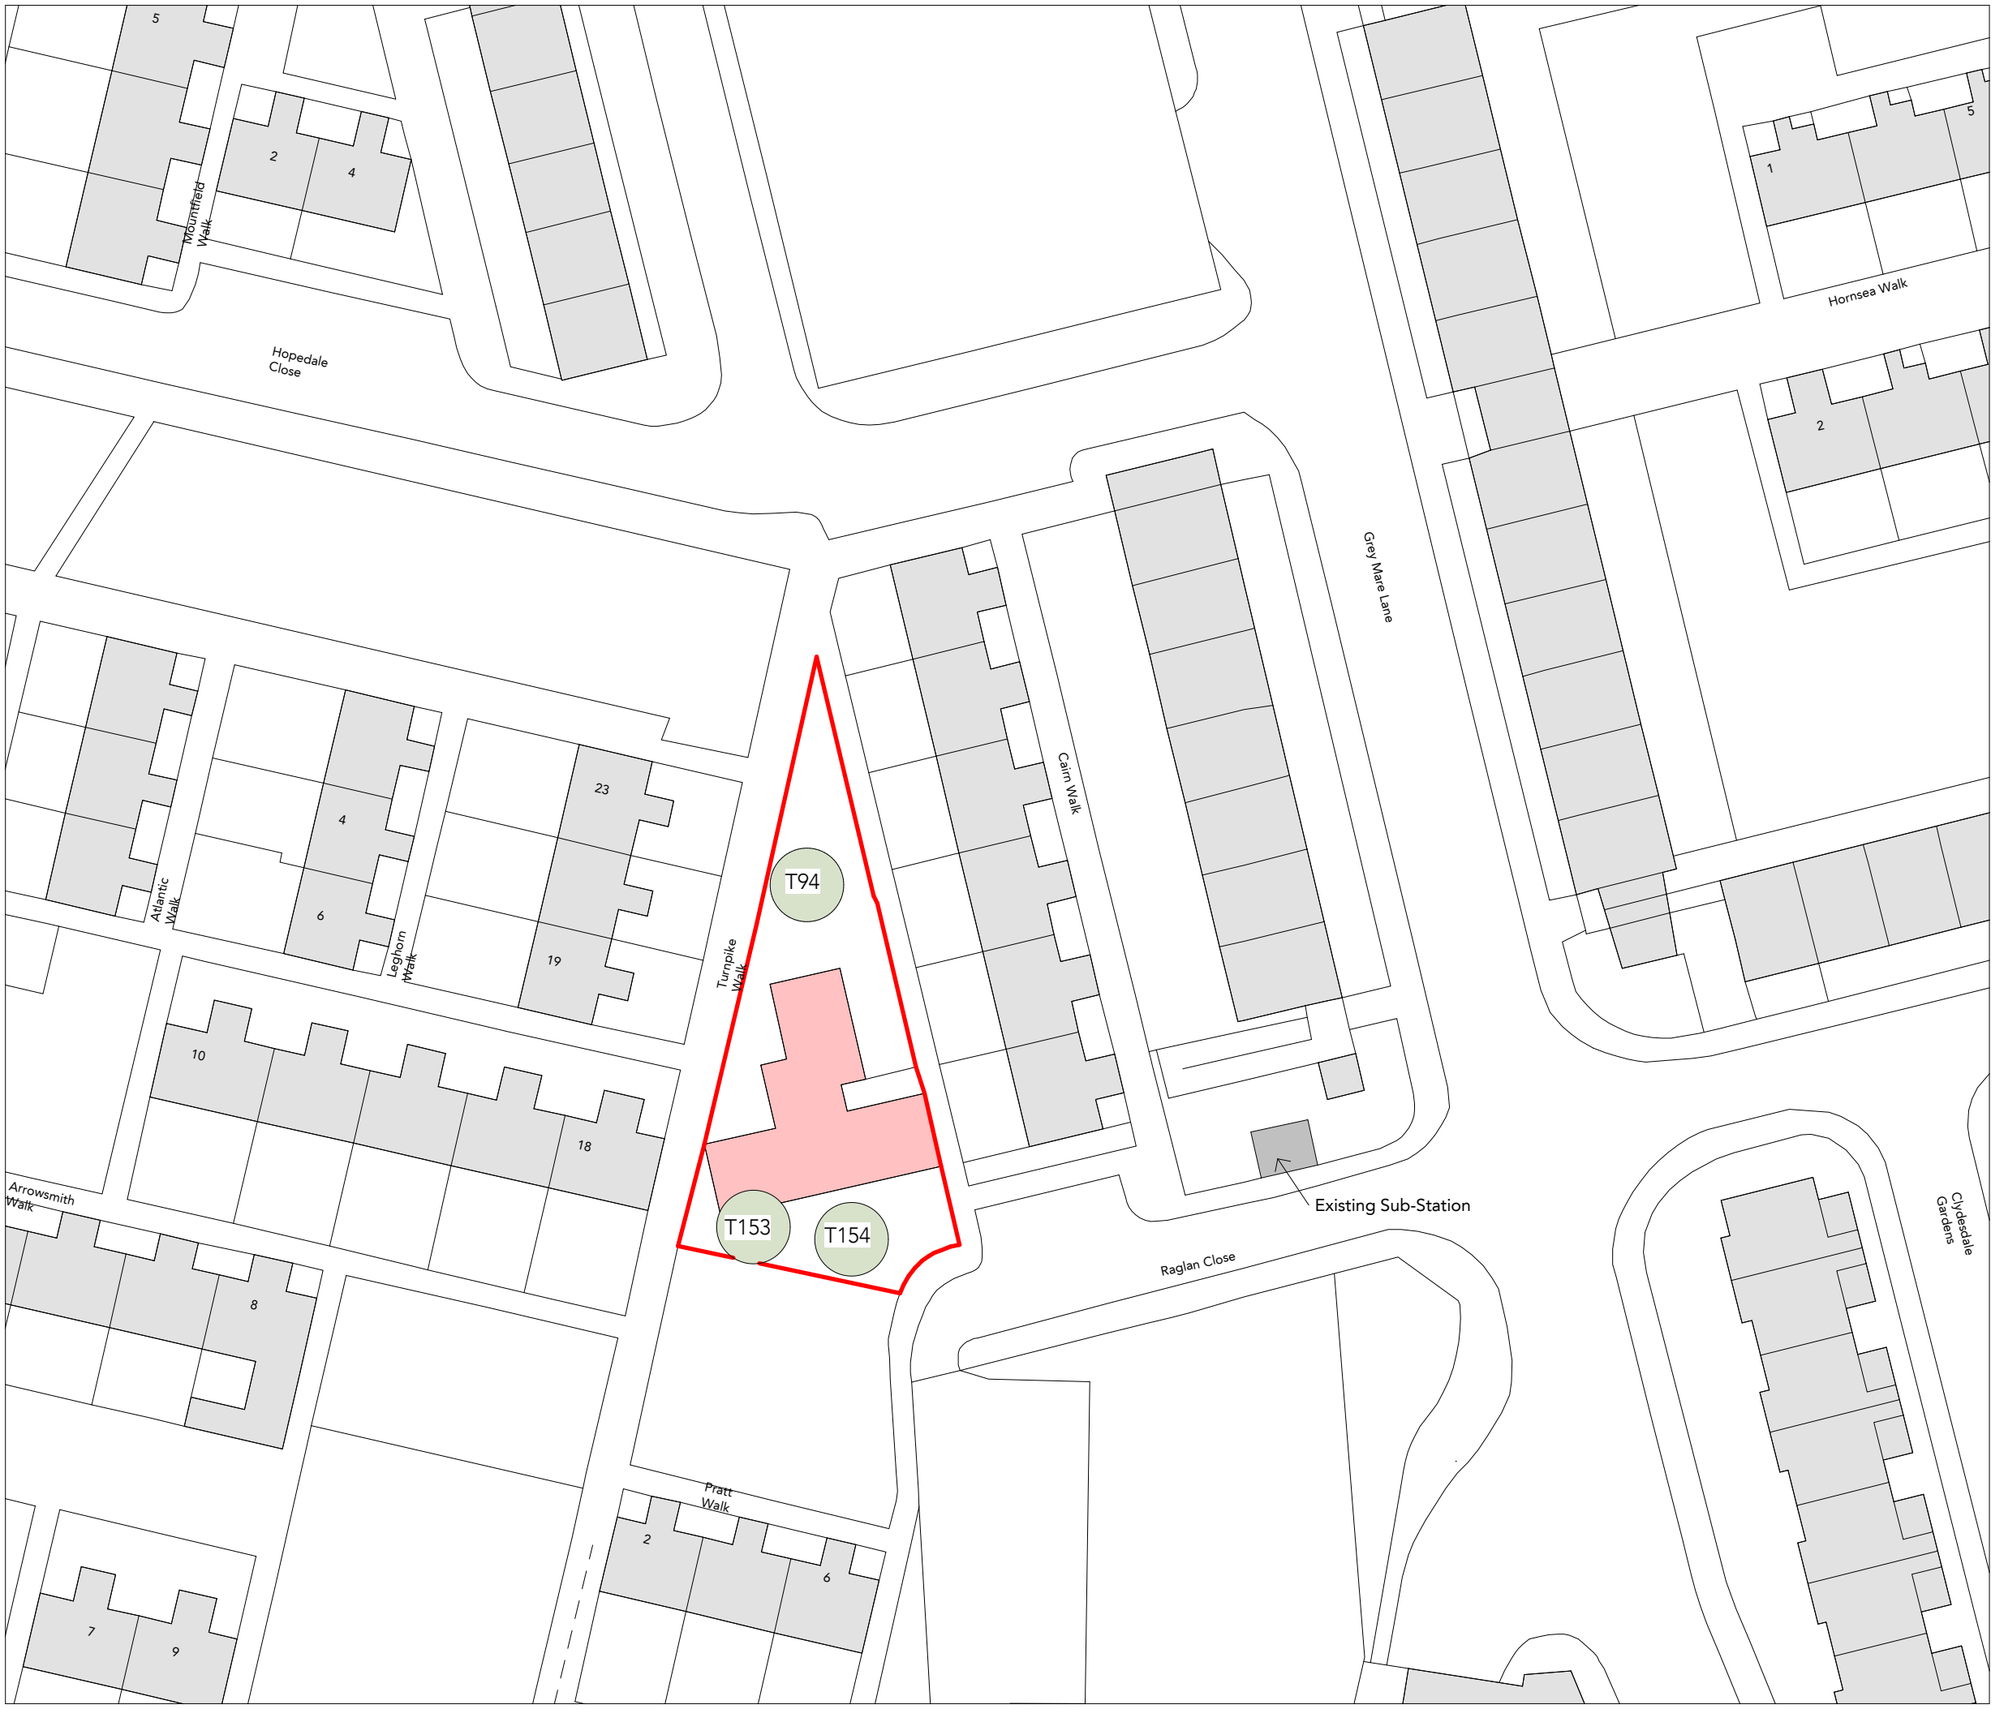


Note:
Do not scale from this drawing.
Dimensions are to be checked on site.
If in doubt please ask.

5 0 5 10 15 20 25 m

SCALE 1:500

N

Application Boundary

Building to be demolished

Trees to be retained

Trees to be removed

Rev	Date	Intls	Details
-	05/02/2023	EP	Issued for planning

© The moral rights of the author are hereby asserted.
This drawing and design is the sole property of Buttress Ltd and must not be reproduced without permission.
Buttress Ltd is Registered in England and Wales: 5363573

Buttress

41 Bengal St
Manchester
M4 6AF

T 0161 236 3303
E contact@buttress.net
W www.buttress.net

Project Title	Grey Mare Lane
Client	One Manchester
Location	Beswick - Manchester
Drawing Title	Demolition Plan - Turnpike Walk
Date	05/02/2024 10:28:16
Checked	BT
Scale	As indicated
Orig Paper Size	A3
Status	S2

Job No:	Origin:	Zone:	Level:	Type:	Disc:	Number:	Rev:
8782	-BA-	-XX-	00-	DR-	A-	(04) 010-	-