



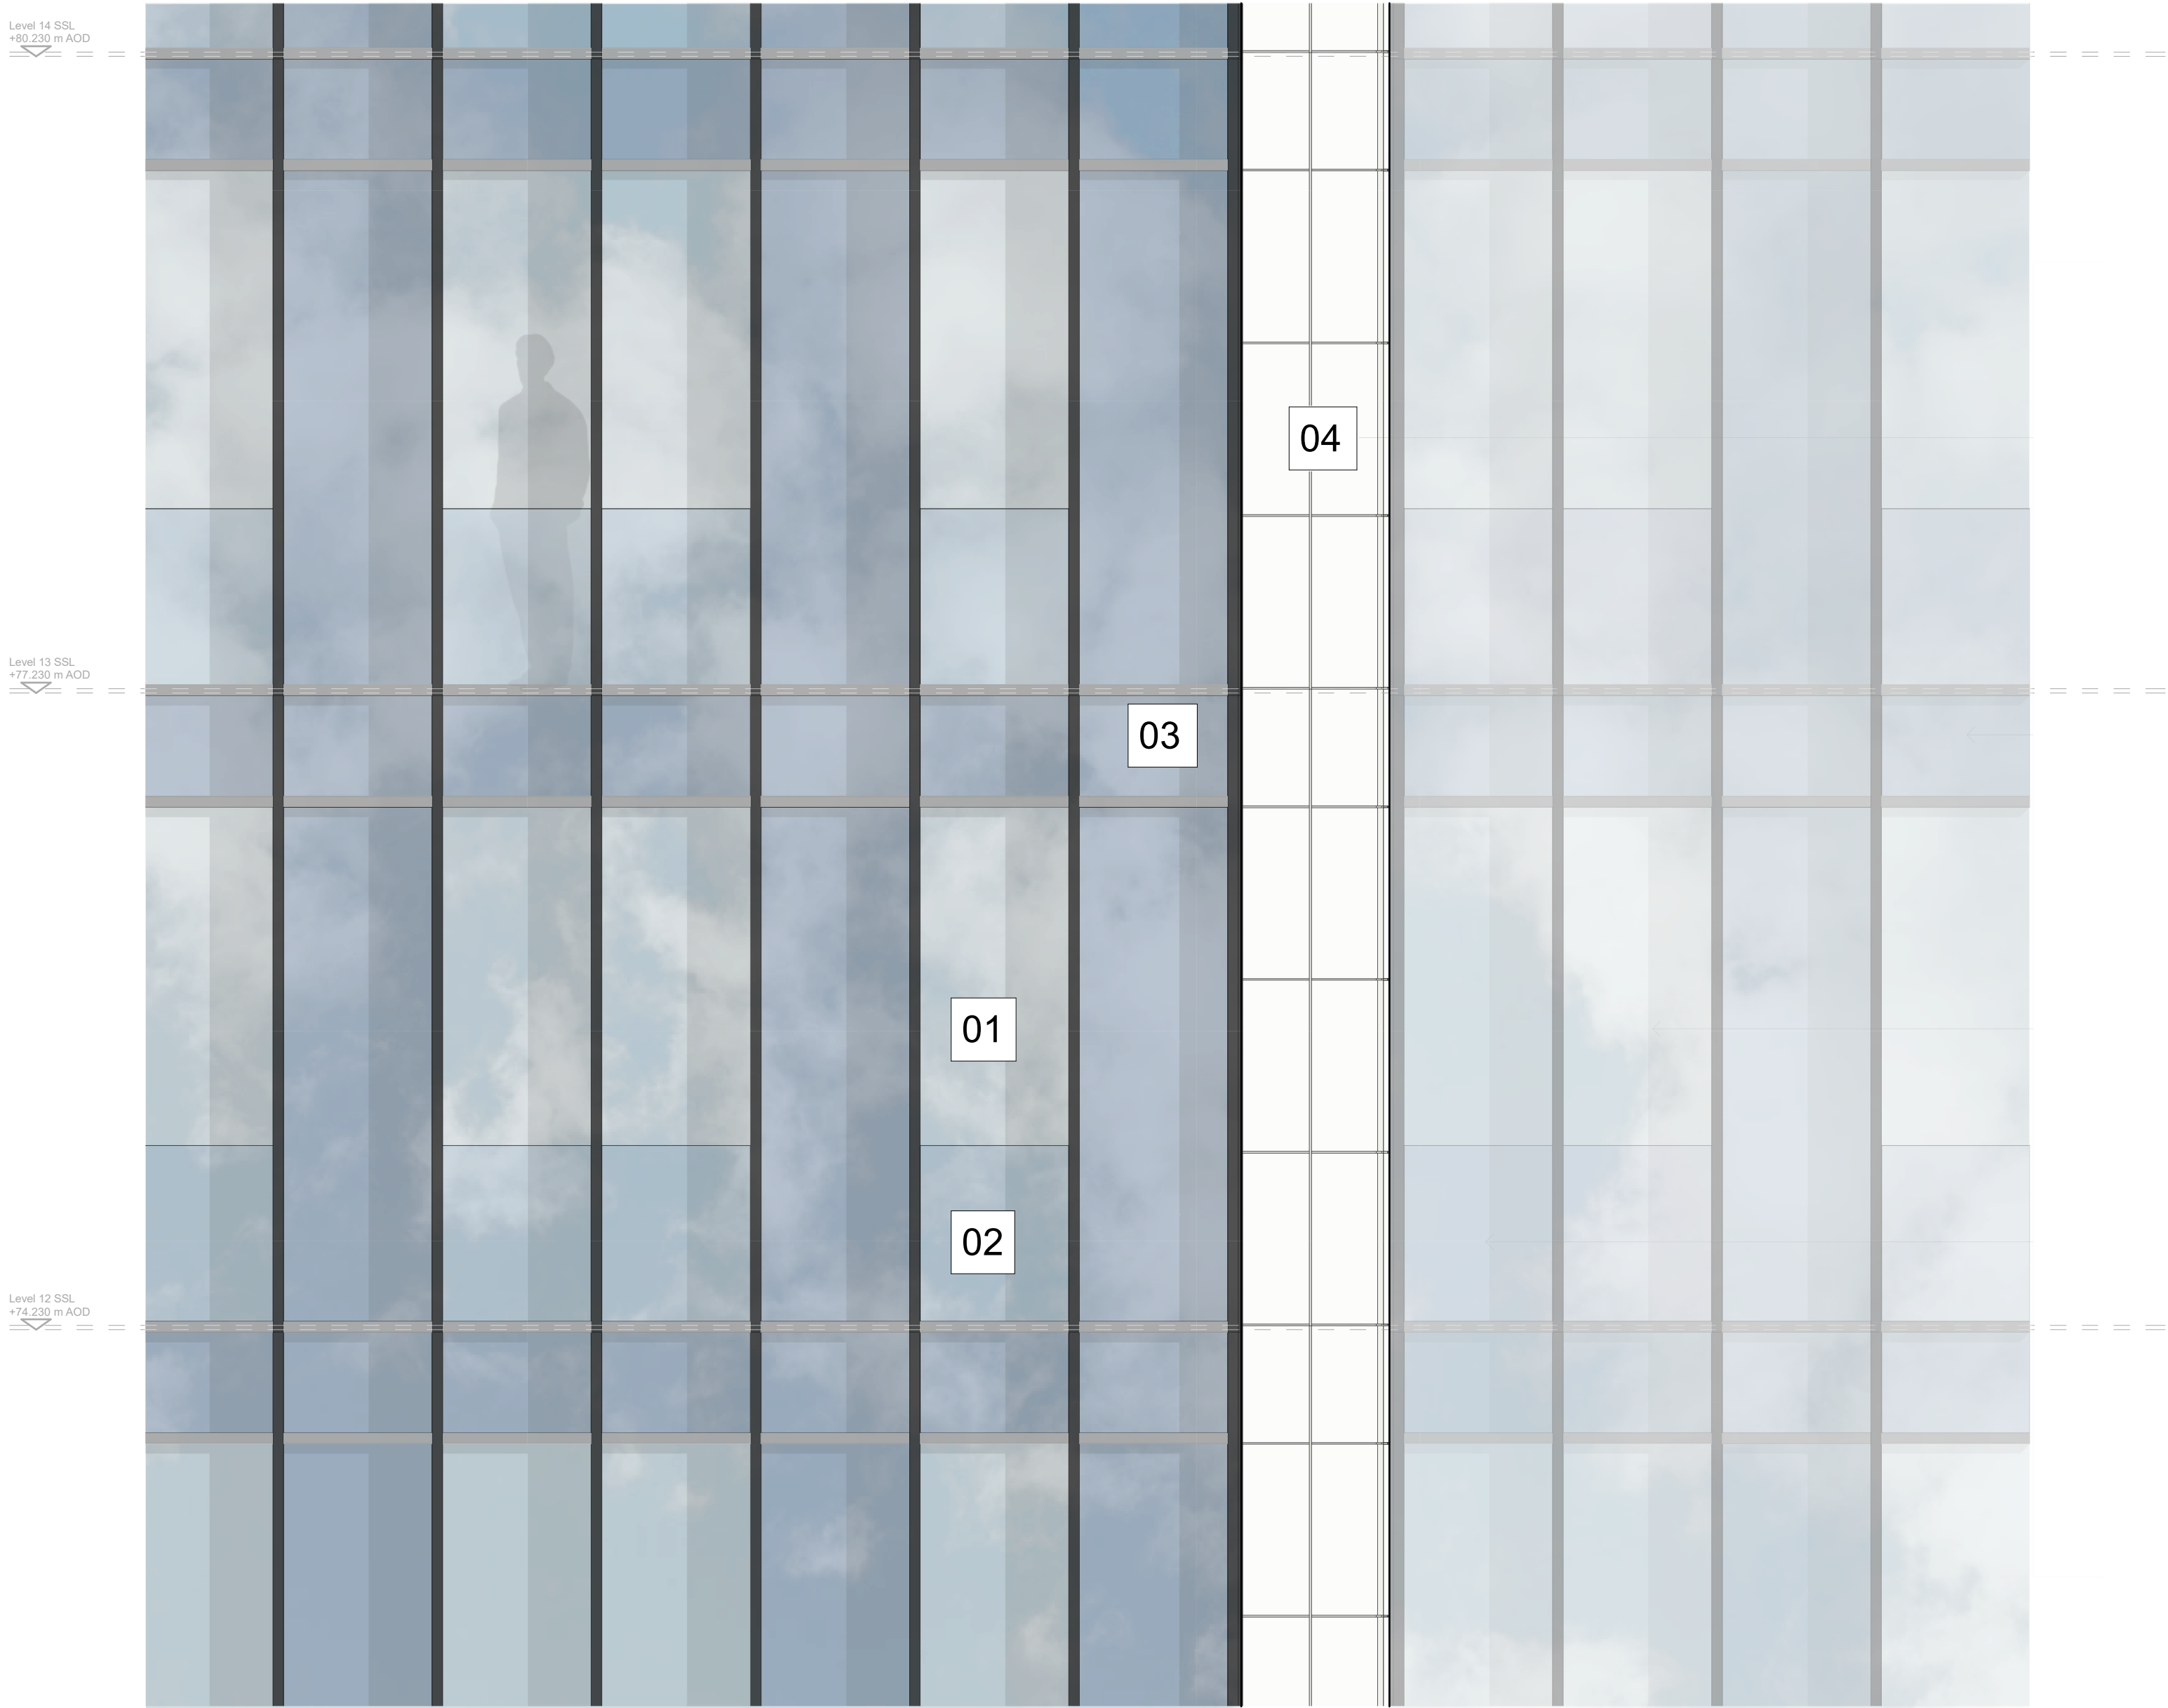


Detail Elevation 01

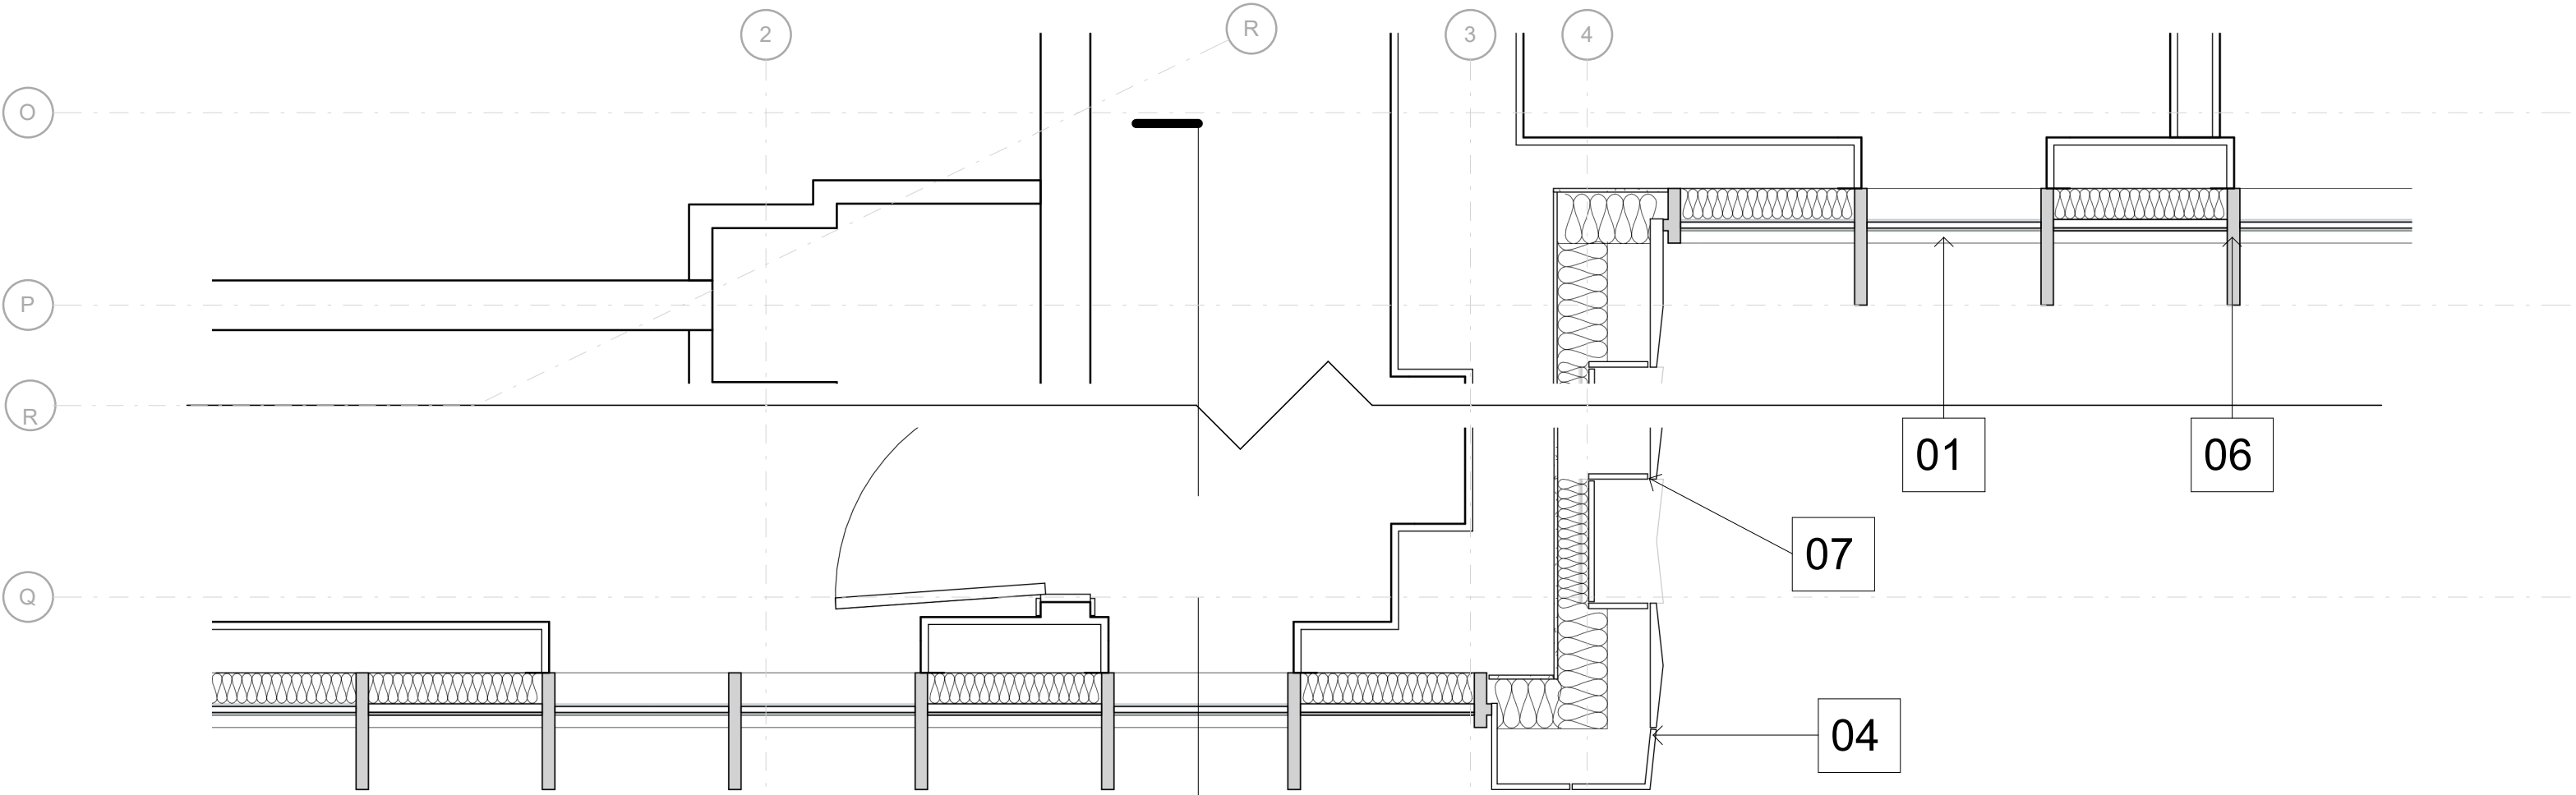

Detail Plan 01


Detail Section 02

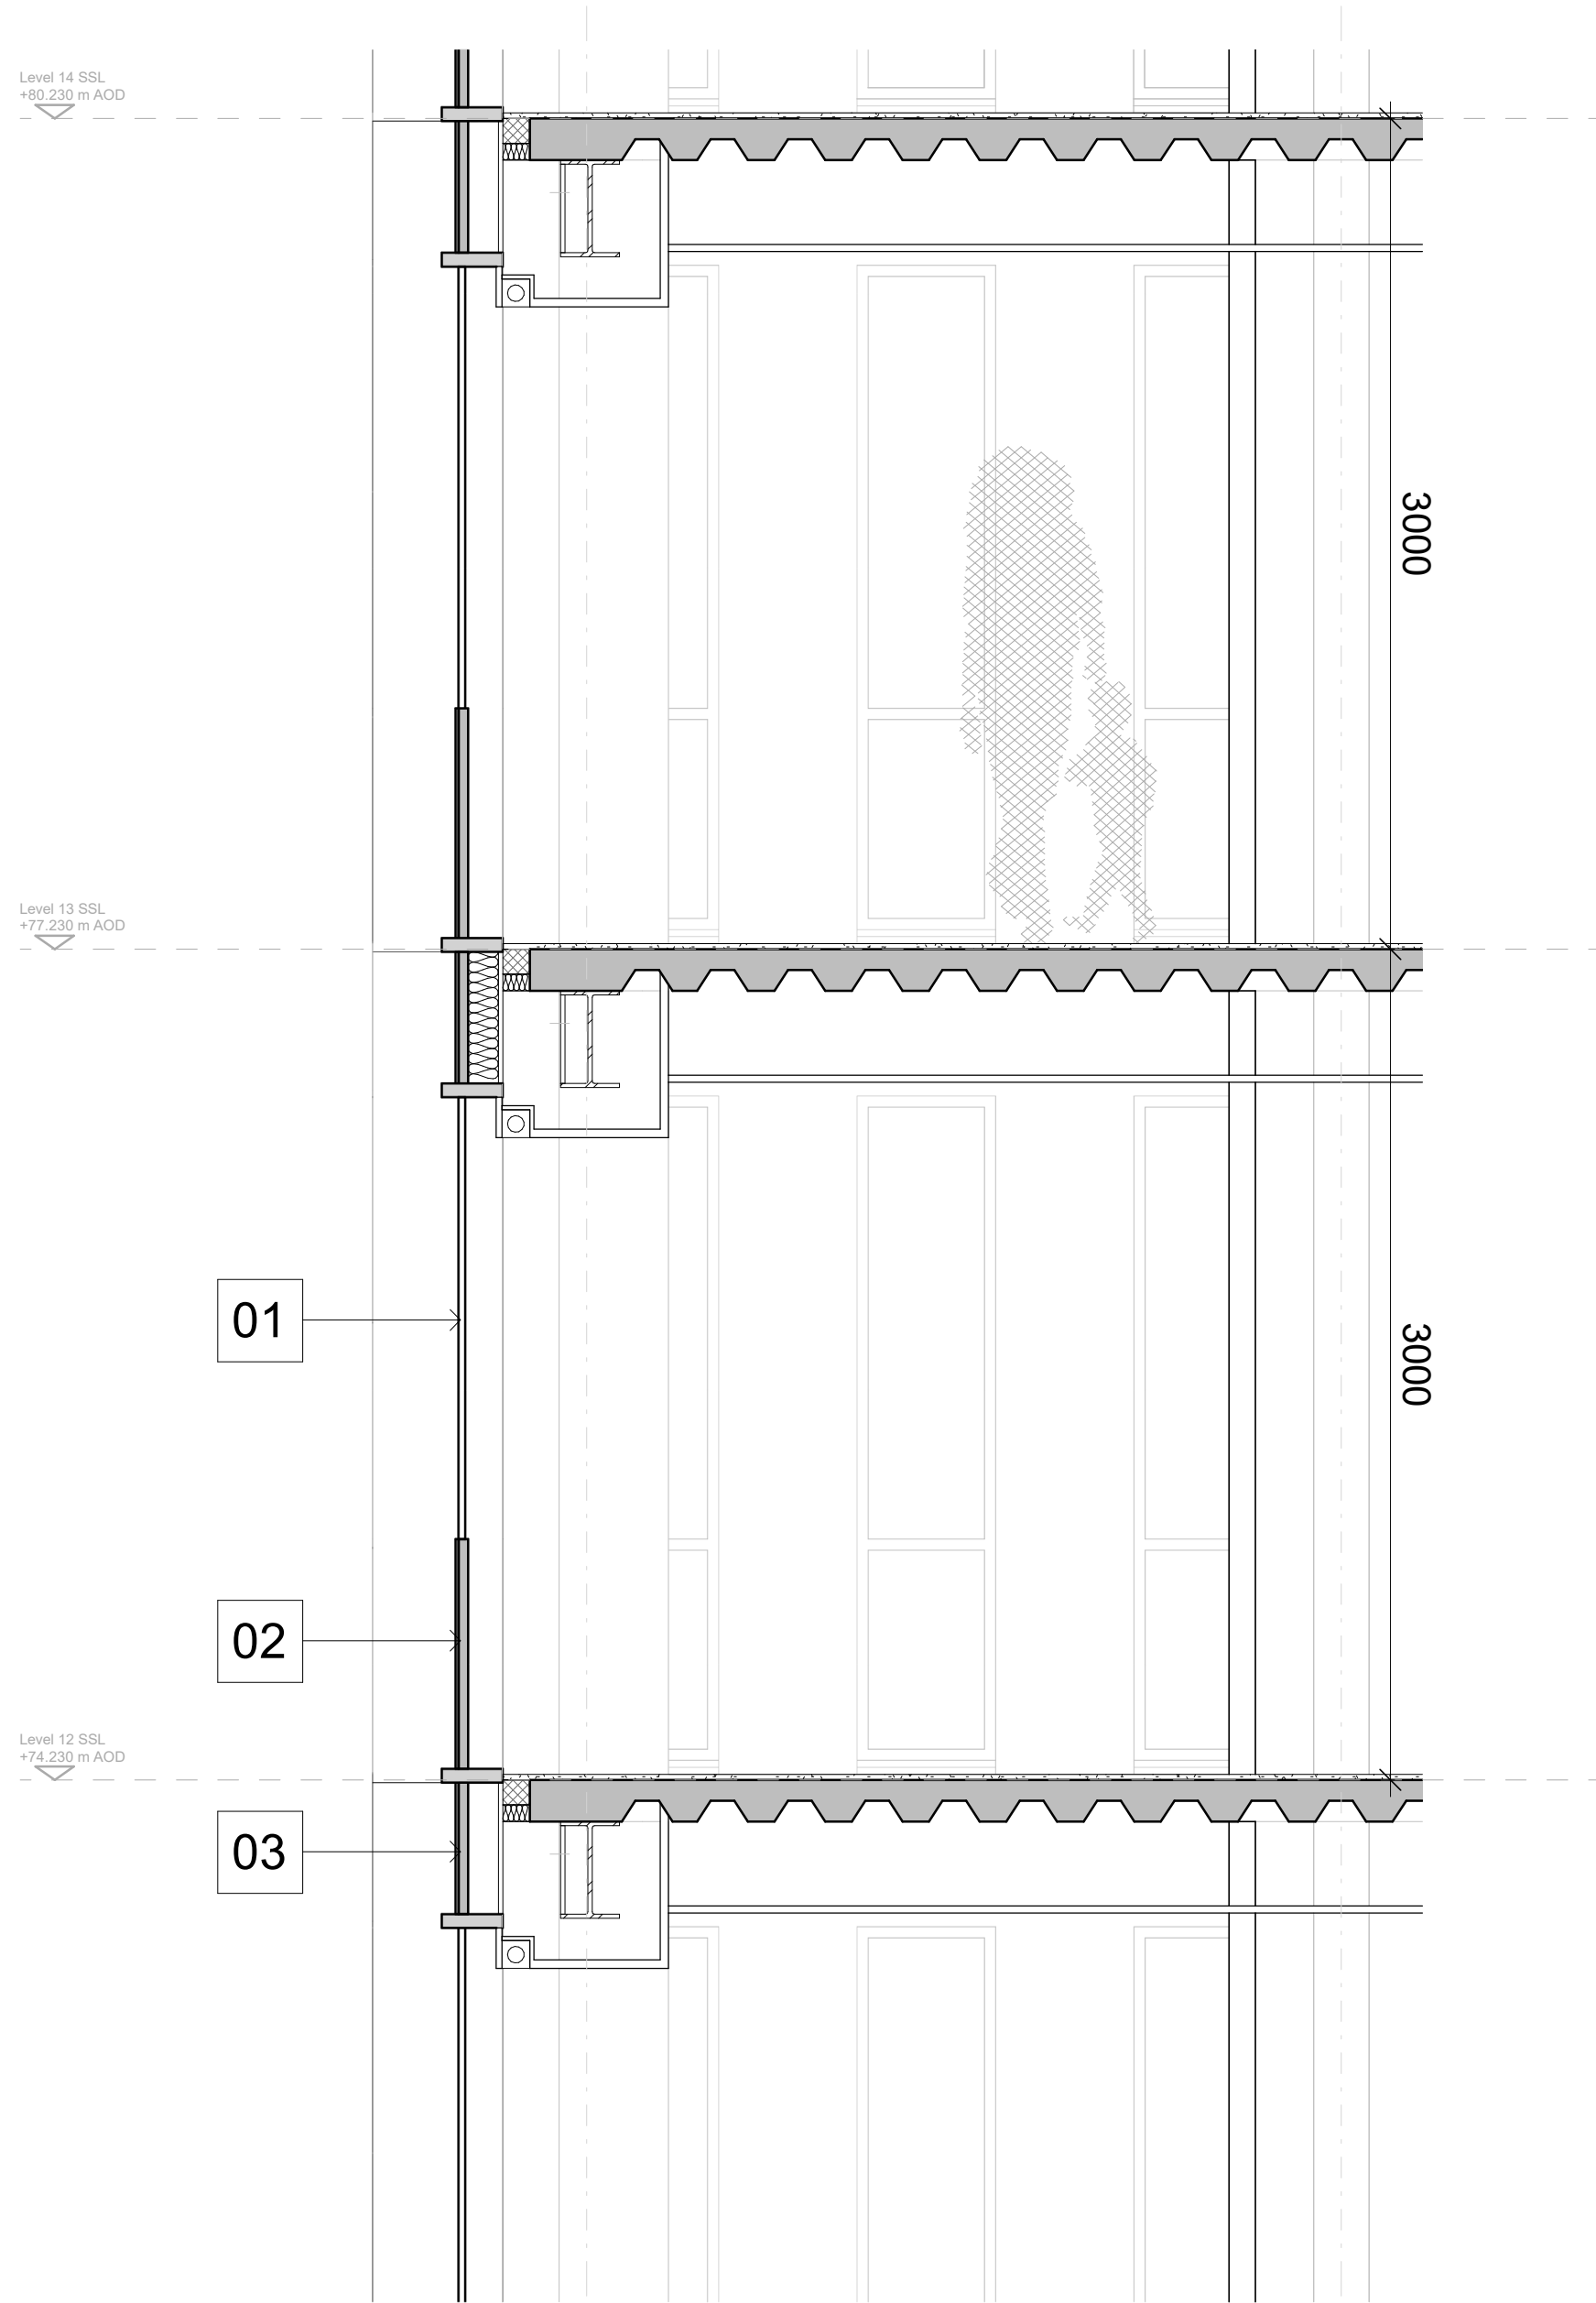

Detail Section 01

Key

- 01 Clear glazing
- 02 50% Frit Opaque glazing
- 03 100% Frit Opaque glazing
- 04 Off White Terracotta tiles
- 05 Grey Terracotta tiles
- 06 Red brick slip - Colour to match Manchester brick
- 07 Grey Aluminium Mullion
- 08 Panel Joint

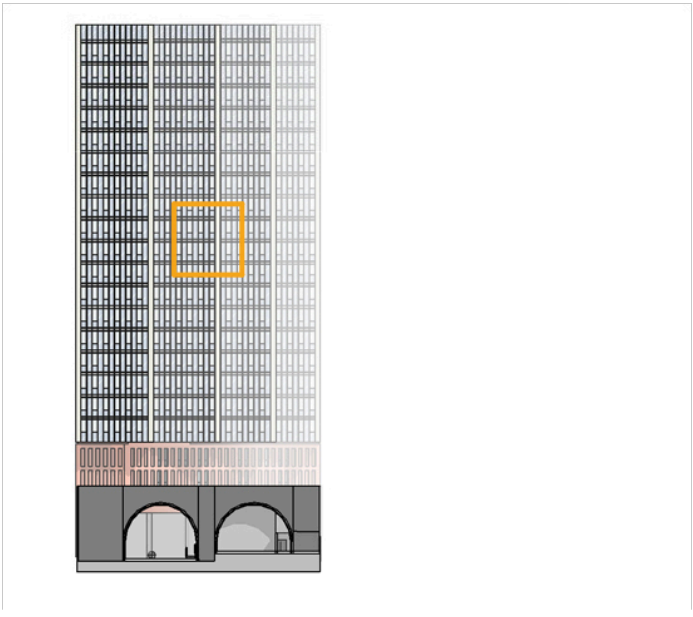

South Elevation Key @ 1:1000