



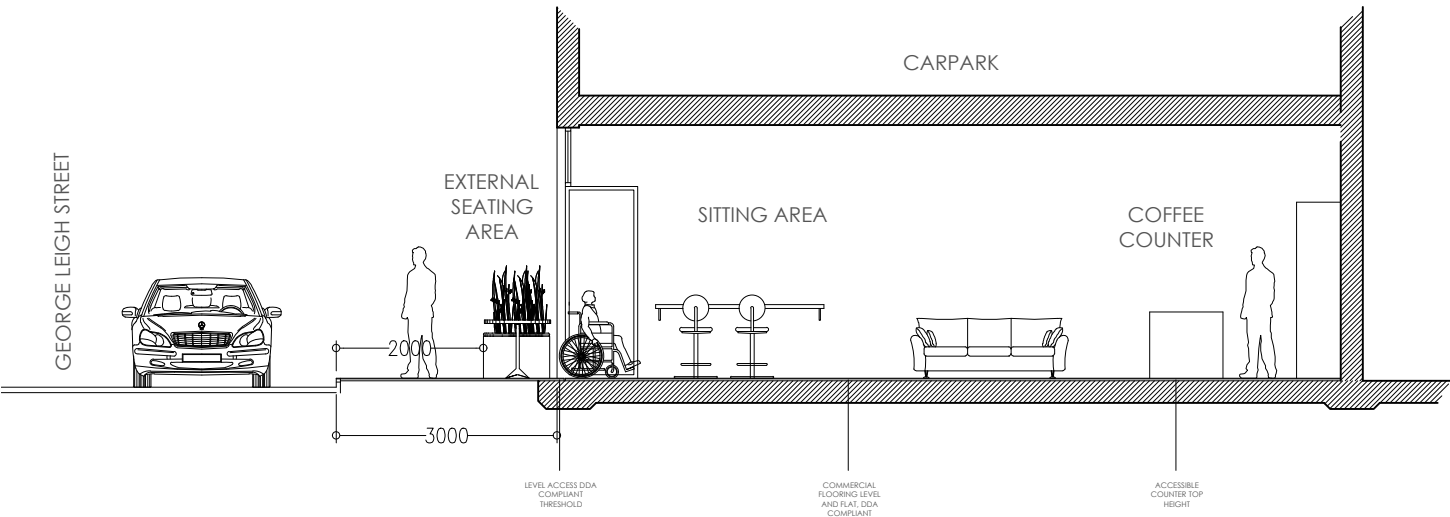


SECTION A ILLUSTRATING DISABLED ACCESS ARRANGEMENT
1:100 @A3

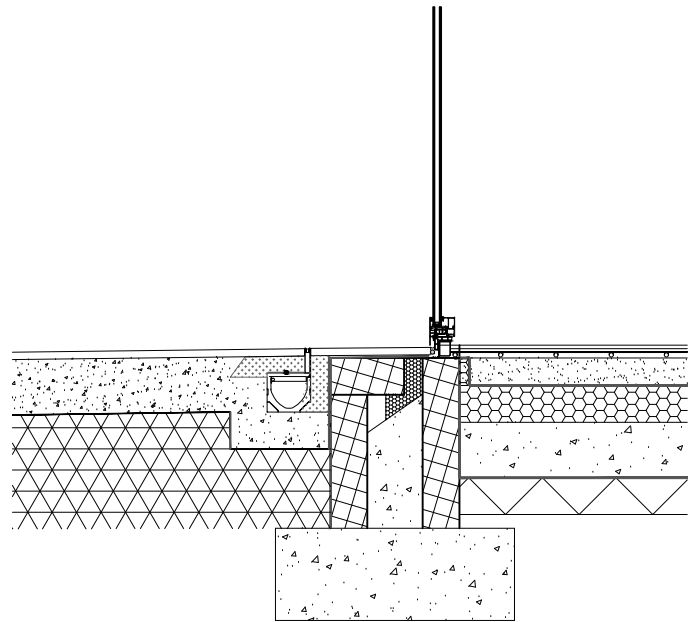

LEVEL THRESHOLD DETAIL
1:20@A3

GEORGE LEIGH STREET

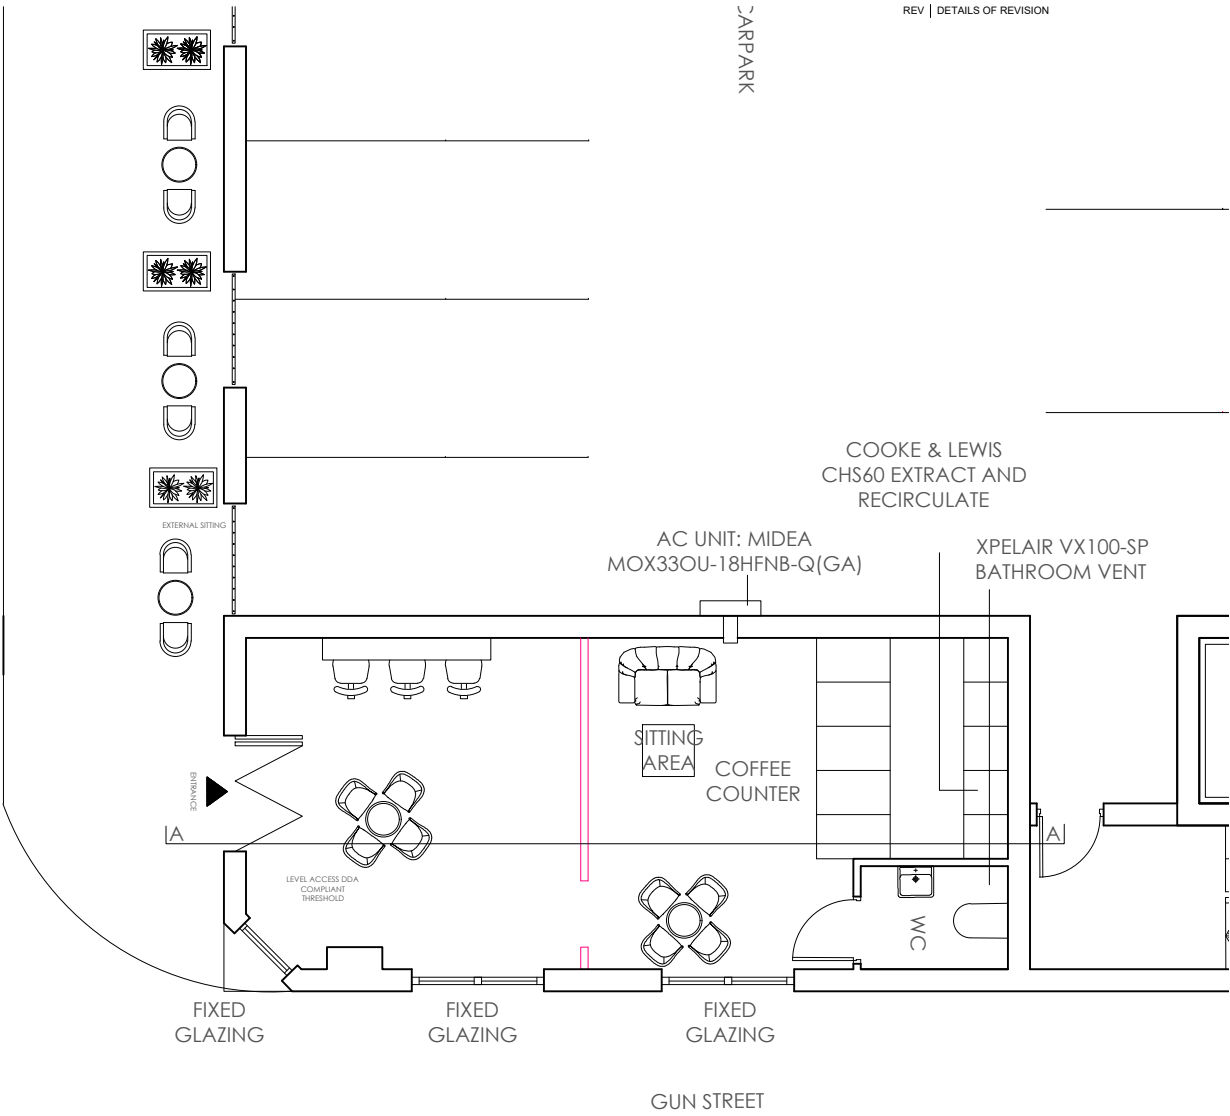

PLAN
1:100 @A3

All dimensions should be checked on site
Do not scale off this drawing
Any drawing errors should be brought to the attention of the architect
COPYRIGHT © theCAVE a+d limited

REVISIONS :
REV | DETAILS OF REVISION | INT

the **CAVE**
17 MANCHESTER RD WILMSLOW CHESHIRE SK9 1BQ
01625 838 632 www.the-cave.co.uk mail@the-cave.co.uk

PROJECT :
COFFEE SHOP
GUN STREET

DRAWING TITLE :

DDA PROVISION

SCALE : DRAWN BY : DATE :
1:100 A3 CAJ APR 22

DWG N° : REVISION : CHECKED :
103.47-106 C JPH