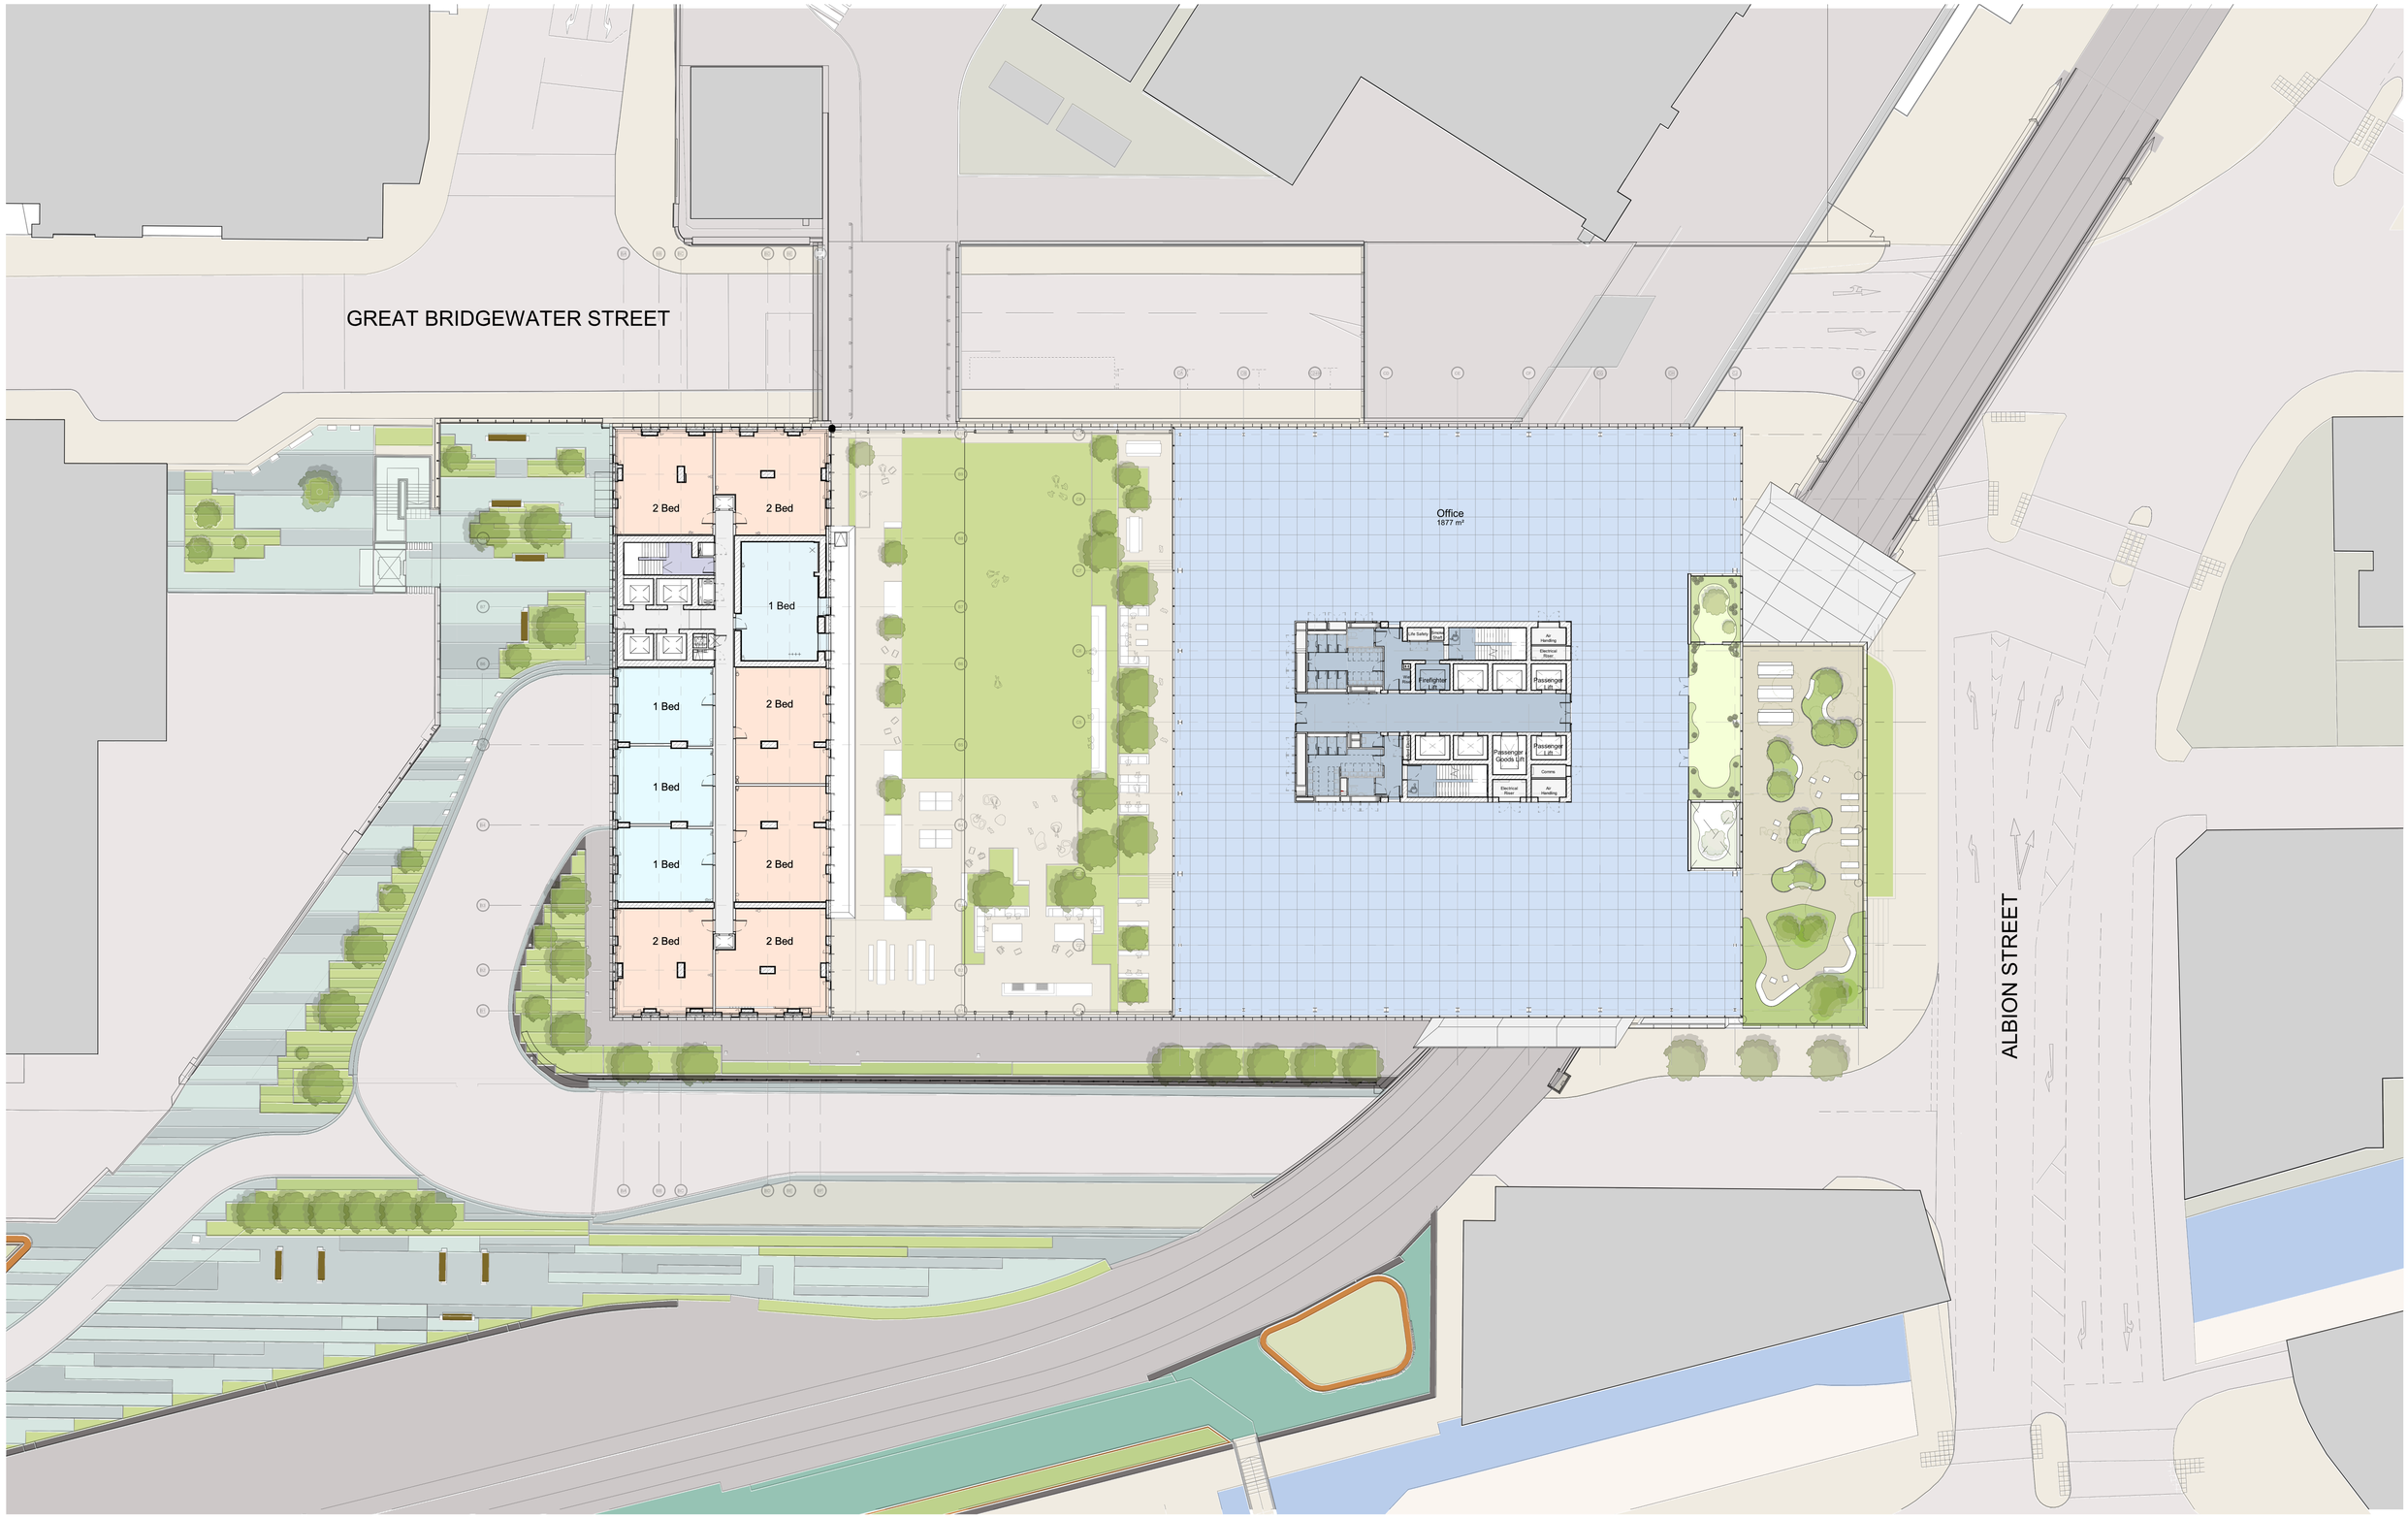


This drawing is copyright
Do not scale off dimensions.
All dimensions to be checked on site by contractor.
Contractor to report any dimensional discrepancies, errors or omissions prior to commencing on site.

0m 2.5m 5m 10m

Rev	Date	Description
00	17-03-2017	Planning Issue
01	30-04-2020	Minor Material Amendment Application
02	29-05-2020	Minor Material Amendment Application
03	15-12-2020	Non-Material Amendment Application
04	19-02-2021	Non-Material Amendment Application
05	04-04-2022	Minor Material Amendment Application
06	08-01-2024	Non-Material Amendment Application

North

Project Title: Former Bauer Millet Site

Drawing Title: Masterplan- Proposed Plan- Office Level 14 Intermediate Residential Level 19

Status: Planning

Scale: 1:500 @ A3 / 1:250@ A1

Date: March 2017

Job No: 10053

Drawing No: 10053-MP-B5D9-A-G100-P-14-001

Revision: 06

simpsonhaugh

MANCHESTER
Riverside, 4 Commercial St
Manchester M15 4RQ
+44 (0)161 835 2340

LONDON
5-8 Roberts Place
London EC1R 0BB
+44 (0)20 7549 4000

www.simpsonhaugh.com

mail@simpsonhaugh.com

© SimpsonHaugh Architects Ltd 2024