



GROUND FLOOR GLAZED RECEPTION SCREEN S-G-057

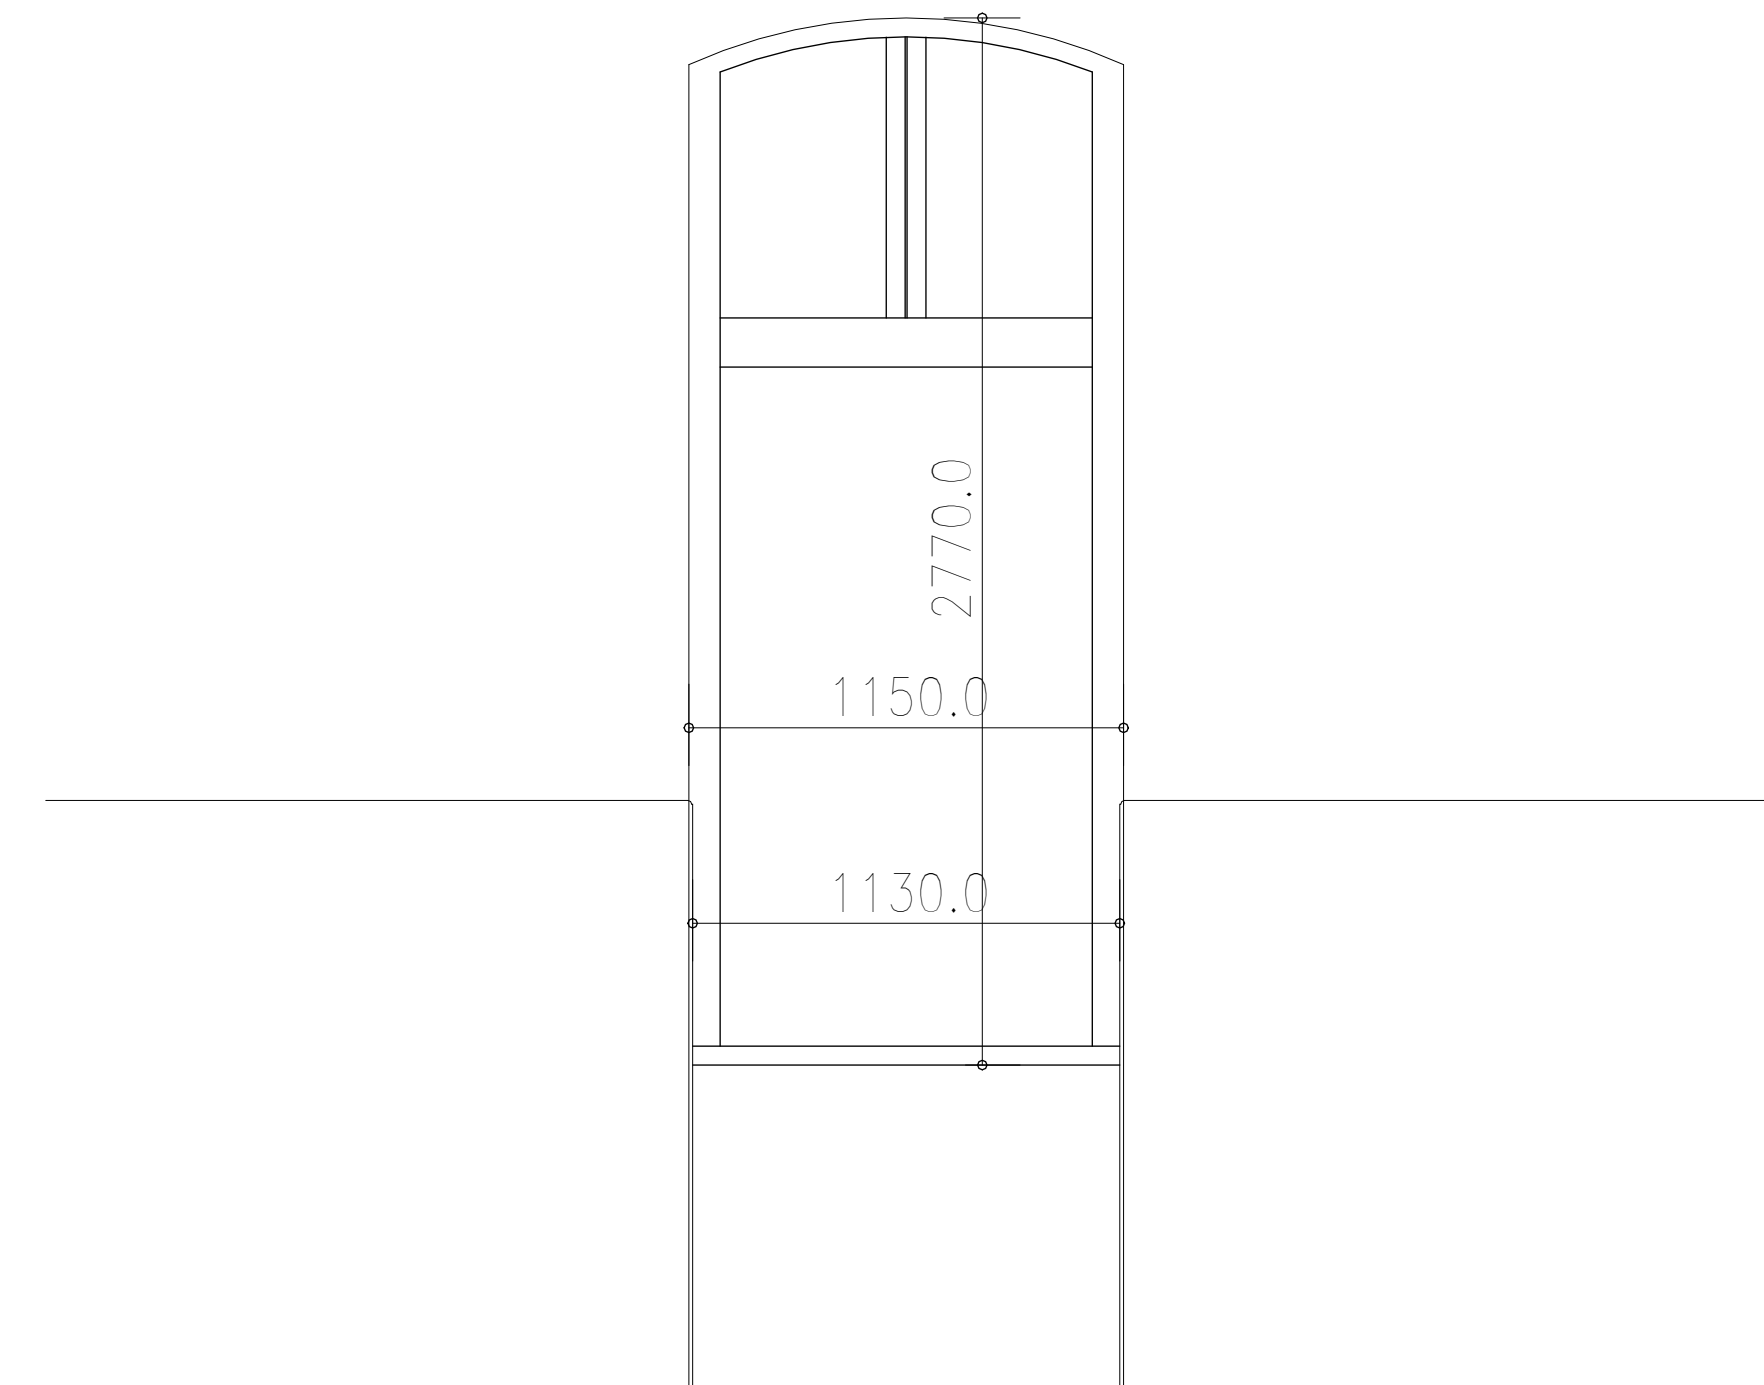


EXISTING ELEVATION 1:20

GROUND FLOOR GLAZED RECEPTION SCREEN S-G-057

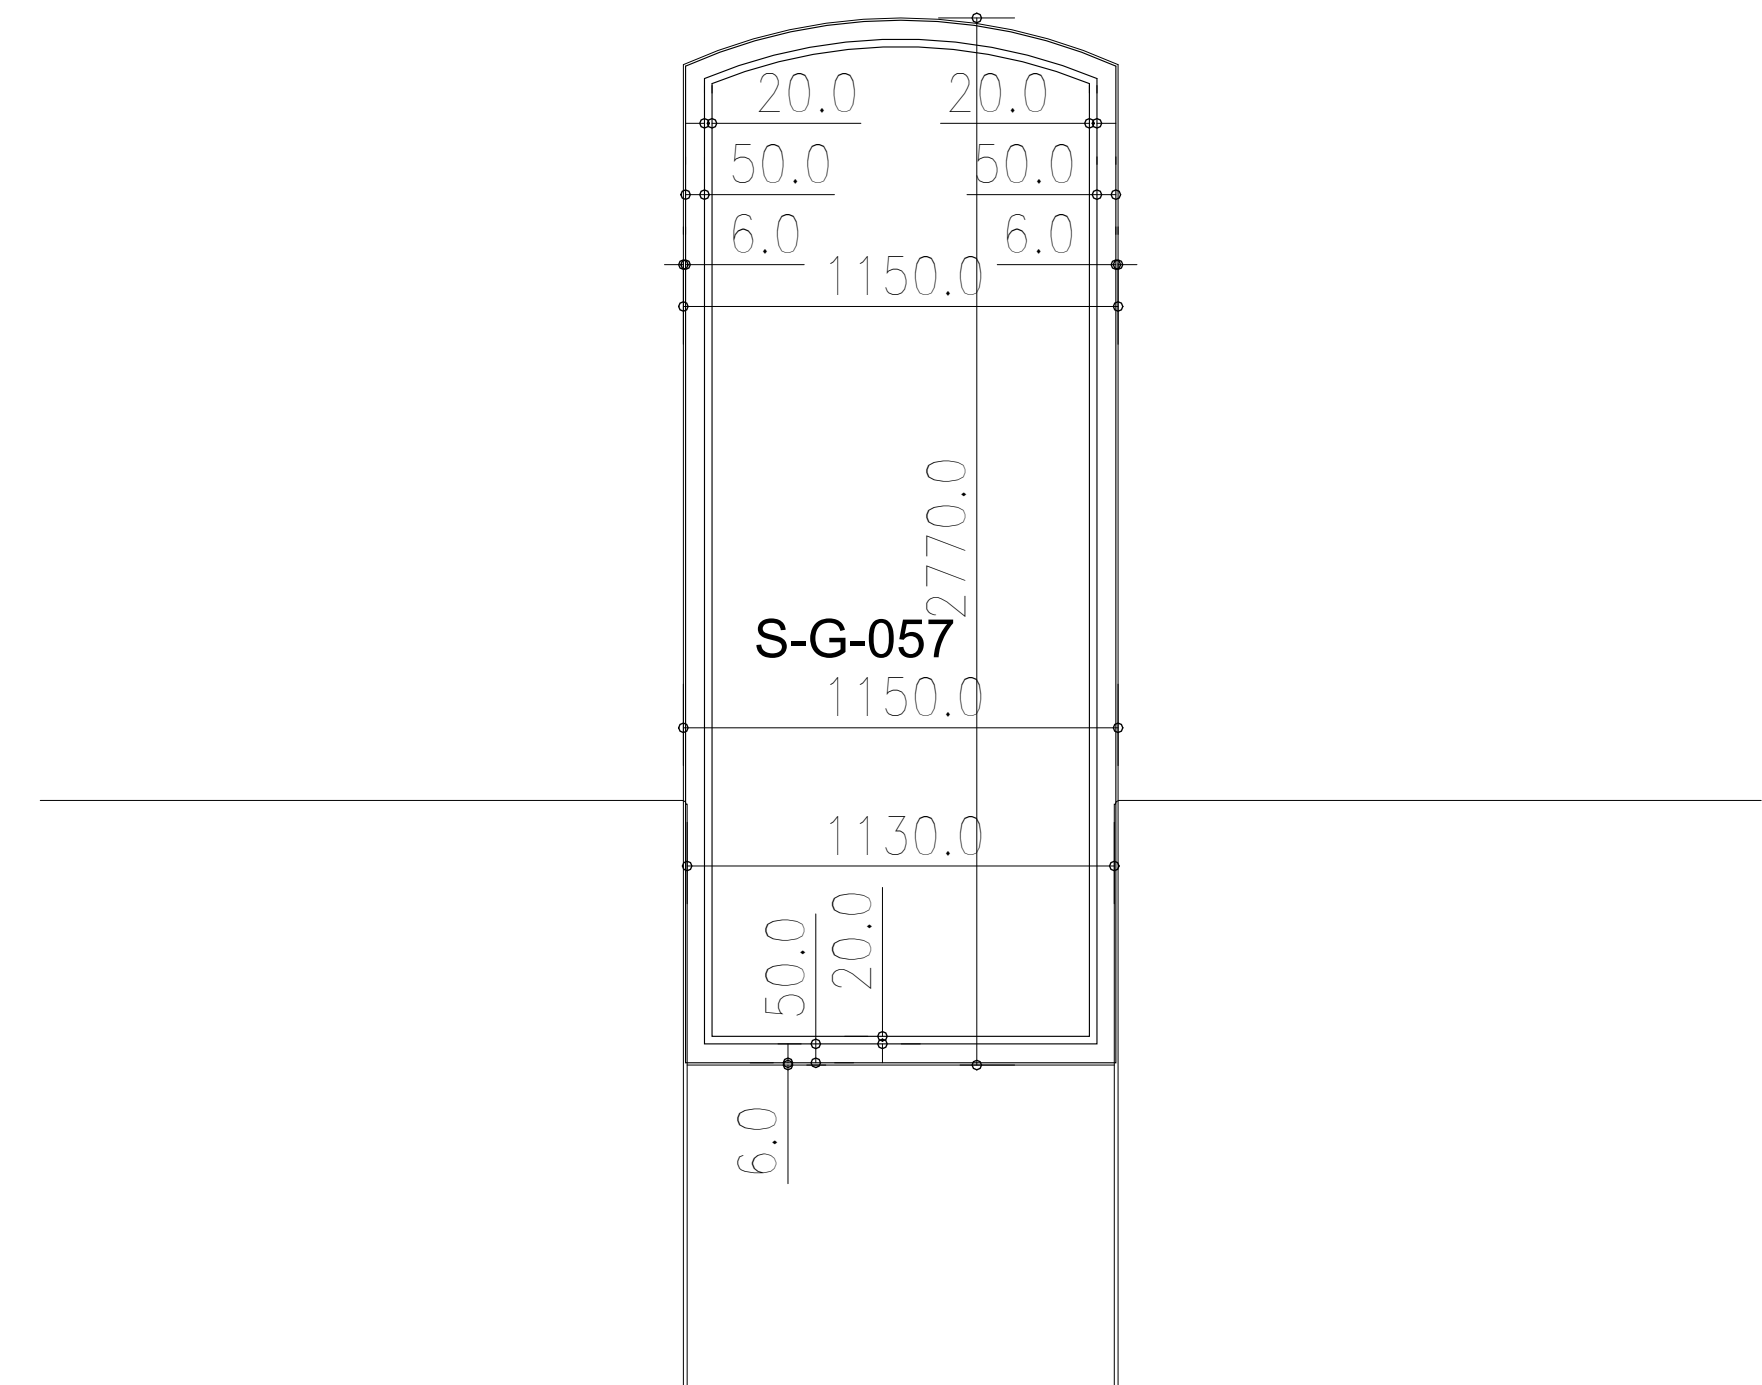

PROPOSED ELEVATION 1:20

PROPOSED PLAN 1:20

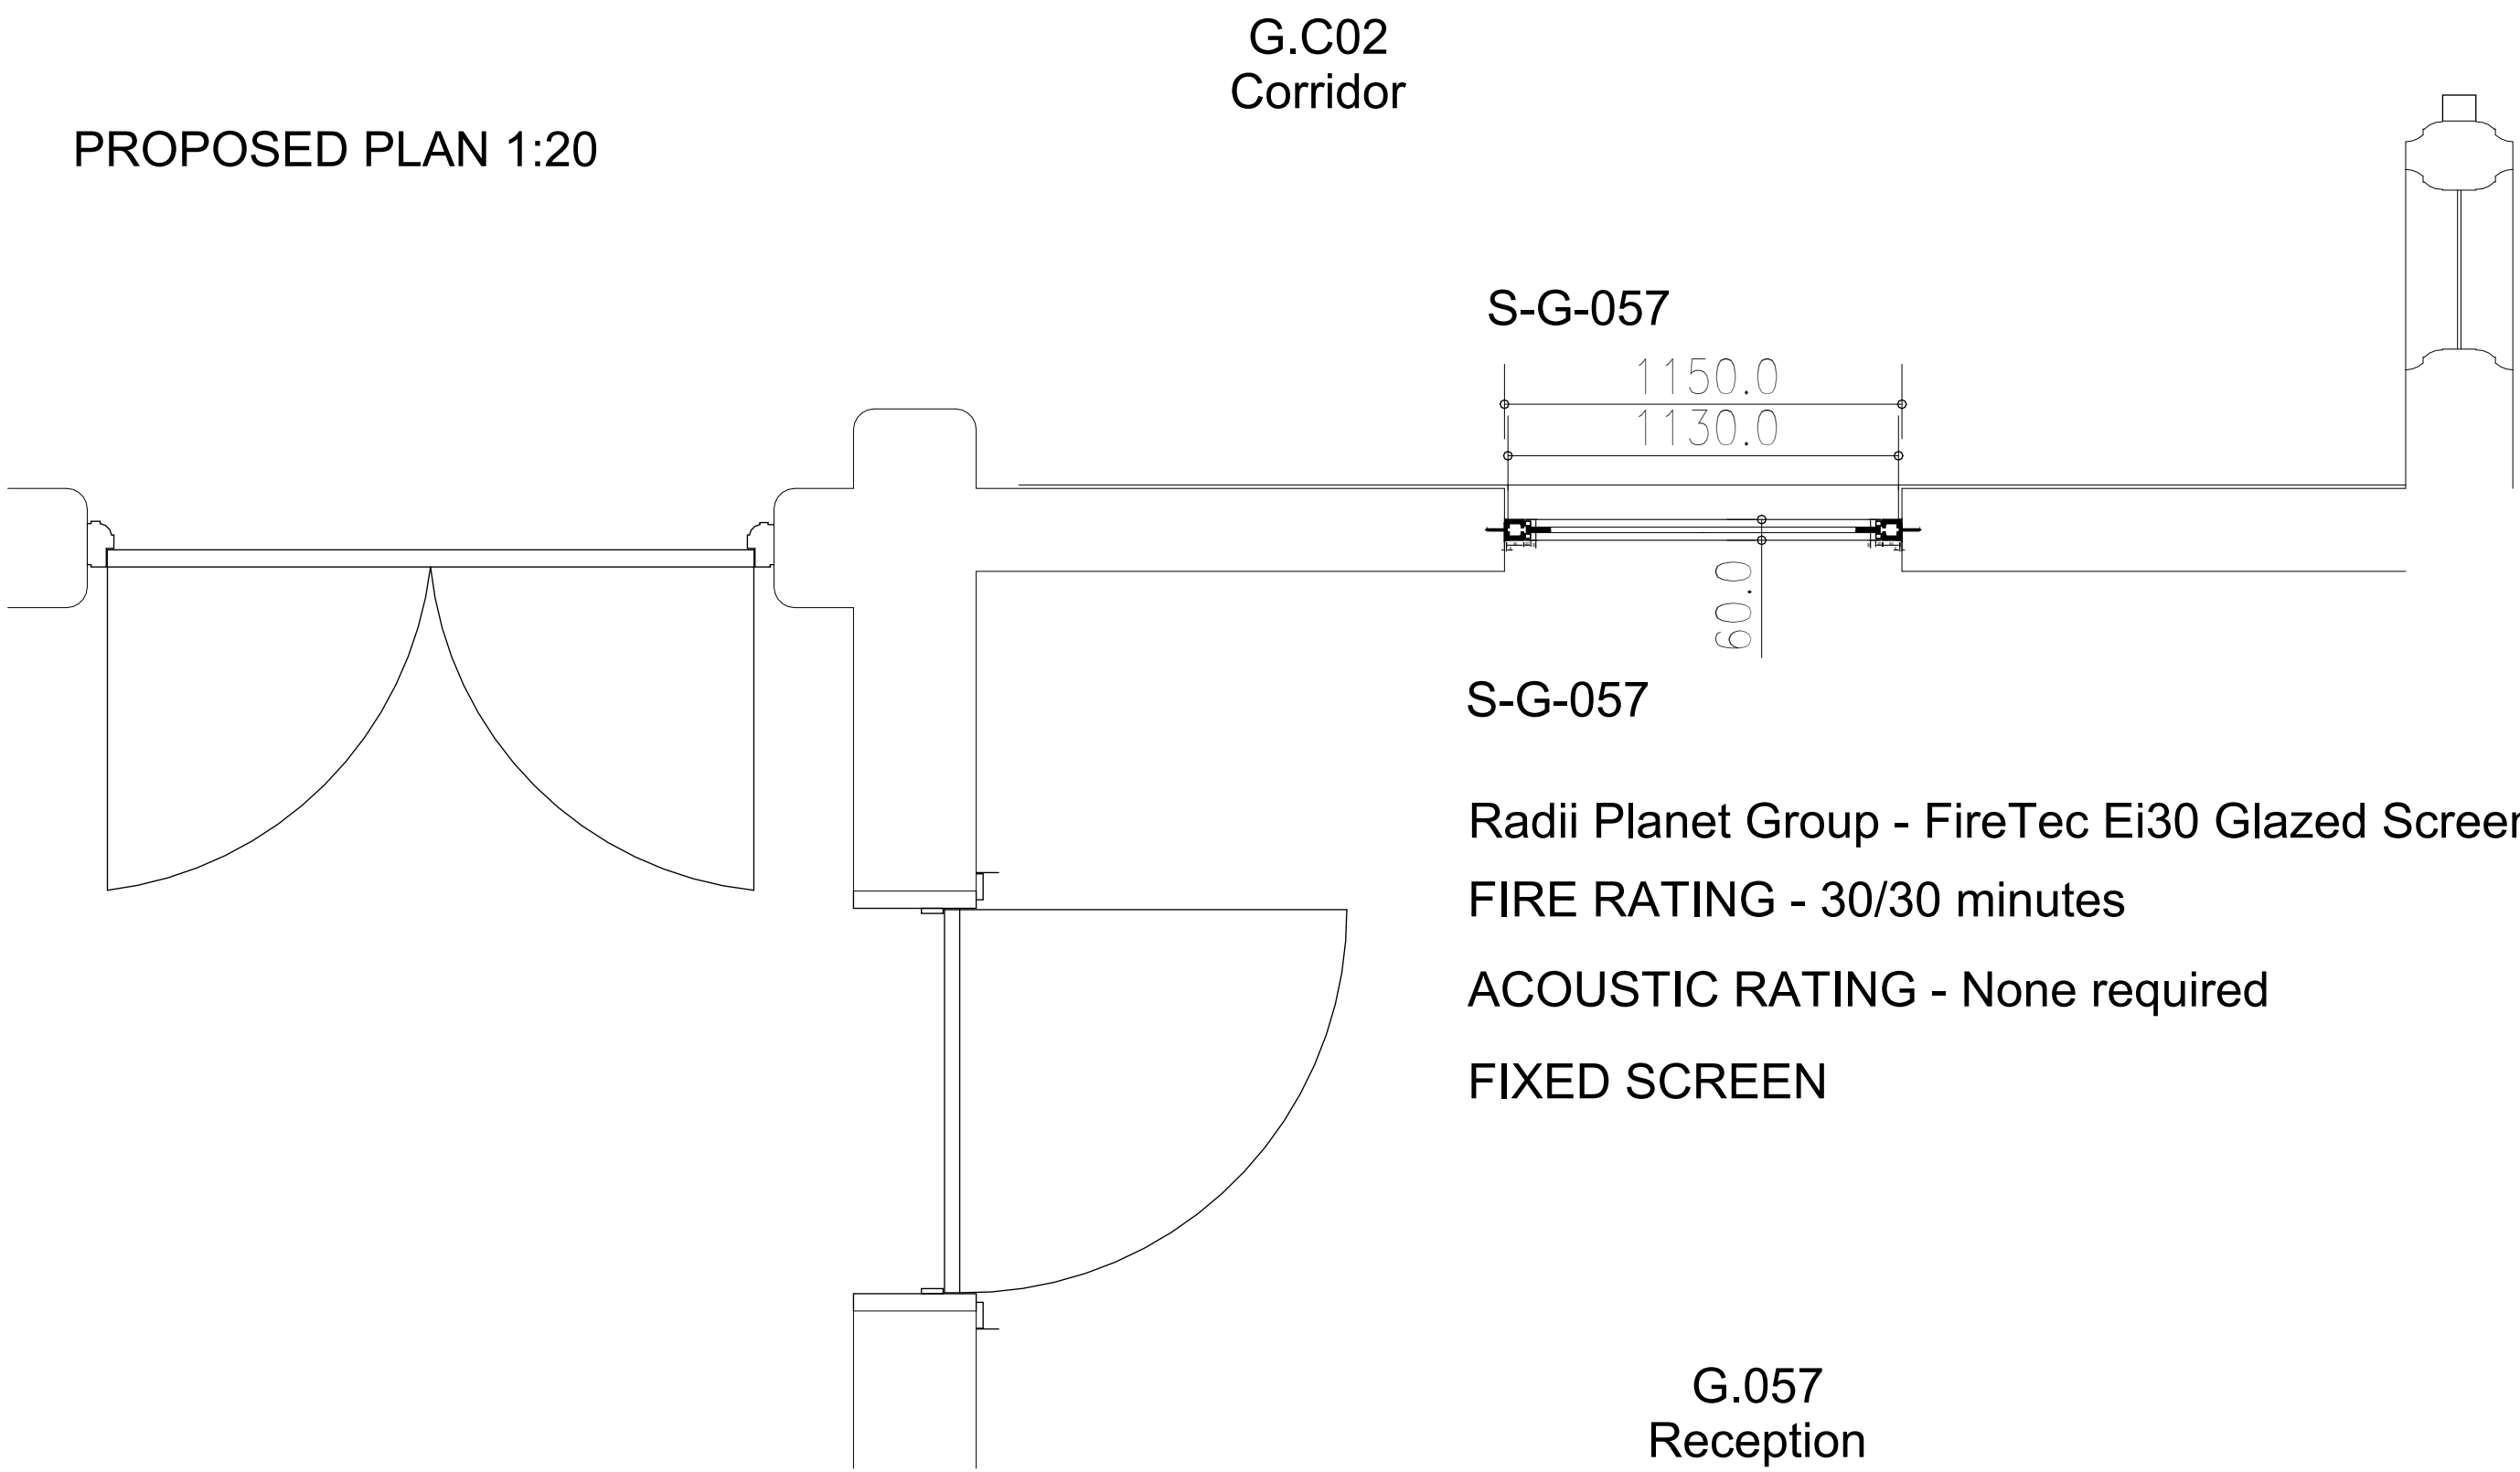

S-G-057

Radii Planet Group - FireTec Ei30 Glazed Screen
FIRE RATING - 30/30 minutes
ACOUSTIC RATING - None required
FIXED SCREEN

G.057
Reception

Notes:

- This drawing is copyright.
- Do not scale dimensions from this drawing.
- This drawing is to be read in conjunction with all other relevant drawings. All discrepancies on this drawing are to be reported to the architect.
- Do not modify any element of this drawing.
- Use drawing only for purpose(s) issued.
- This drawing may contain colour.

Scale Bar

0 0.2m 0.6m 1.0m

Scale: 1:20

North Point

Key Plan

The following external model files are included within this drawing:

--	--

P2	2023/12/01	Listed Building Consent Submission.	AB	RM
P1	2023/10/06	Stage 4 Issue for Costing	AB	RM
Rev	Date	Revision Notes	Draw	Revised By

Logos

Project

Rutherford Building

Drawing Title

Reception Screen_Ground Floor

Job Number	Date	Security Classification	Drawn By
141532			Author
Scale@A1	Purpose	Reviewed By	Checker
1 : 20	LISTED BUILDING CONSENT		
Drawing Number	Revision	Suitability	
3231-RBUM-ARC-XX-GF-DT-A-3231	P2		