

All dimensions are in millimetres unless stated otherwise. No dimensions to new windows.


Any discrepancies between drawings and site conditions are to be reported to the contract manager.

This drawing is to be used in conjunction with all relevant Structural specifications.

© COPYRIGHT
No responsibility for the drawing is waived in OBI Property Ltd and no licence or assignment of any kind has been, or is, granted to any third party whether by provision of copies or originals of the drawings or otherwise unless otherwise agreed in writing.



Scale: 1:200 @ A3

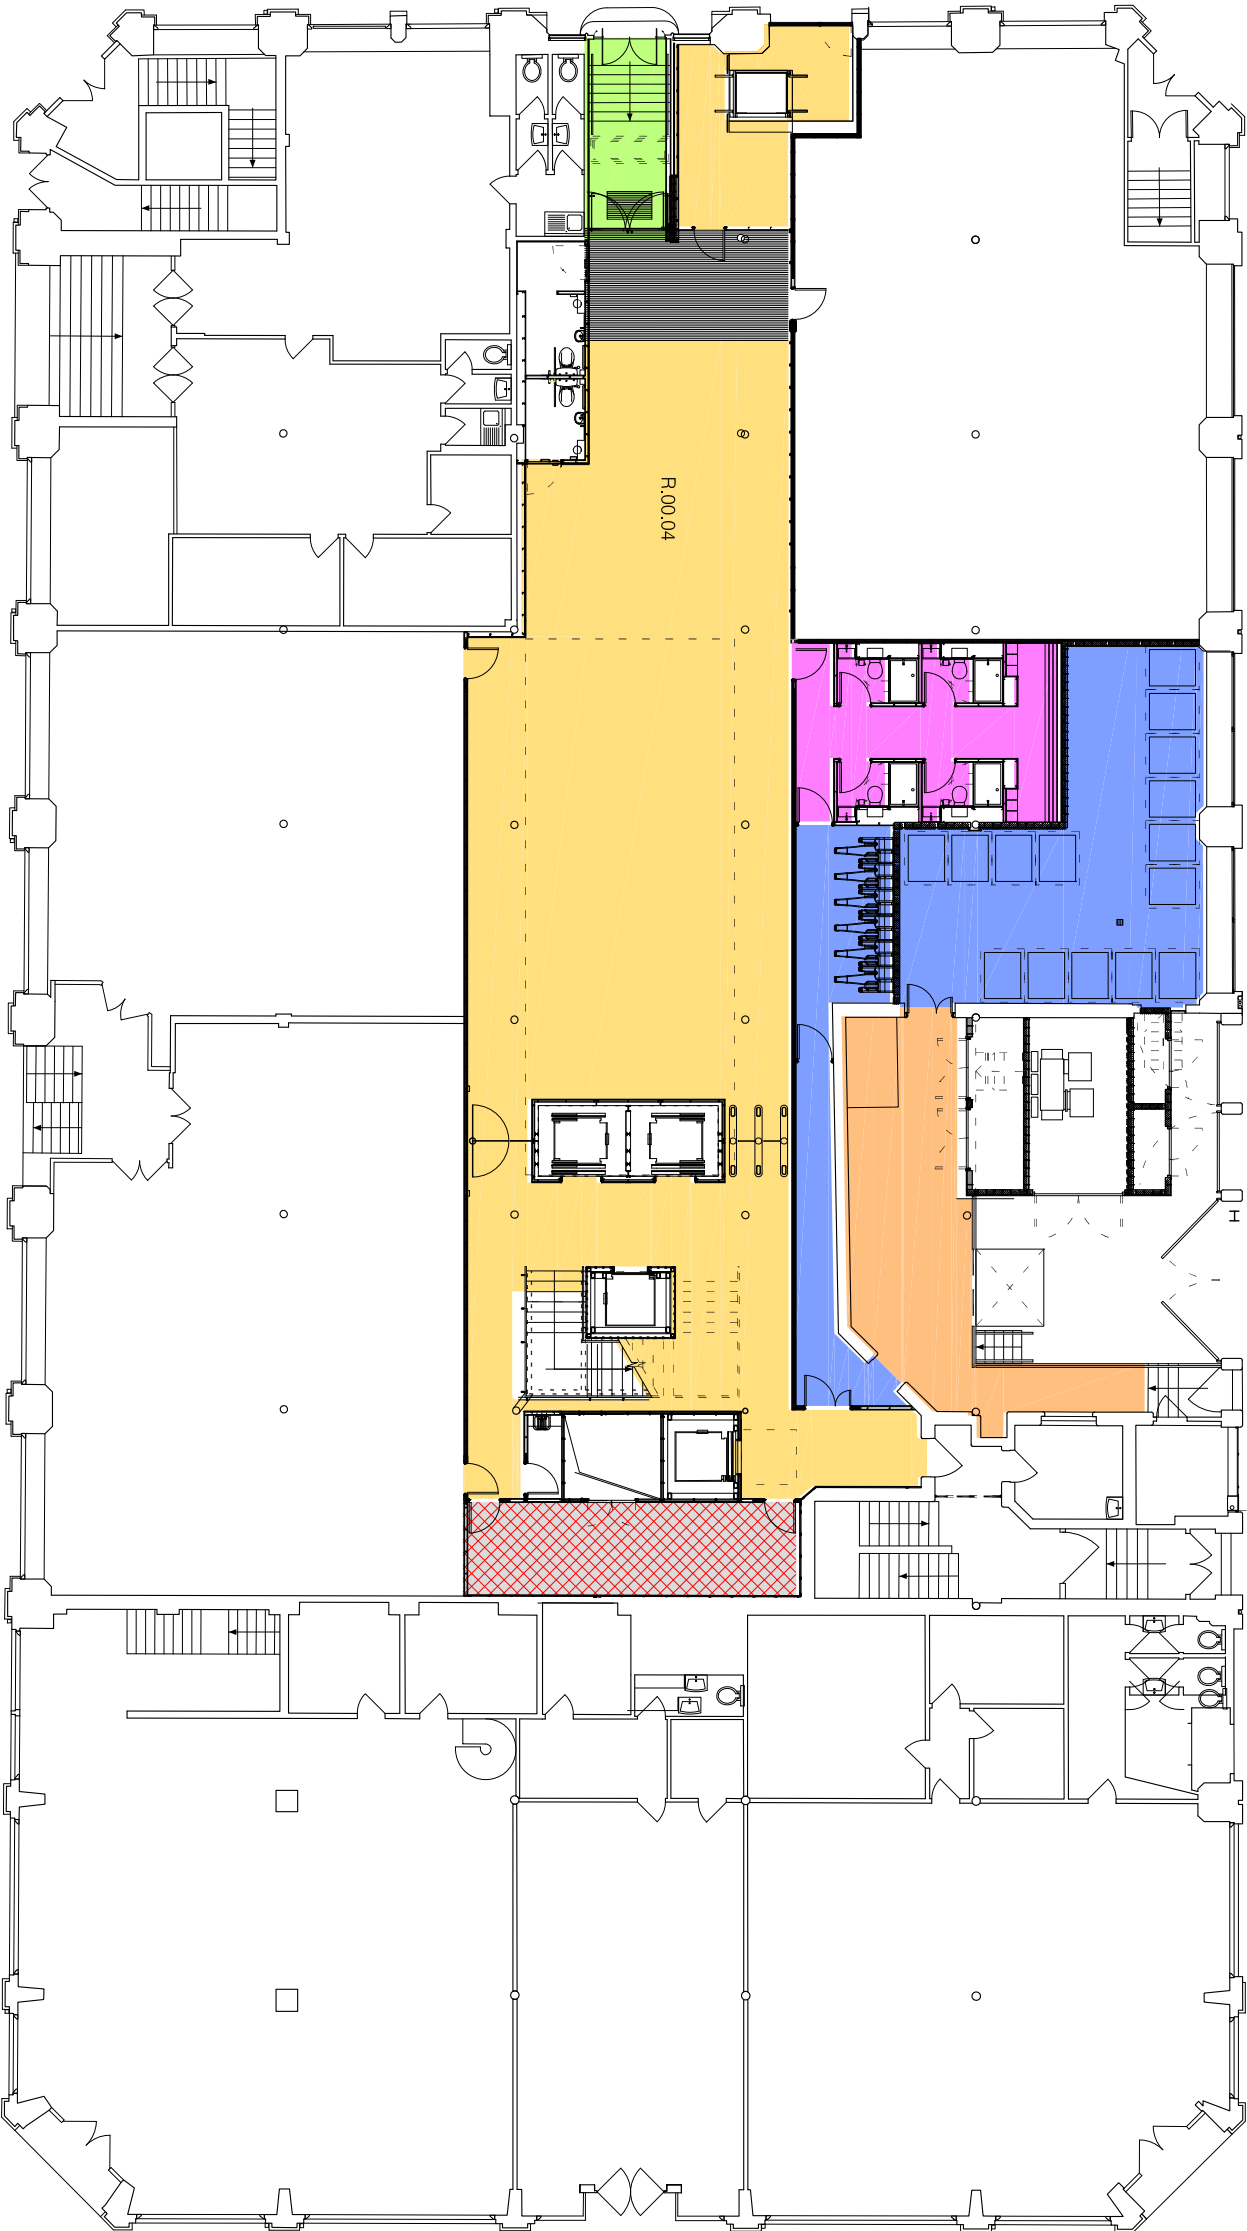

scale 1/200

- Concrete floor paint as M60.
- Carpet & underlay as M50.171
- Brecker existing concrete screed and lay new oak t&g strip flooring as K21.120
- Raised access floor as K41 with carpet tiling as M50.130A fixed over
- Existing flooring stripped with new levelling screed as M60 over
- Existing tiled flooring to be chemically cleaned with all areas of damage made good all as M40.110E
- Remove existing parquet and salvage for re-use to areas indicated on 5th floor.
- Porcelain tiling as M40.110A
- Raised access floor as K41 with timber carcassing and carpet tiling as M50.130A fixed over
- Existing terrazzo and mosaic tiled flooring to cleaned and made good all as M40.110E
- Existing parquet flooring made good as K21.200
- Carpet tiling as M50.130A
- Jura Limestone as M40.115A
- Concrete floor screed as M10.175
- New reclaimed parquet flooring to match existing all as K21.110A
- Carpet tiling as M50.130B
- Raised access floor as K41
- Entrance matwell as N10.300

First Issue

26/04/23 RG

REV	DESCRIPTION	DATE	BY	CHK
-----	-------------	------	----	-----

CLIENT NAME

Philip J Davies Holdings plc

PROJECT NAME

Sevendale House

DWG TITLE

Ground Floor - Existing Floor finishes

DWG NO: 17_000

REVISION: -

SCALE 1:200 @A3

DRAWN: RG

DWG STATUS:

TENDER

© OBI Property Limited
80 Messing Street, Macclesfield, MK 20X
T: 0161 237 1717 or info@obiproperty.co.uk