



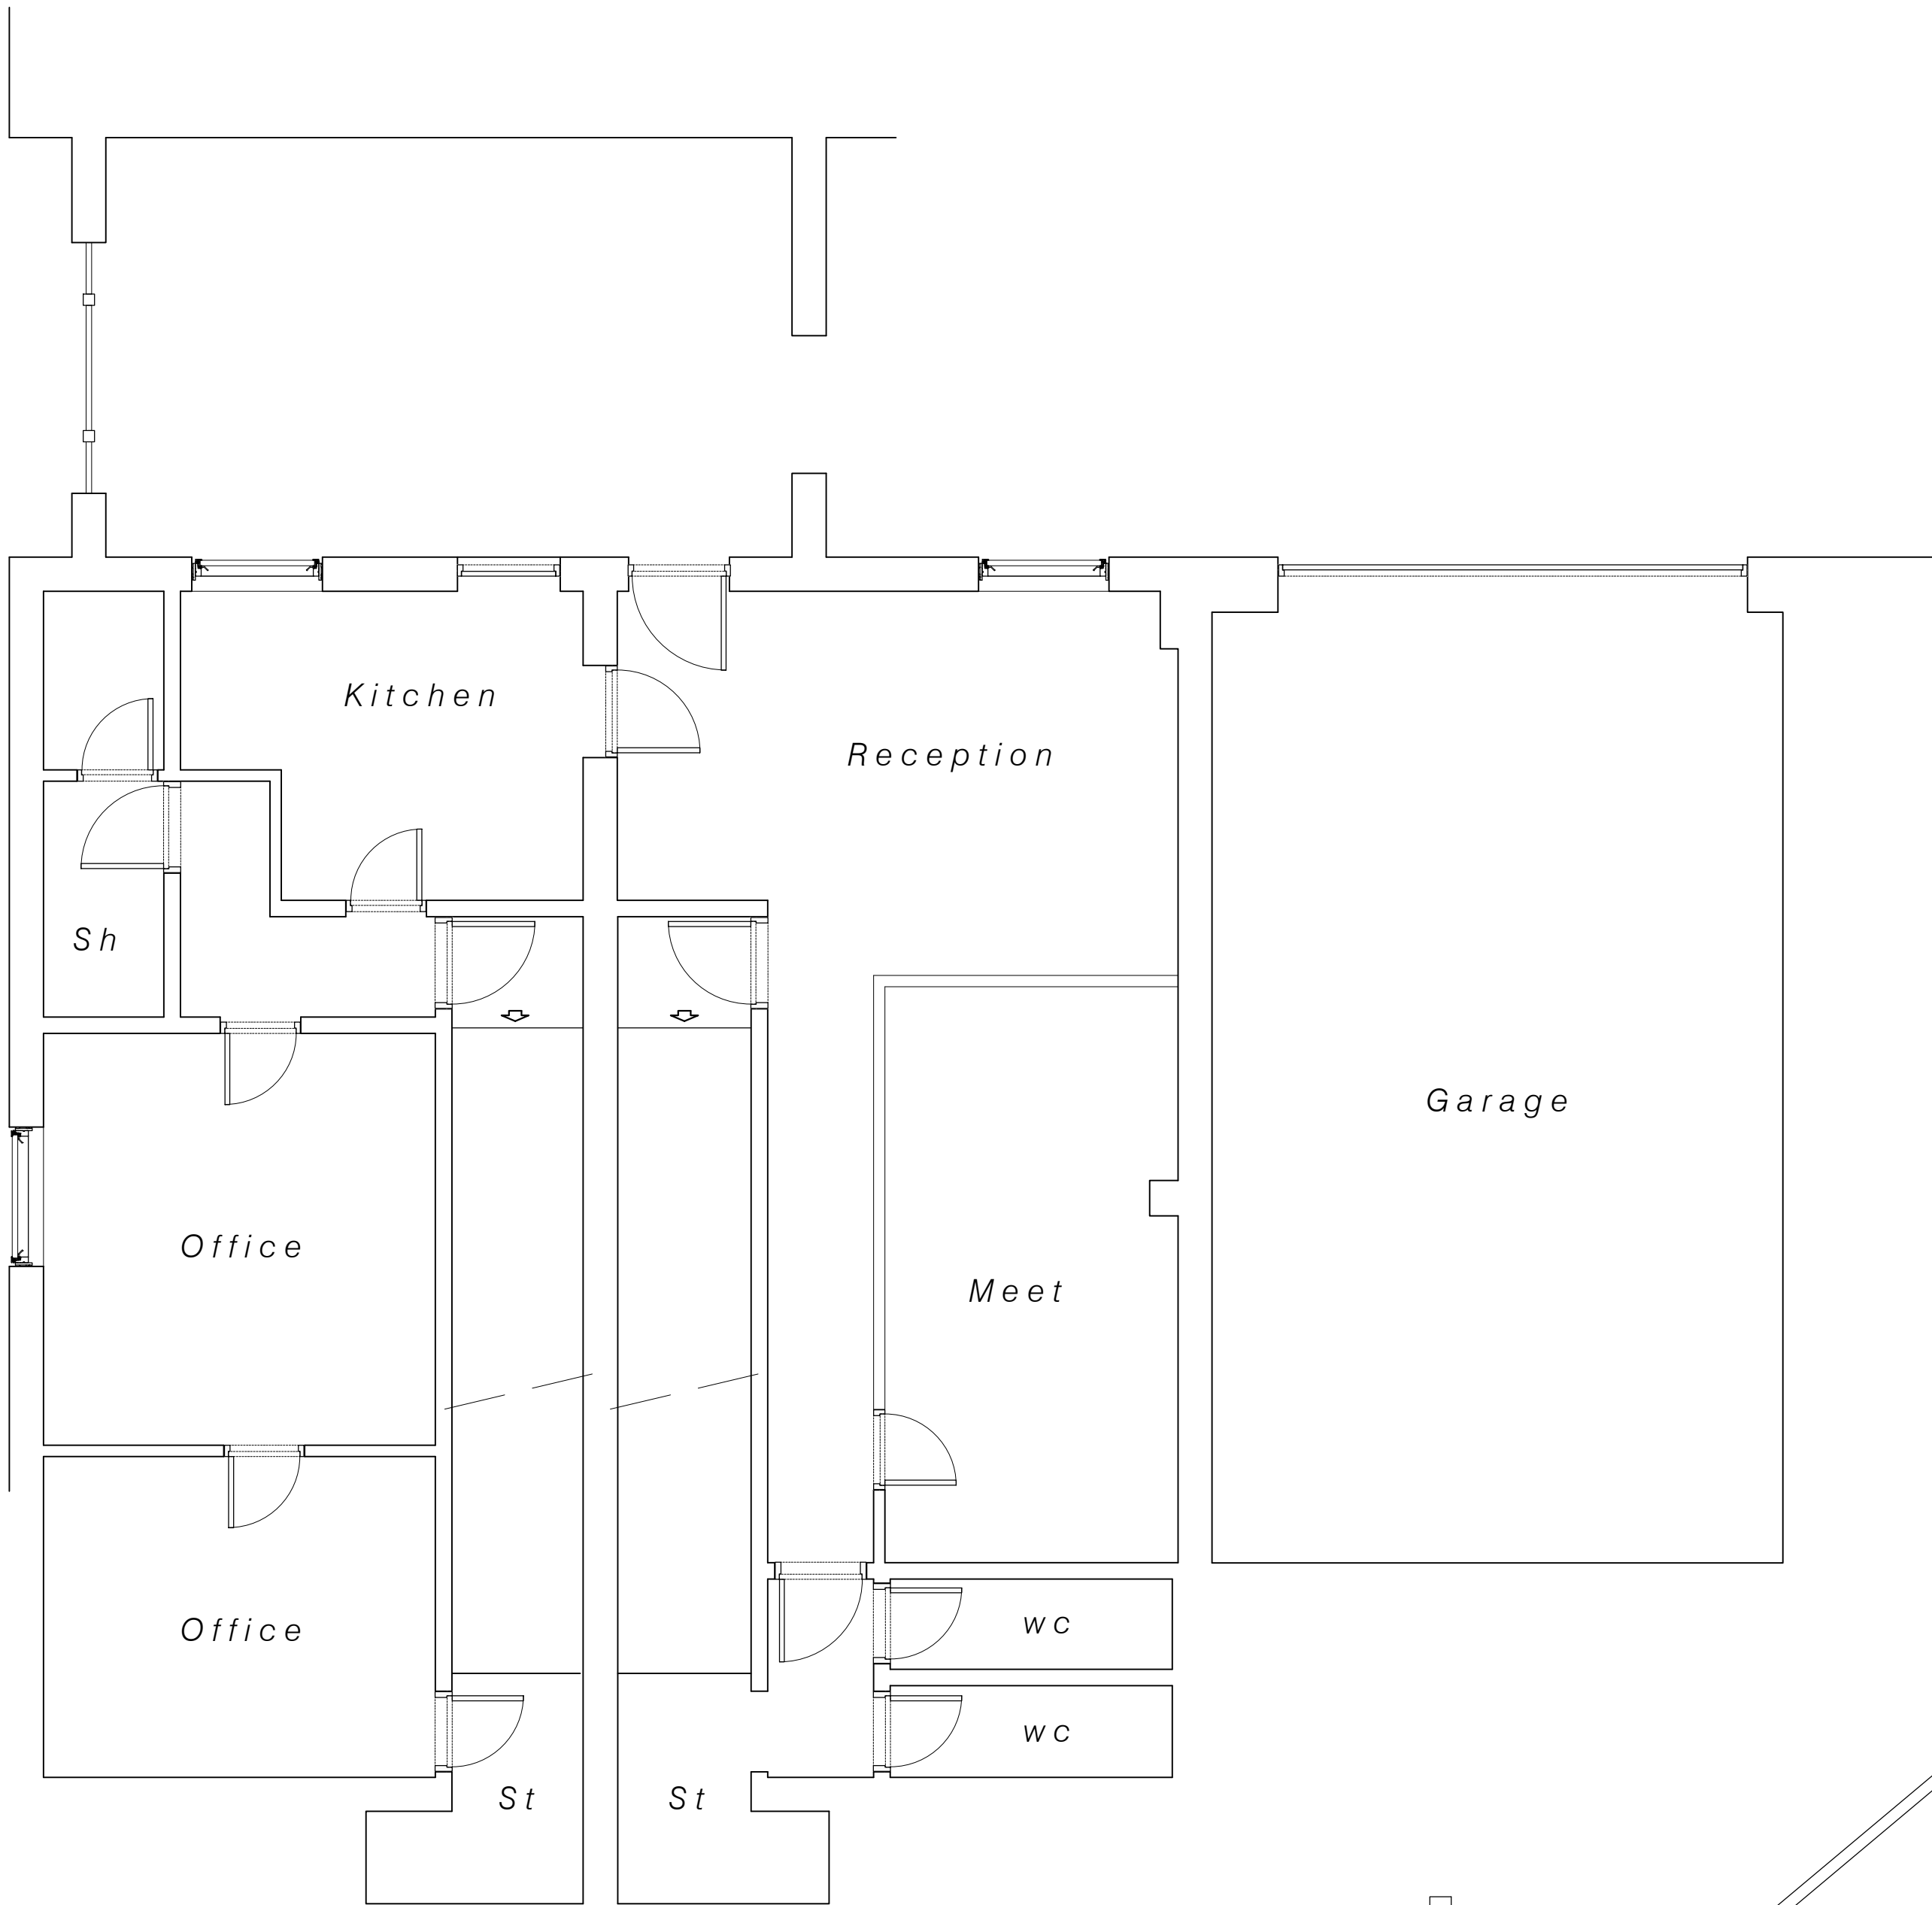


Ground Floor Plan 1: 50

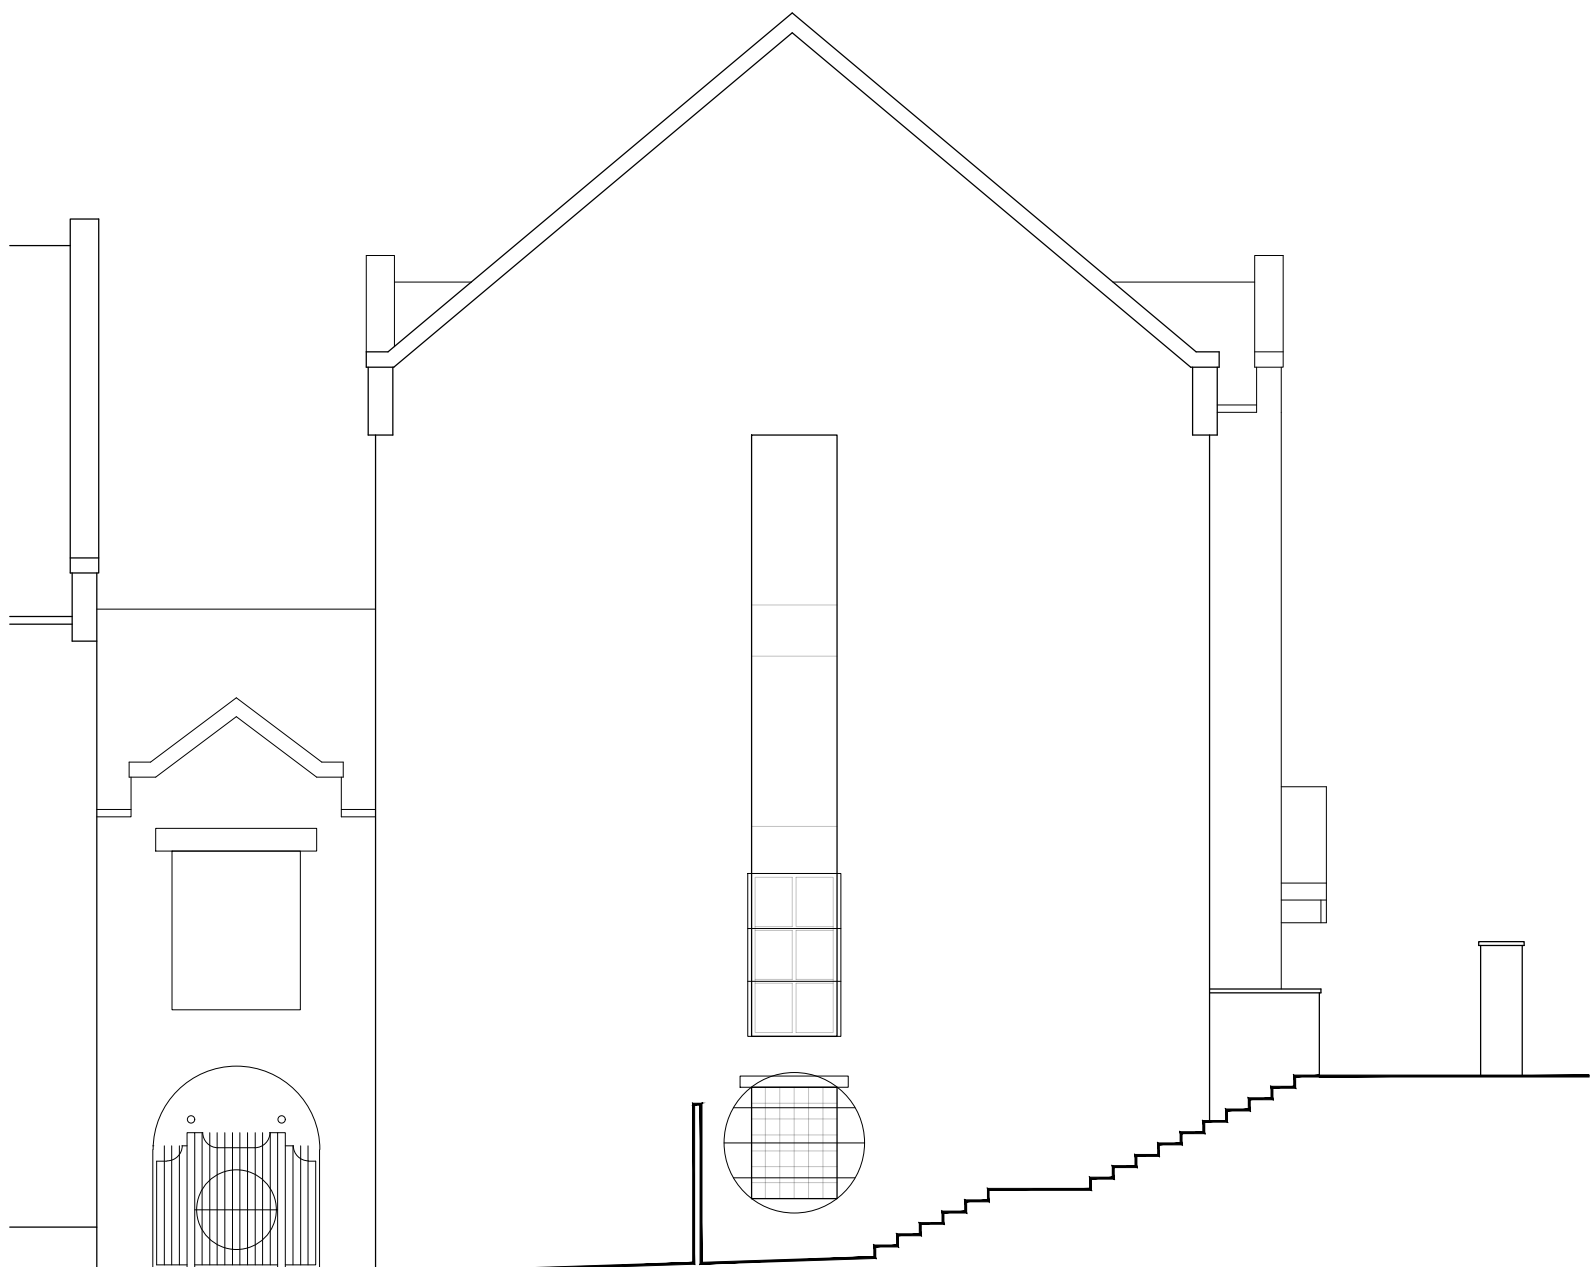

Canal Elevation 1: 100



Courtyard Elevation 1: 100

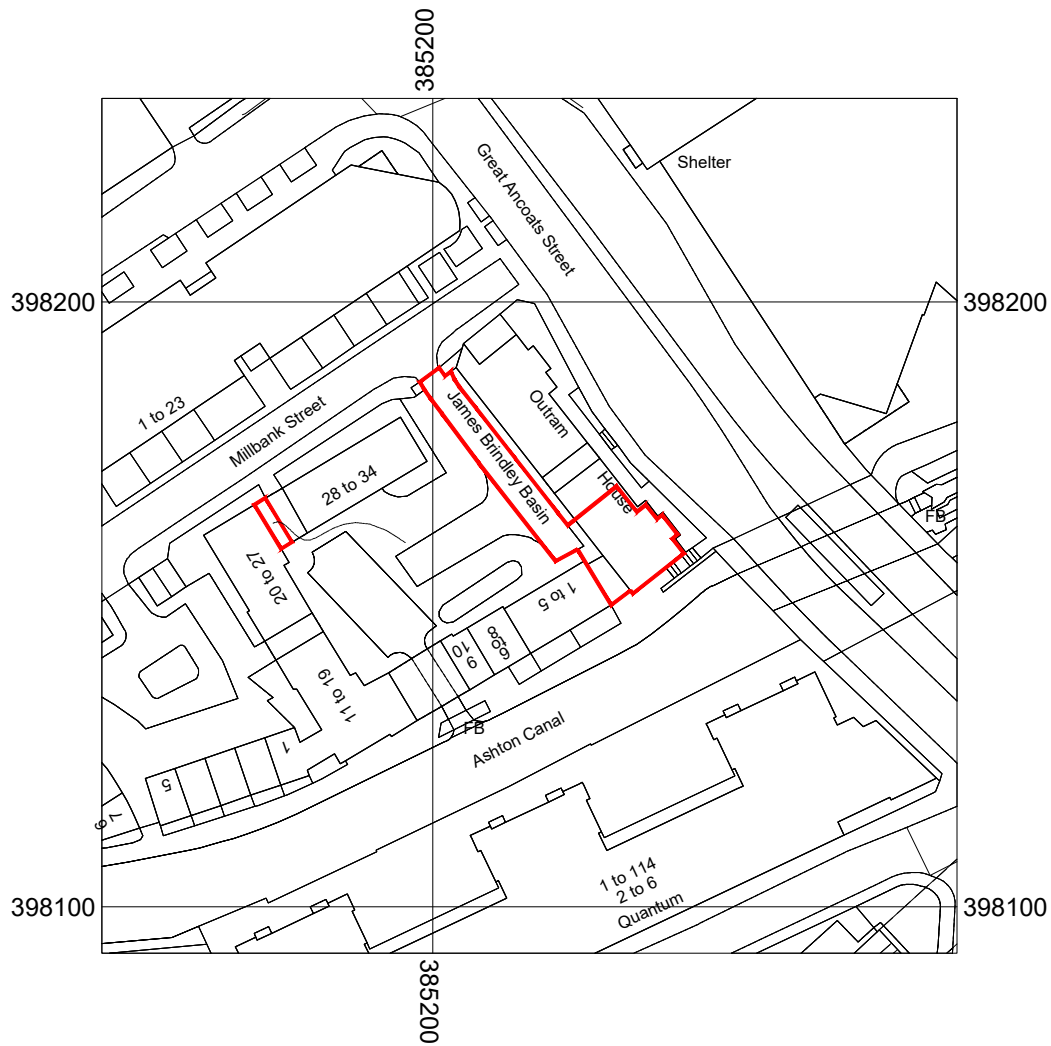

Location Plan 1: 1250