

DO NOT SCALE FROM THIS DRAWING. USE GIVEN DIMENSIONS ONLY.
ALL DIMENSIONS ARE TO BE CHECKED ON SITE BY THE CONTRACTOR.
ANY DIMENSIONAL DISCREPANCIES TO BE REPORTED BACK TO HEALEY CONSULTING PRIOR TO PROCEEDING WITH CONSTRUCTION




ELEVATION – PROPOSED FRONT

Scale 1:50




0 1 2 3 4 5
Scale Bar 1:50

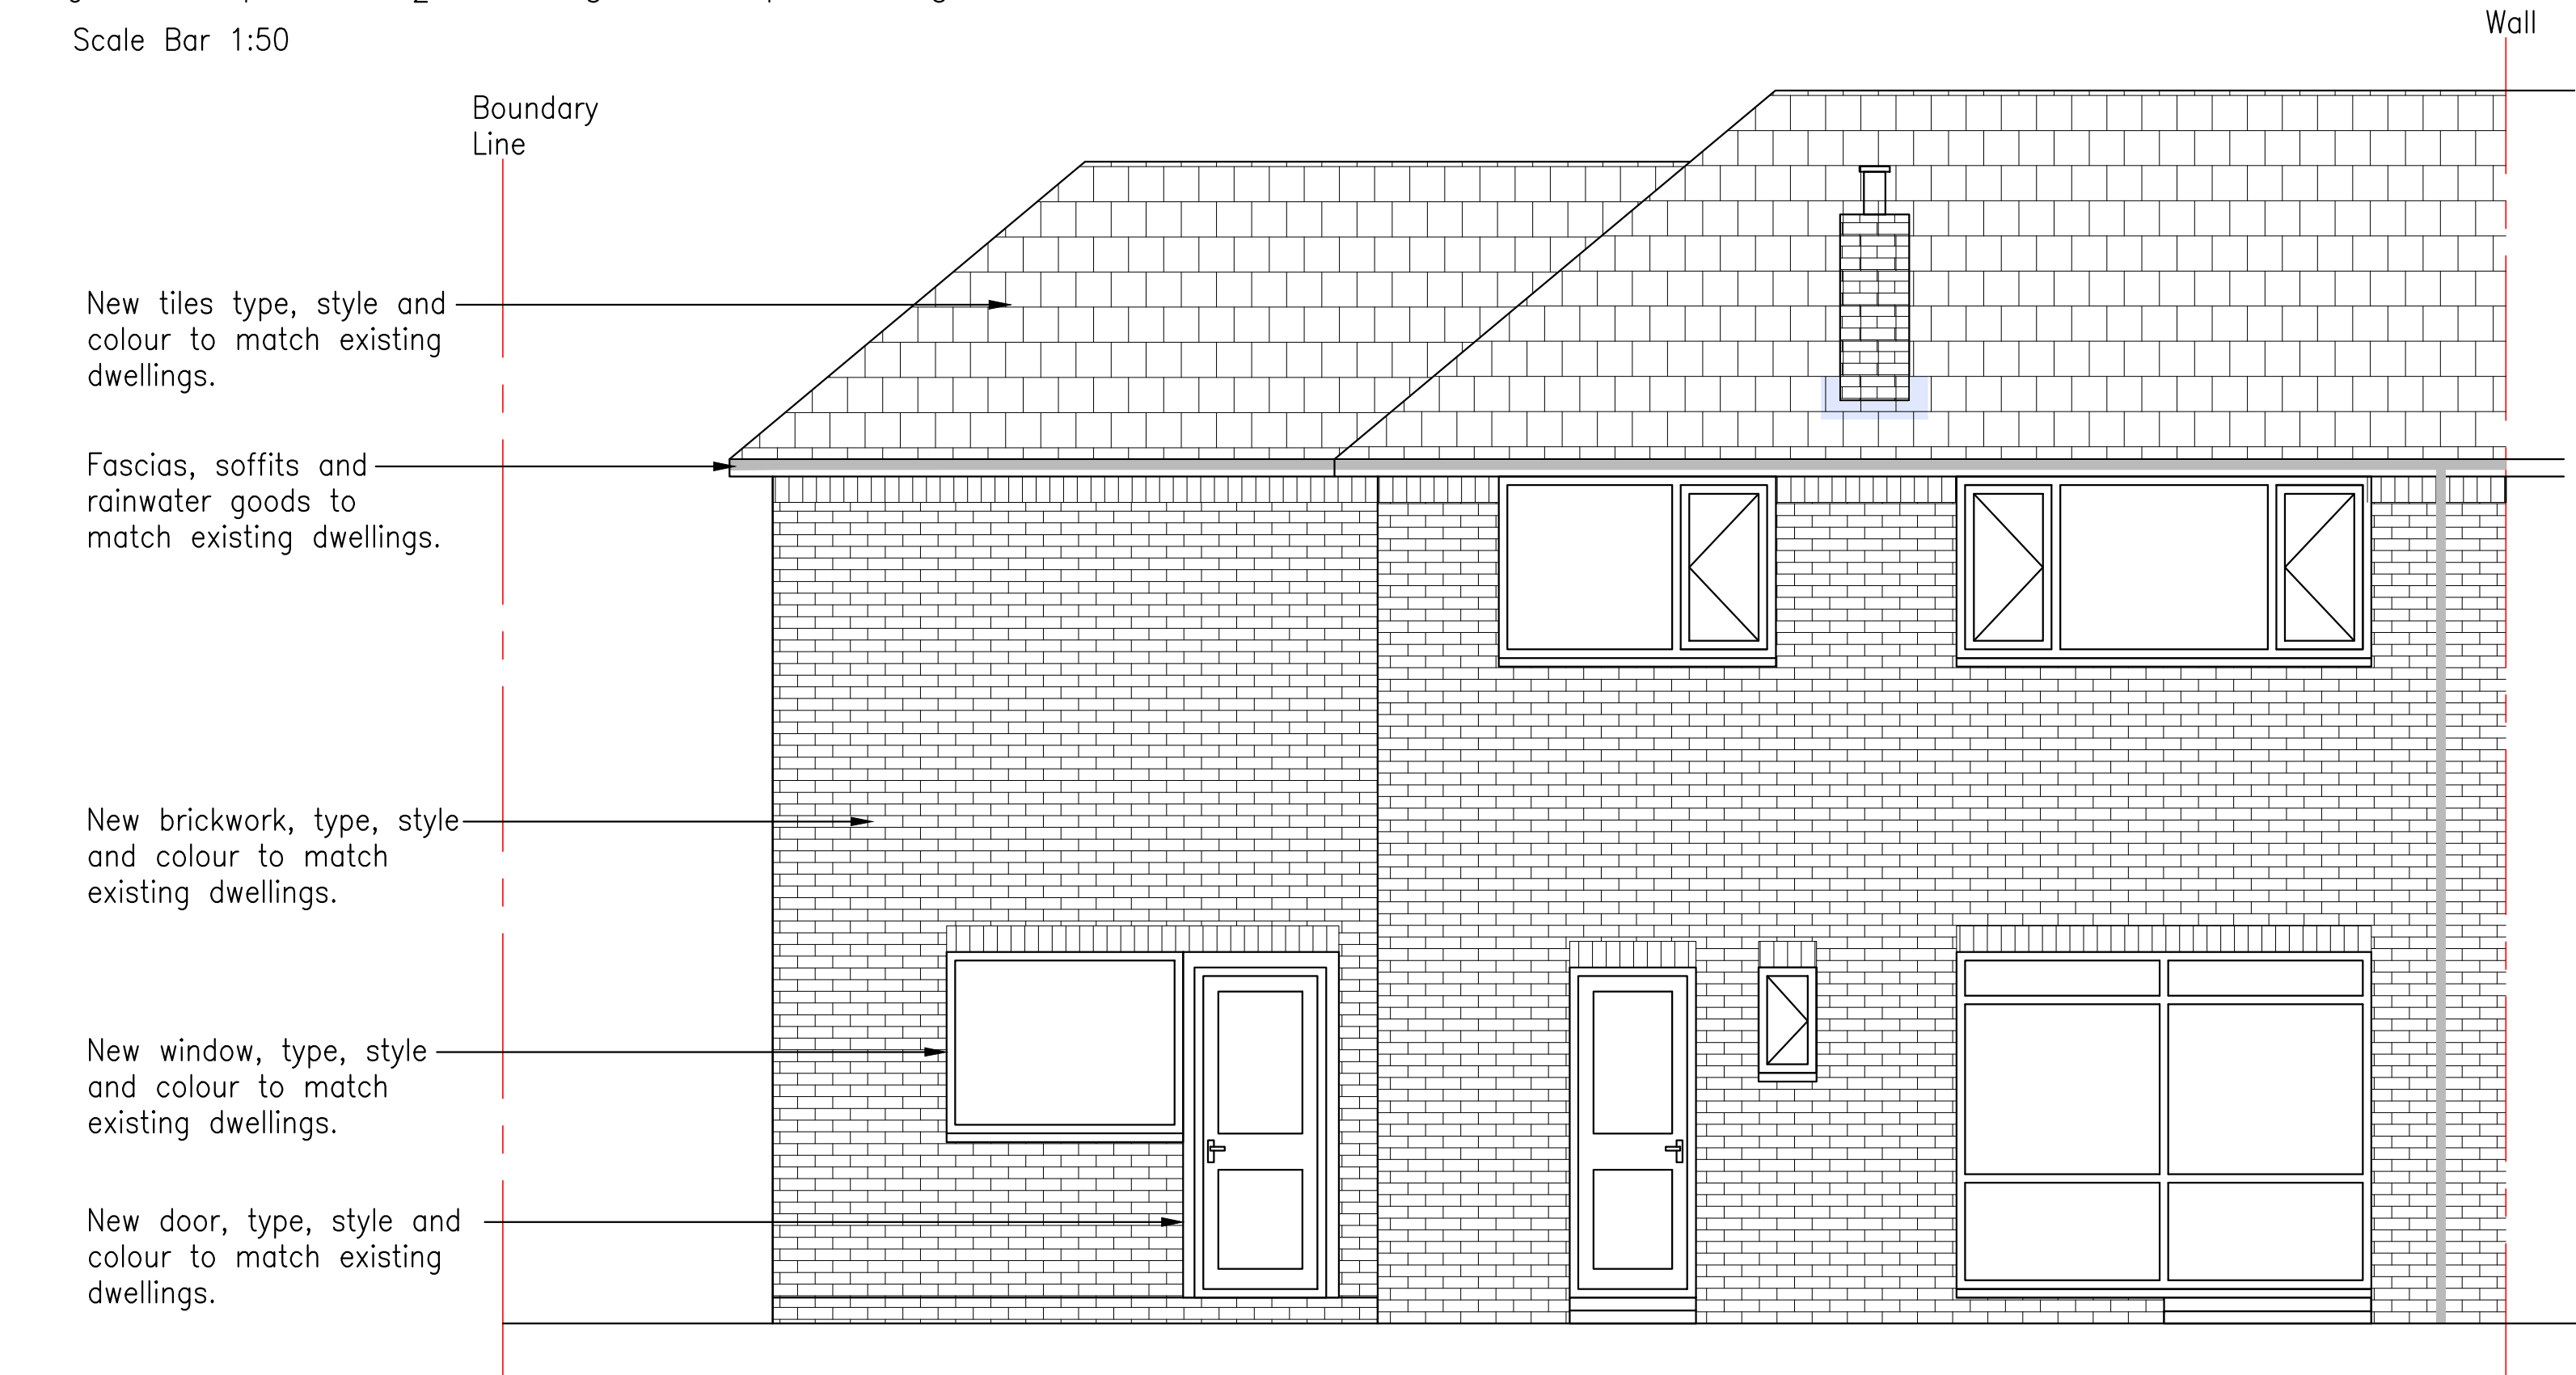


ELEVATION – PROPOSED REAR

Scale 1:50

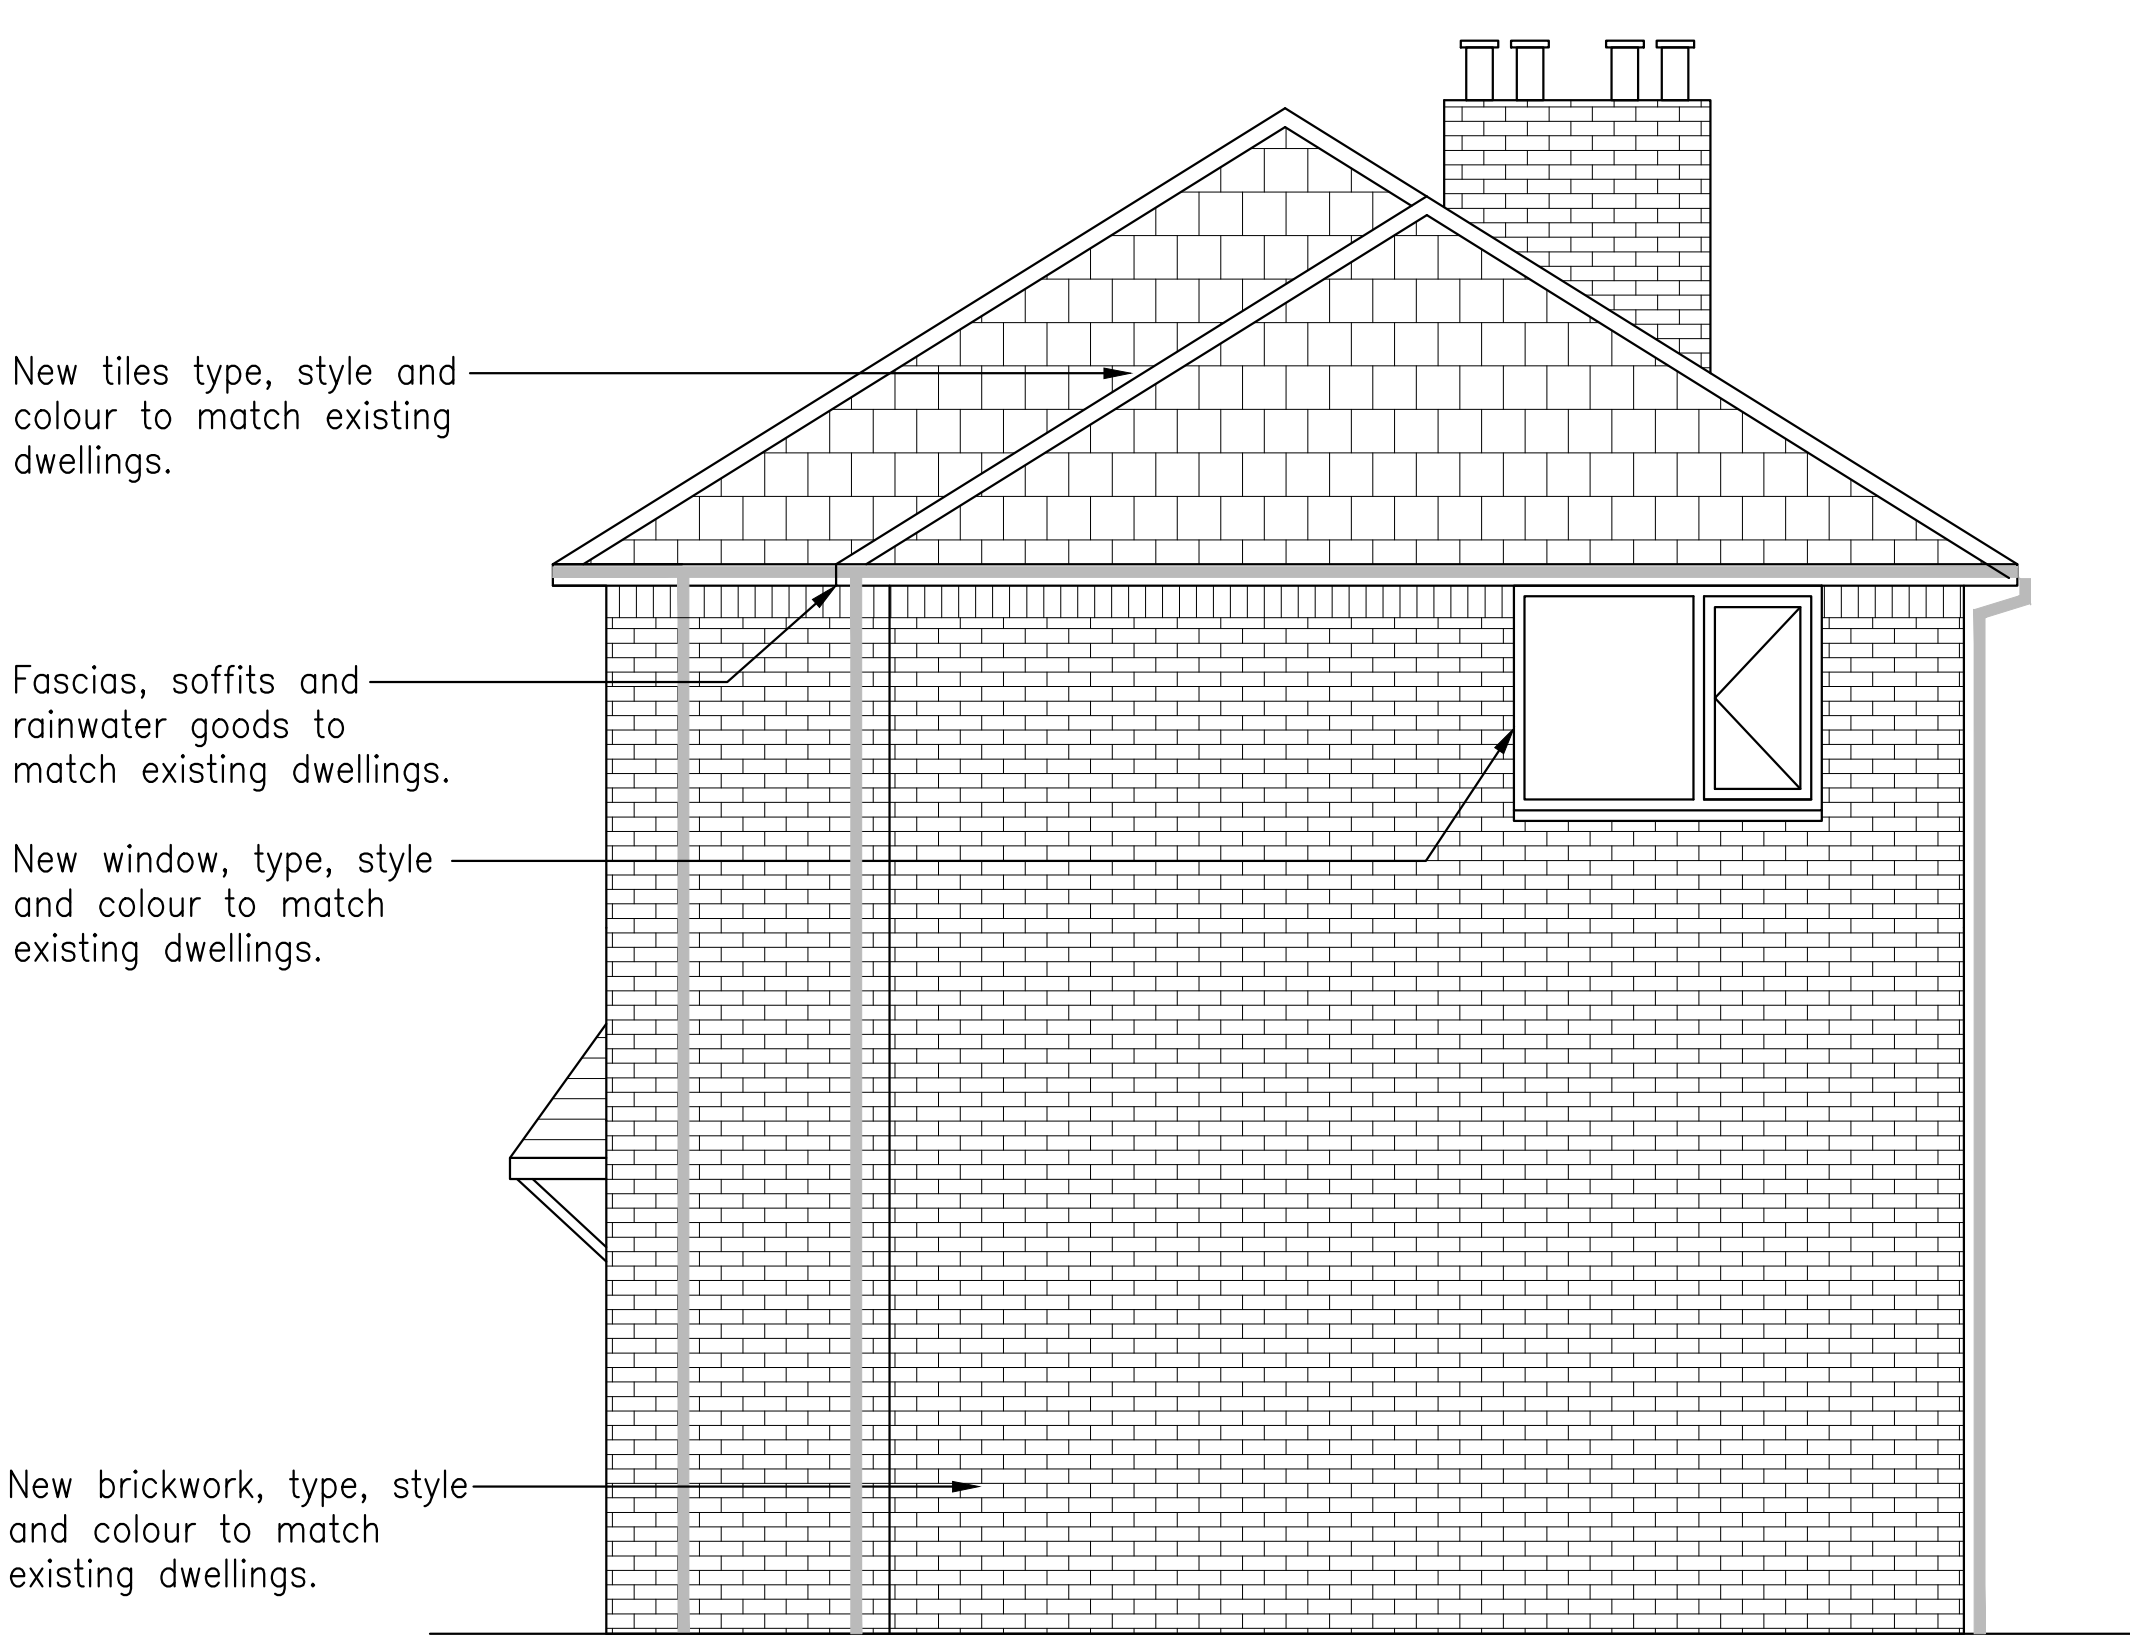

ELEVATION – PROPOSED SIDE
(VIEW FROM HIGH LEGH ROAD)

Scale 1:50

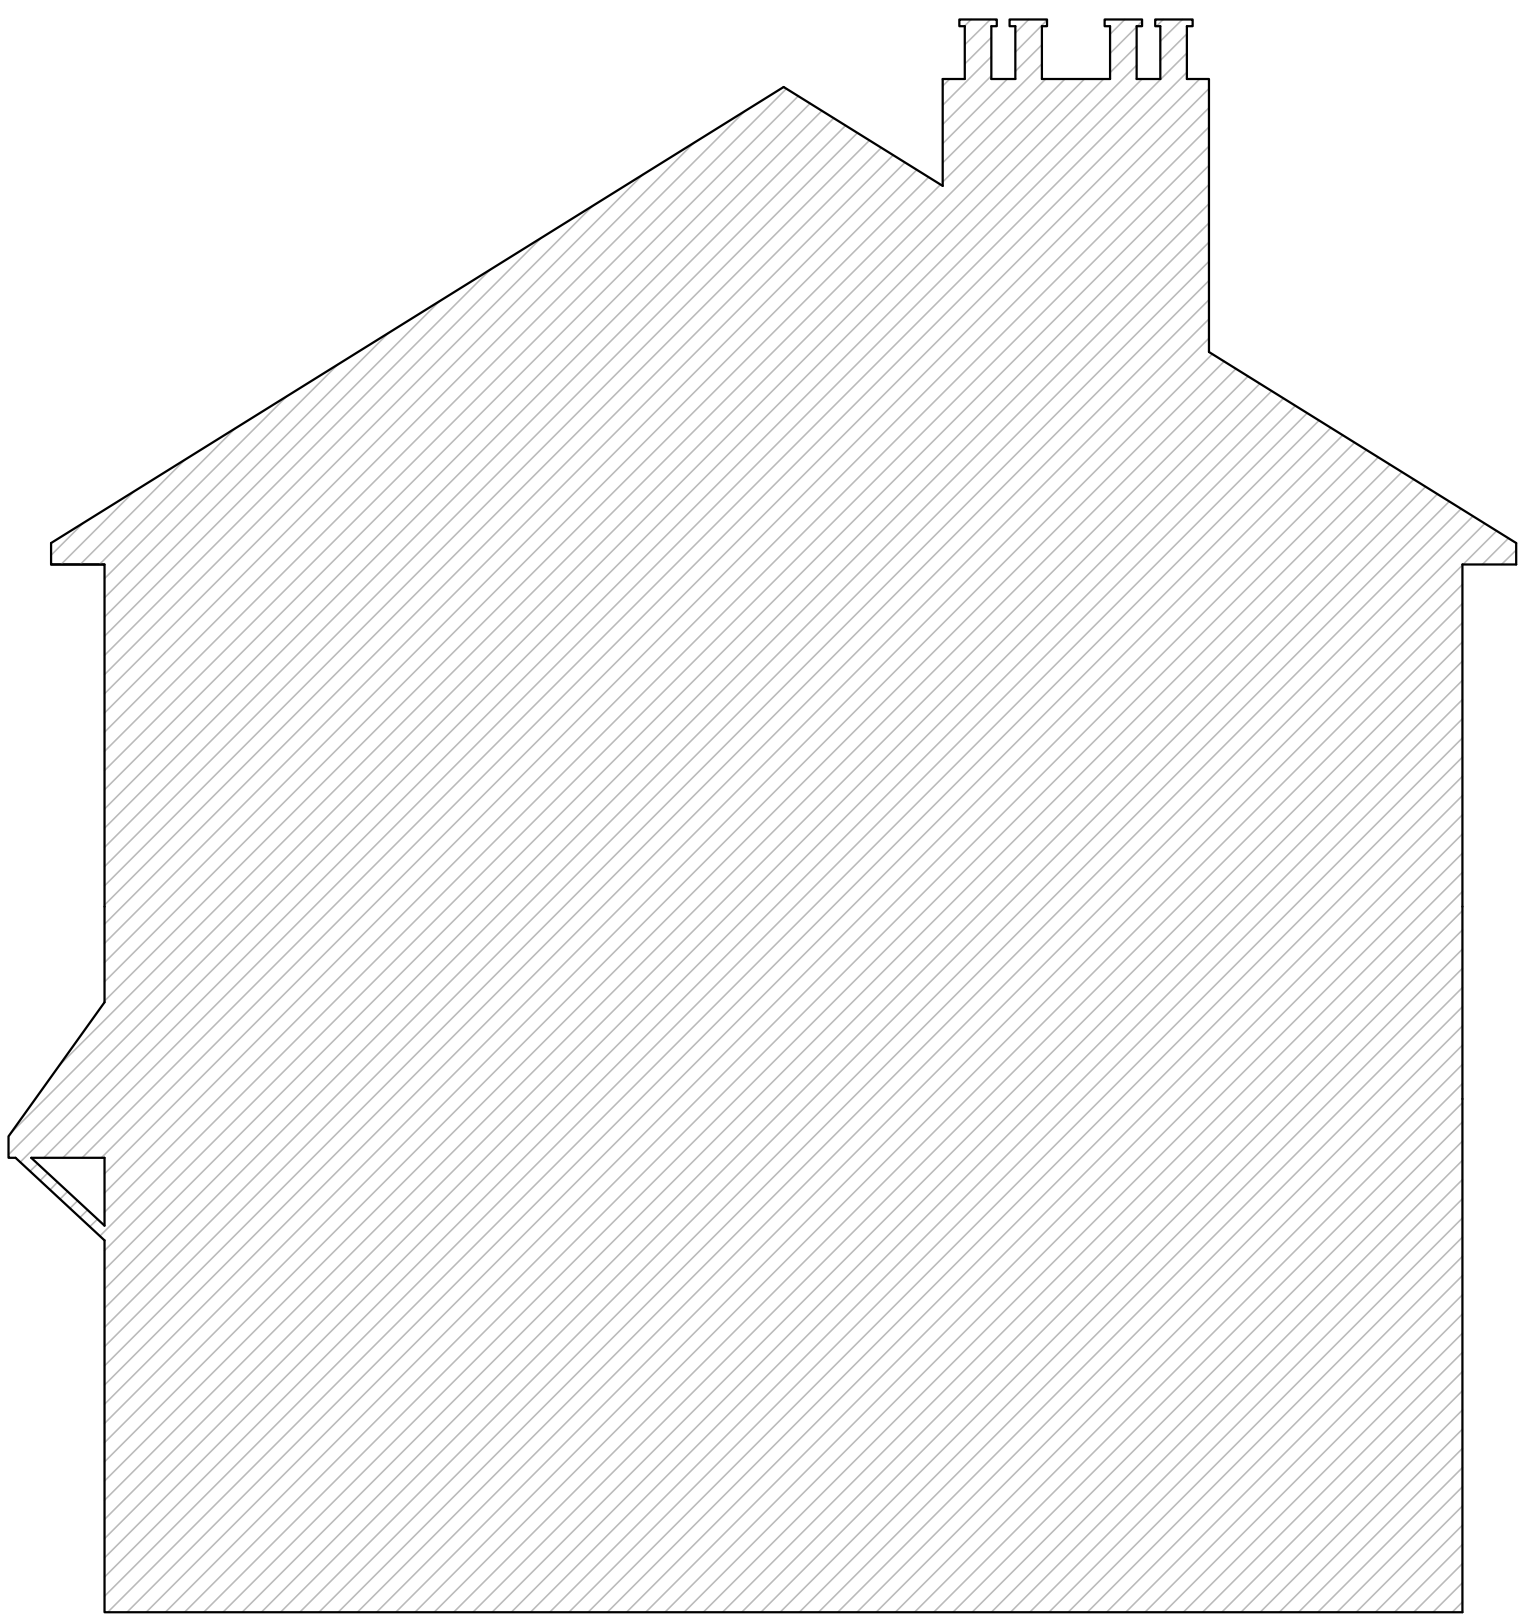

ELEVATION – PROPOSED SIDE
(VIEW FROM 45 CHARIOT STREET)
NO CHANGE

Scale 1:50

PLANNING APPLICATION

GENERAL NOTES

1. All dimensions are in millimeters unless noted otherwise.
2. All levels are in metres unless noted otherwise.
3. This drawing is to be read in conjunction with all other HC drawings issued for the project, HC specifications, Architects, M&E drawings and specifications.

4	14.02.24	CR	REAR BEDROOM WINDOW CHANGED TO SIDE ELEVATION
3	01.02.24	CR	REVISED INLINE WITH COMMENTS
2	13.01.24	CR	PLANNING APPLICATION
1	03.01.24	CR	ISSUED FOR DISCUSSION PURPOSES ONLY
REV	DATE	BY	DETAILS OF REVISION
ARCHITECT / CLIENT			
MR LOUIS MENSAH			
PROJECT			
47 CHARIOT STREET			
OPENSRAW			
M11 1FZ			
TITLE			DRAWN BY
PROPOSED ELEVATIONS			CR
			DATE
			12.01.23
			SCALE
			SHOWN@A2
DRAWING NO.			REVISION
HC-23596--(20)-04			4
HEALEY CONSULTING			
Brunel House			
63 Dale Street			
Wilnrow			
Rochdale			
OL16 3NJ			
Tel: 01706 343961			
Fax: 01706 343981			
email: office@healeyconsulting.co.uk			
copyright: Healey Consulting			

