
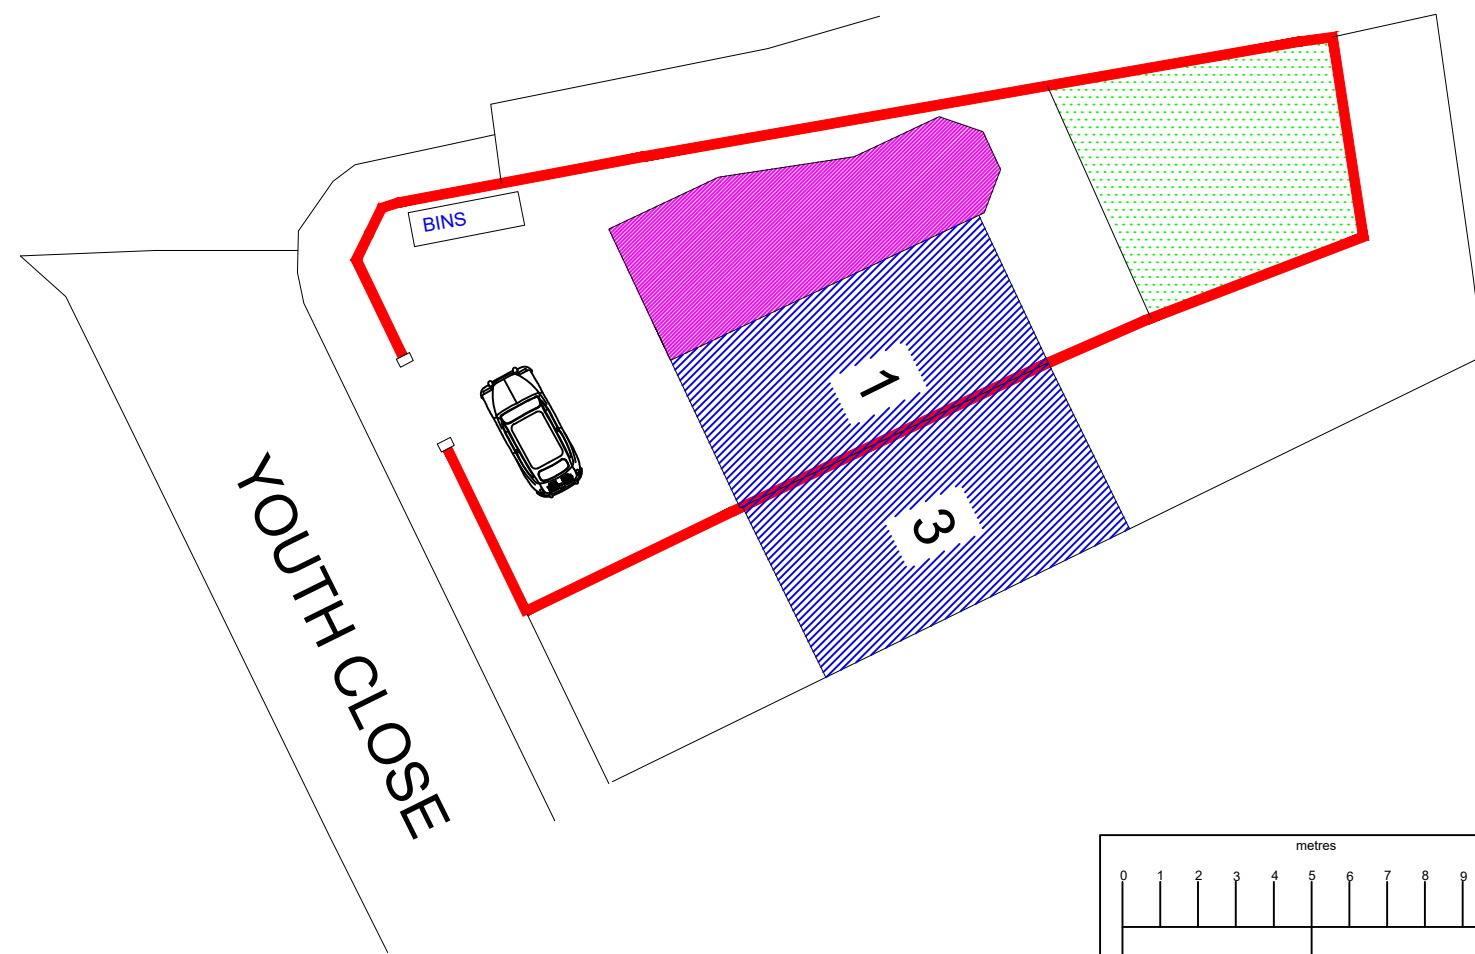


ALL DRAINAGE TO BE
CONNECTED TO EXISTING
FOUL/STORM SEWER
RESPECTIVELY

ALL FINISHES ARE TO MATCH
THAT OF THE EXISTING
DWELLING

ALL MEASUREMENTS TO BE
RE CHECKED ON SITE BEFORE
CONSTRUCTION COMMENCES

	PROPOSED
	EXISTING
	GARDEN

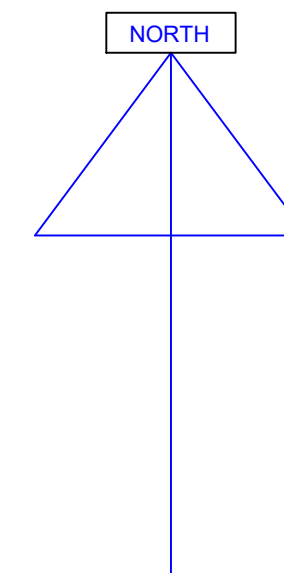

SCALE 1:200

EXTENSION AT
1 YOUTH CLOSE
OPENSHAW

BARRY CULLEN
ARCHITECTURE LTD
email: barrycullenarchitecture@gmail.com
mob: 07851262695

