


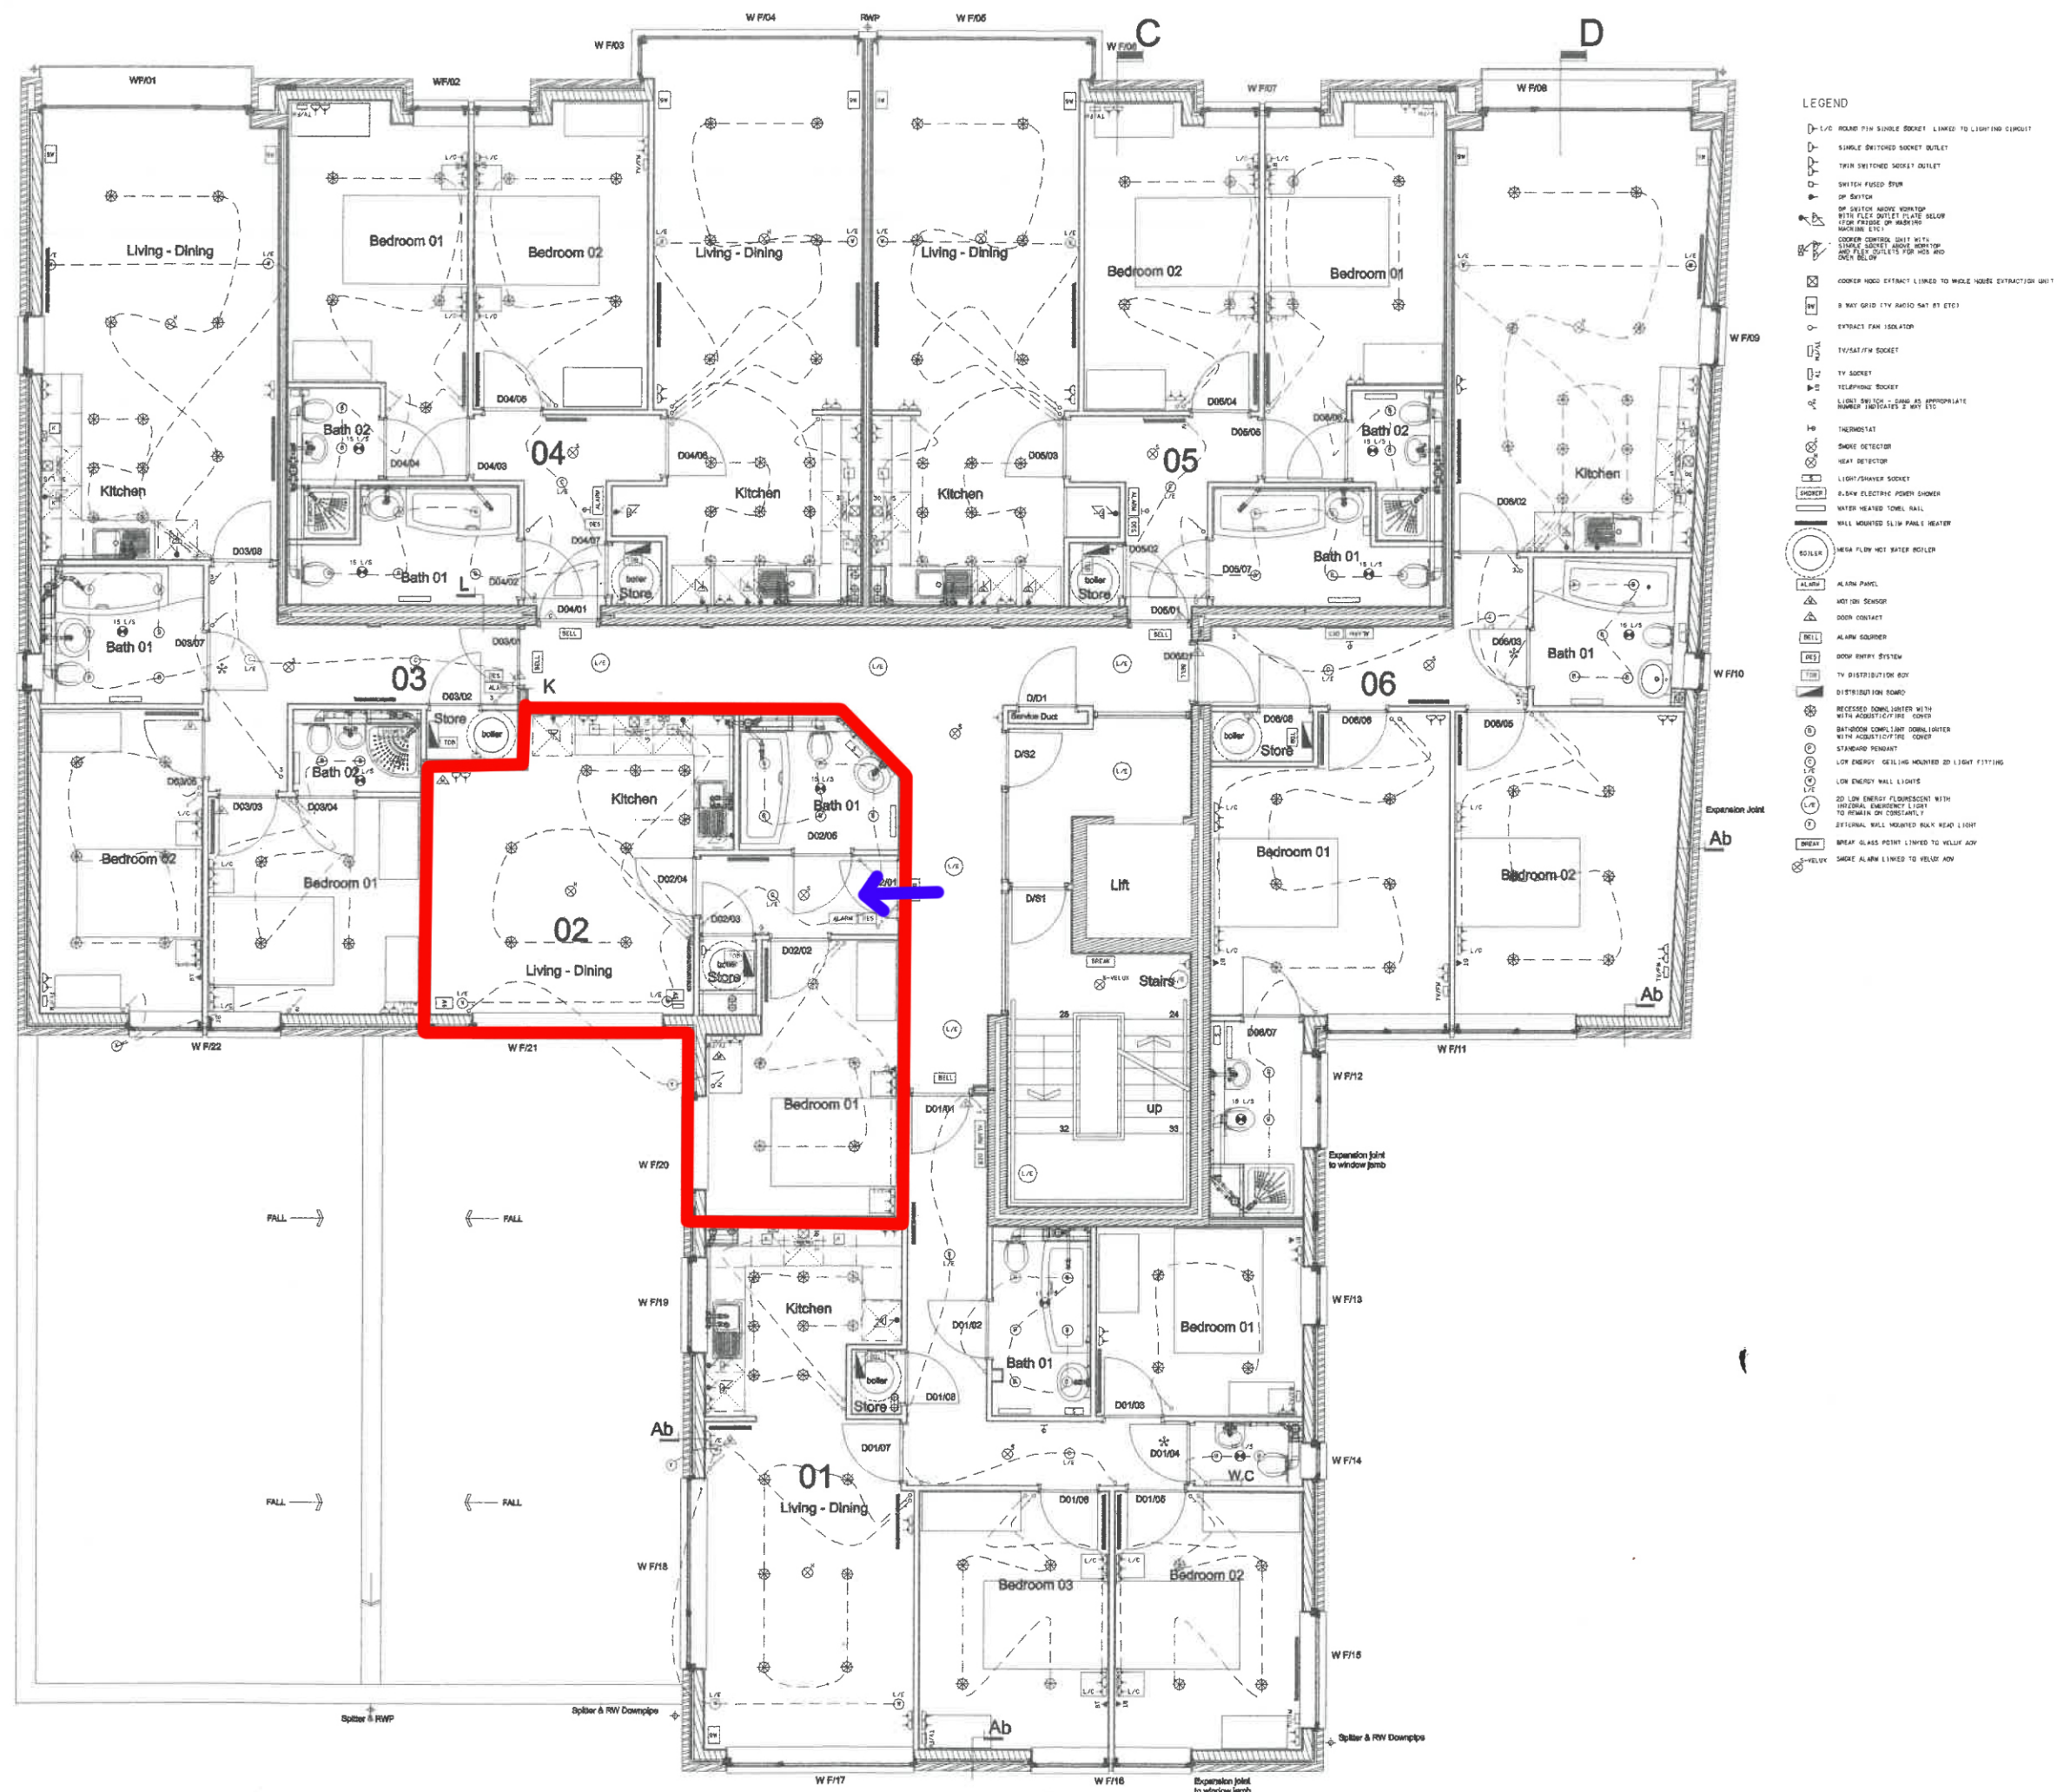

PROPOSED FIRST FLOOR Electrics Rev A 1:100 @ A3