




- NOTES:
- THIS DRAWING IS TO BE READ IN CONJUNCTION WITH SPECIFICATIONS, SCHEDULES & DRAWINGS BY BLACKSHEEP.
 - ALL FLOOR FINISHES TO BE INSTALLED AS PER MANUFACTURERS GUIDELINES

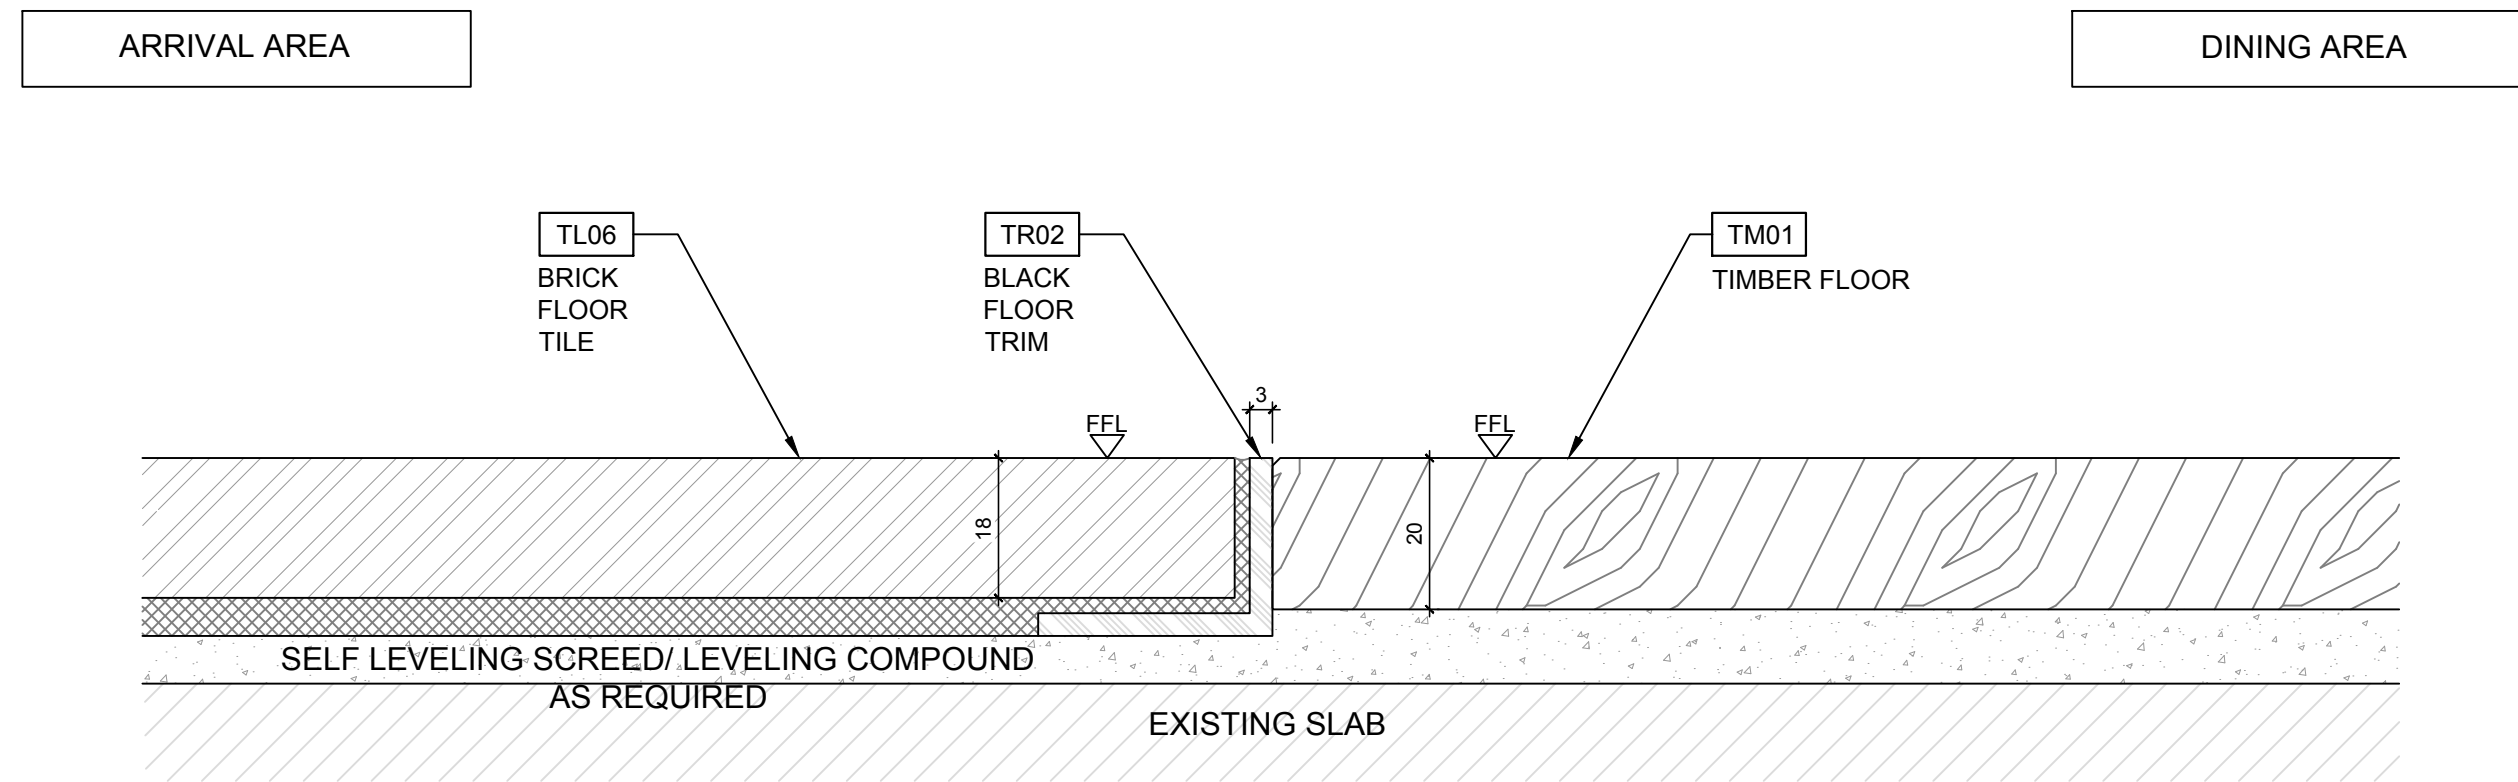


03 FLOOR JUNCTION DETAIL C - TILE TO TIMBER
SCALE 1:1 @ A1

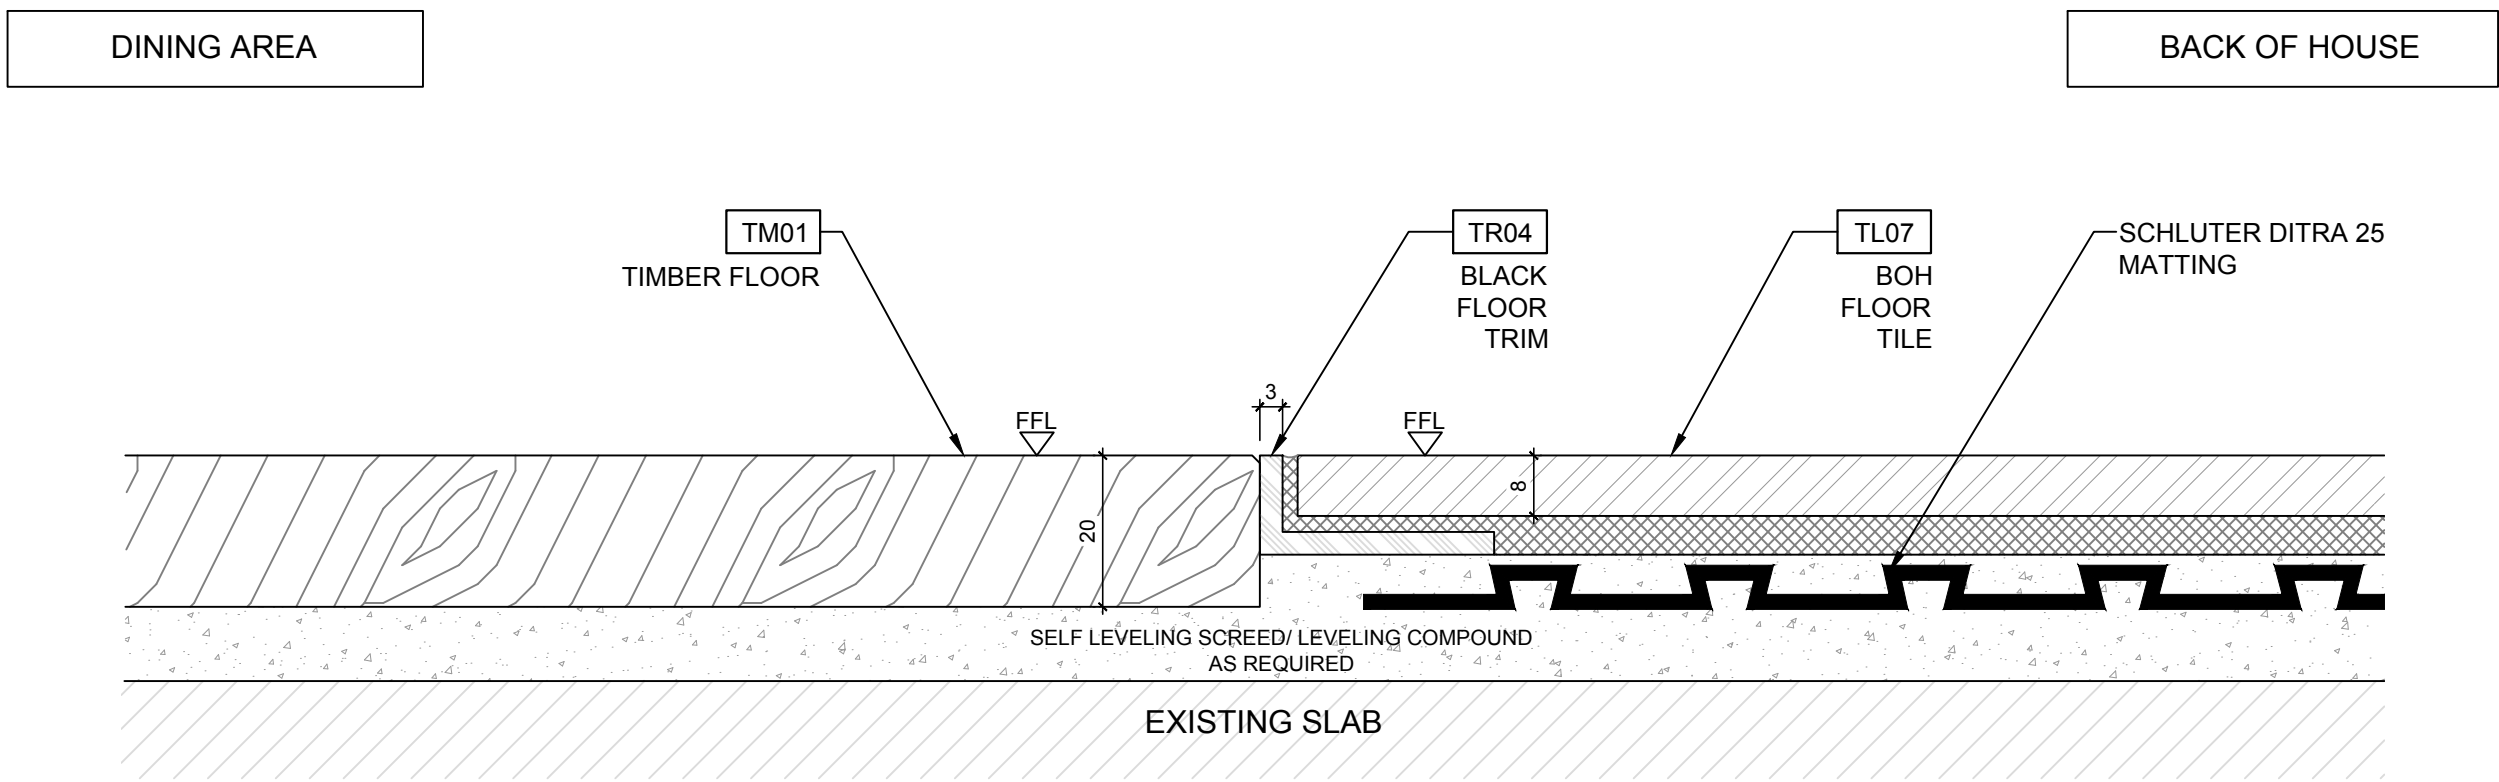


06 FLOOR JUNCTION DETAIL F - TIMBER TO TILE
SCALE 1:1 @ A1

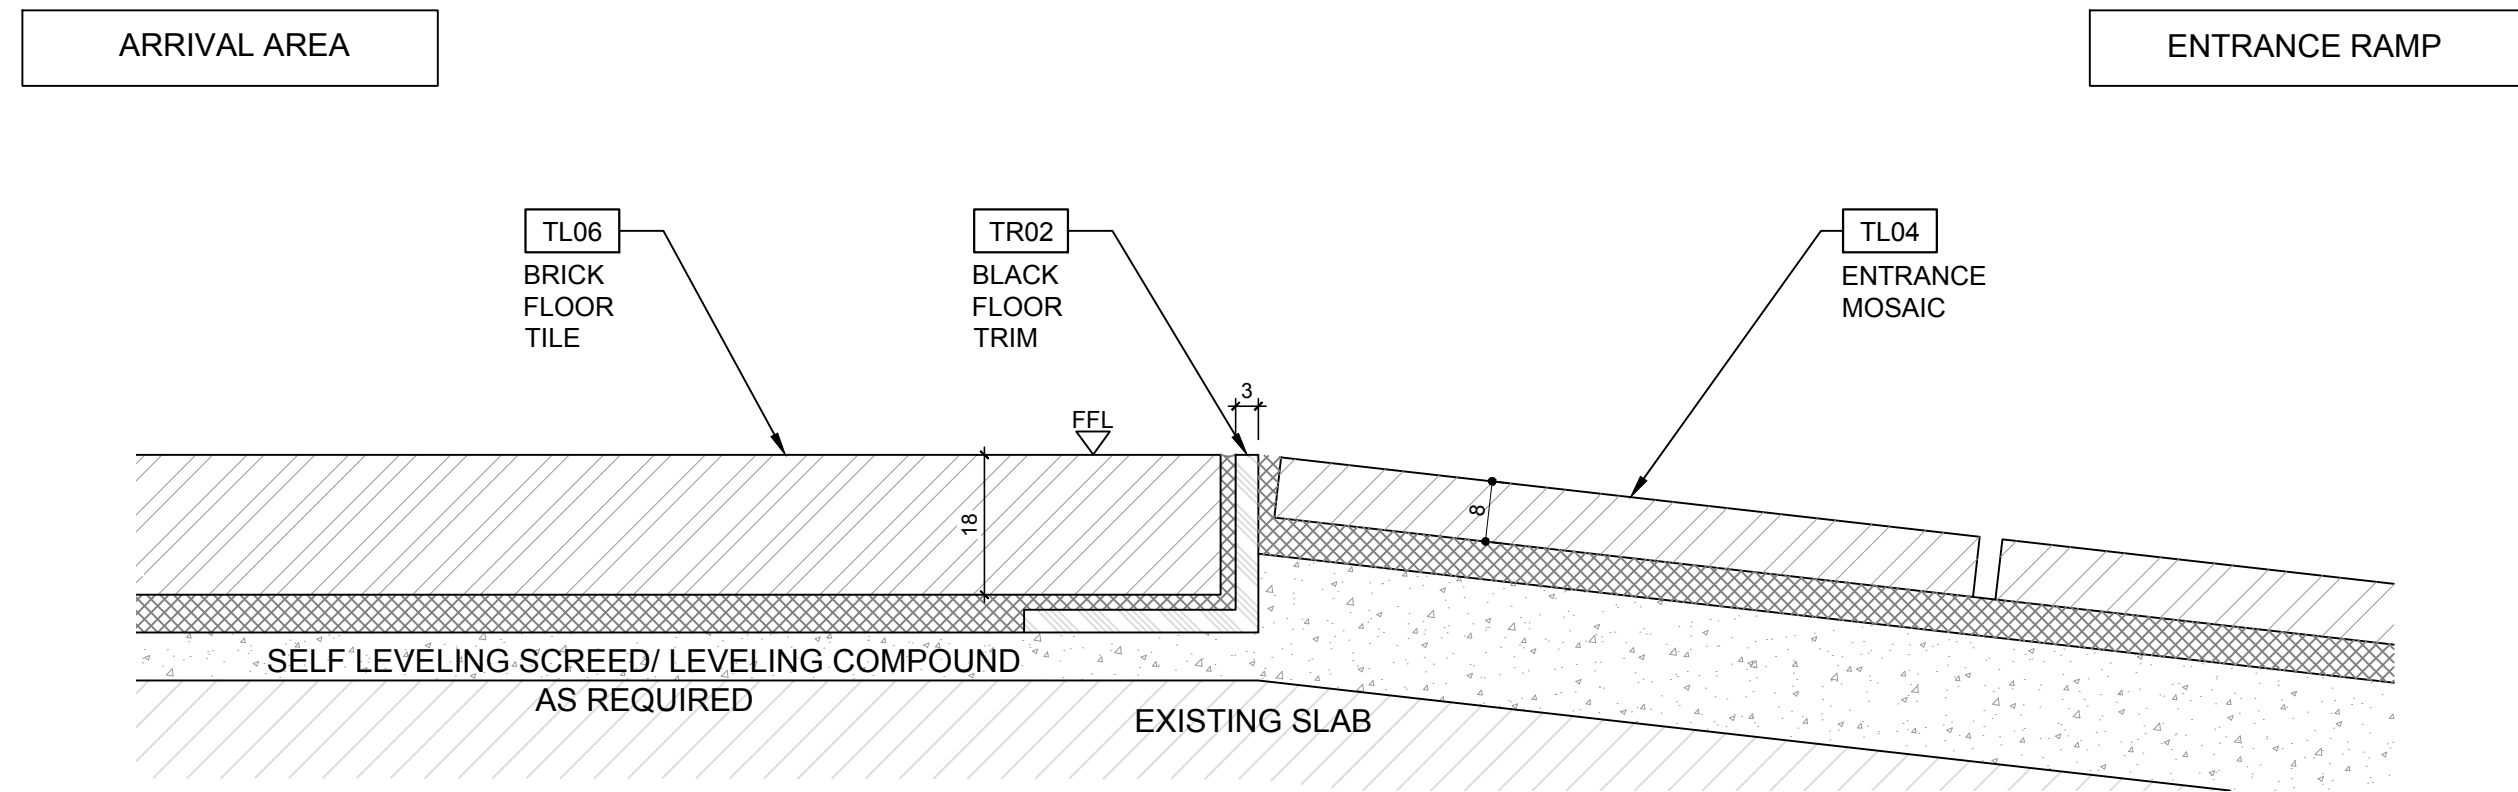


02 FLOOR JUNCTION DETAIL B - TILE TO TILE
SCALE 1:1 @ A1

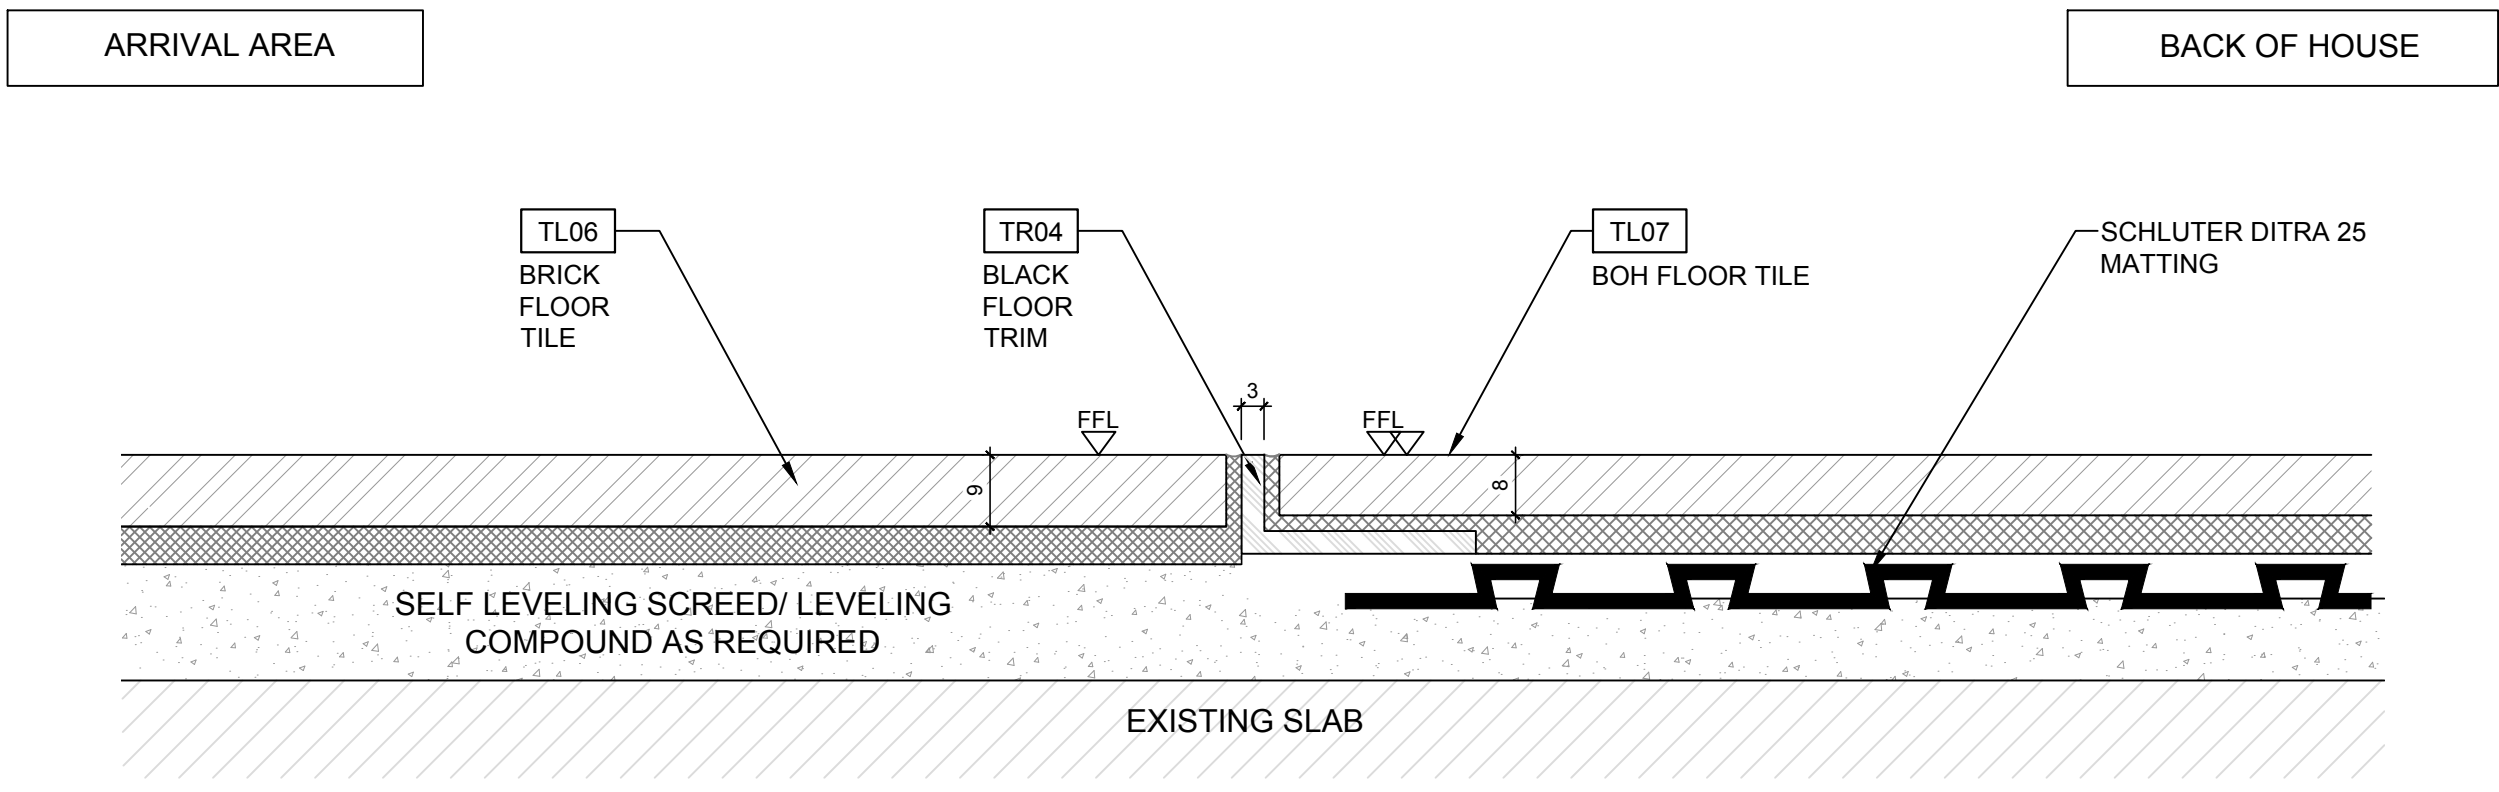

05 FLOOR JUNCTION DETAIL E - TILE TO TILE
SCALE 1:1 @ A1

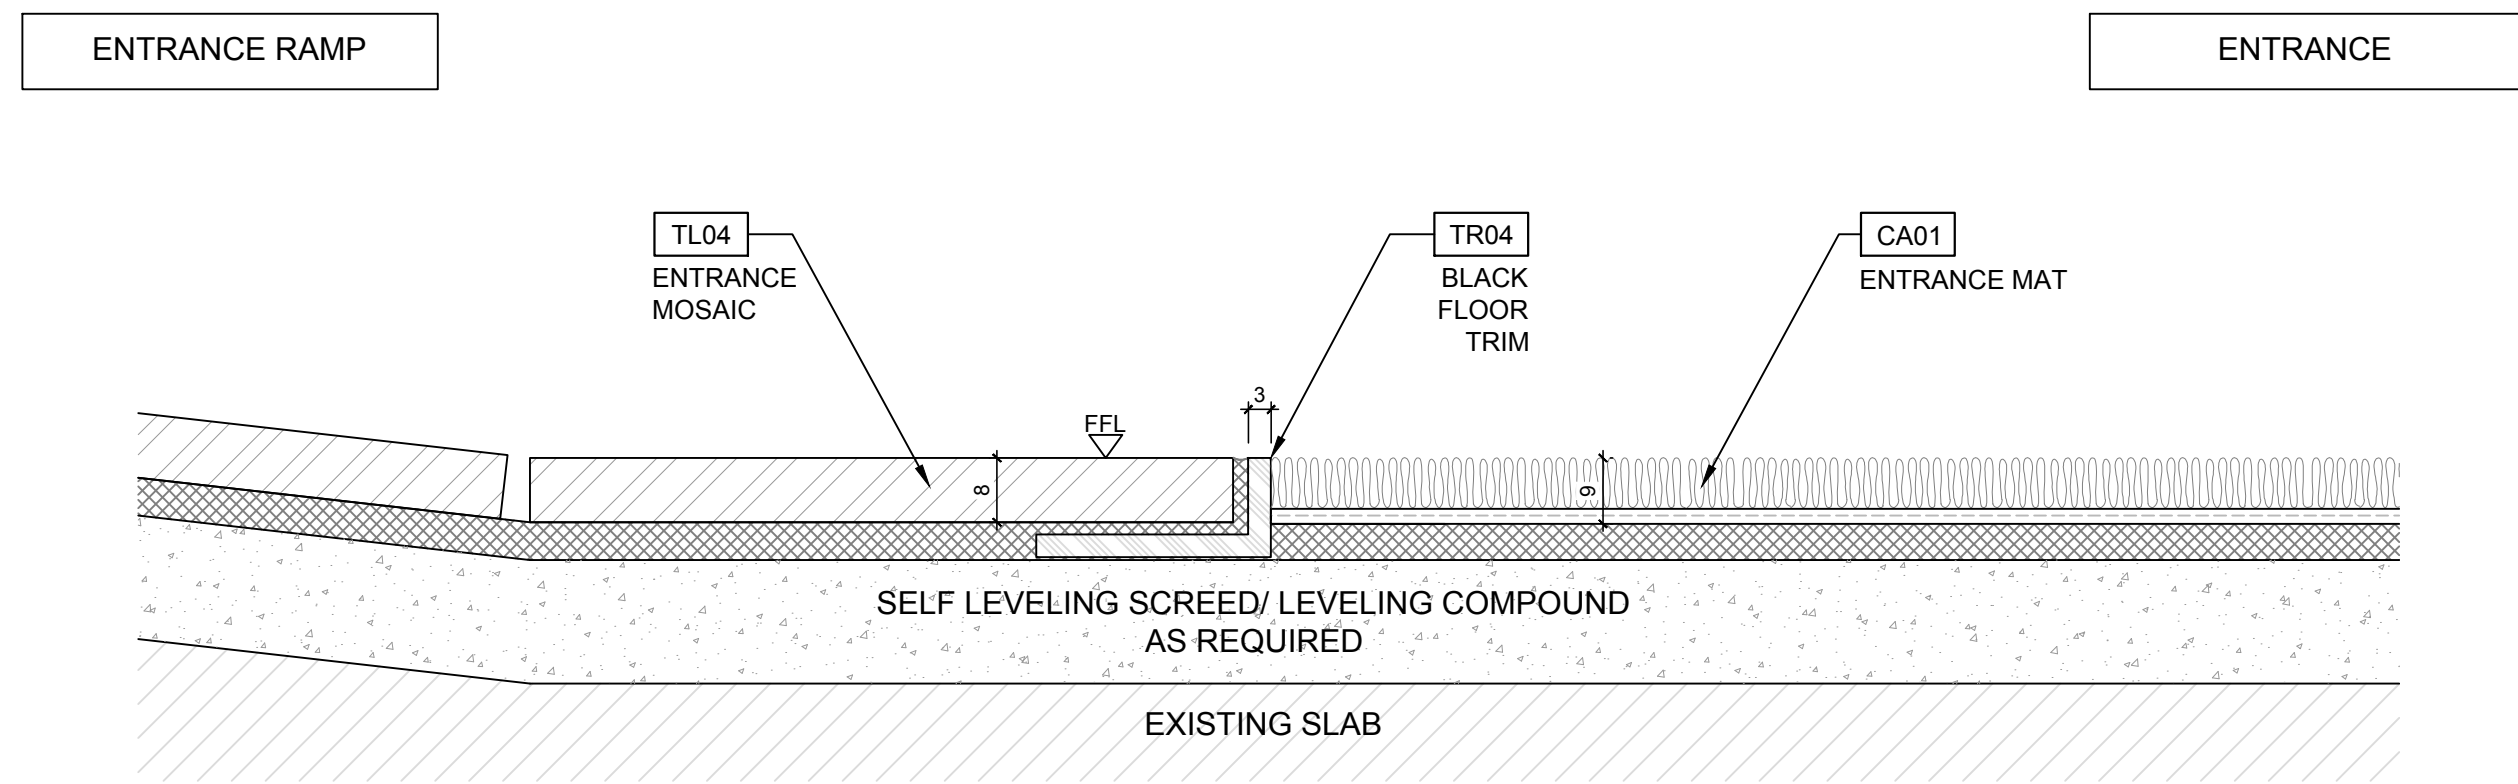

01 FLOOR JUNCTION DETAIL A - TILE TO ENTRANCE MAT
SCALE 1:1 @ A1

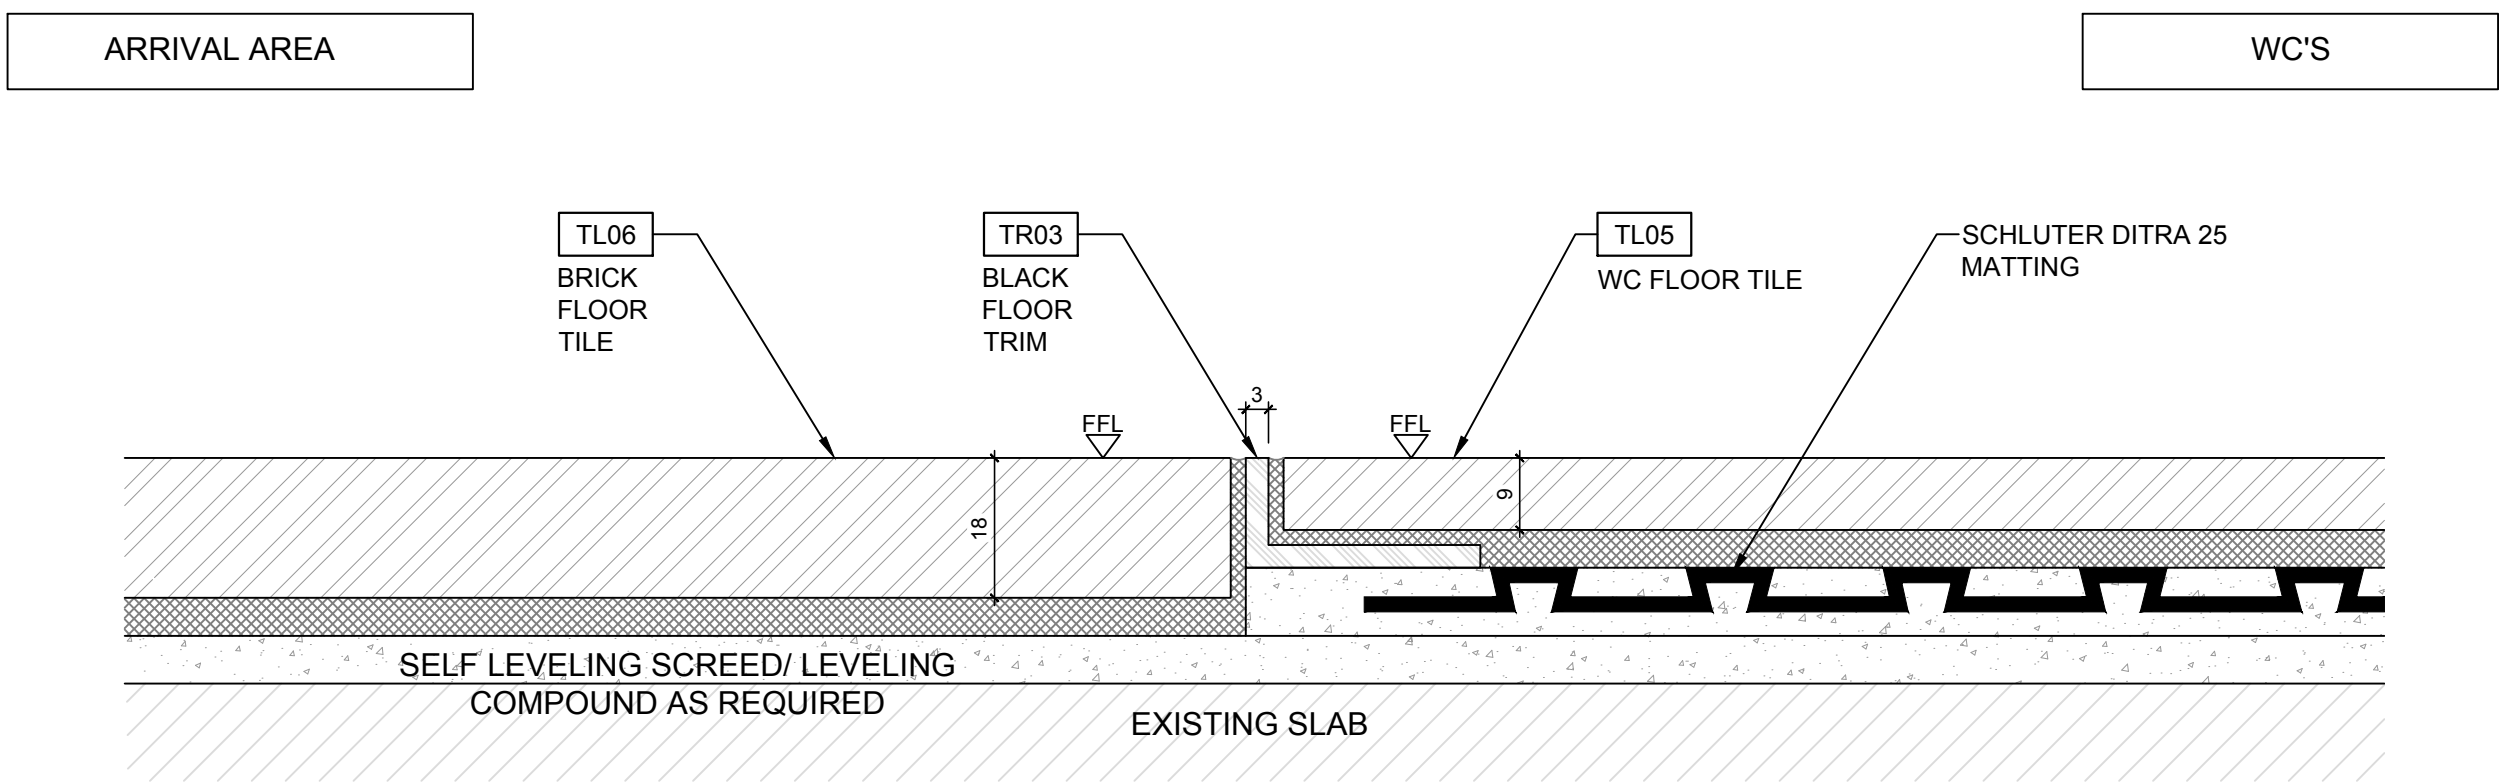

04 FLOOR JUNCTION DETAIL D - TILE TO TILE
SCALE 1:1 @ A1

Do not scale from this drawing. All drawings to be checked on site. Copyright protected.
This drawing is to be read in conjunction with specifications, scheduled and drawings issued by Blacksheep.
All dimensions to be checked on site prior to the commencement of manufacture.
ROD drawings to be issued for Blacksheep comment.
Samples of all finishes are to be sent to Blacksheep for approval.
All discrepancies and omissions on site must be reported to designer for their comment or approval prior to the commencement of work.
All electrical, lighting, HVAC and plumbing issues to be referred to engineer's drawings prior to the commencement of work.
The designs are subject to approval by statutory authorities and any necessary alterations should be made if required to comply with statutory requirements.

DESIGN INTENT



Rev Comment

- -

Date

--/--/--

Drawn Checked

-- --

Location Plan (NTS)

Blacksheep

Borough Yards, 13 Dirty Lane, London, SE1 9PA
+44 (0) 20 7713 7413 -- blacksheep.uk.com

Client
TOM BARNES

Project
TOM BARNES
UNIT 3, HANDOVER RETAIL WORKS
CORPORATION STREET, MANCHESTER

Drawing
**PROPOSED FLOOR DETAILS
JUNCTION DETAILS**

Drawing No.
TBR001_A801.01

Date
27/07/2023

Scale
1:1 @ A1

Revision
-

Drawn By
JV

Checked By
JV