



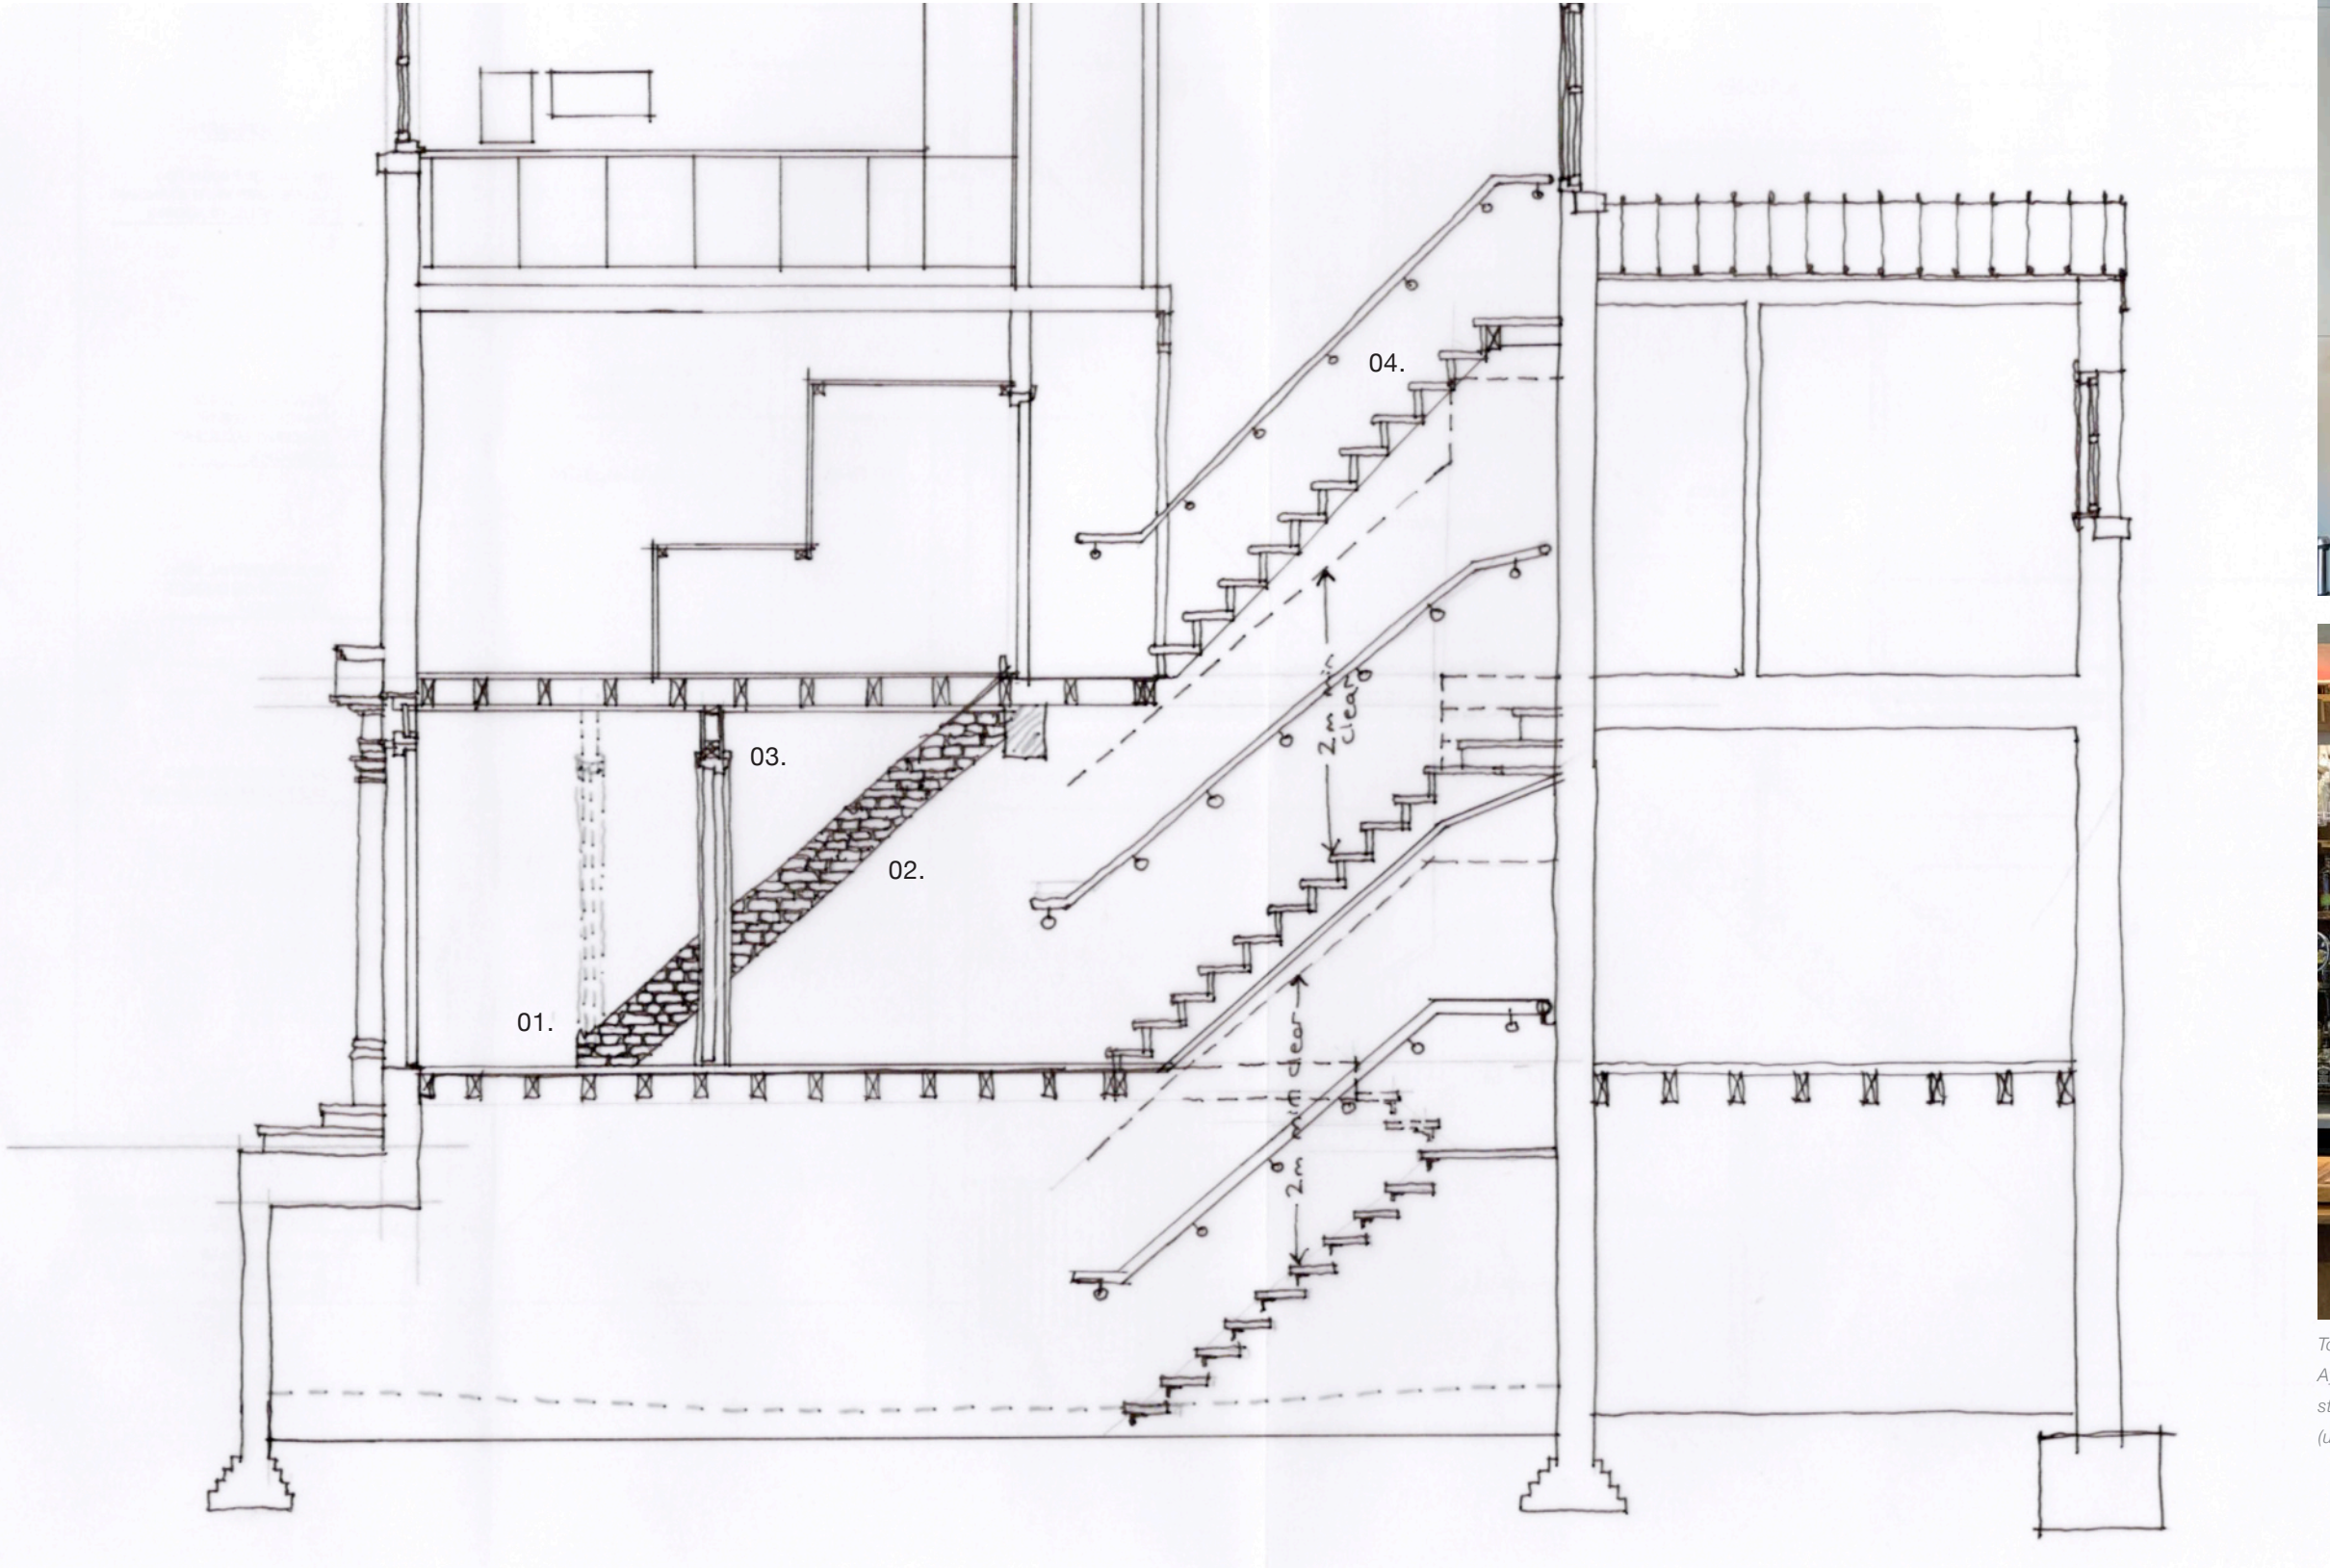

Schematic cross-section
scale 1:50 @ A3

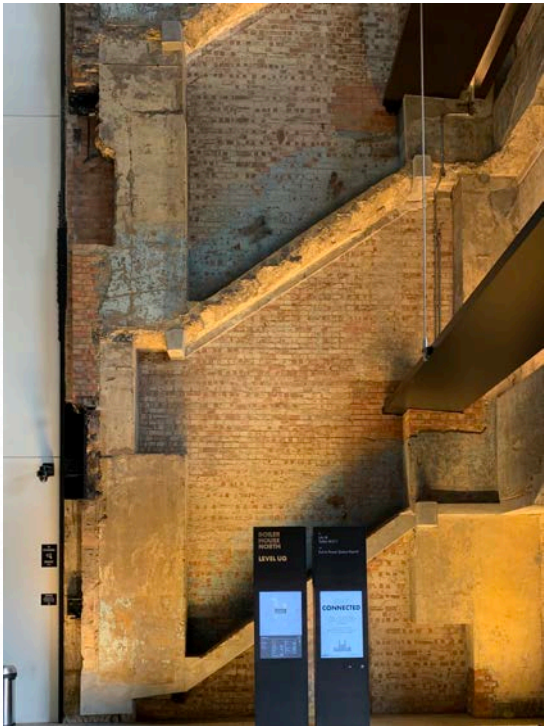

Top: Trace of a staircase, Battersea Power Station, Wilkinson Ayre, Gd II* listed building. Bottom: Remnants of the original stair and plan form at Sandbar, Grosvenor Street, Manchester (undesigned).

0 0.5 1 1.5m
Scale 1:50

John Wood Architect

m. 07749 518209 | e. studio@johnwoodarchitect.co.uk | w. johnwoodarchitect.co.uk
project 1661 project title 33 Thomas Street
doc. ref. X02 iss. 01 Alternative stair concept for discussion
issue date 19/10/2023 scales shown @ A3

Legend.

- 01. Previously proposed door line - proximity with stair creating significant non-compliance and (fire) life safety issue.
- 02. Original stair position, proposed positioned to rear of plan but trave remaining, eg. brickwork left exposed where previously in contact with stair stringer.
- 03. Secure entrance door repositioned to create more space in lobby and avoid door clashes.
- 04. Existing, original stair from L01 - L02 retained in-situ.